



Contractors and consultants are not to
scale dimensions from this drawing

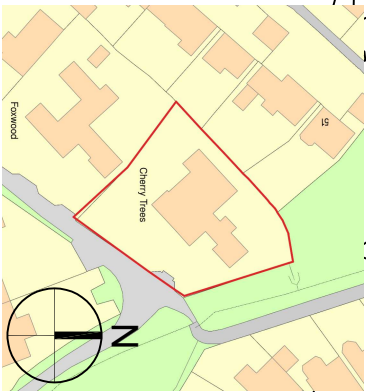

Location plan (not to scale)

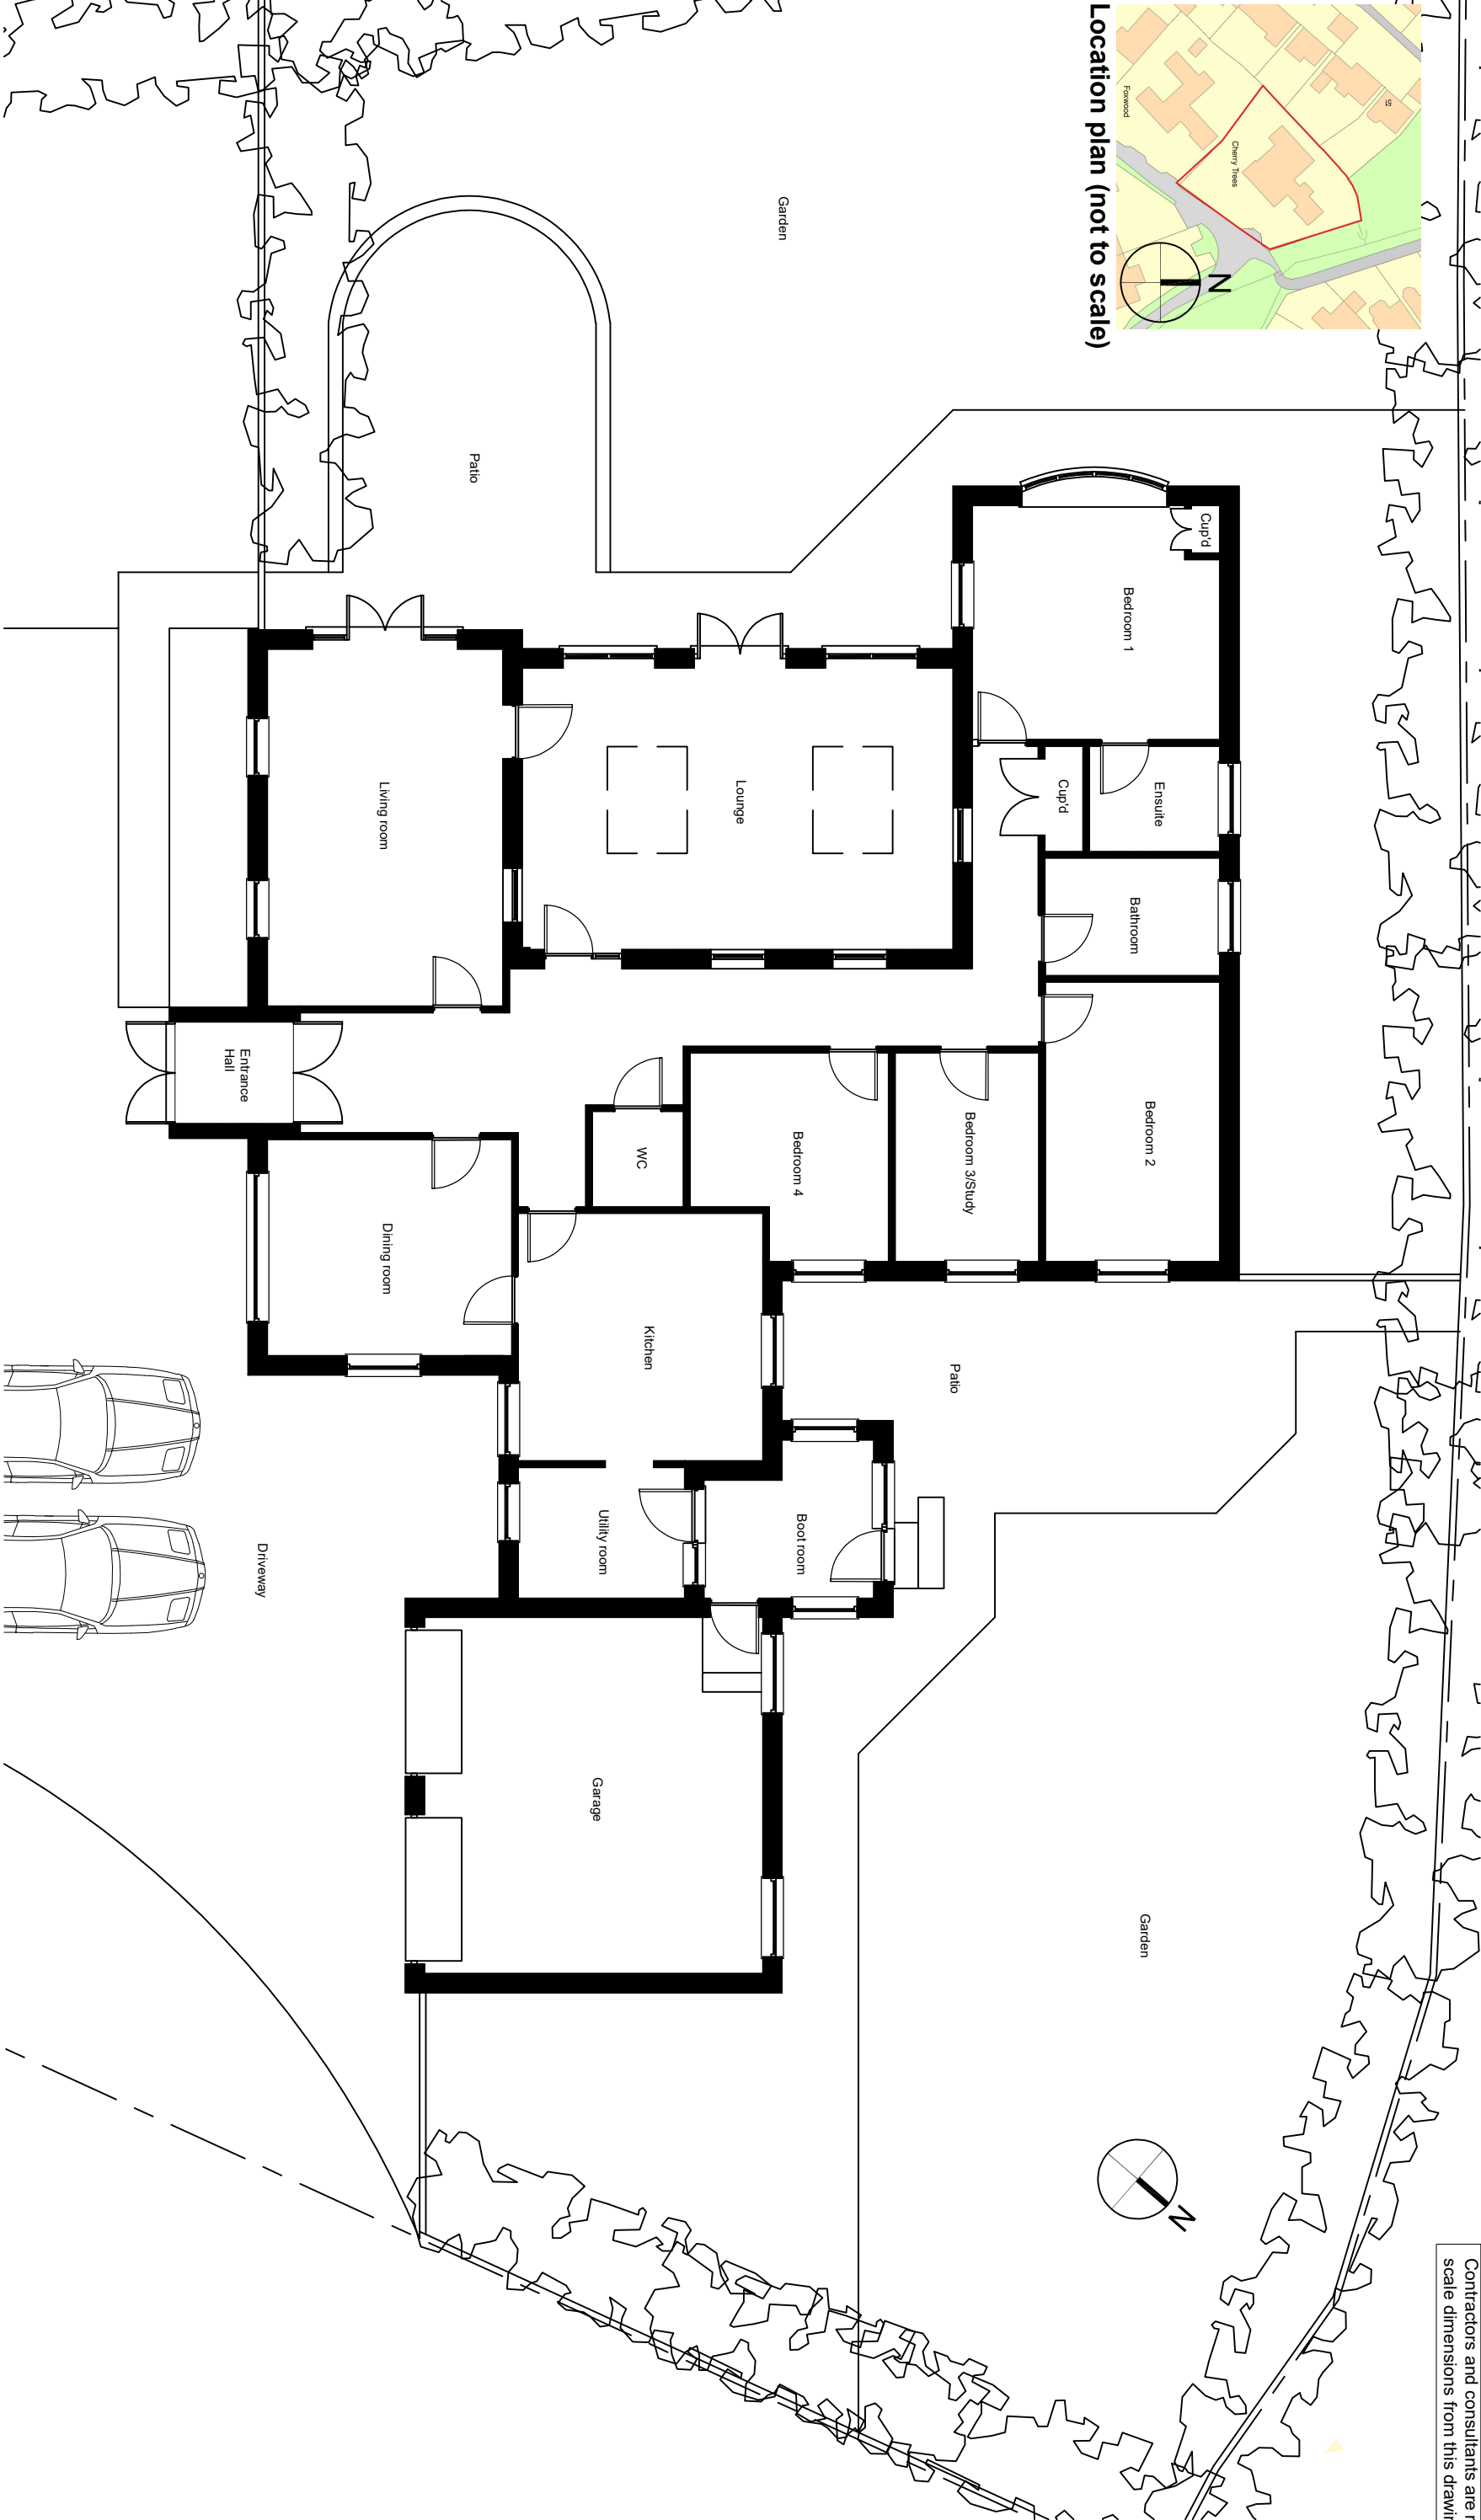

Existing ground floor plan

Client

T.How & N. Rainer

Project

Cherry Trees, Wokingham

Description

Existing Ground floor plan



SCALE BAR 1:100

Status		LDC application	
A	22-09-26	LDC application	
-	15-06-26	For Information	
Revision	Date	Description	

LDC application

Scale

1:100@A3

Drawn By

SG

Date

July 26

Job Number

079

Drawing Number

03-01

Revision

A