


242 000 R3

REAR ELEVATION

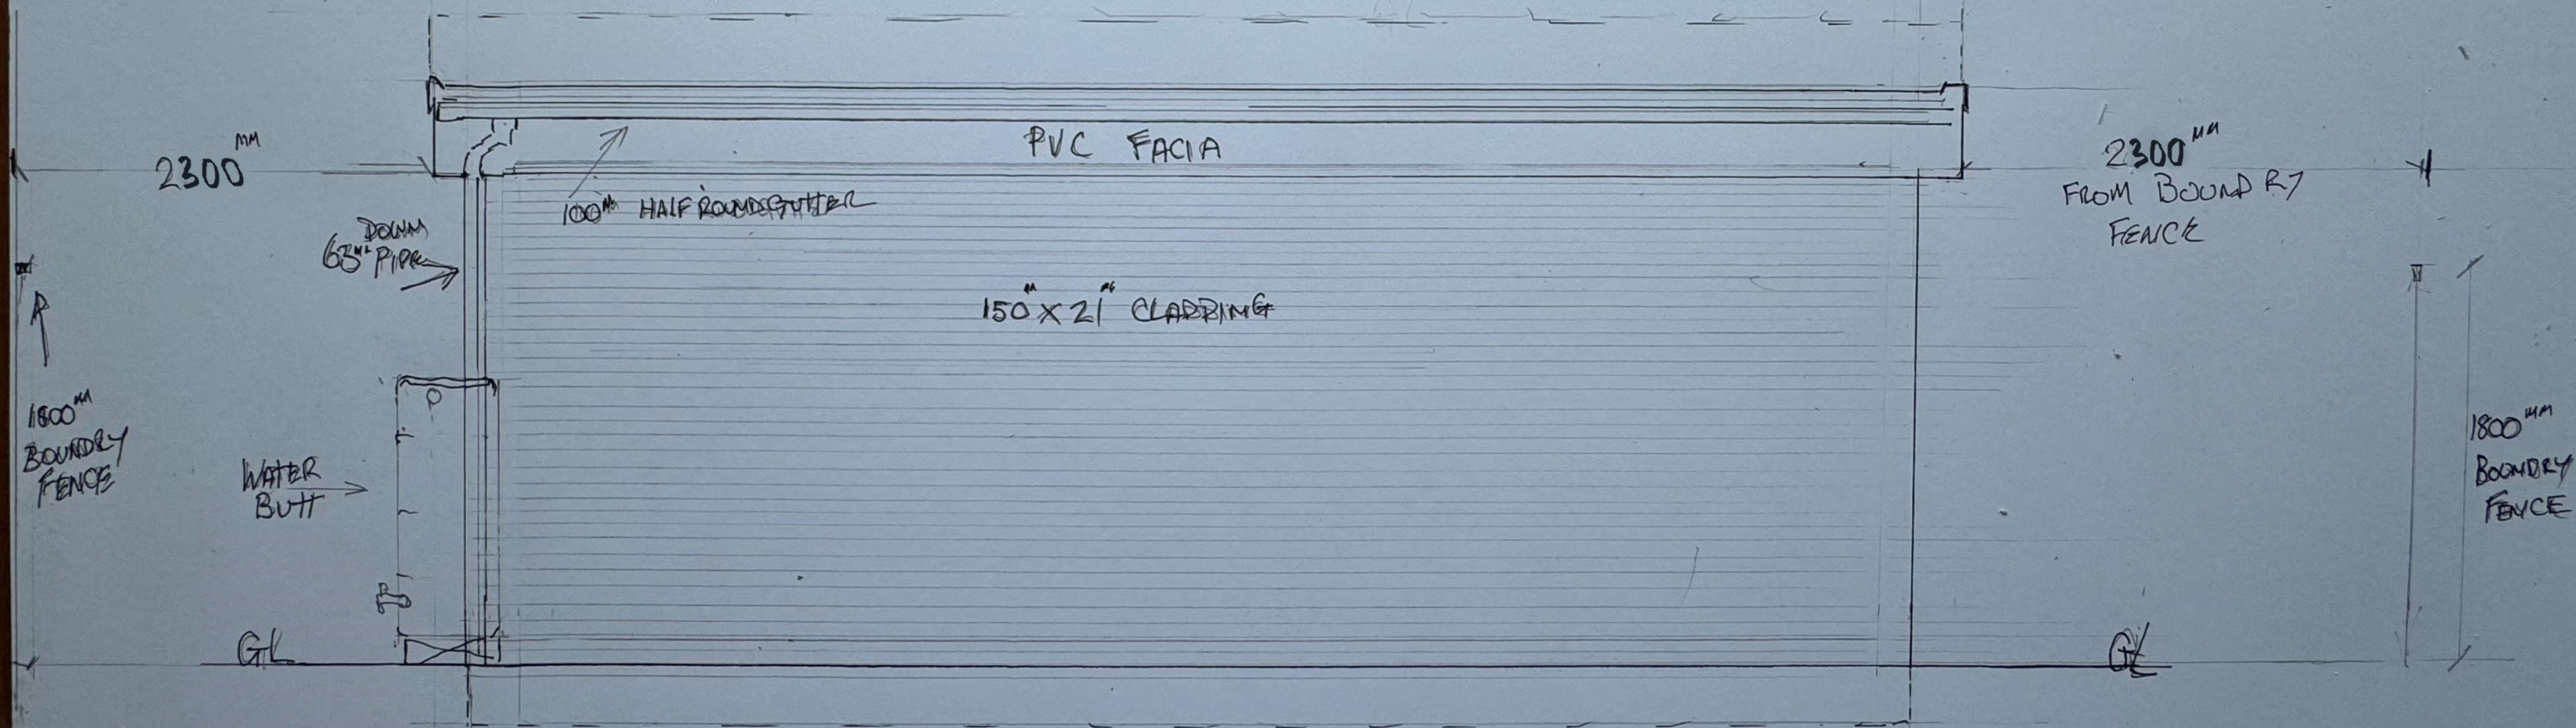

0 1000 mm

SCALE 1:20

CHRISTOPHER DEANE
REAR ELEVATION
11 GRIZLEY ROAD
THREE MILE CROSS