



1 | 21131-South Elevation_All
1 : 200

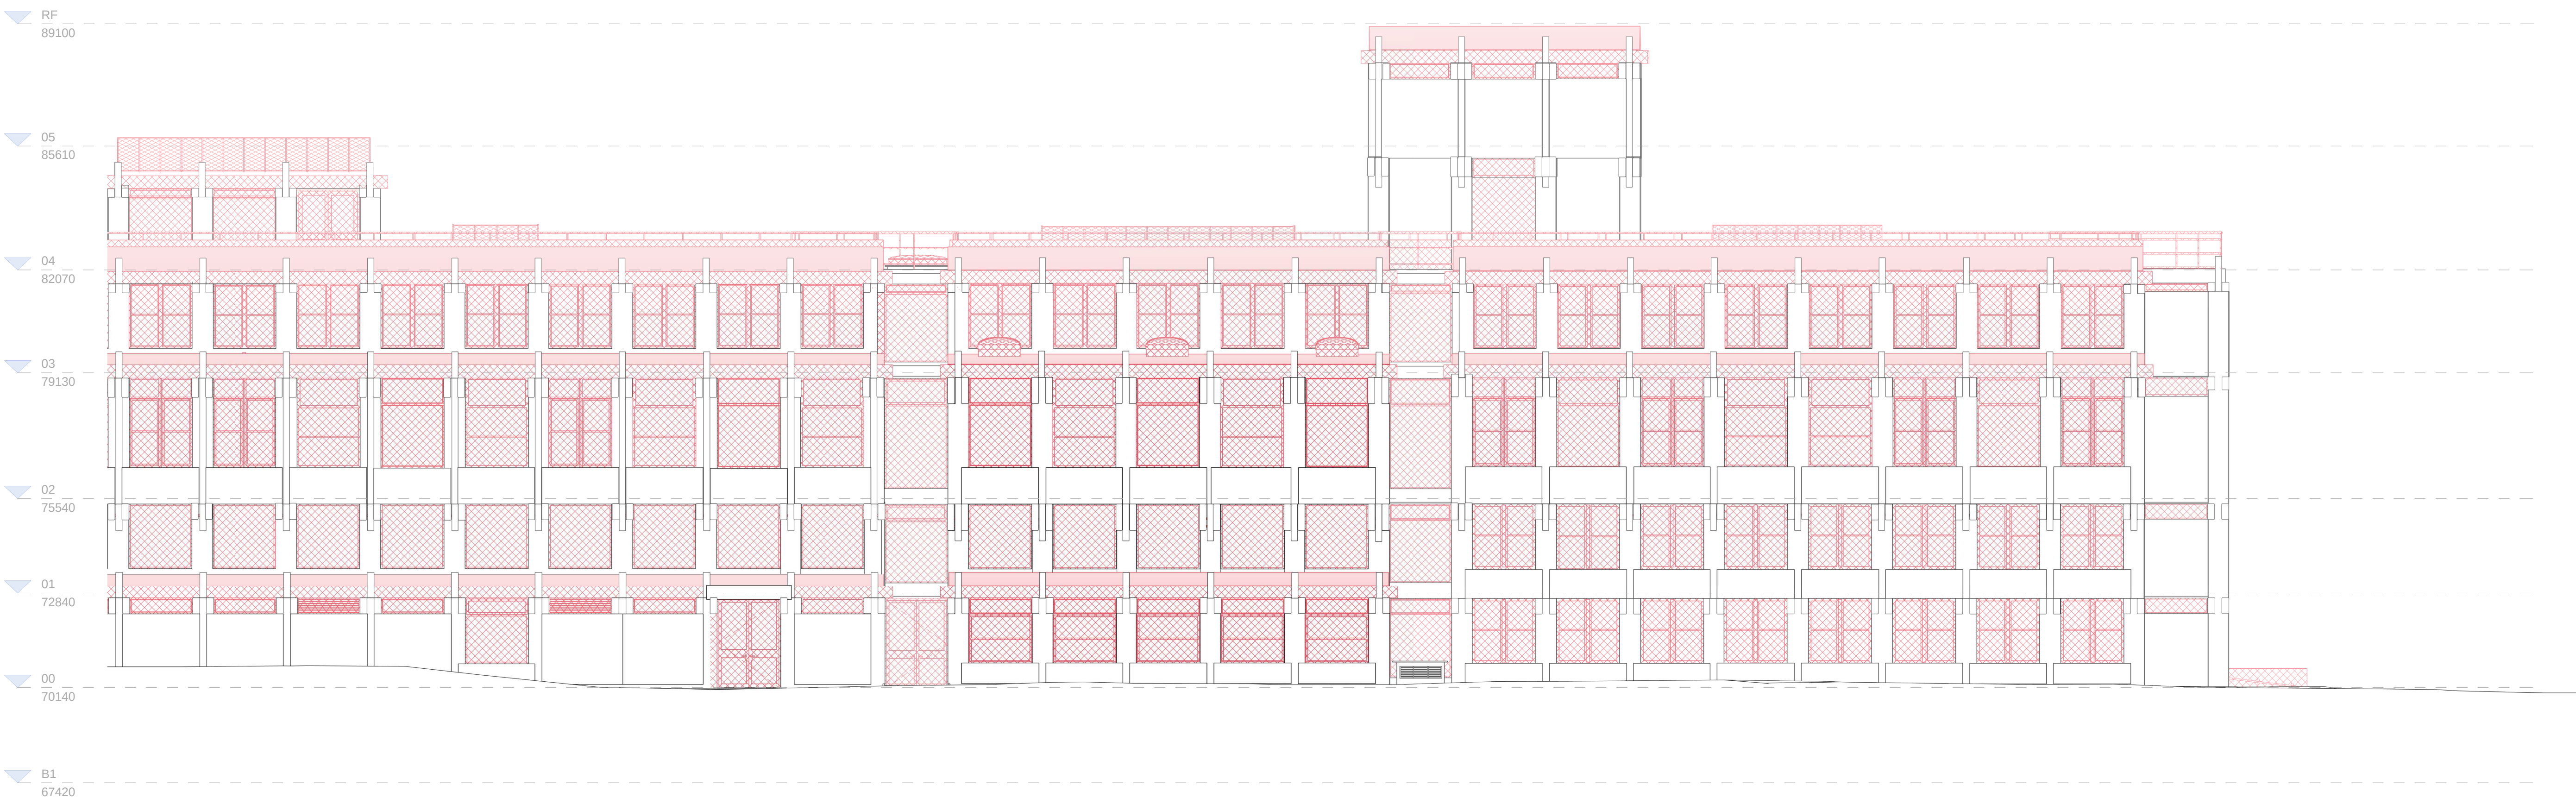

2 | 21131-South Elevation_East
1 : 100

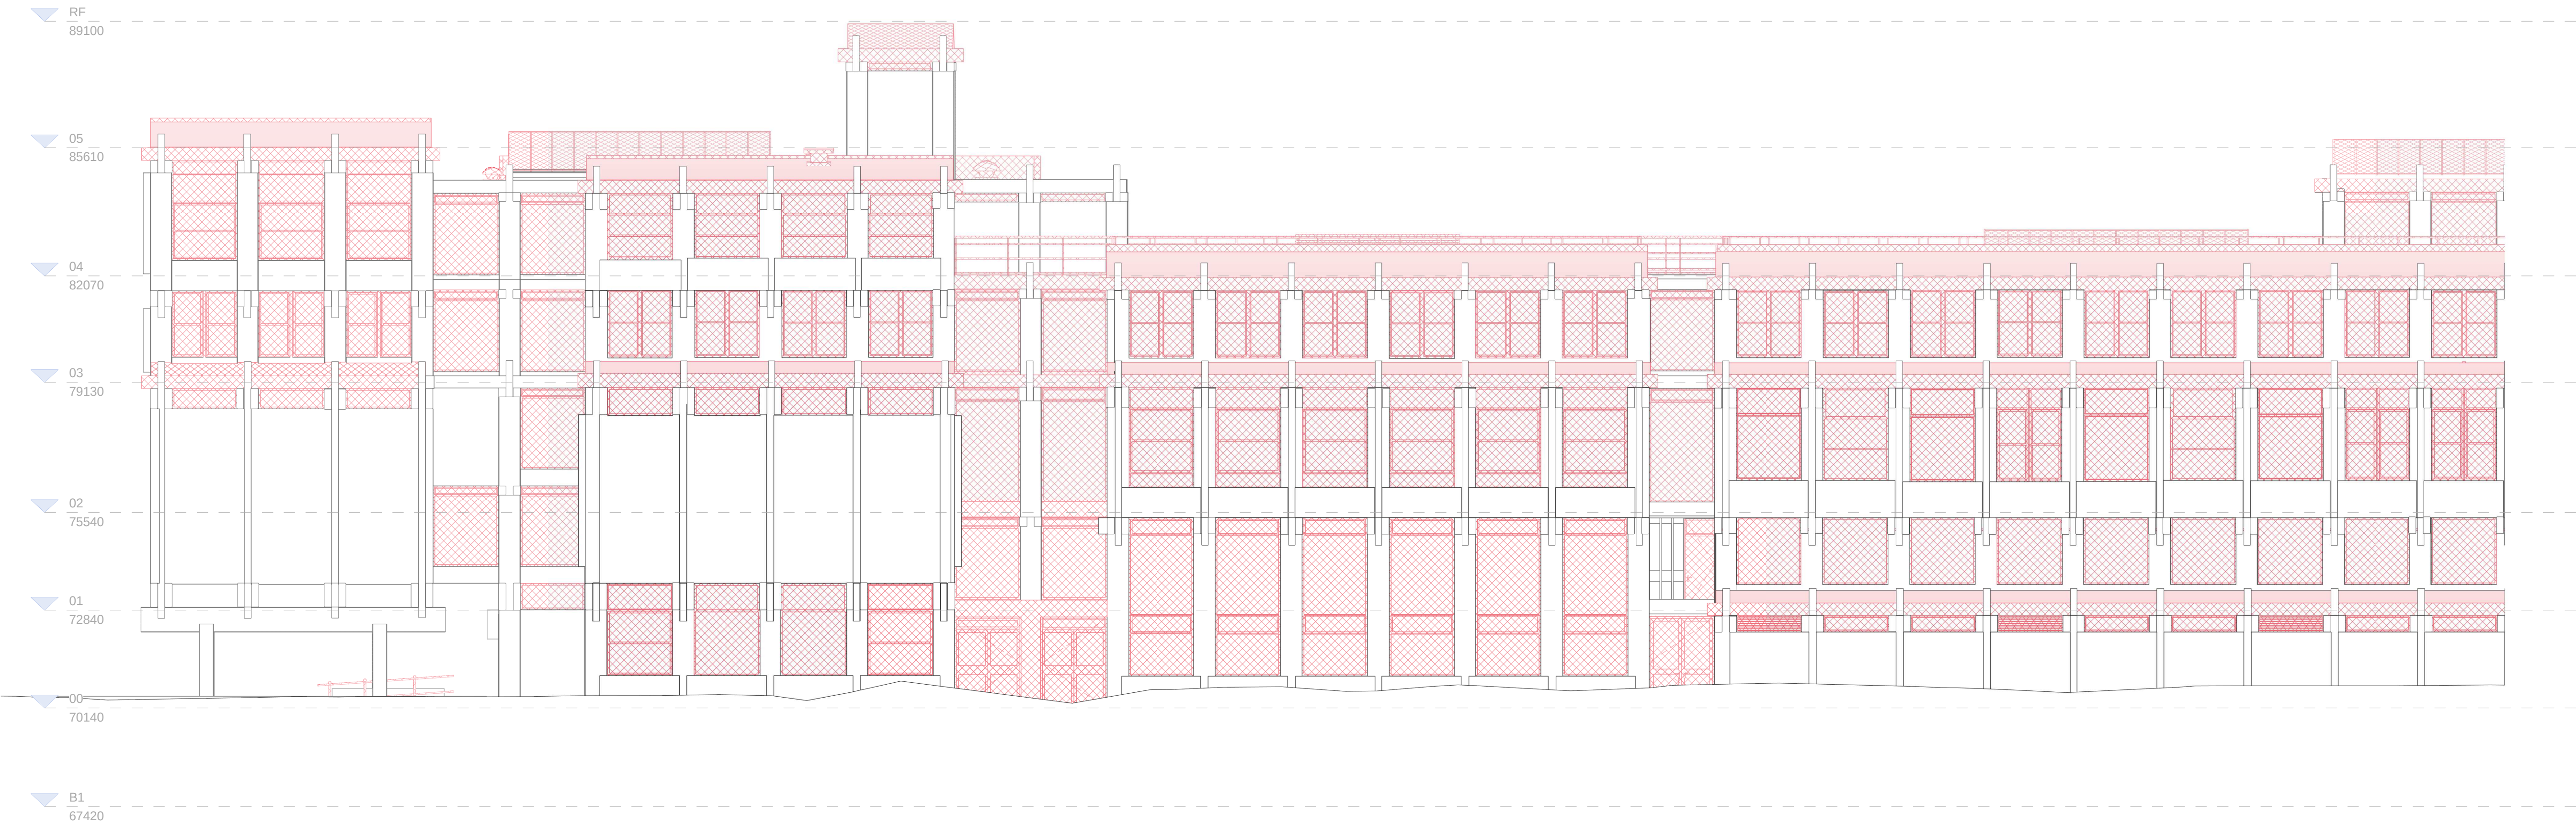

3 | 21131-South Elevation_West
1 : 100

A0

SCALE

As indicated

0 0.5 1 2

5m

@ Copyright

Ayre Chamberlain Gaunt

NOTES:

All dimensions to be checked on site.
Drawing to be read in conjunction with all relevant Architectural, interiors, Structural, M&E, Drainage/ Public Health, Landscape and Civil drawings and specifications. Any discrepancies between consultants' drawings to be reported to the Architect before any work commences.
The Contractor's attention is drawn to the Health & Safety matters identified in the Health & Safety plan as being potentially hazardous.
These items should not be considered as a full and final list.

The Work Package Contractor's normal Health & Safety obligations still apply when undertaking constructional operations both on and off site.

Ayre Chamberlain Gaunt take no responsibility for the location of legal boundaries indicated on this drawing and advise a separate drawing to be completed by specialist surveyors in order to establish exact boundaries.
DWG files provided for information only. Refer to PDF record.

The copyright of this drawing is held by Ayre Chamberlain Gaunt Ltd. Not to be used for any purpose without consent.

DEMOLITION KEY

Areas modified, removed or demolished in Phases 2 and 3

Phase 2 works approved in Planning application 241743

ACGARCHITECTS.CO.UK

Ayre Chamberlain Gaunt

Belvedere House

Basing View

Basingstoke

Hampshire, RG21 4HG

+44 (0)20 3909 5750

mail@acgarchitects.co.uk

AYRE CHAMBERLAIN GAUNT

PROJECT

URS Building

University of Reading

DRAWING TITLE

Demo Elev S Ph2-3

REV.

DATE

DESCRIPTION

P1

31.05.24

DT

P2

19.07.24

Tender issue

P3

04.10.24

Stage 3 Draft Issue

P4

11.10.24

Stage 3 Draft Issue 2

P5

25.10.24

Stage 3 Draft Issue 3

P6

31.10.24

Stage 3 Issue

P7

06.11.24

Draft Planning Issue

P8

29.11.24

Listed Building Consent

DRWN

CHKD BY

APPD BY

RB

RB

DG

DRAWING NO.

project code - region - internal level - app - rls - number

2360383-ACG-W033-ZZ-DR-A-21131

STAGE

3

SUITABILITY

code

S2

Suitable for information