




A0

SCALE
1 : 500

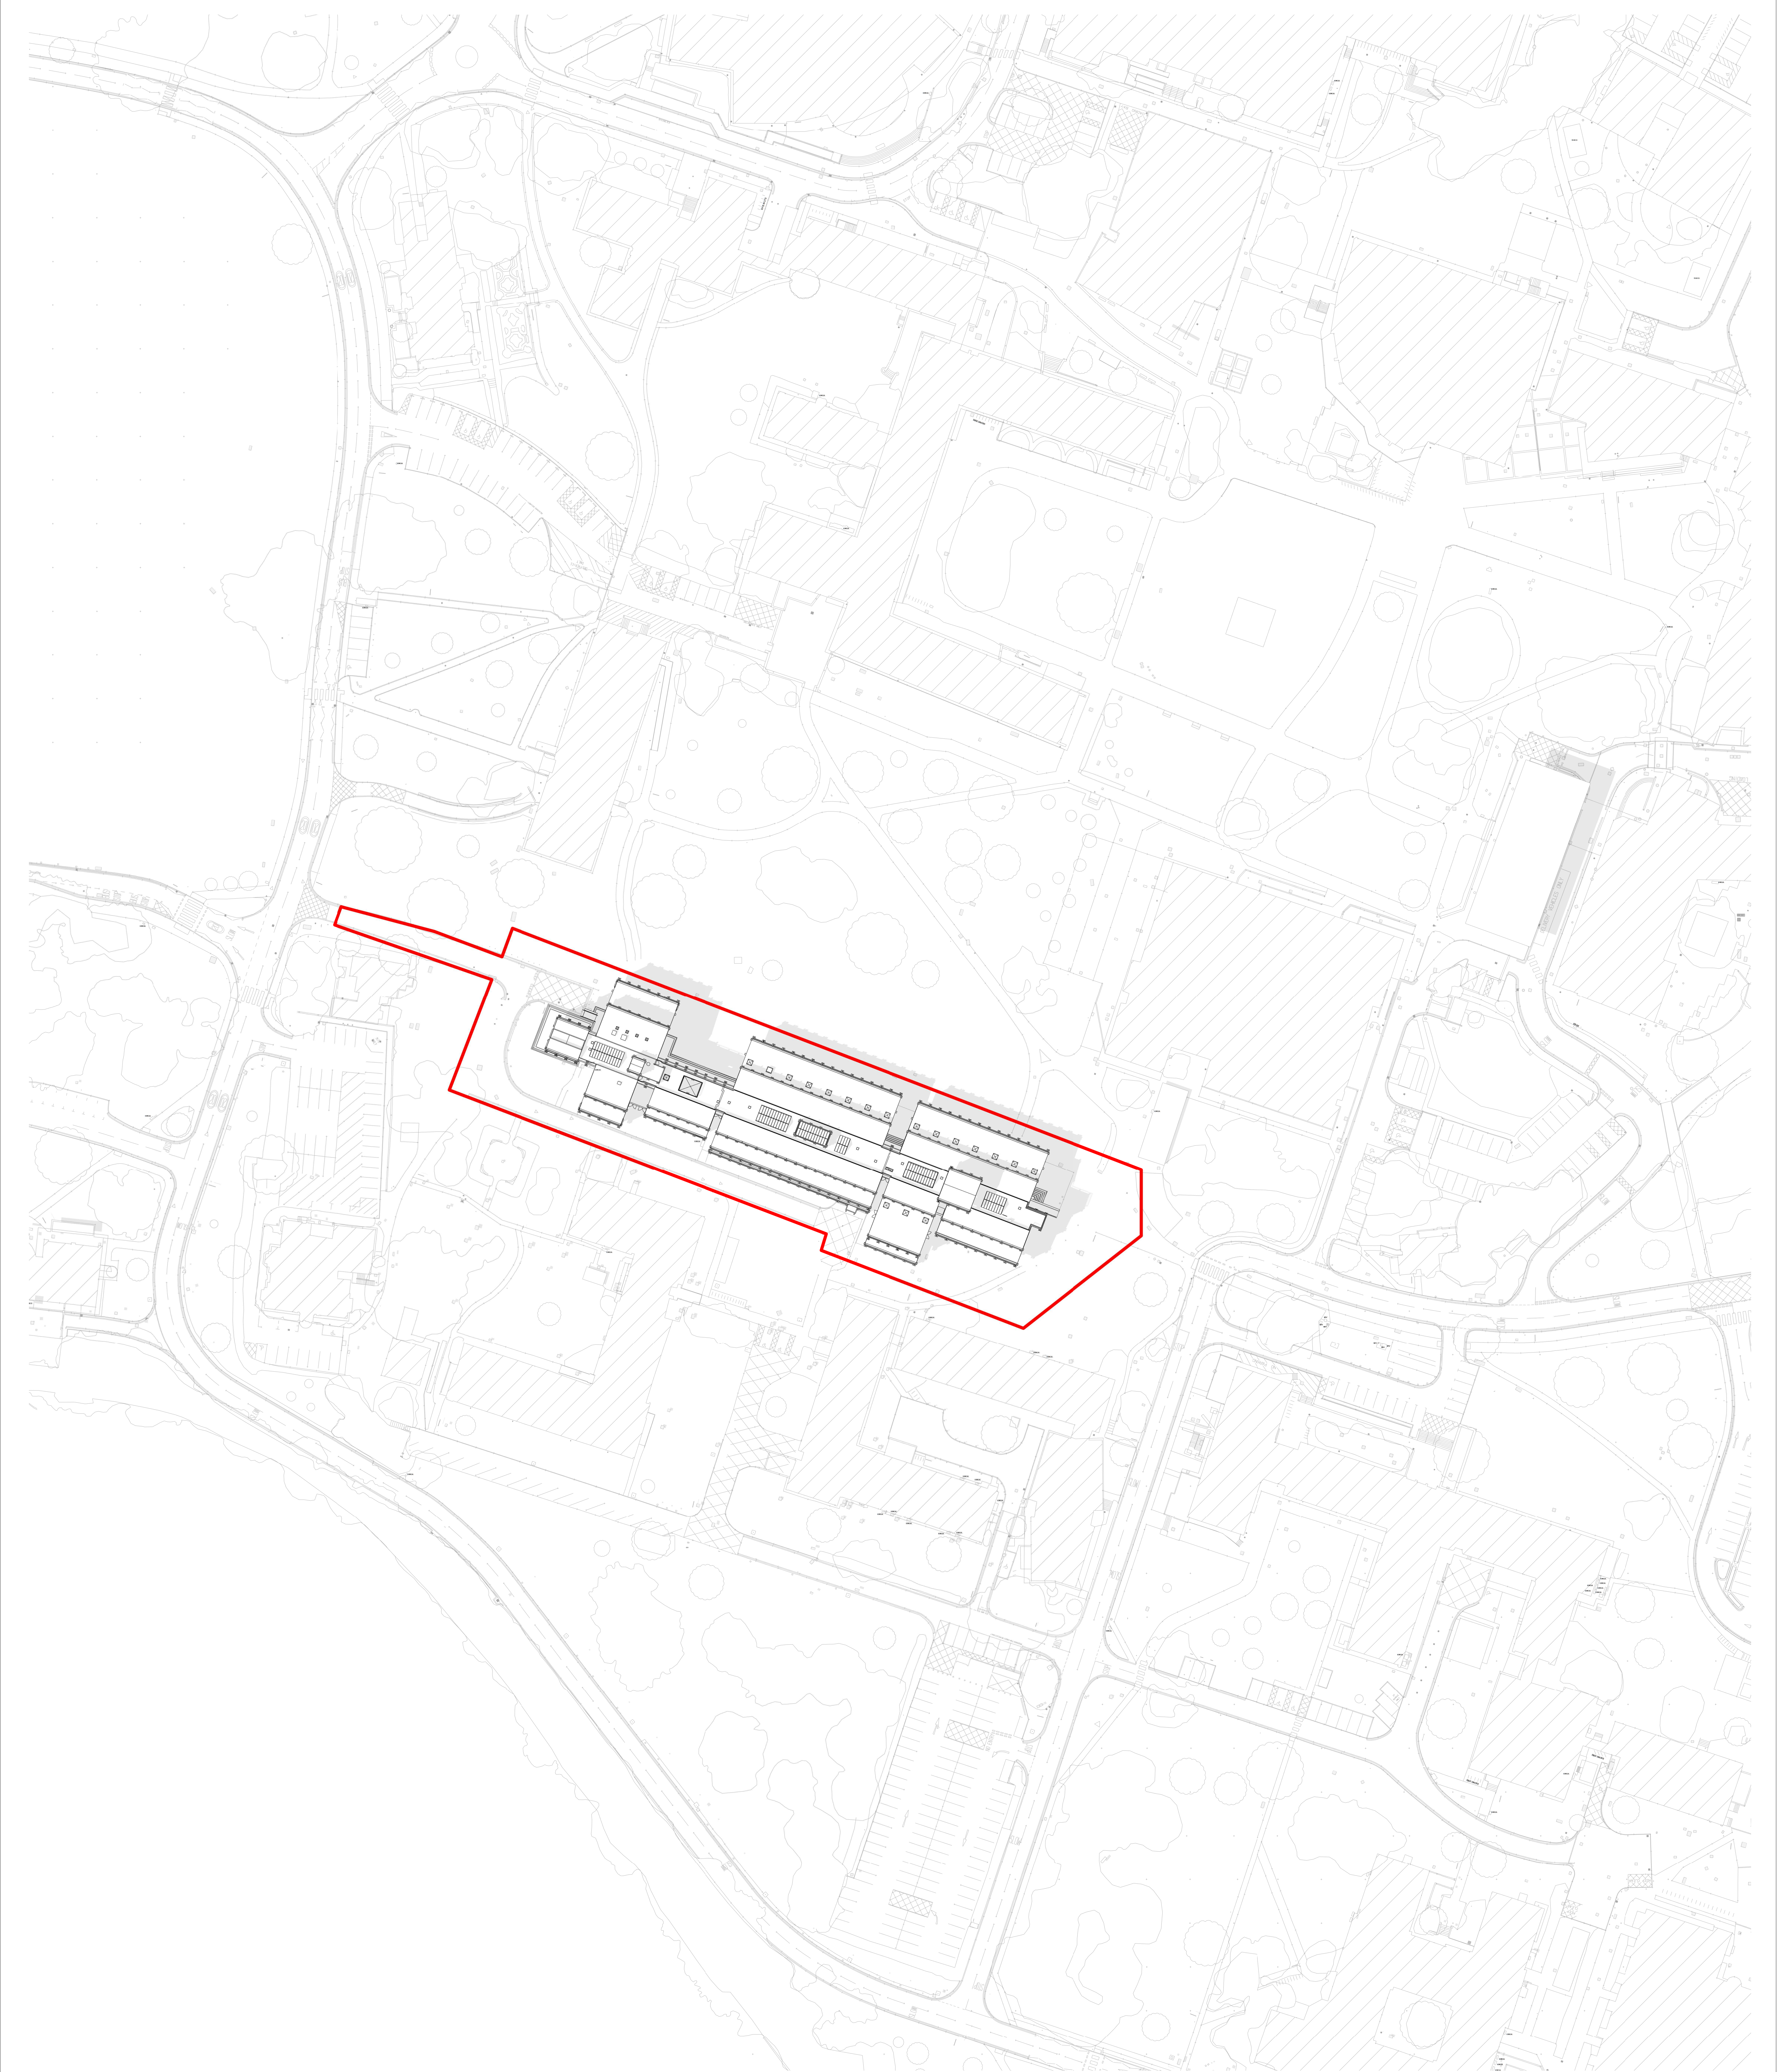

© Copyright
Ayre Chamberlain Gaunt

NOTES:

DO NOT SCALE. USE FIGURED DIMENSIONS ONLY.

All dimensions to be checked on site.
Drawing to be read in conjunction with all relevant Architectural, interiors, Structural, M&E, Drainage/Public Health, Landscape and Civil drawings and specifications. Any discrepancies between consultants' drawings to be reported to the Architect before any work commences.
The Contractor's attention is drawn to the Health & Safety matters identified in the Health & Safety plan as being potentially hazardous.
These items should not be considered as a full and final list.

The Work Package Contractor's normal Health & Safety obligations still apply when undertaking constructional operations both on and off site.

Ayre Chamberlain Gaunt take no responsibility for the location of legal boundaries indicated on this drawing and advise a separate drawing to be completed by specialist surveyor in order to establish exact boundaries.
DWG files provided for information only. Refer to PDF record.

The copyright of this drawing is held by Ayre Chamberlain Gaunt Ltd. Not to be used for any purpose without consent.

ACGARCHITECTS.CO.UK

Ayre Chamberlain Gaunt
Belvedere House
Basing View
Basingstoke
Hampshire, RG21 4HG

+44 (0)20 3909 5750
mail@acgarchitects.co.uk

**AYRE
CHAMBERLAIN
GAUNT**

PROJECT

URS Building
University of Reading

DRAWING TITLE

Existing Site Plan

REV.

DATE

DESCRIPTION

P1	24.05.24	DT
P2	31.05.24	DT
P3	07.06.24	DT
P4	24.06.24	Listed Building Consent
P5	03.07.24	Listed Building Consent
P6	19.07.24	Tender issue
P7	04.10.24	Stage 3 Draft Issue
P8	11.10.24	Stage 3 Draft Issue 2
P9	25.10.24	Stage 3 Draft Issue 3
P10	31.10.24	Stage 3 Issue
P11	06.11.24	Draft Planning Issue
P12	29.11.24	Listed Building Consent

DRWN

CHKD BY

APPD BY

RB

RB

DG

DRAWING NO.

project code: 2360383-ACG-W033-RF-DR-A-18000

STAGE

CODE

SUITABILITY

3

S2

Suitable for
information