



ELEVATION DRAWINGS


Existing Site Elevation - 177 Colemans Moor Road

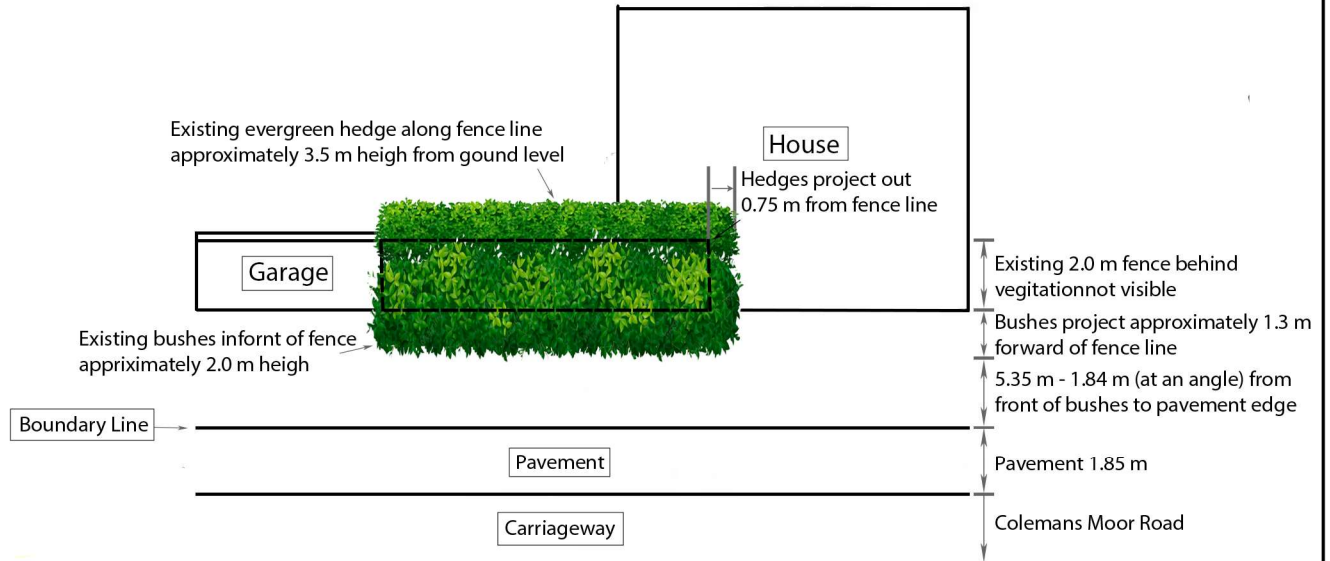


Proposed Site Elevation - 177 Colemans Moor Road

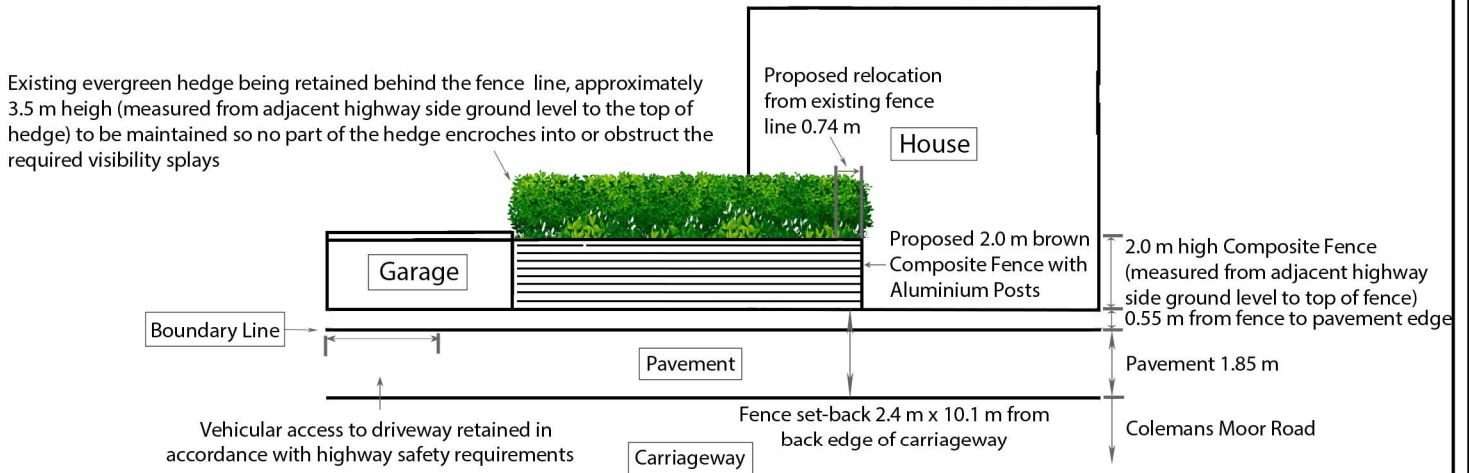

Elevation Drawings showing this section of the Site Plan

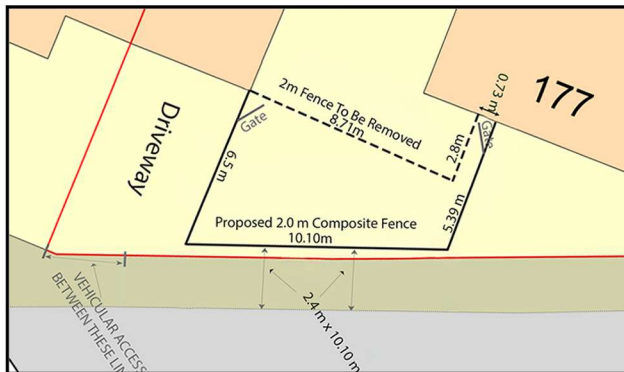

Elevation Drawings showing front view of 177 Colemans Moor Road photo taken from highway (03/05/2026)

 

Plan Produced By: Mr & Mrs Chambore

Address: 177 Colemans Moor Road, Woodley, Berkshire, RG5 4DD

Scale: 1:200 @ A4

Date Produced: 04/05/2026

Drawing Number: 04