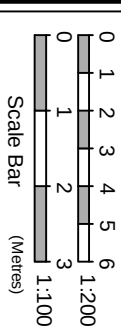


Notes

1. All Dimensions in Millimeters
2. All Material And Finishes
Of The External Walls And
Roof Of The Development
To Match The Original
Dwelling House

Client

Private

Site Address

2 Bigshotte Court
Wokingham
RG45 6WR

Project Description

Single Storey Rear Extension

Drawing Description

Existing Loft and Roof Floor Plans

<u>Date Issued</u> 30/04/2026	<u>Revision Suffix</u> □ □ □ □ □ □ □ □
<u>Rev Date</u>	

Amendments

Drawing Status


Planning

Drawing Number

WH/02BC/P/02

Our Reference No

Local Authority Reference No

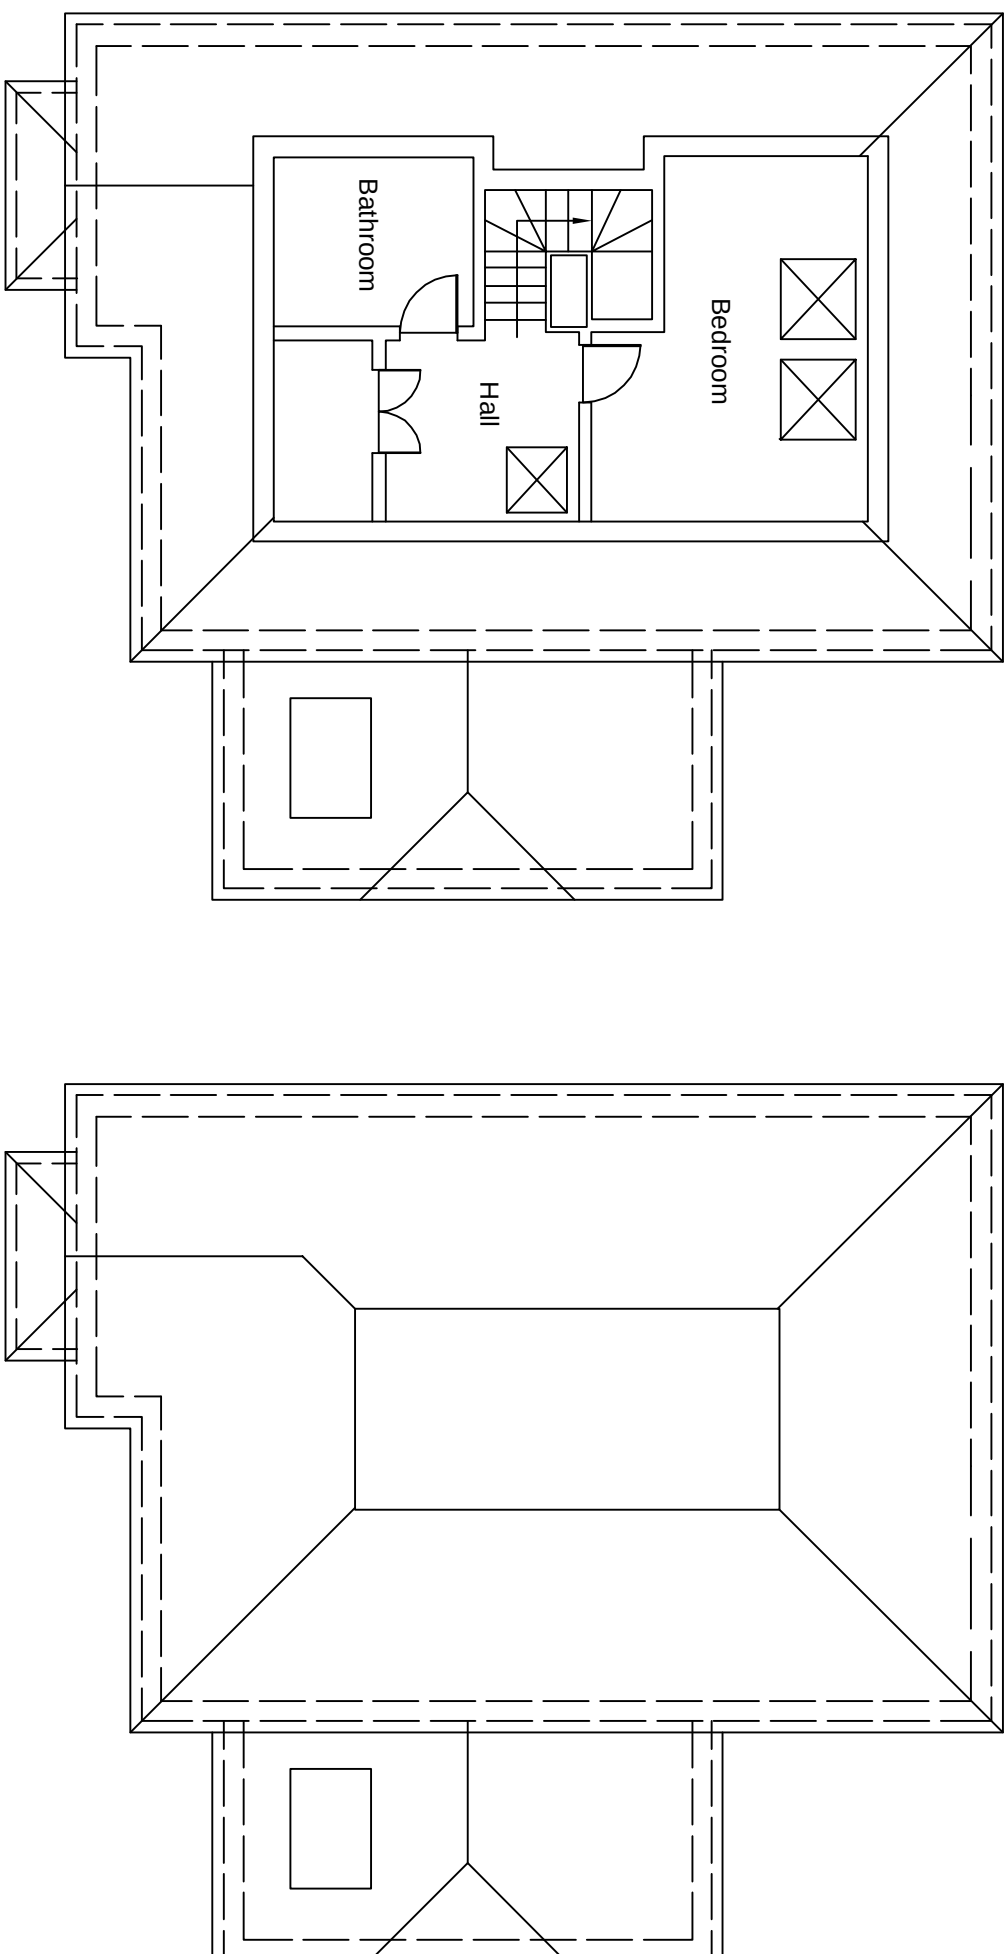

Existing Loft Floor Plan @1:100

Existing Roof Plan @1:100

Drawn By
Ye

CHECKED BY
Lenn

THIS DRAWING © KIMSUMMER LTD. This drawing may only be copied by any third parties without prior written permission. This drawing is prepared for the purpose of obtaining planning permission or Building Regulations approval or as stated in the Drawing Status Box. Only and not intended for any other use, nor constitute a contract. Any construction work carried out prior to receiving all necessary approvals for planning or building regulations is entirely at the householder's Client risk. All building work to be completed to the satisfaction of the local authority building control officer and in accordance with current building regulations and as such additional unforeseen building works may be required on site. Copies from this drawing are not to be scaled. All details to be verified and dimensions to be checked on site by the contractor prior to commencement of work. All omissions and discrepancies to be reported to enquiries@kimsummer.co.uk immediately. The contractor shall inspect all adjoining properties which may be affected by the works and record and report to the owner and designer. The contractor shall be entirely responsible for the security, strength and stability of the building during the course of the works.

A3Scale A
Stated