



1: 50 @ A1

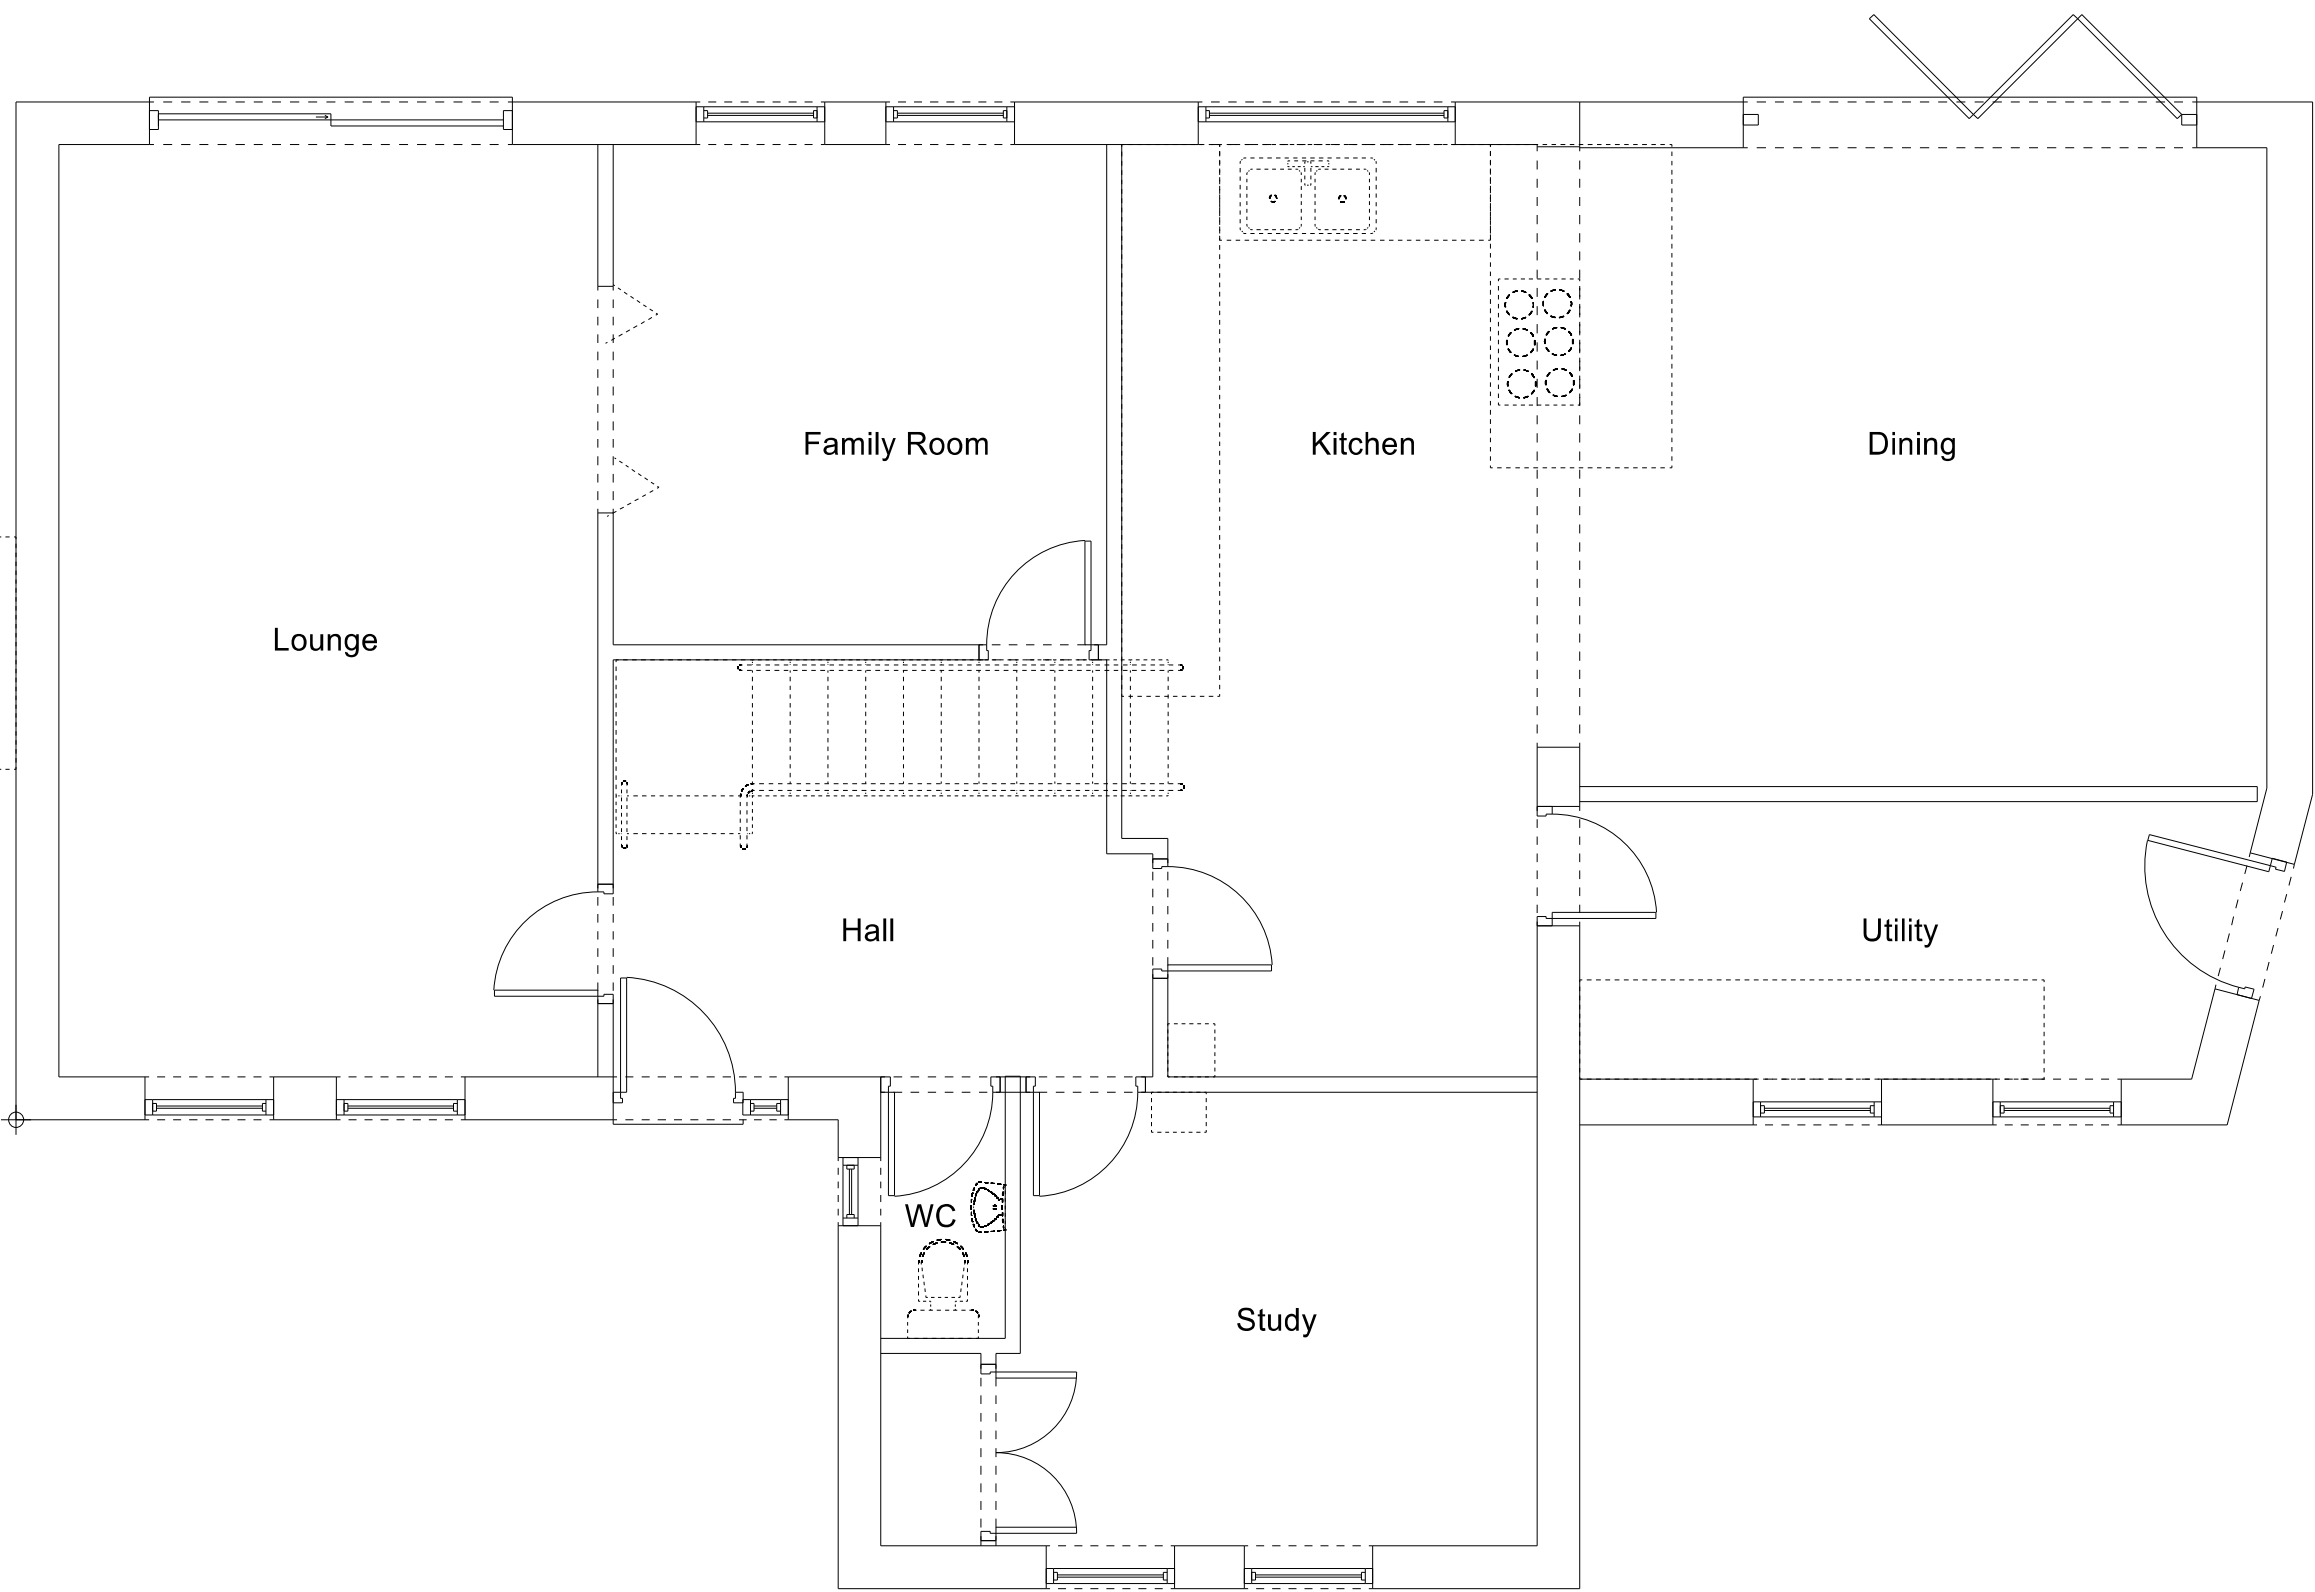

Ground Floor


1: 50 @ A1

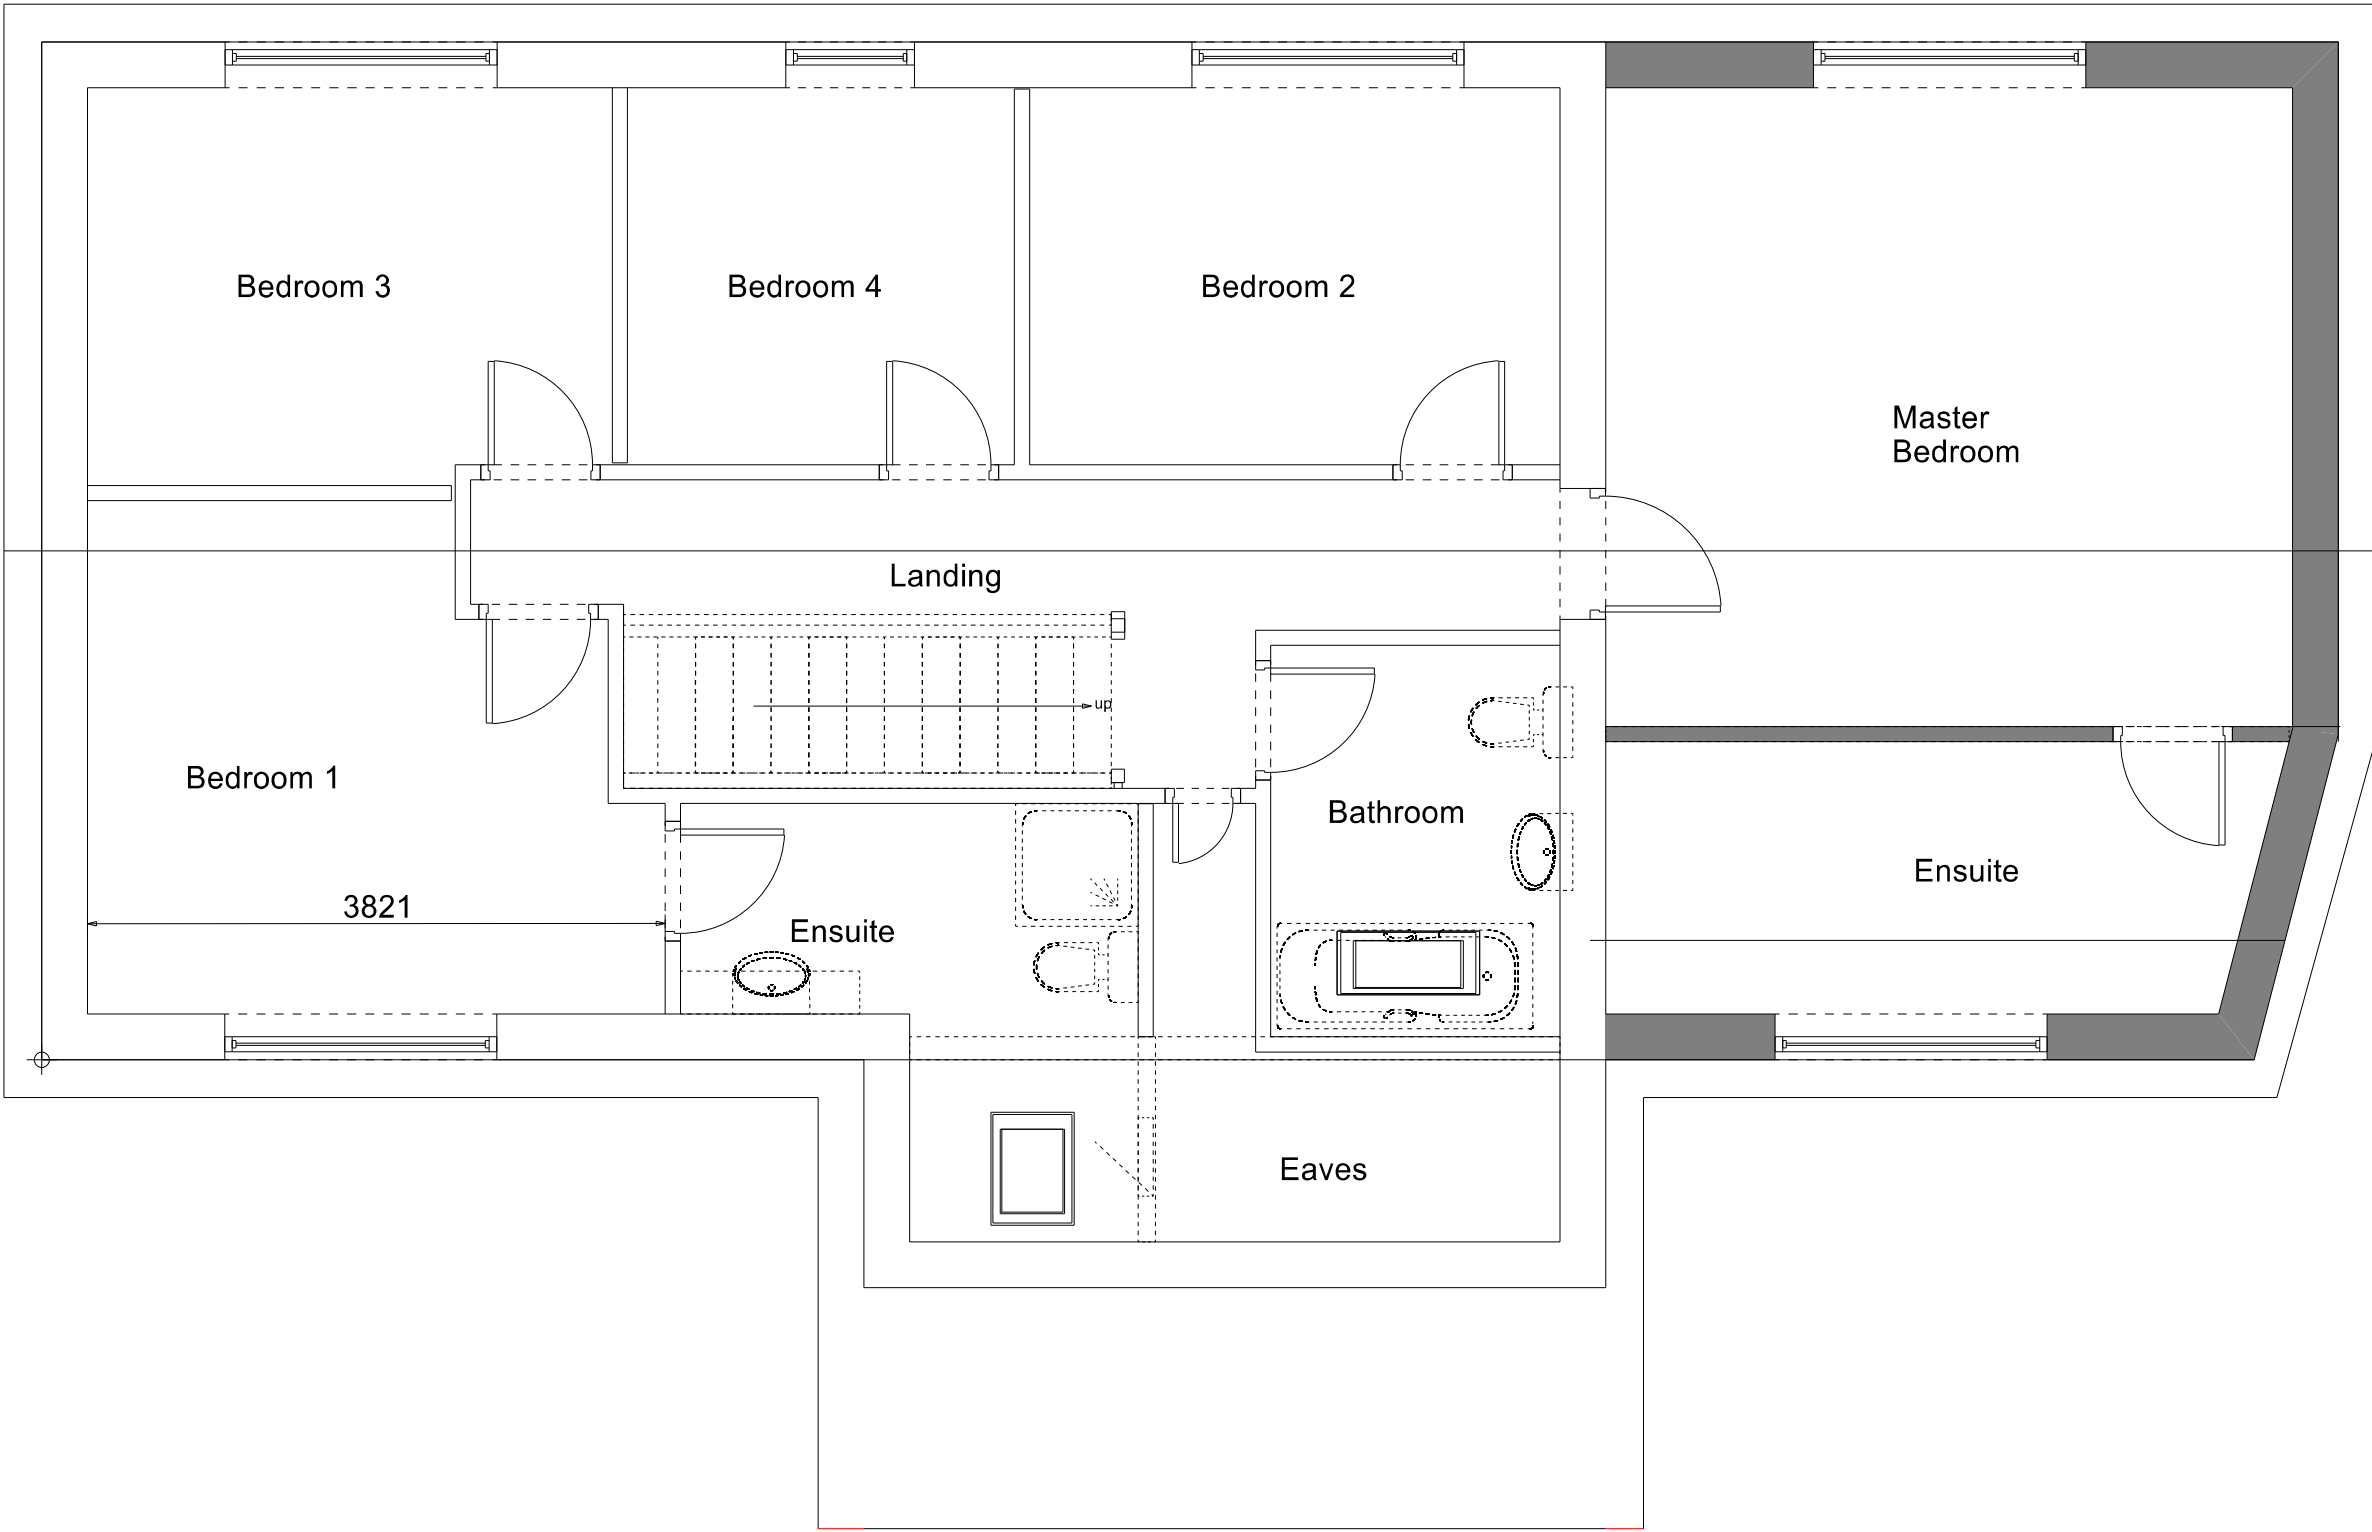

First Floor

Notes

1: 100 @ A1

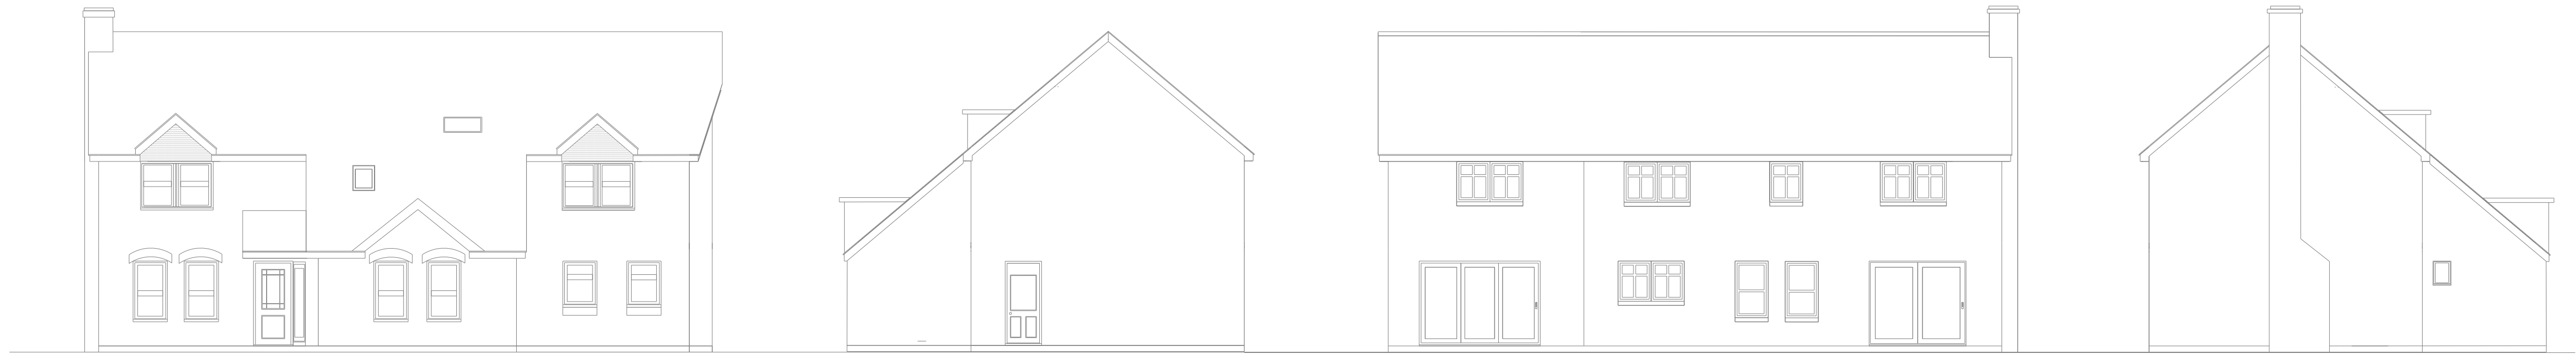

Front Elevation

Side Elevation Section

Rear Elevation

Side Elevation

[Cantley Design](#)

Cantley Design

Project
House Extension
4 Broom Grove
Wokingham
RG41 4TX
Drawing Title
Proposed Plan and Elevations
Client
Mr and Mrs T. Anderson
Drawing No.
01/11/2024/RDO/nc0/PP
Date
November 2024
Drawn by
Bob Owles
Scale
1:50
Checked by
NCO

Page Size - A1

Cantley Drawing Services
20 Cantley Crescent
Wokingham
RG41 1NX
0781 803 2212

Page Size - A1
1: 50 @ A1

