




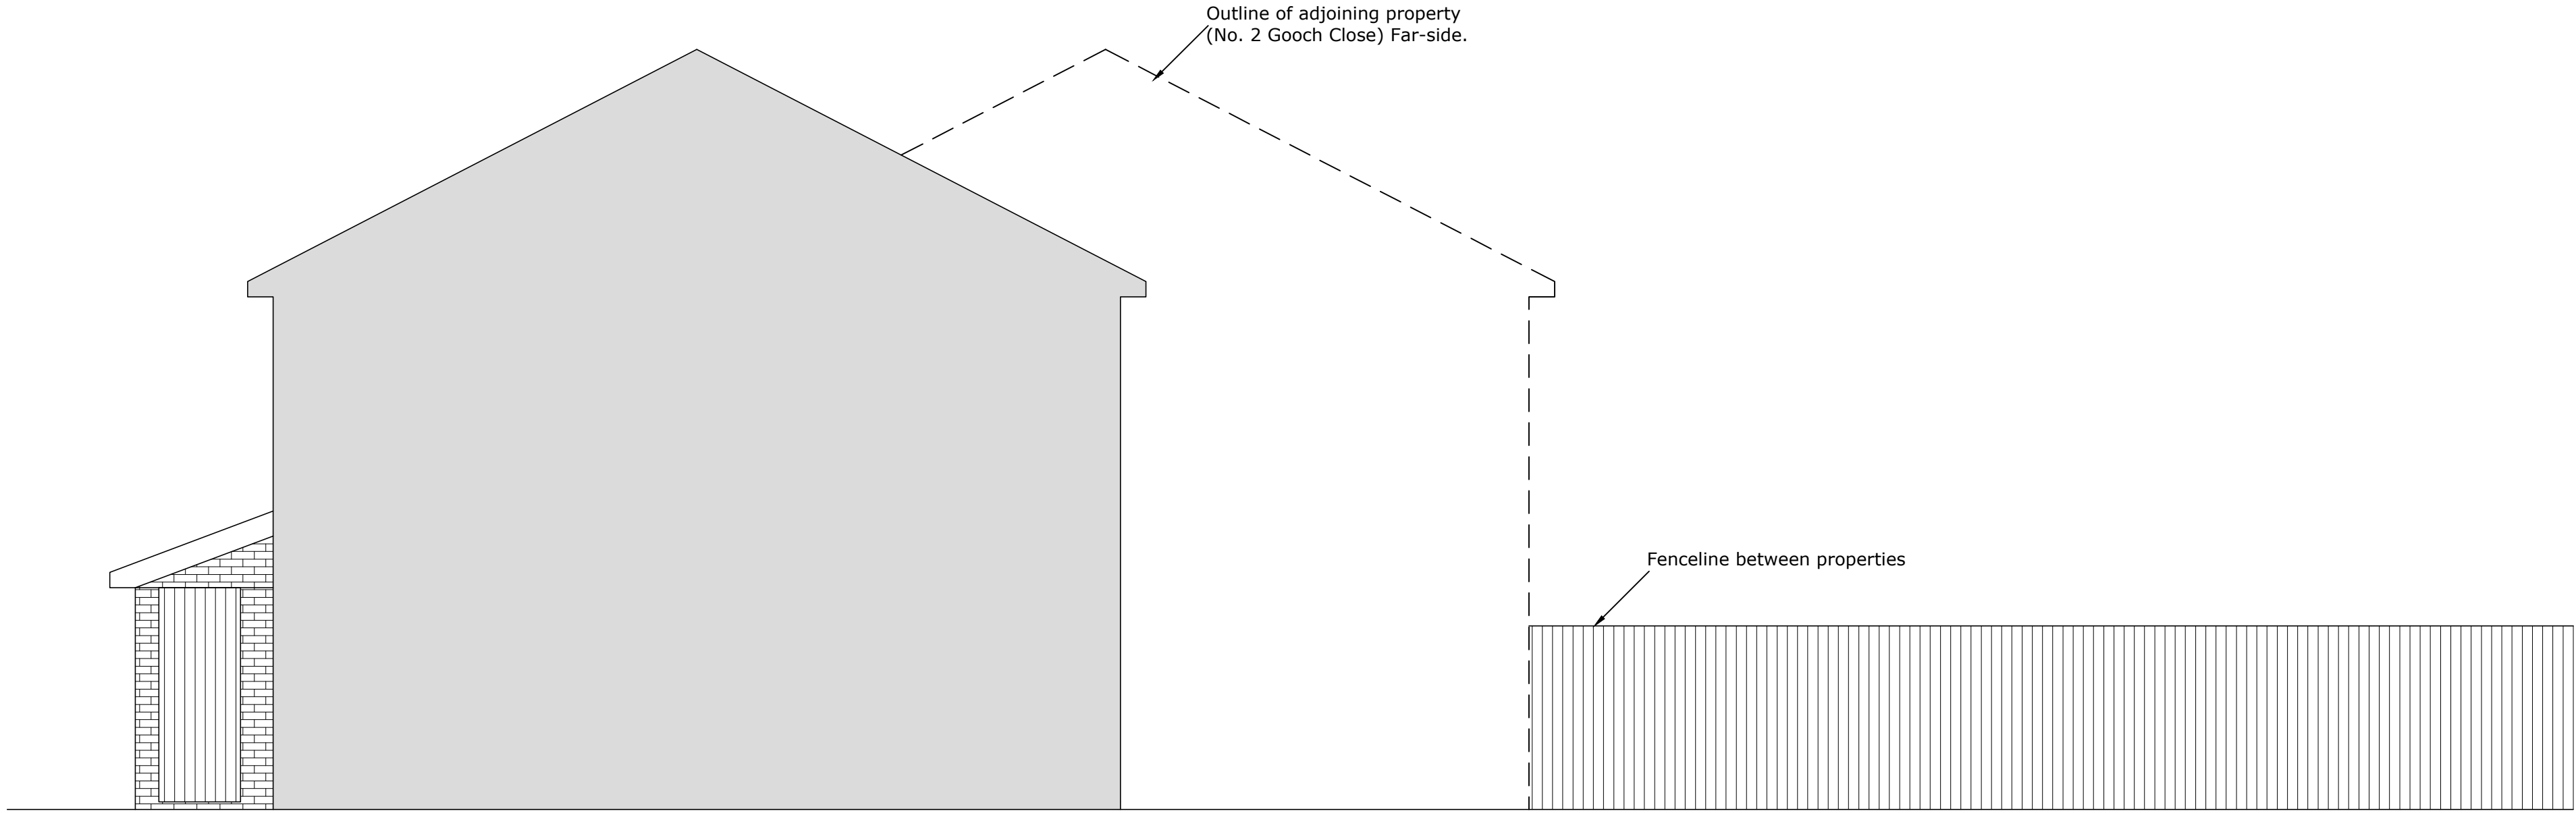


Side elevation (South facing) as existing 1:50

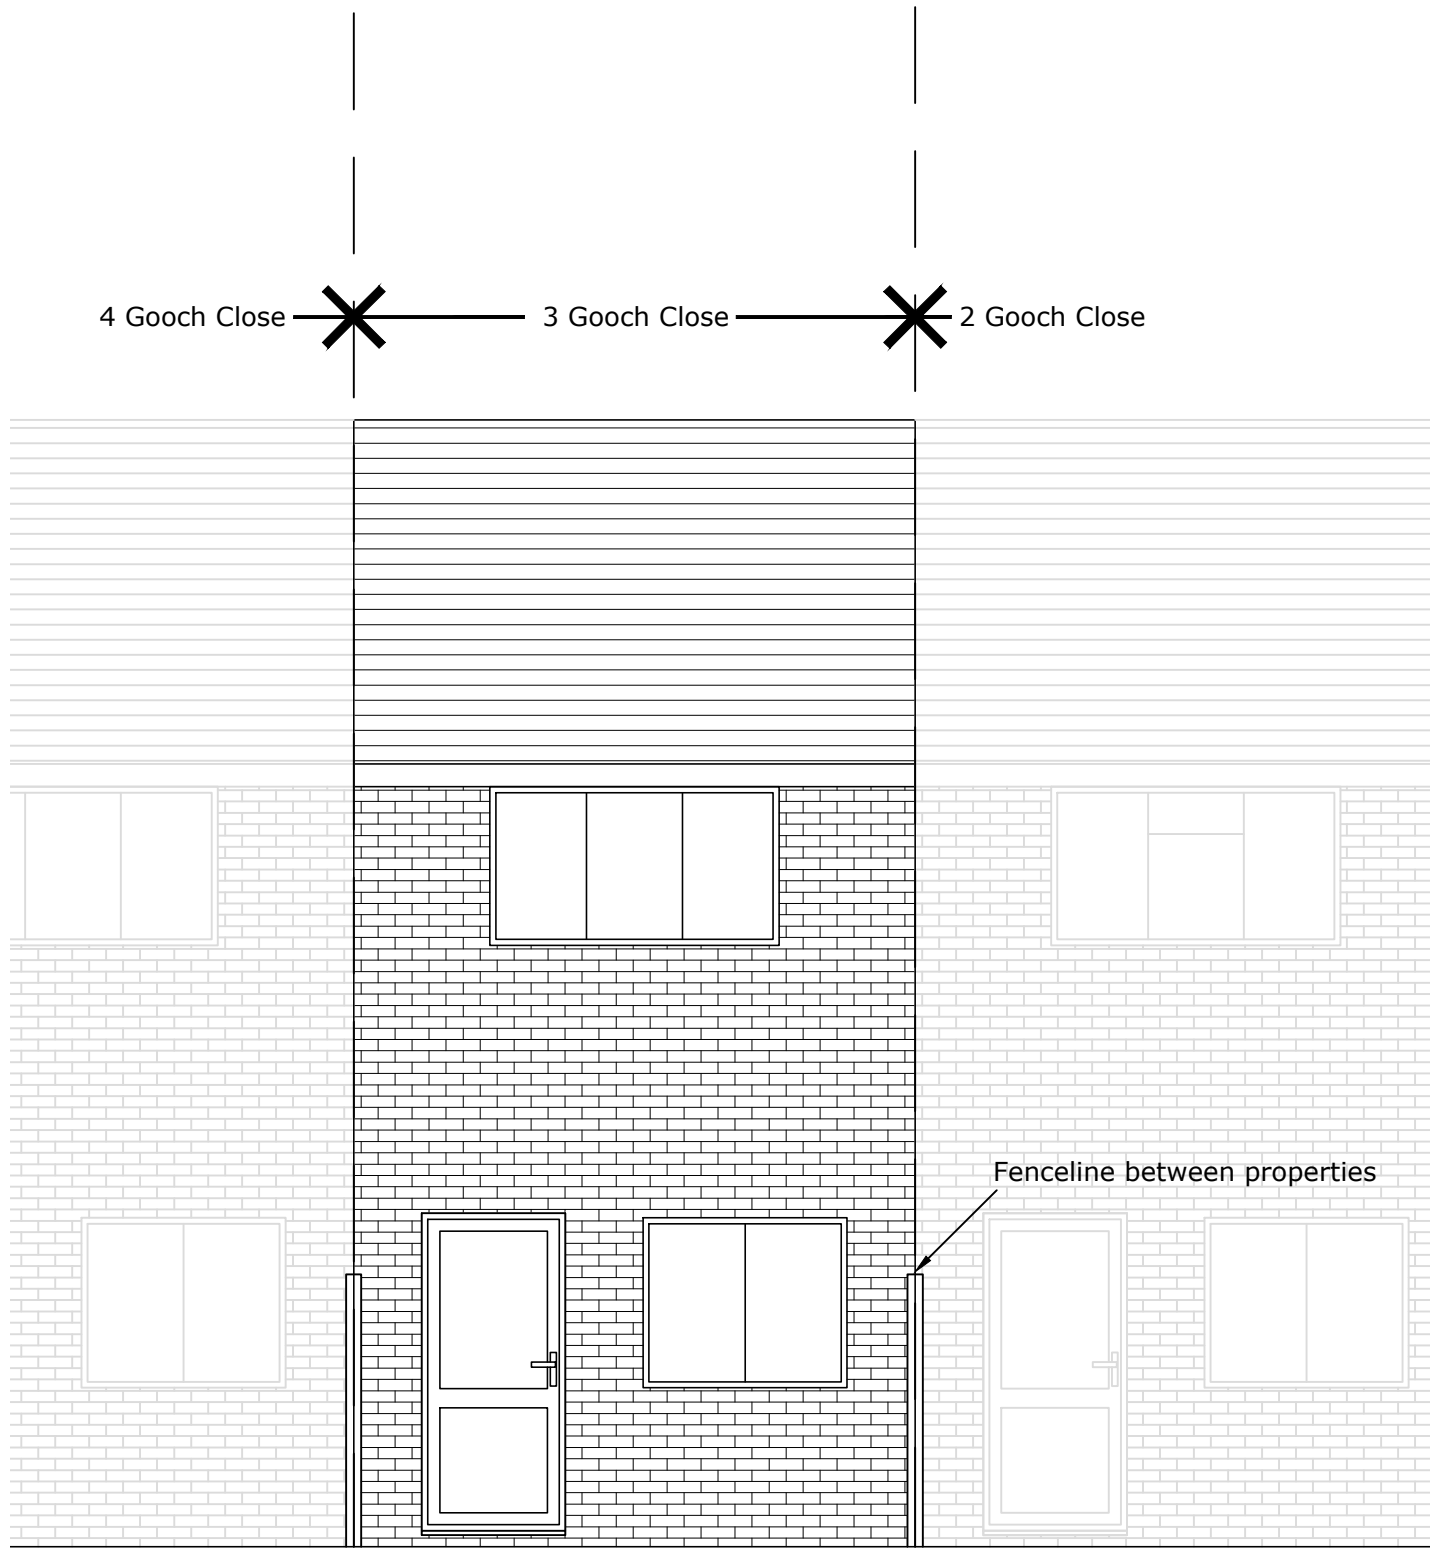

Rear elevation (East facing) as existing 1:50

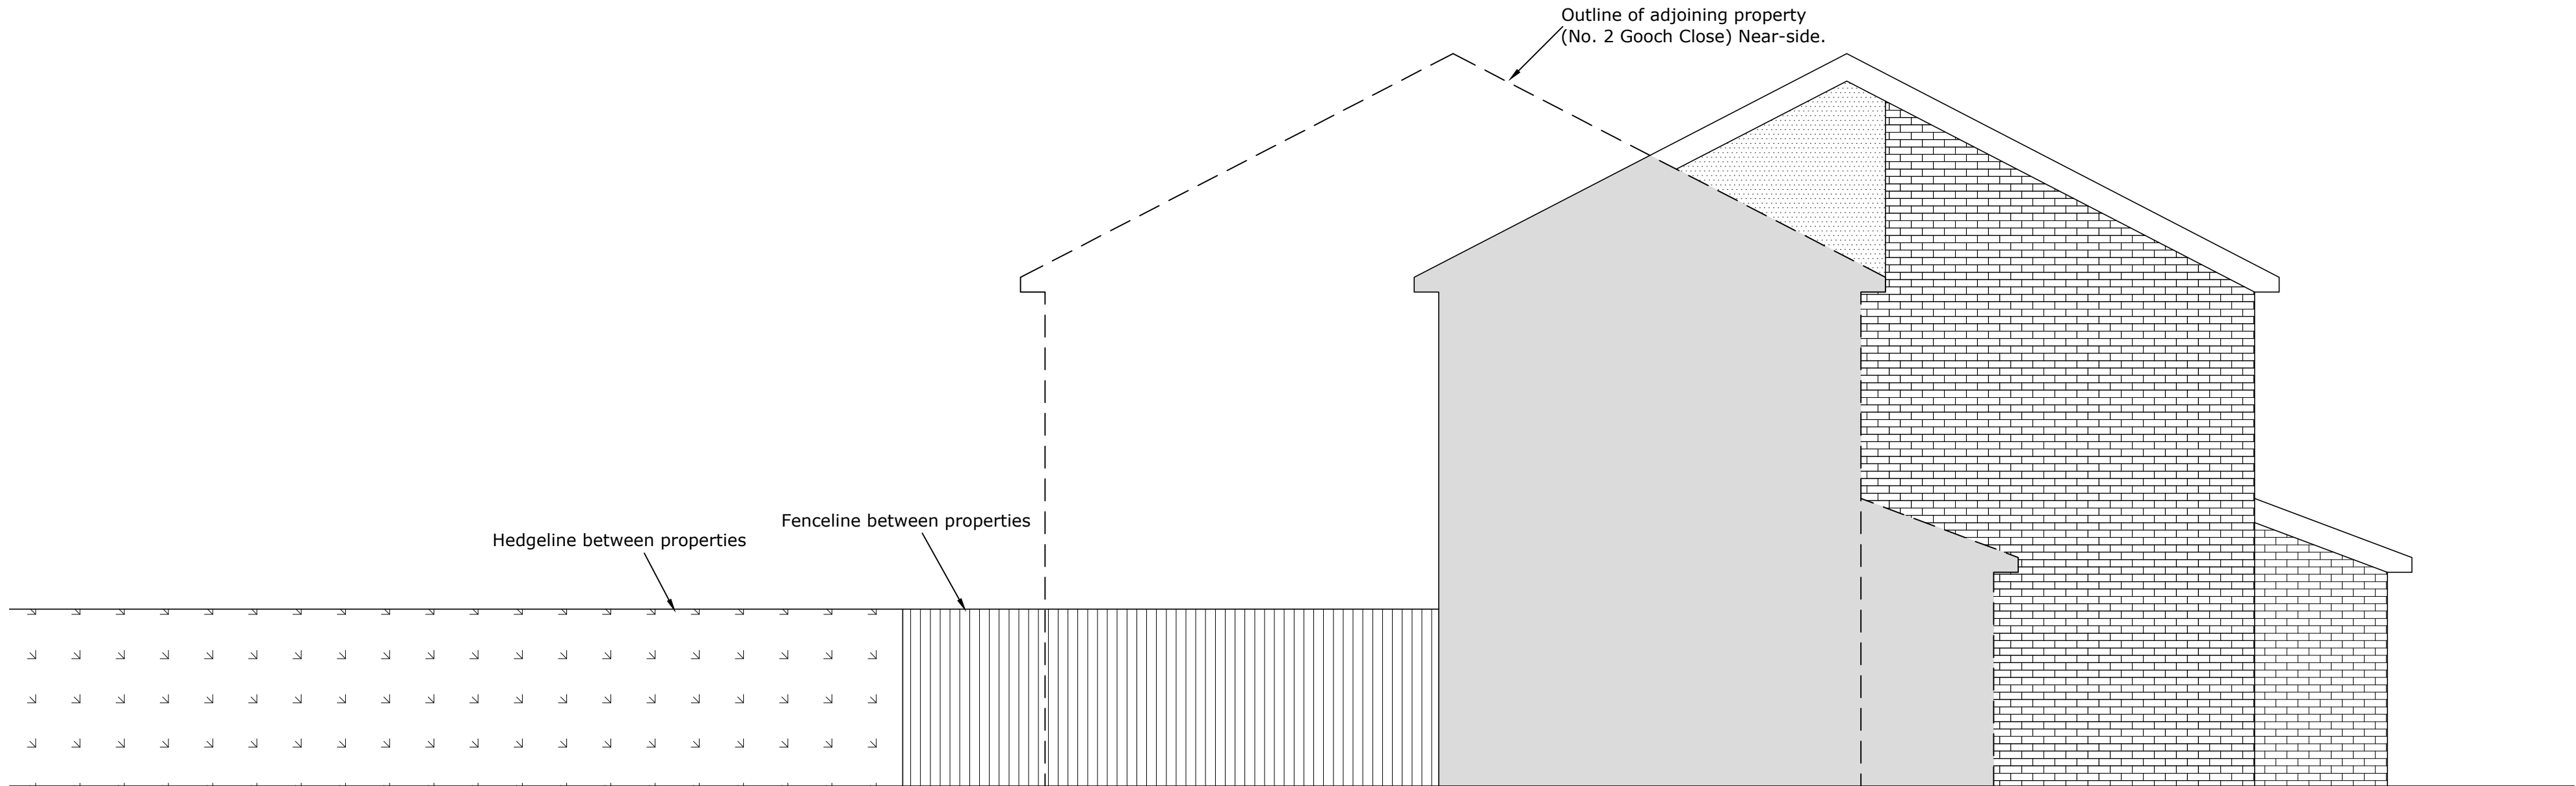

Side elevation (North facing) as existing 1:50

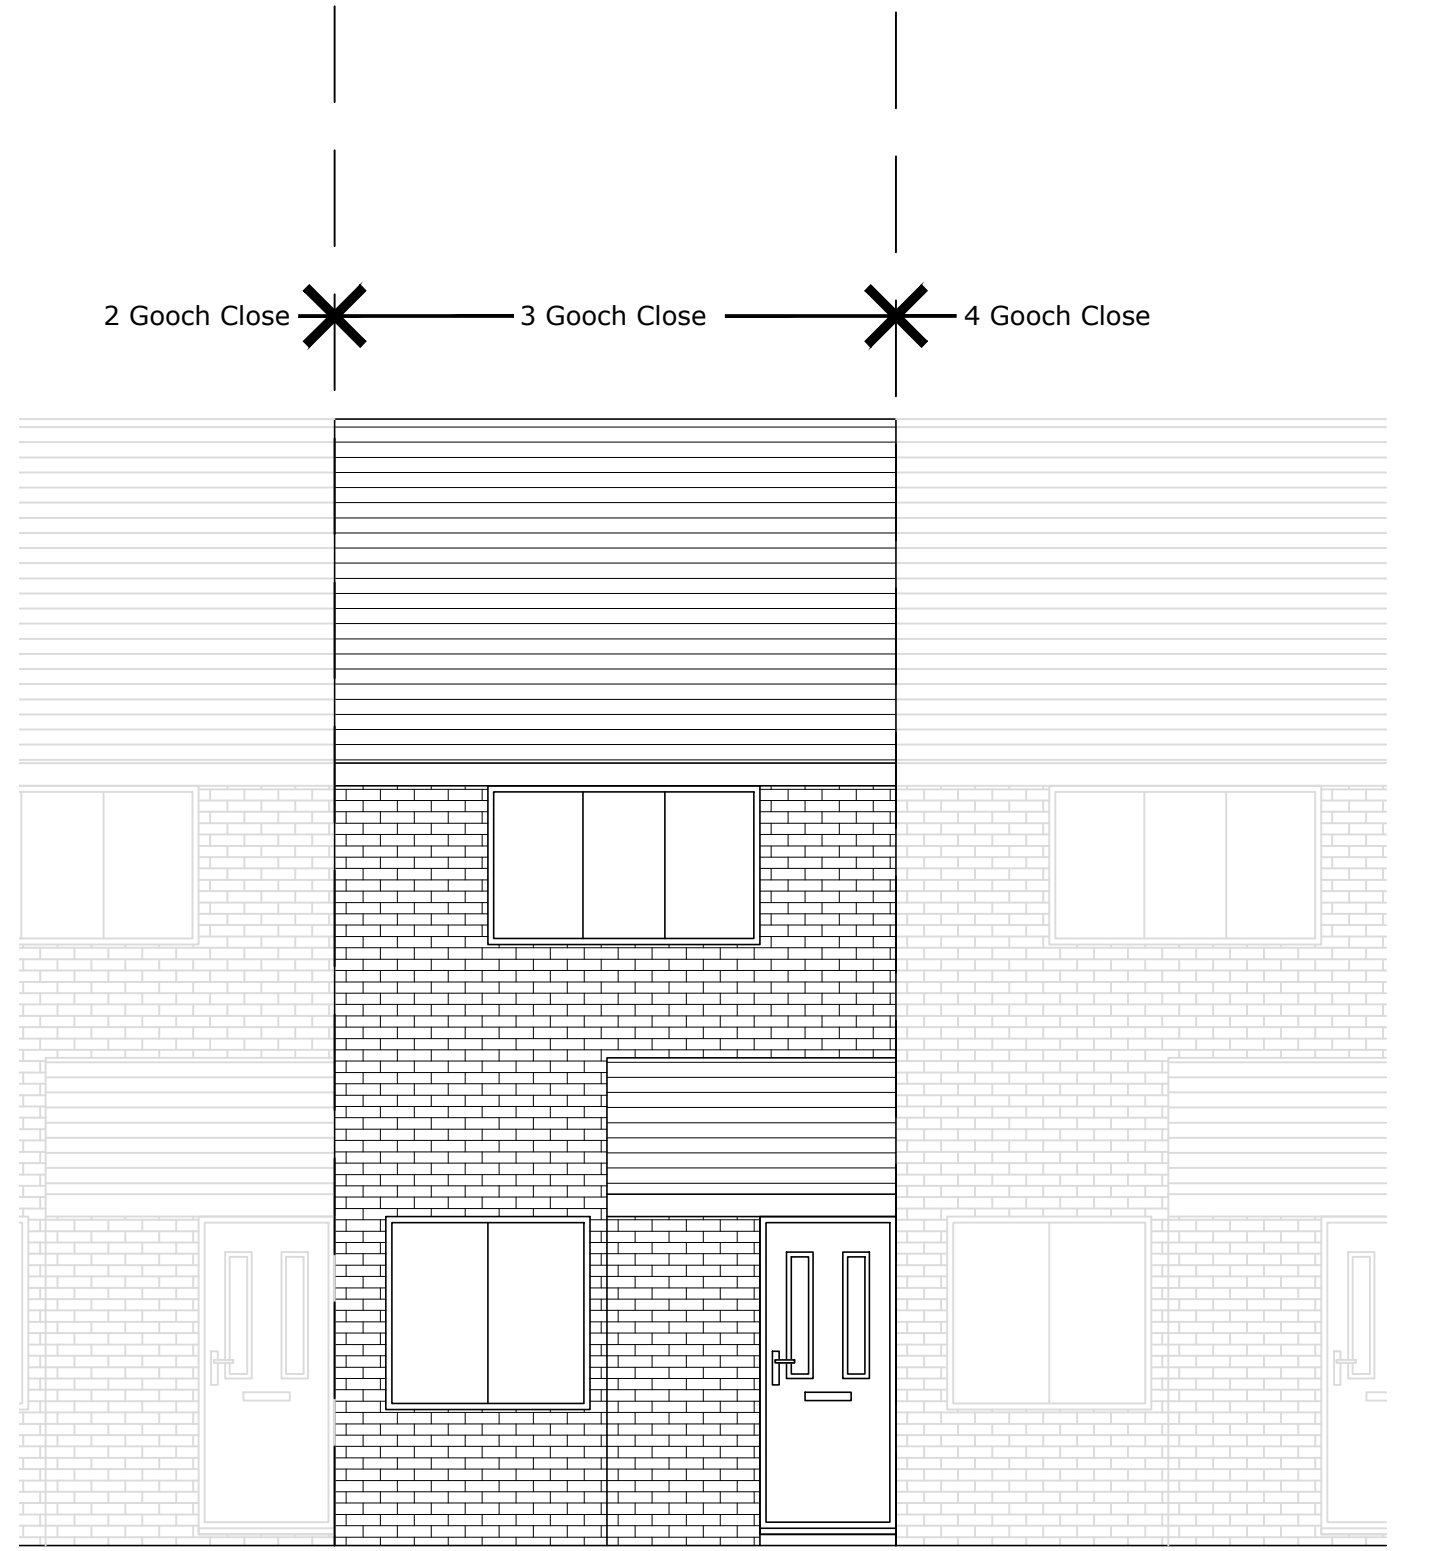

Front elevation (West facing) as existing 1:50

	Client/Project: Leila Naboulsi, 3 Gooch Close, Twyford, Reading, RG10 0XS	Project status: PLANNING				1:50 0 1 2 3 4 5	Scale:	Paper Size:	Drawn:	Checked:
		Drawing title: Elevations as existing					1:50	A1	A Kenyon	O. Barnes
		Rev:					Description:	By:	Date:	Project ID: J-217A604C