




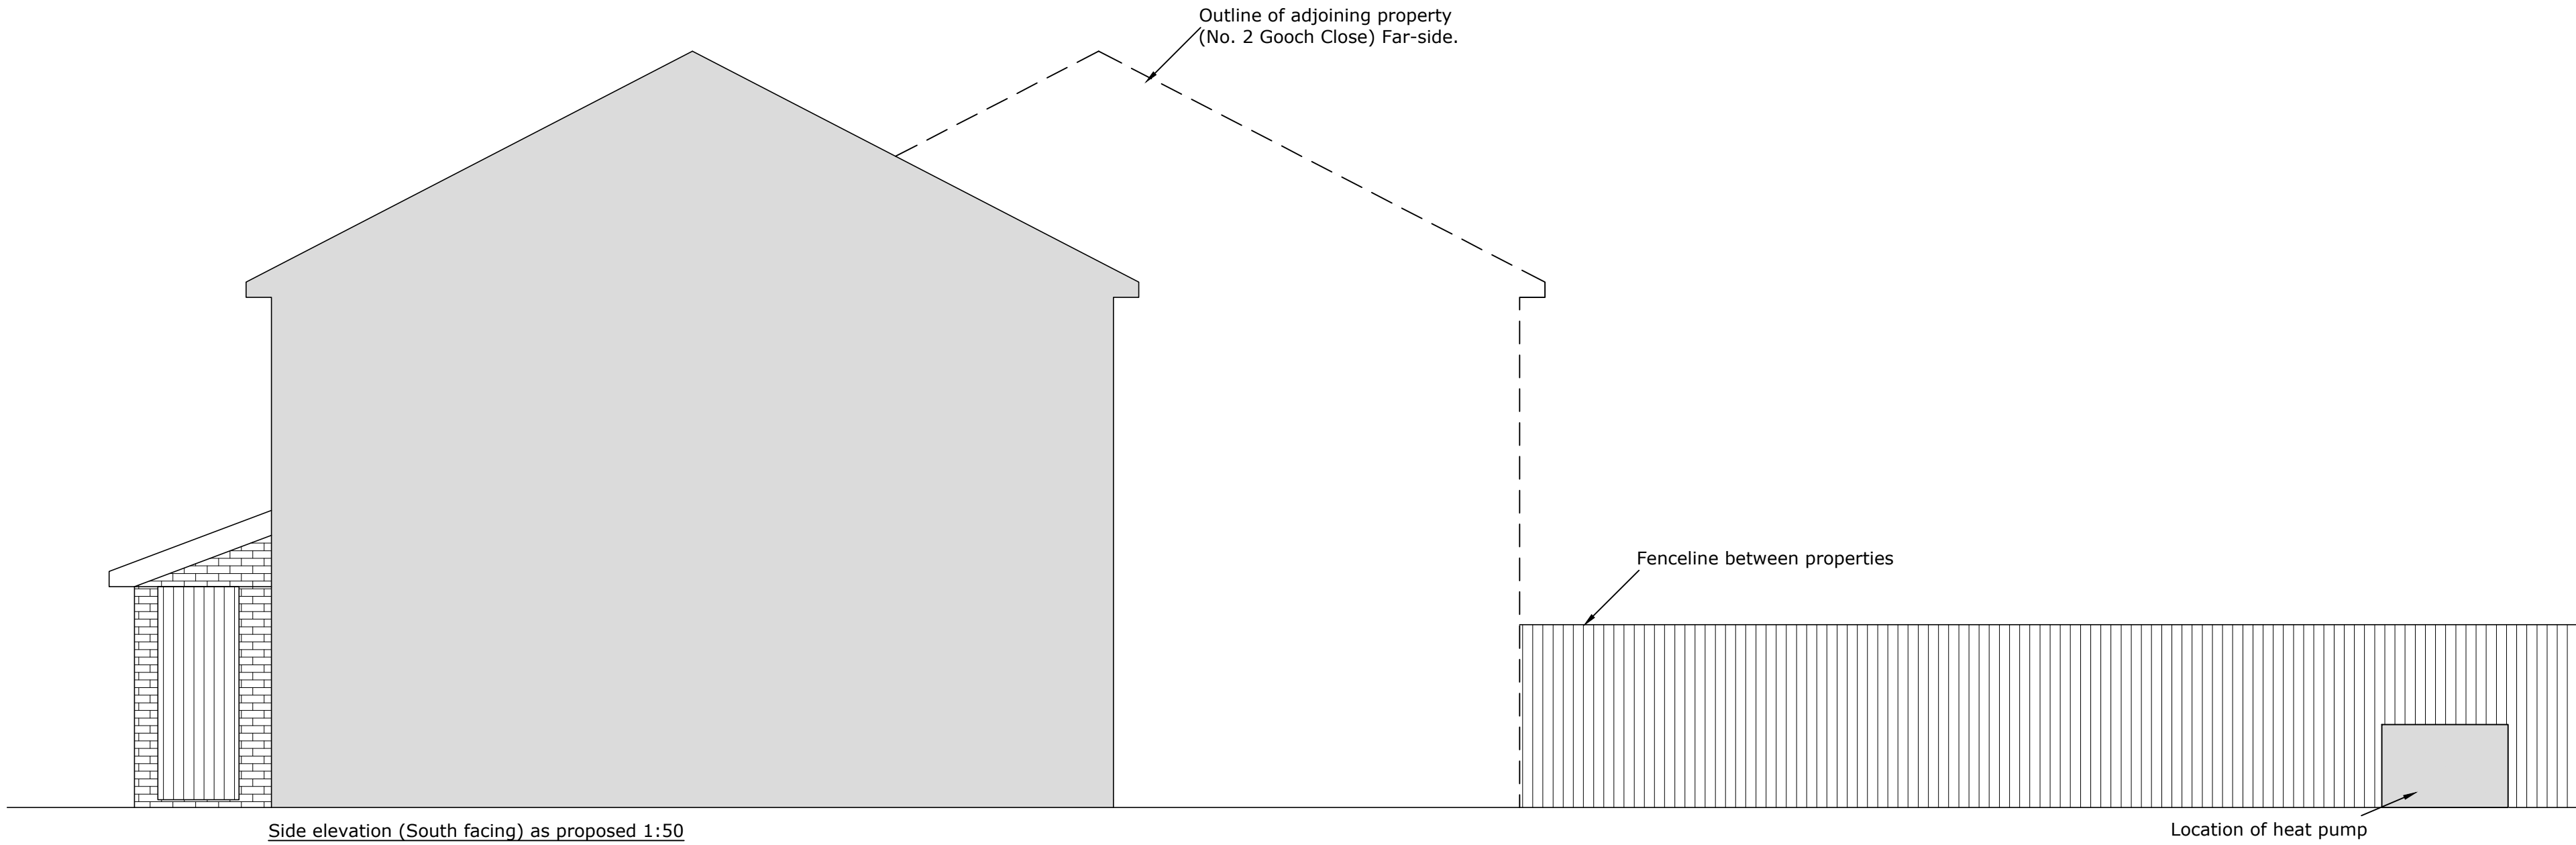


Side elevation (South facing) as proposed 1:50

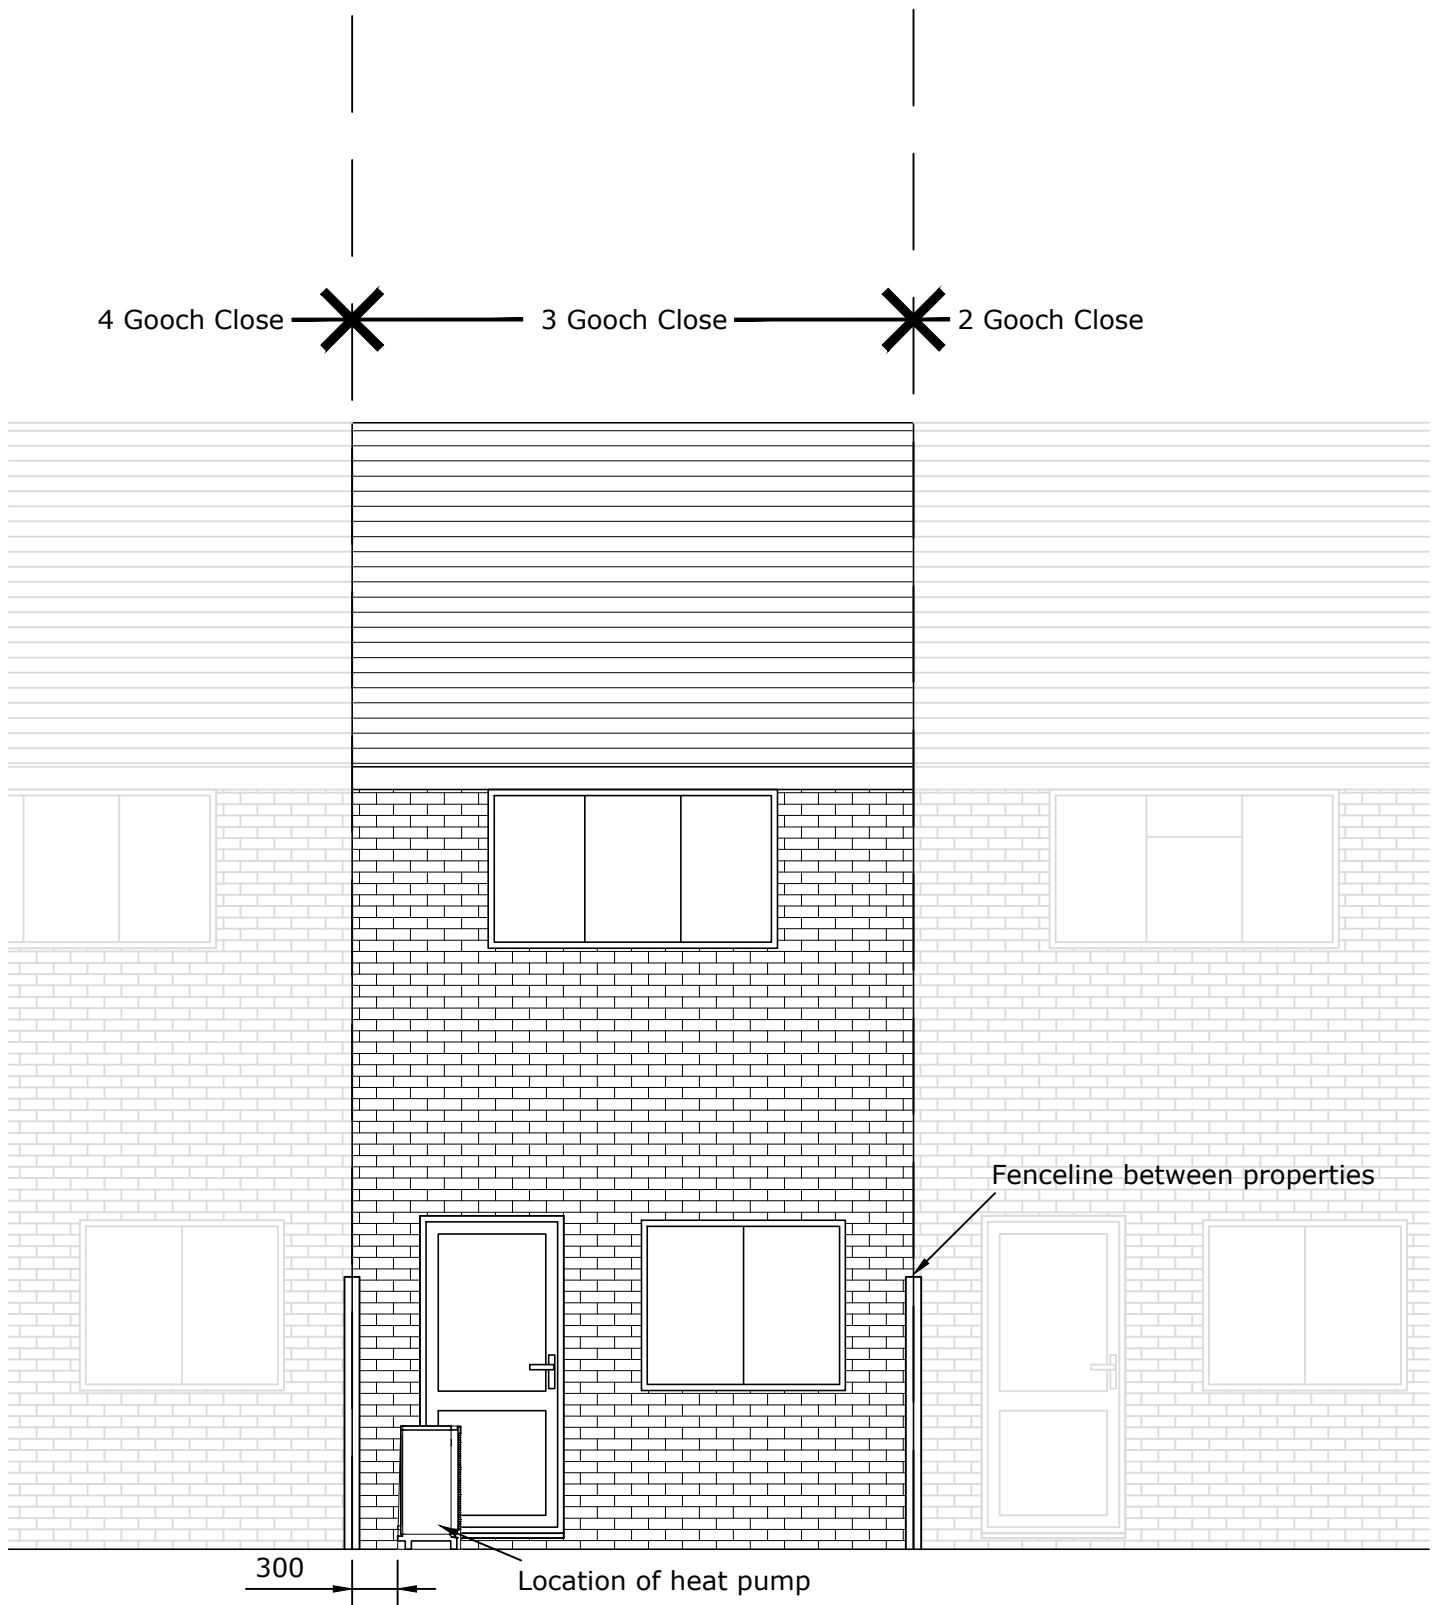

Rear elevation (East facing) as proposed 1:50

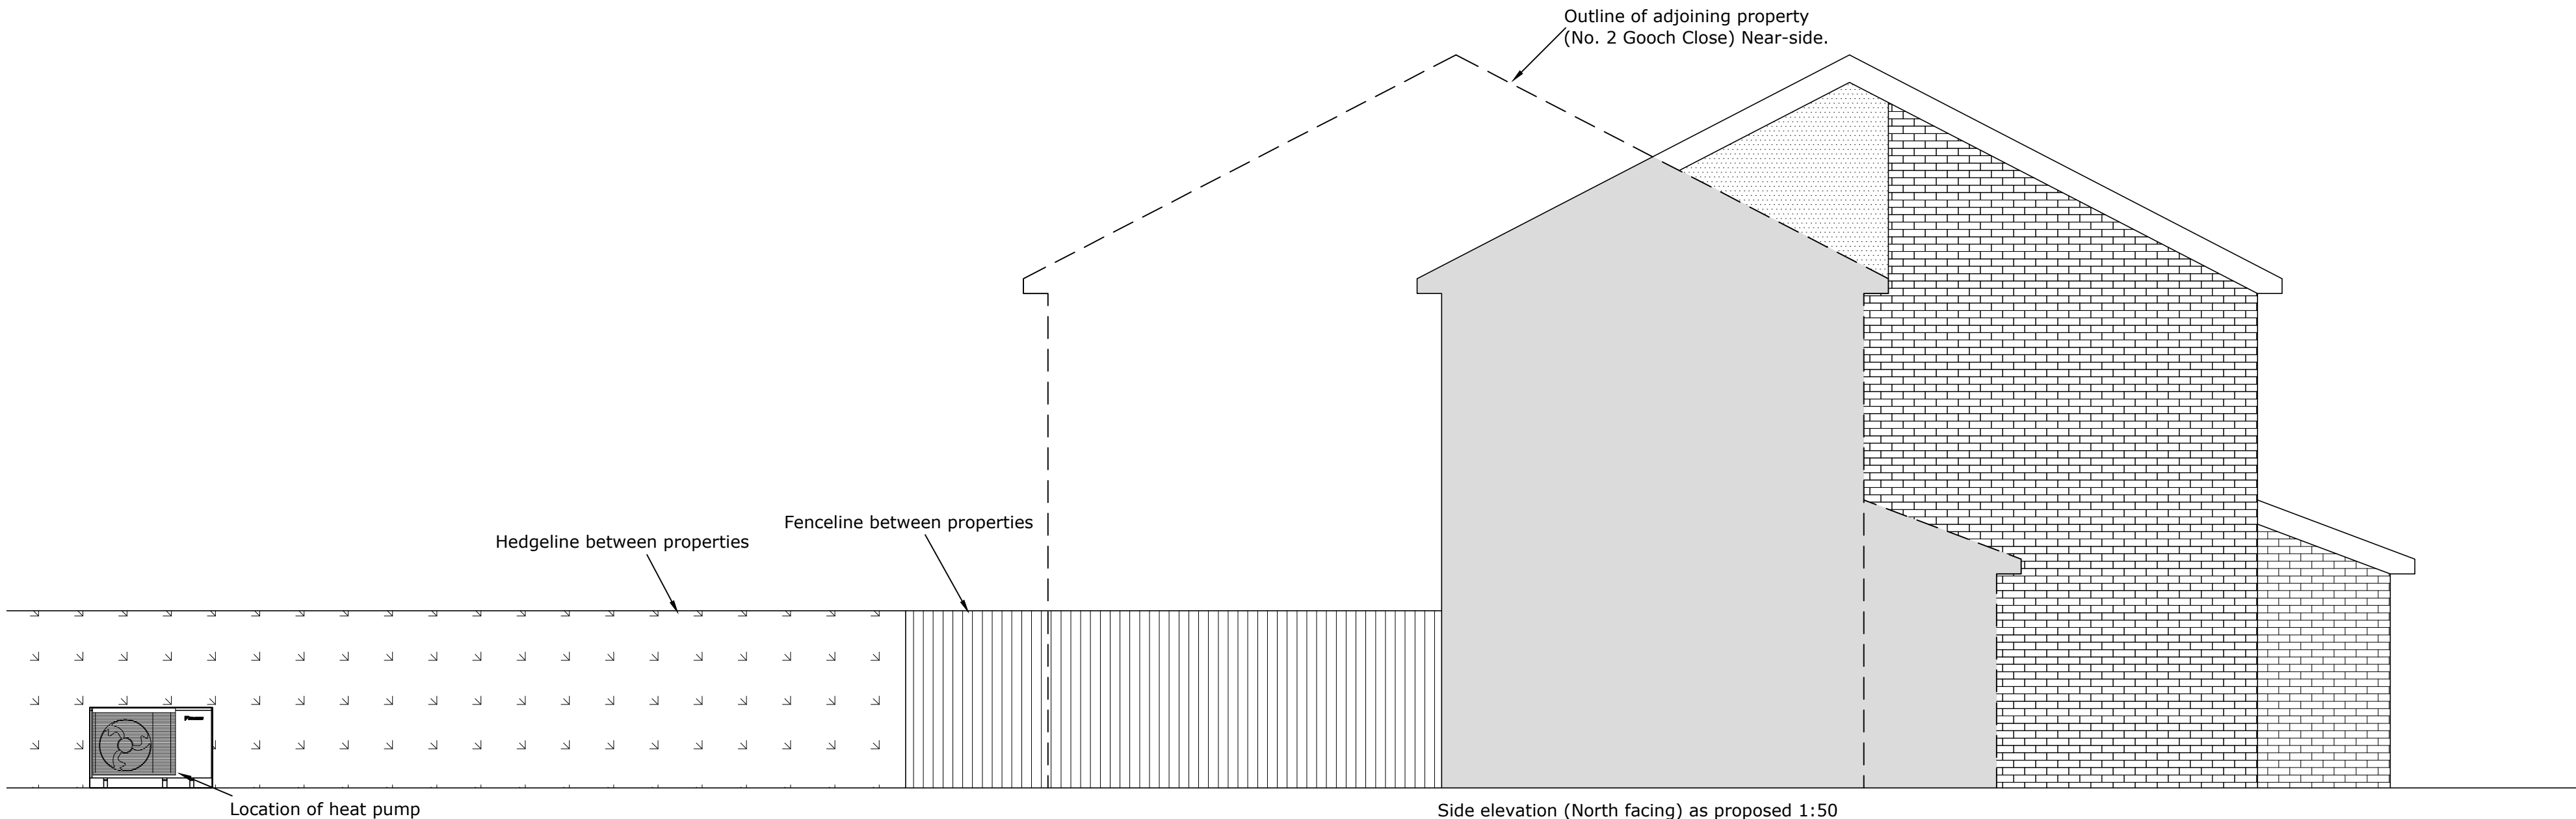

Side elevation (North facing) as proposed 1:50

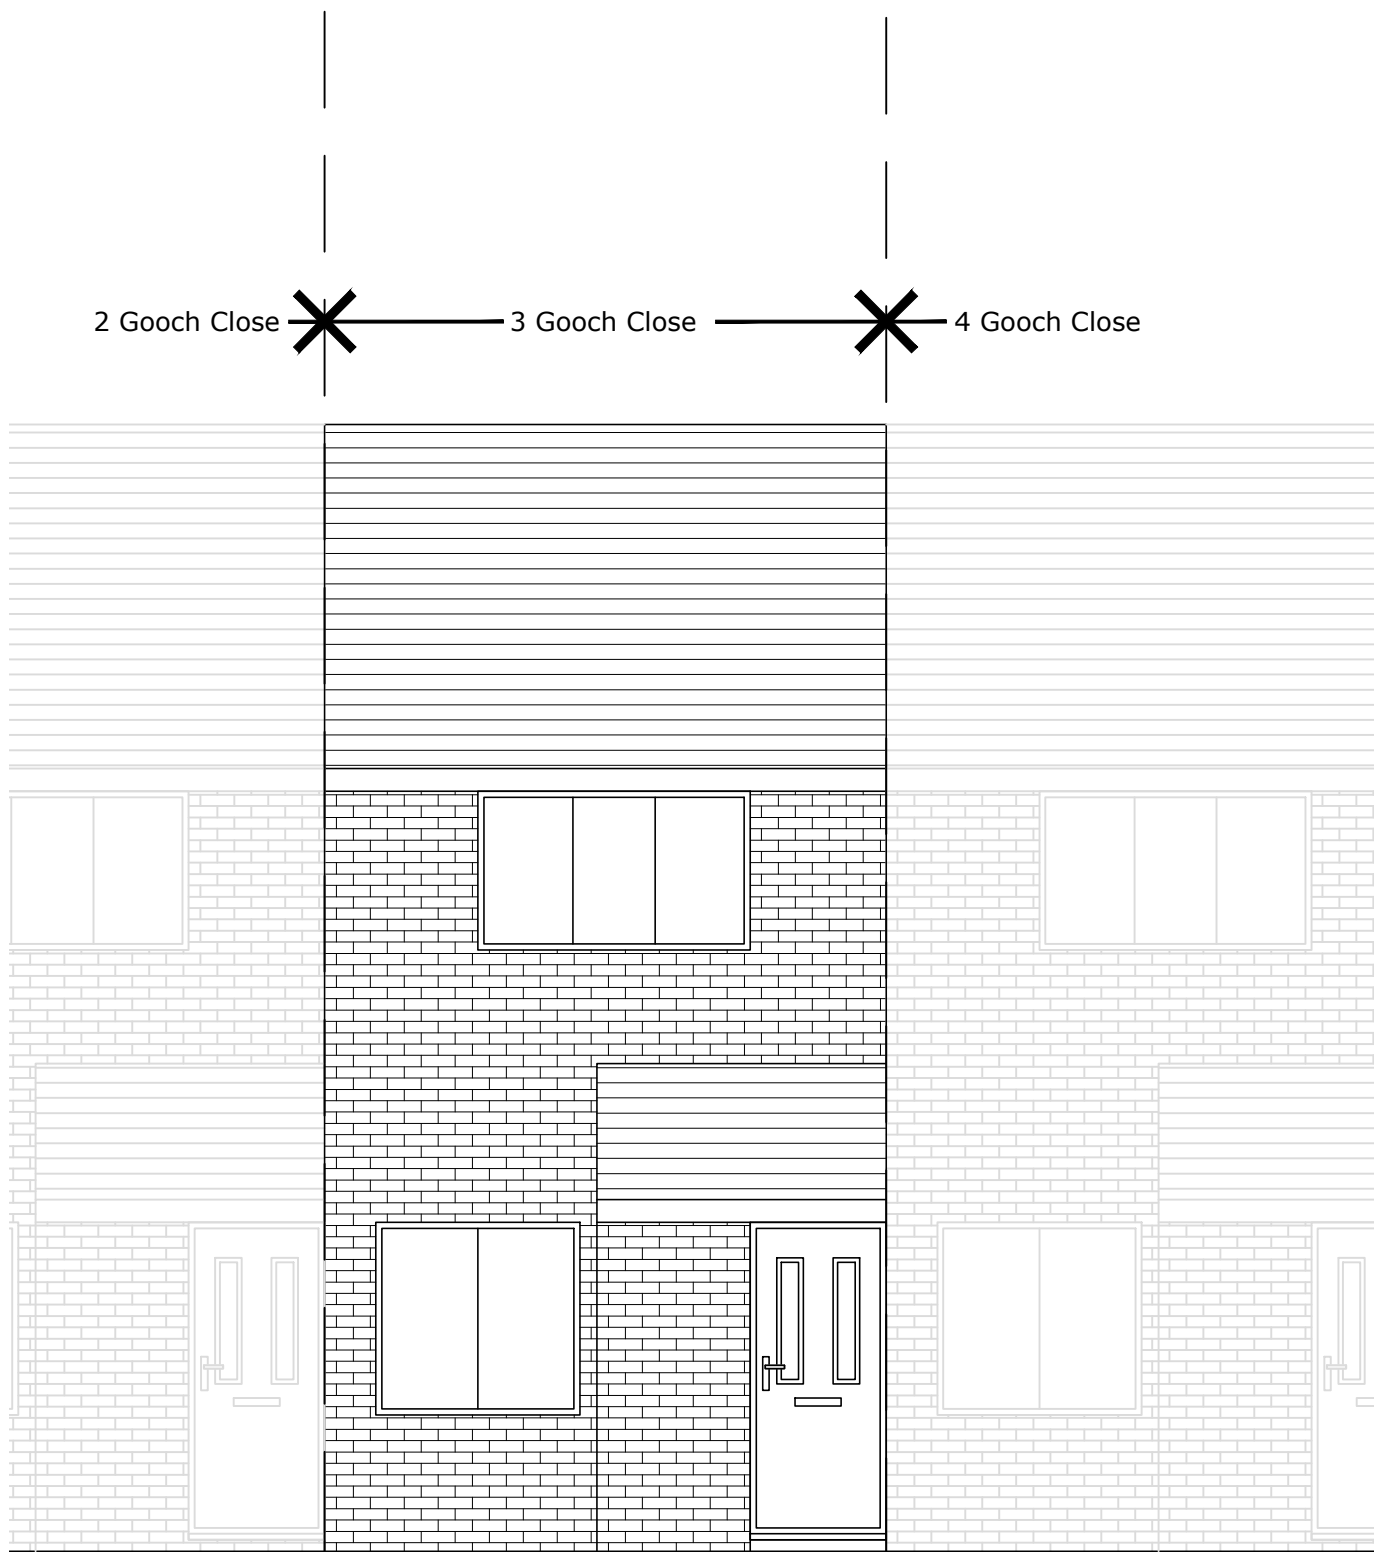

Front elevation (West facing) as proposed 1:50

Client/Project:
Leila Naboulsi,
3 Gooch Close, Twyford,
Reading, RG10 0XS

Project status:
PLANNING
Drawing title: Elevations as proposed showing
location of air source heat pump

Rev: Description:

By: Date:

Scale: 1:50 0 1 2 3 4 5
1:100 0 1 2 3 4 5 6 7 8 9 10

Scale: Paper Size: Drawn: Checked:
1:50 A1 A Kenyon O. Barnes
Project ID: Drawing No: Revision: Date:
J-217A604C 04 Oct 2024