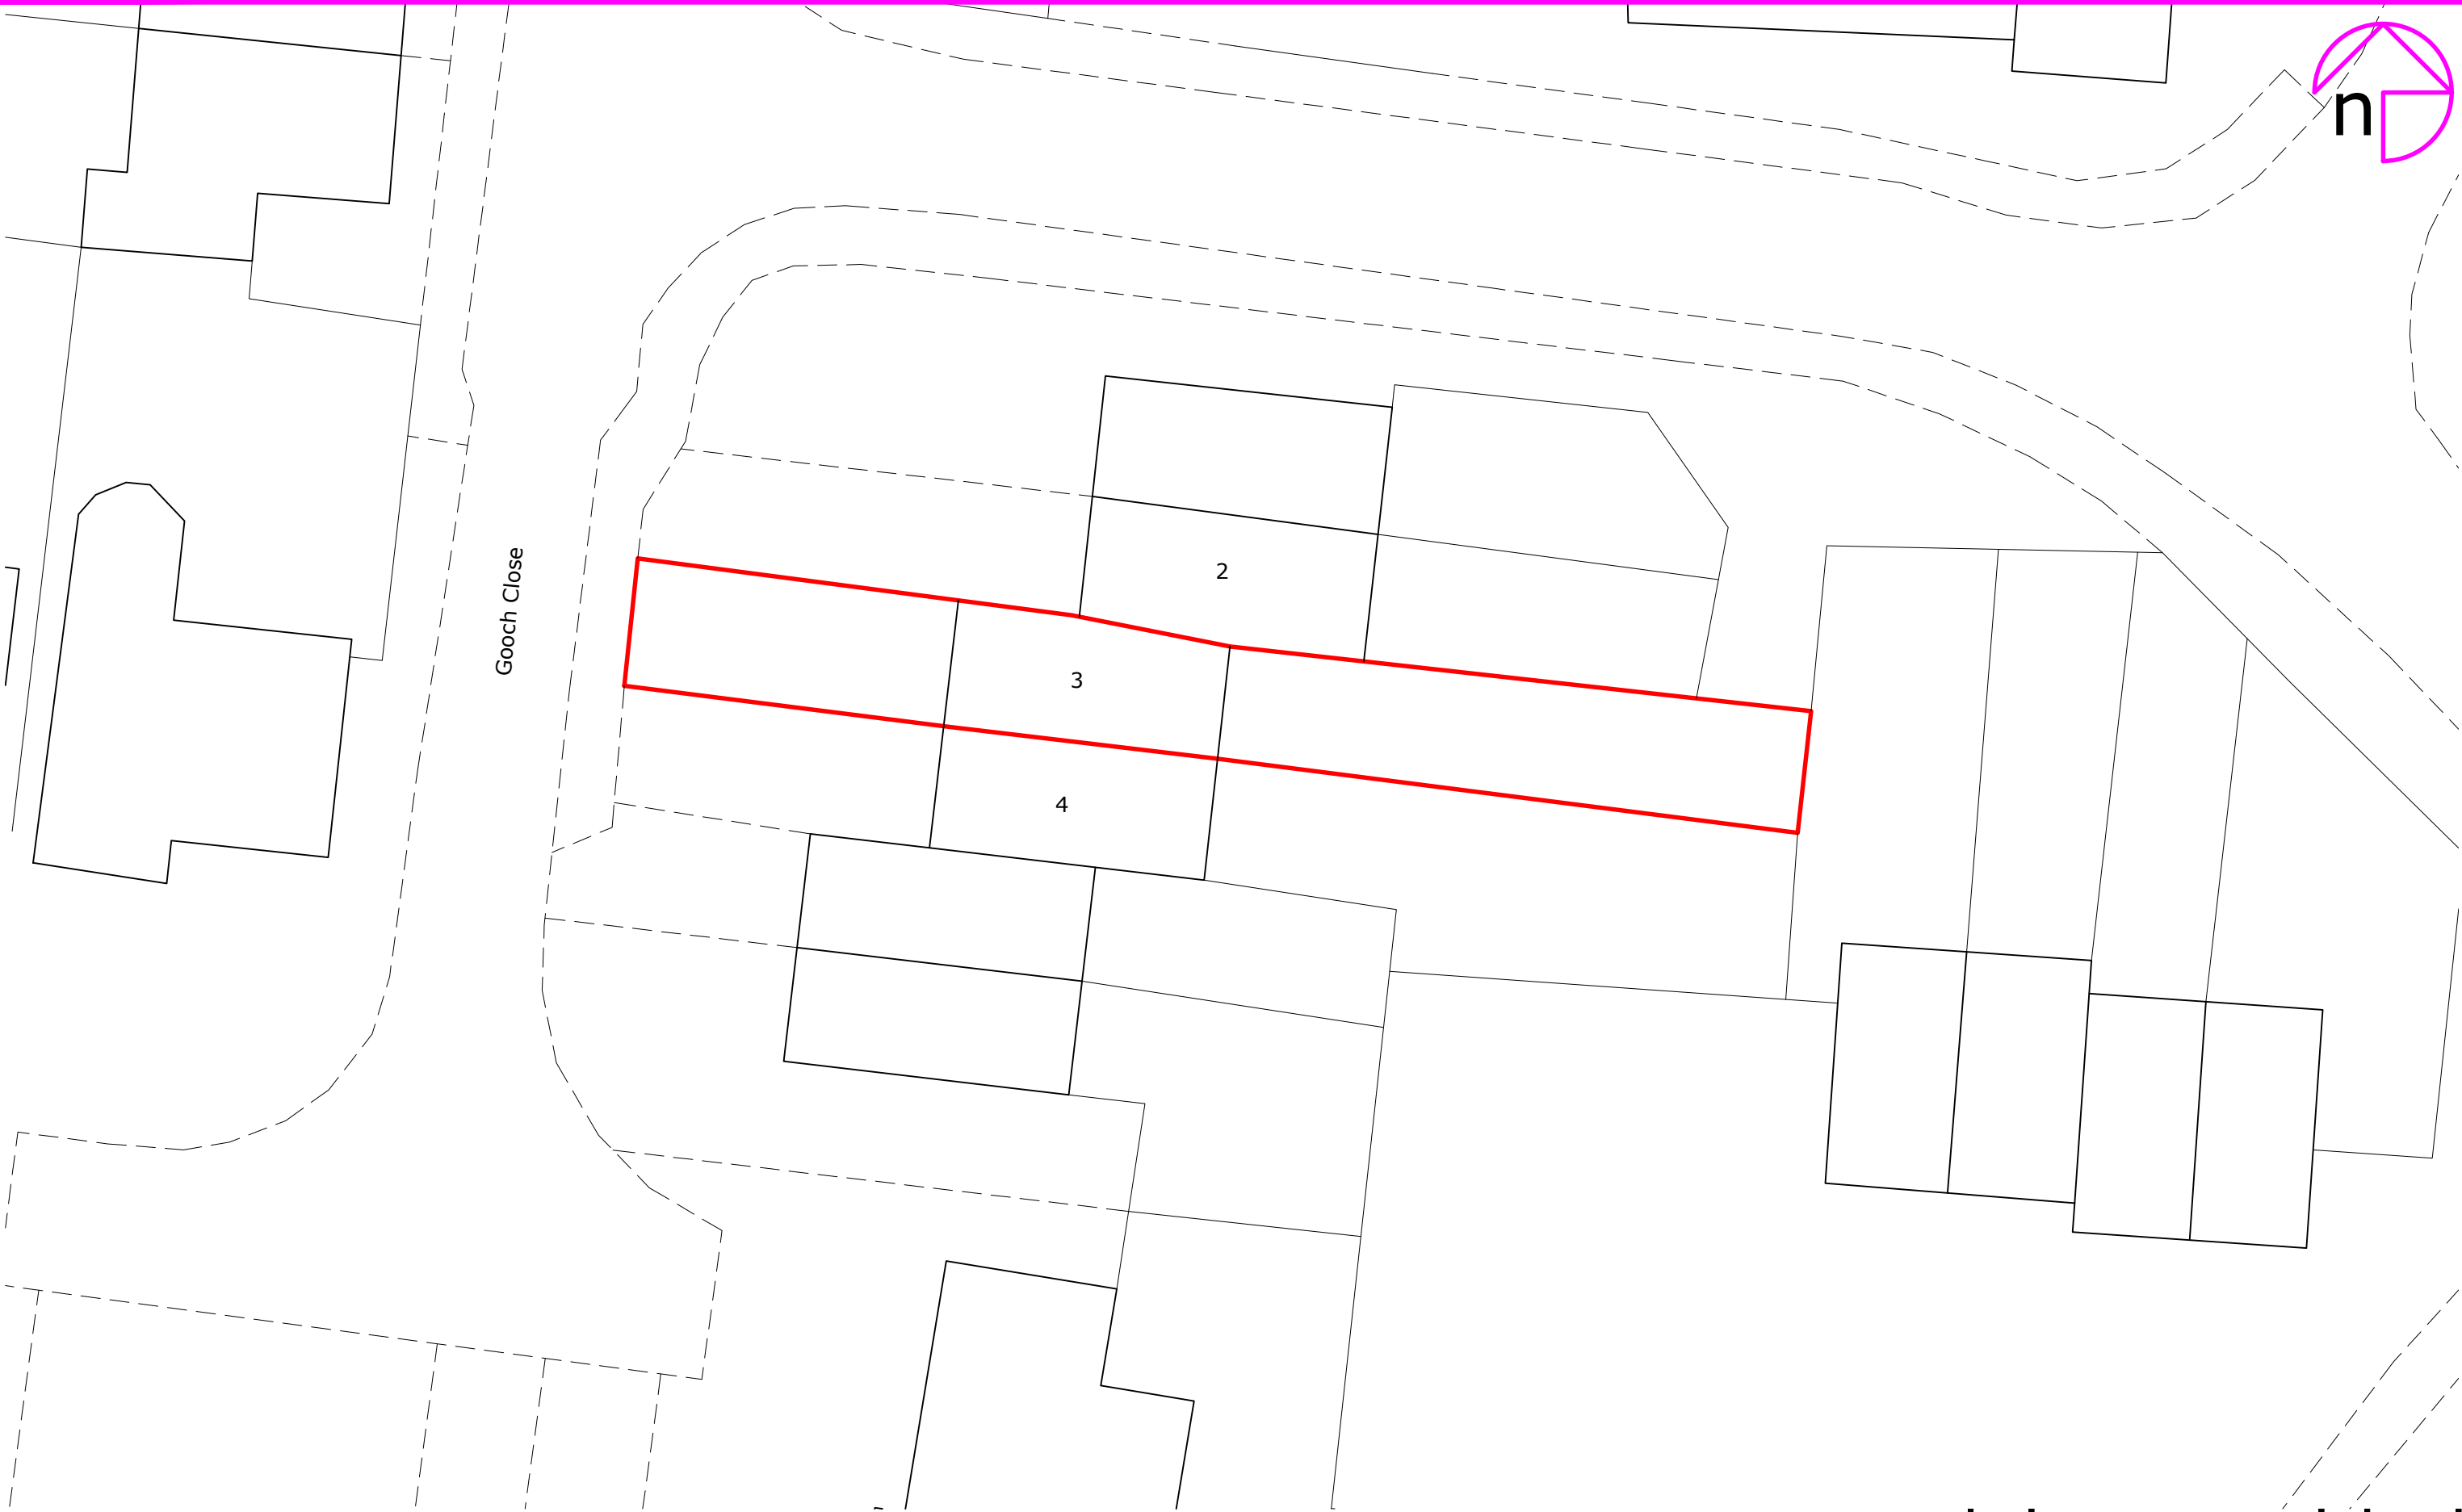
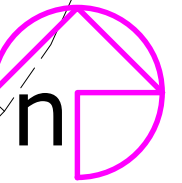


Client/Project:
Leila Naboulsi,
3 Gooch Close, Twyford,
Reading, RG10 0XS

Project status:
PLANNING

Drawing title:
Site plan as existing

Rev:	Description:	By:	Date:
------	--------------	-----	-------

Scale: 1:200	Paper Size: A3	Drawn: A.Kenyon	Checked: O. Barnes
Project ID: J-217A604C	Drawing No: 01	Revision:	Date: Oct 2024