



1:50

Existing Site Plan

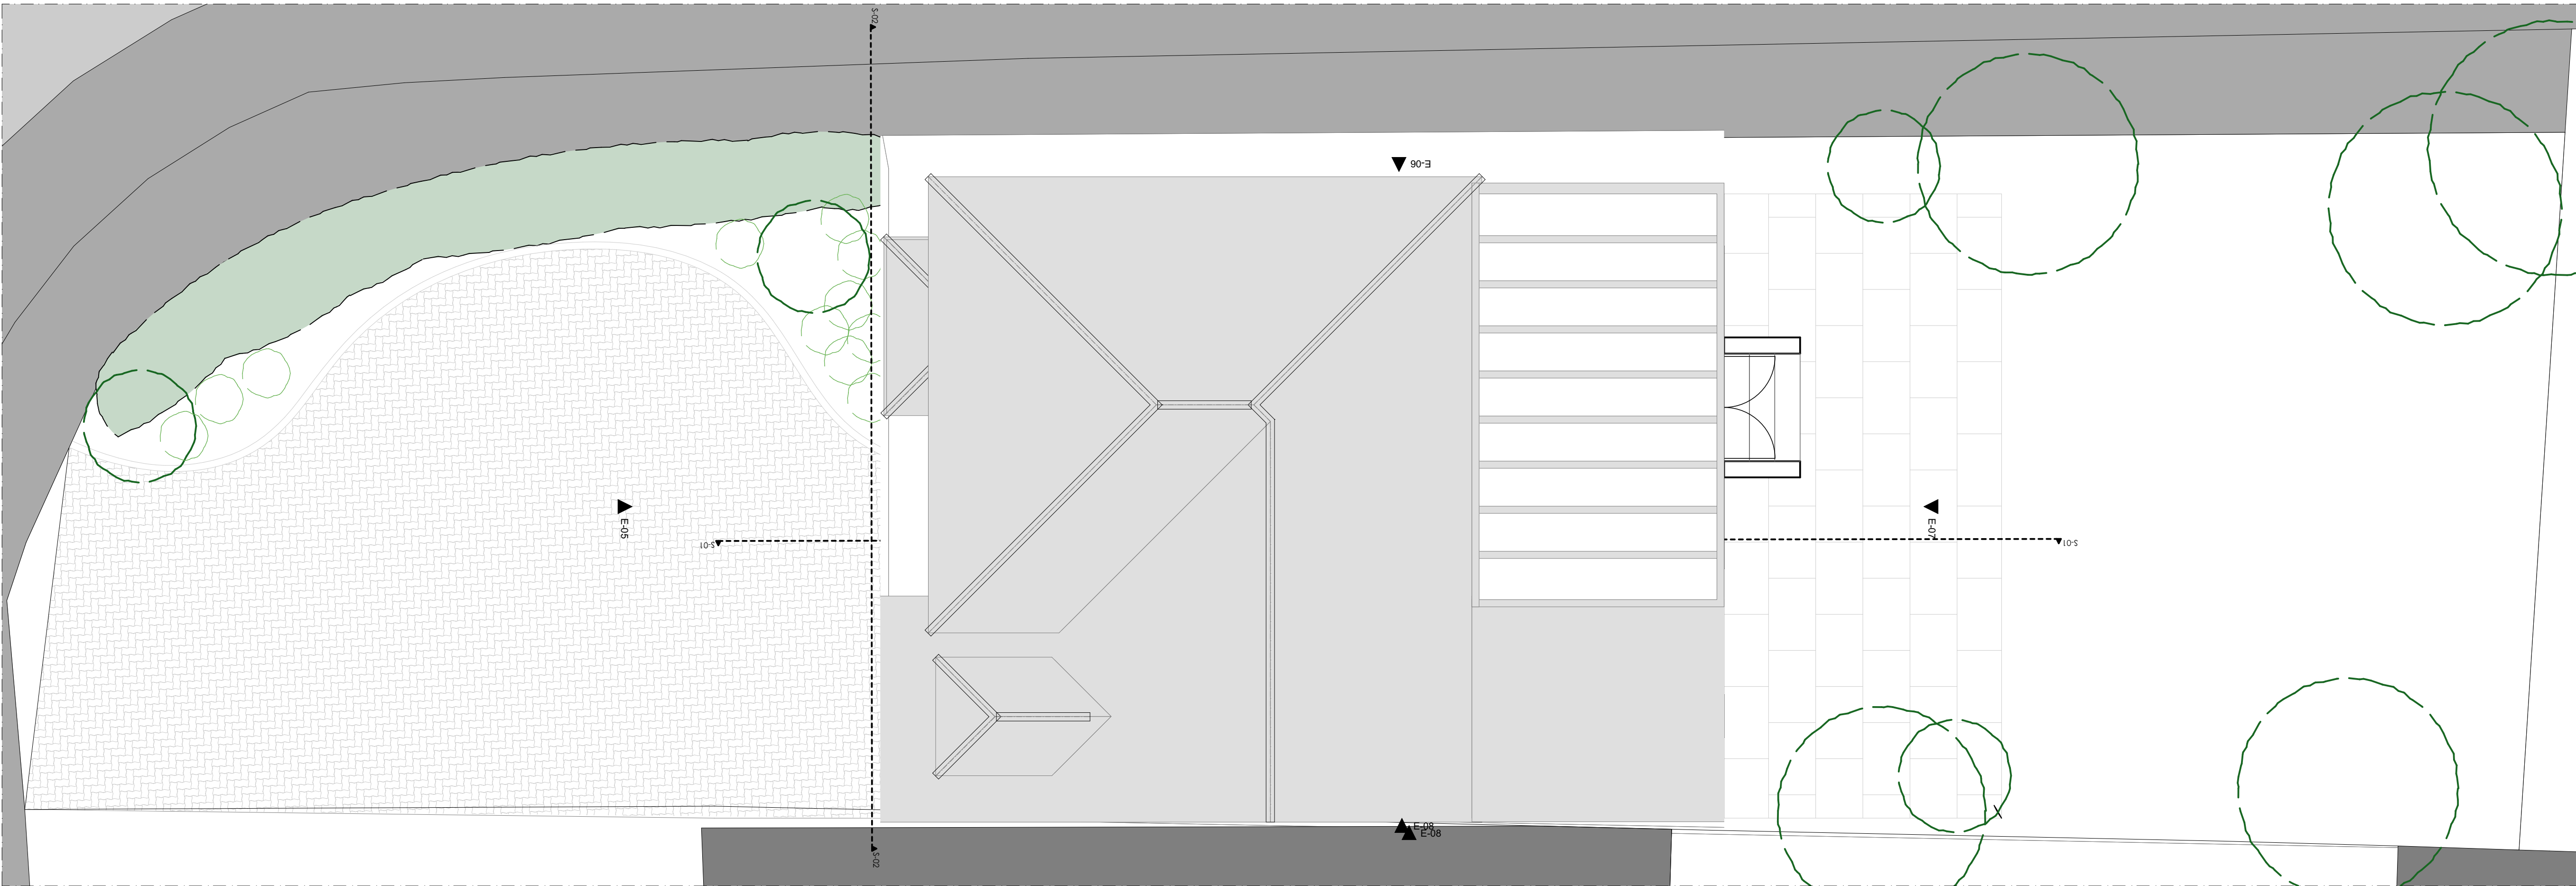

1:50

Proposed Site Plan

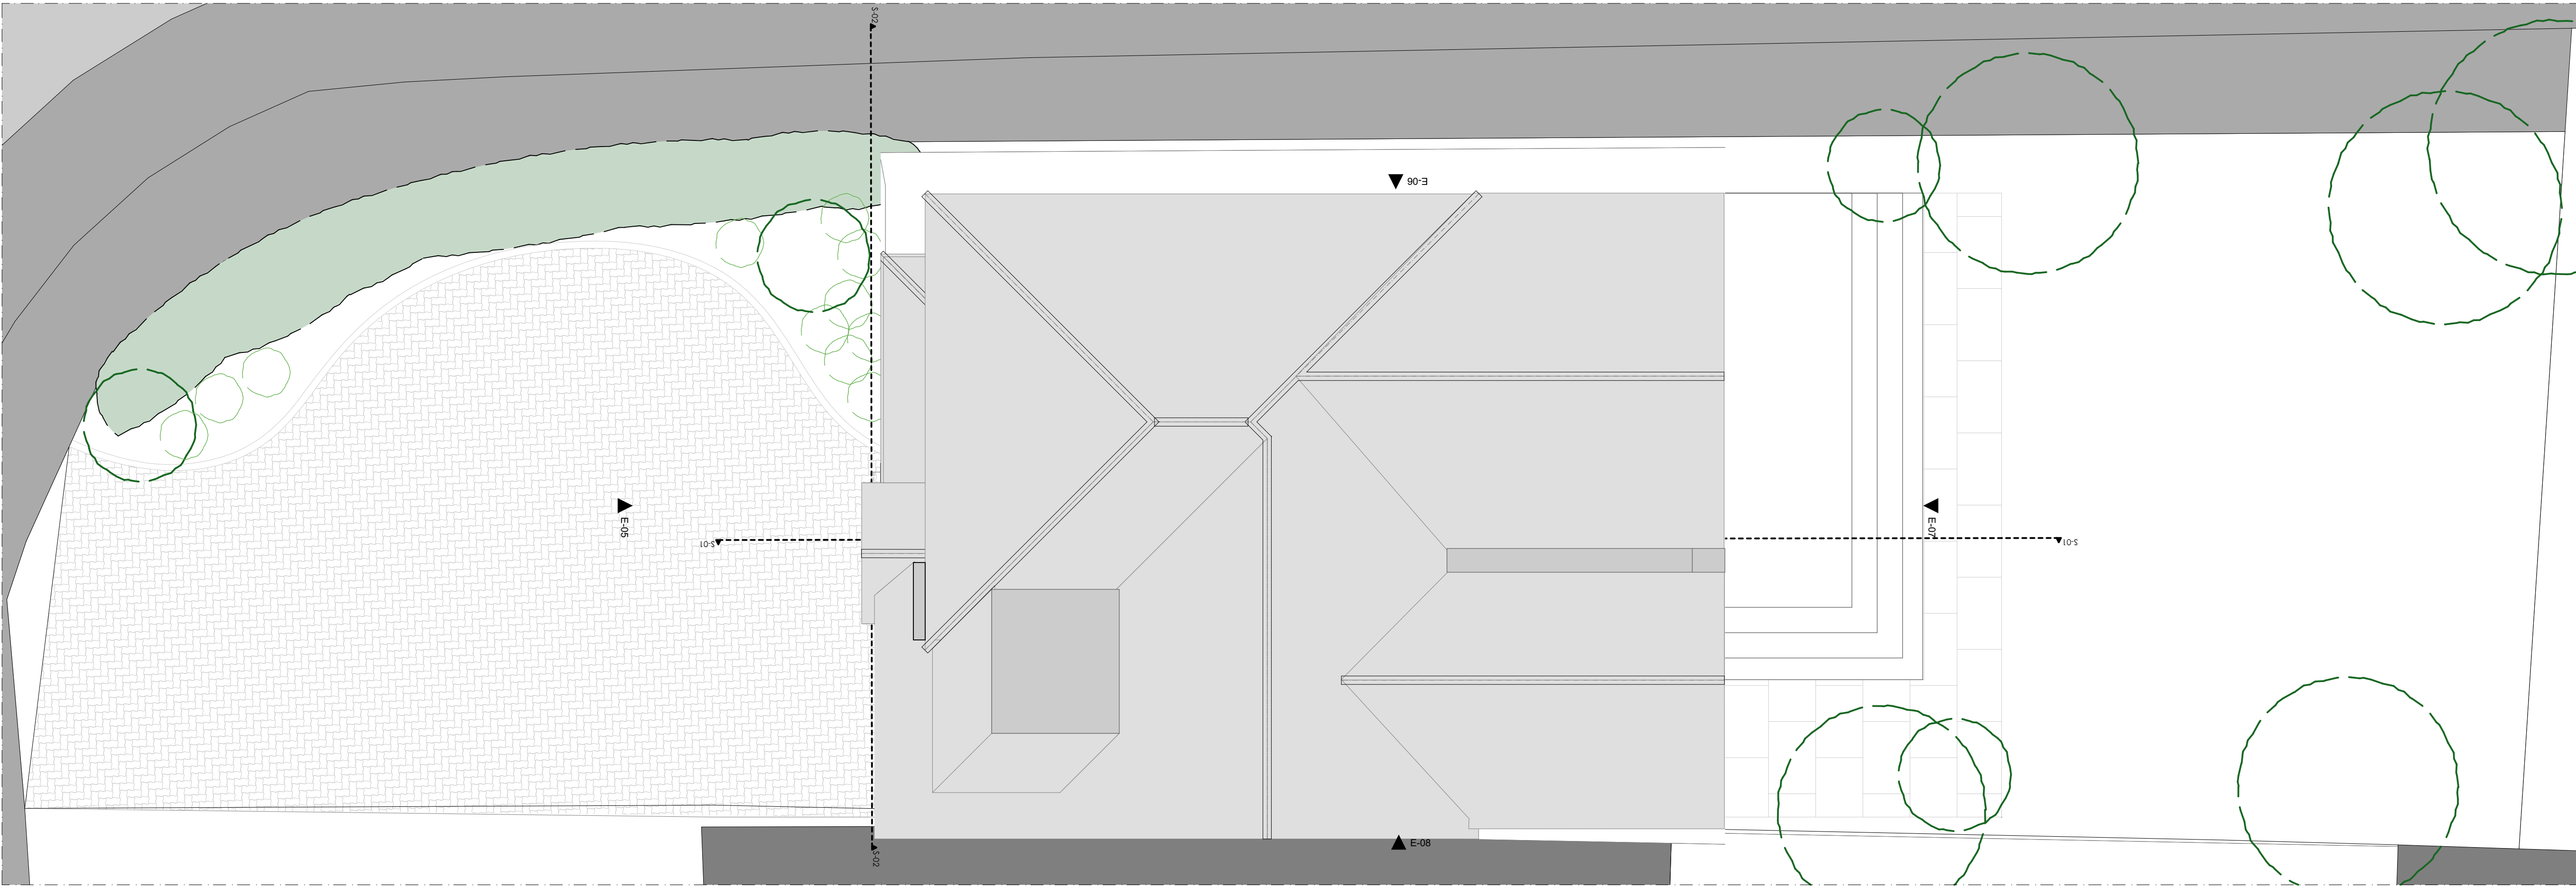


© This drawing remains the property of The Keen Partnership and shall not be copied without prior written consent.
All dimensions to be checked on site and any discrepancies to be reported before work commences.


Notes:

Areas:

Site Area: 322^m²
Existing GIA : 140m²
Proposed GIA : 174m²
Parking : 2

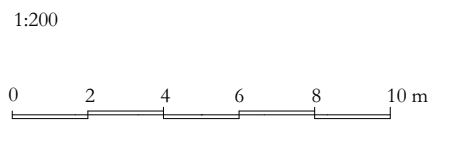

THE KEEN PARTNERSHIP
The Courtyard
Edinburgh Road
Reading RG30 2UA
Tel: 0118 9510 855
Fax: 0118 9510 866
chris@keenpartnership.co.uk
www.keenpartnership.co.uk

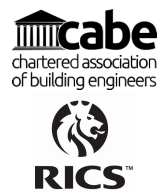

Client:

This ONE

Job Title:
This ONE at 46 Bearwood Rd, Barkham, Wokingham RG41 4SY

Drawing Title:

Site Plans

Drawing Date:
19/02/24

Status:
Planning Drawings

Issue Date:
21/01/2025

Drawn By:
CM

Scale:
@A1

Job No:
9314

Drawing No:
9218-102

Rev: