



- 1. All boundaries, dimensions and levels are to be checked on site before construction and any discrepancies are to be reported to the Architect.
- 2. Do not scale from this drawing other than for planning purposes.
- 3. Drawings not supplied in paper format by Design Work Studios Ltd may not be to the scale indicated in the size box.
- 4. This drawing is copyright and may not be reproduced or used for any purpose other than that intended without prior written agreement from Design Work Studios Ltd
- 5. Any parts of the drawing based on ordnance survey maps are executed with the sanction of the controller of H.M. Stationery Office : Crown Copyright Reserved.

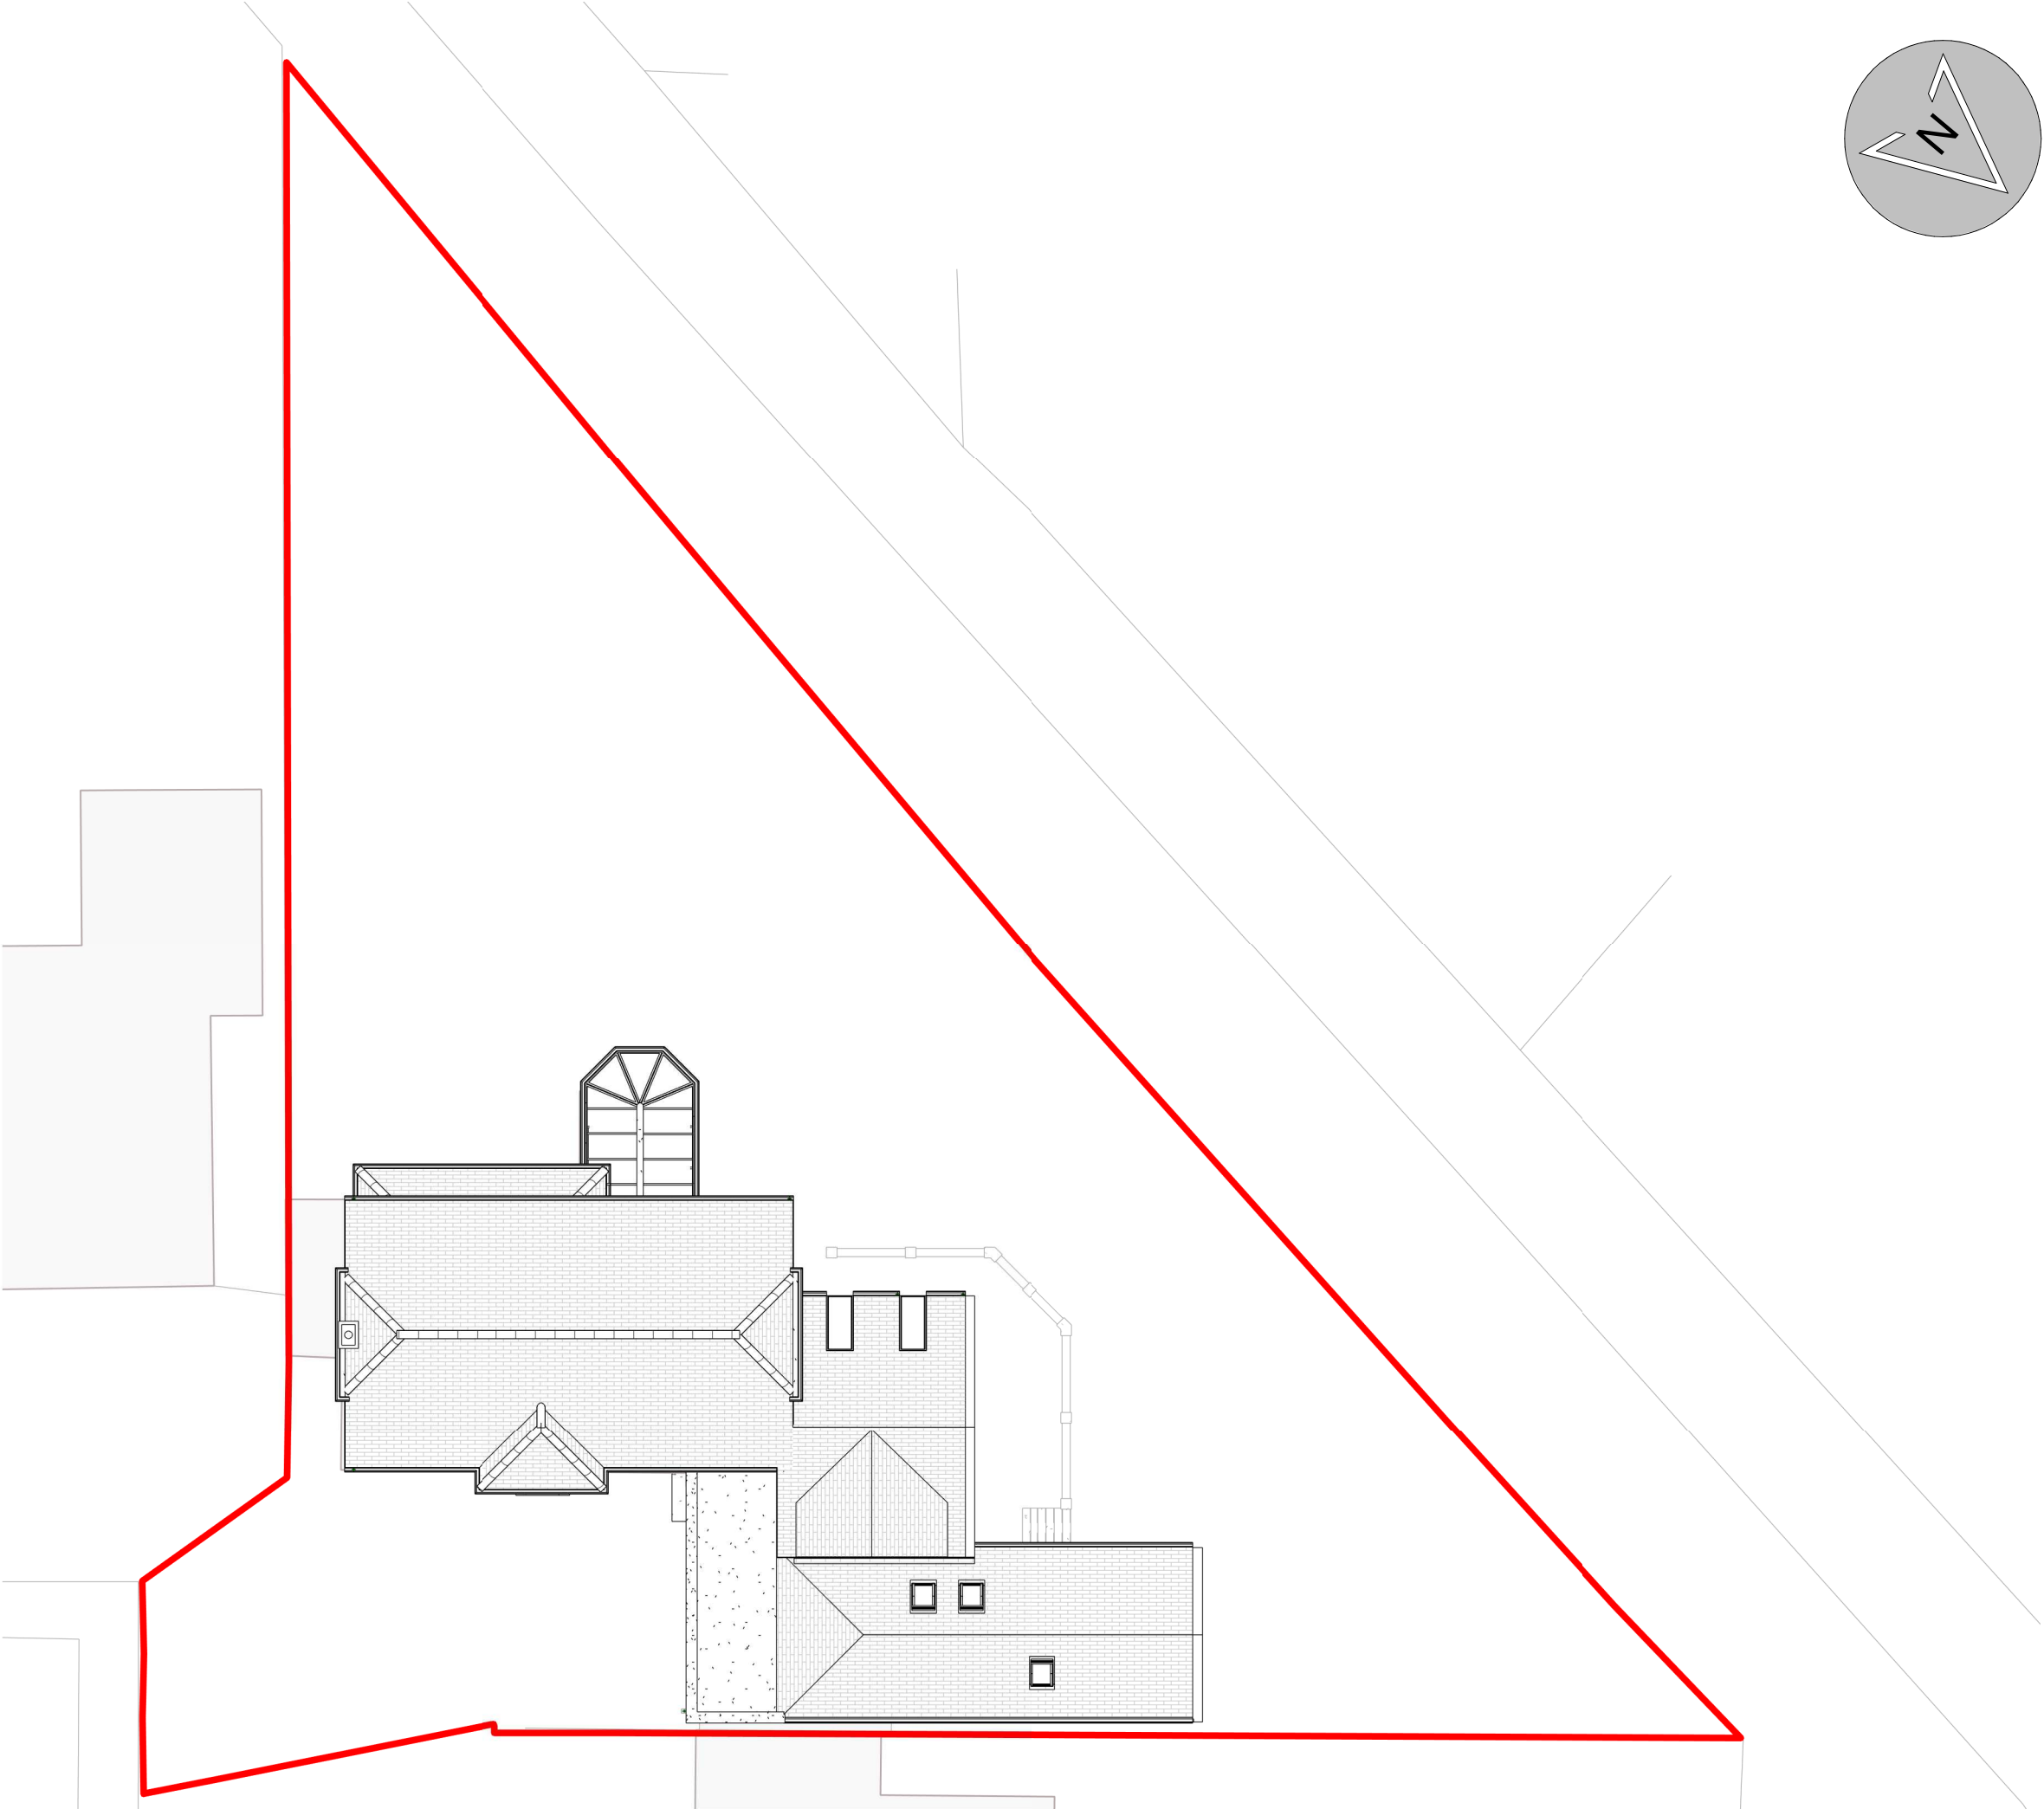

Rev	Date	Description	By	Chk
-----	------	-------------	----	-----

PLANNING

 

DESIGN WORK STUDIOS

Scammell House, 9 High Street, Ascot, SL5 7JF
info@designworkstudios.co.uk 01344 955 815

Client:
REKHA AND SUDEEP GHAI

Project:
25 SONNING MEADOWS

Drawing title:
PROPOSED SITE PLAN

Scale(s):	Size:	Issue date:	DRW:	CHK:
1 : 200	A3	12.06.2025	DDA	DS

Job no:	Drawing no:	Rev:
1486	110	