



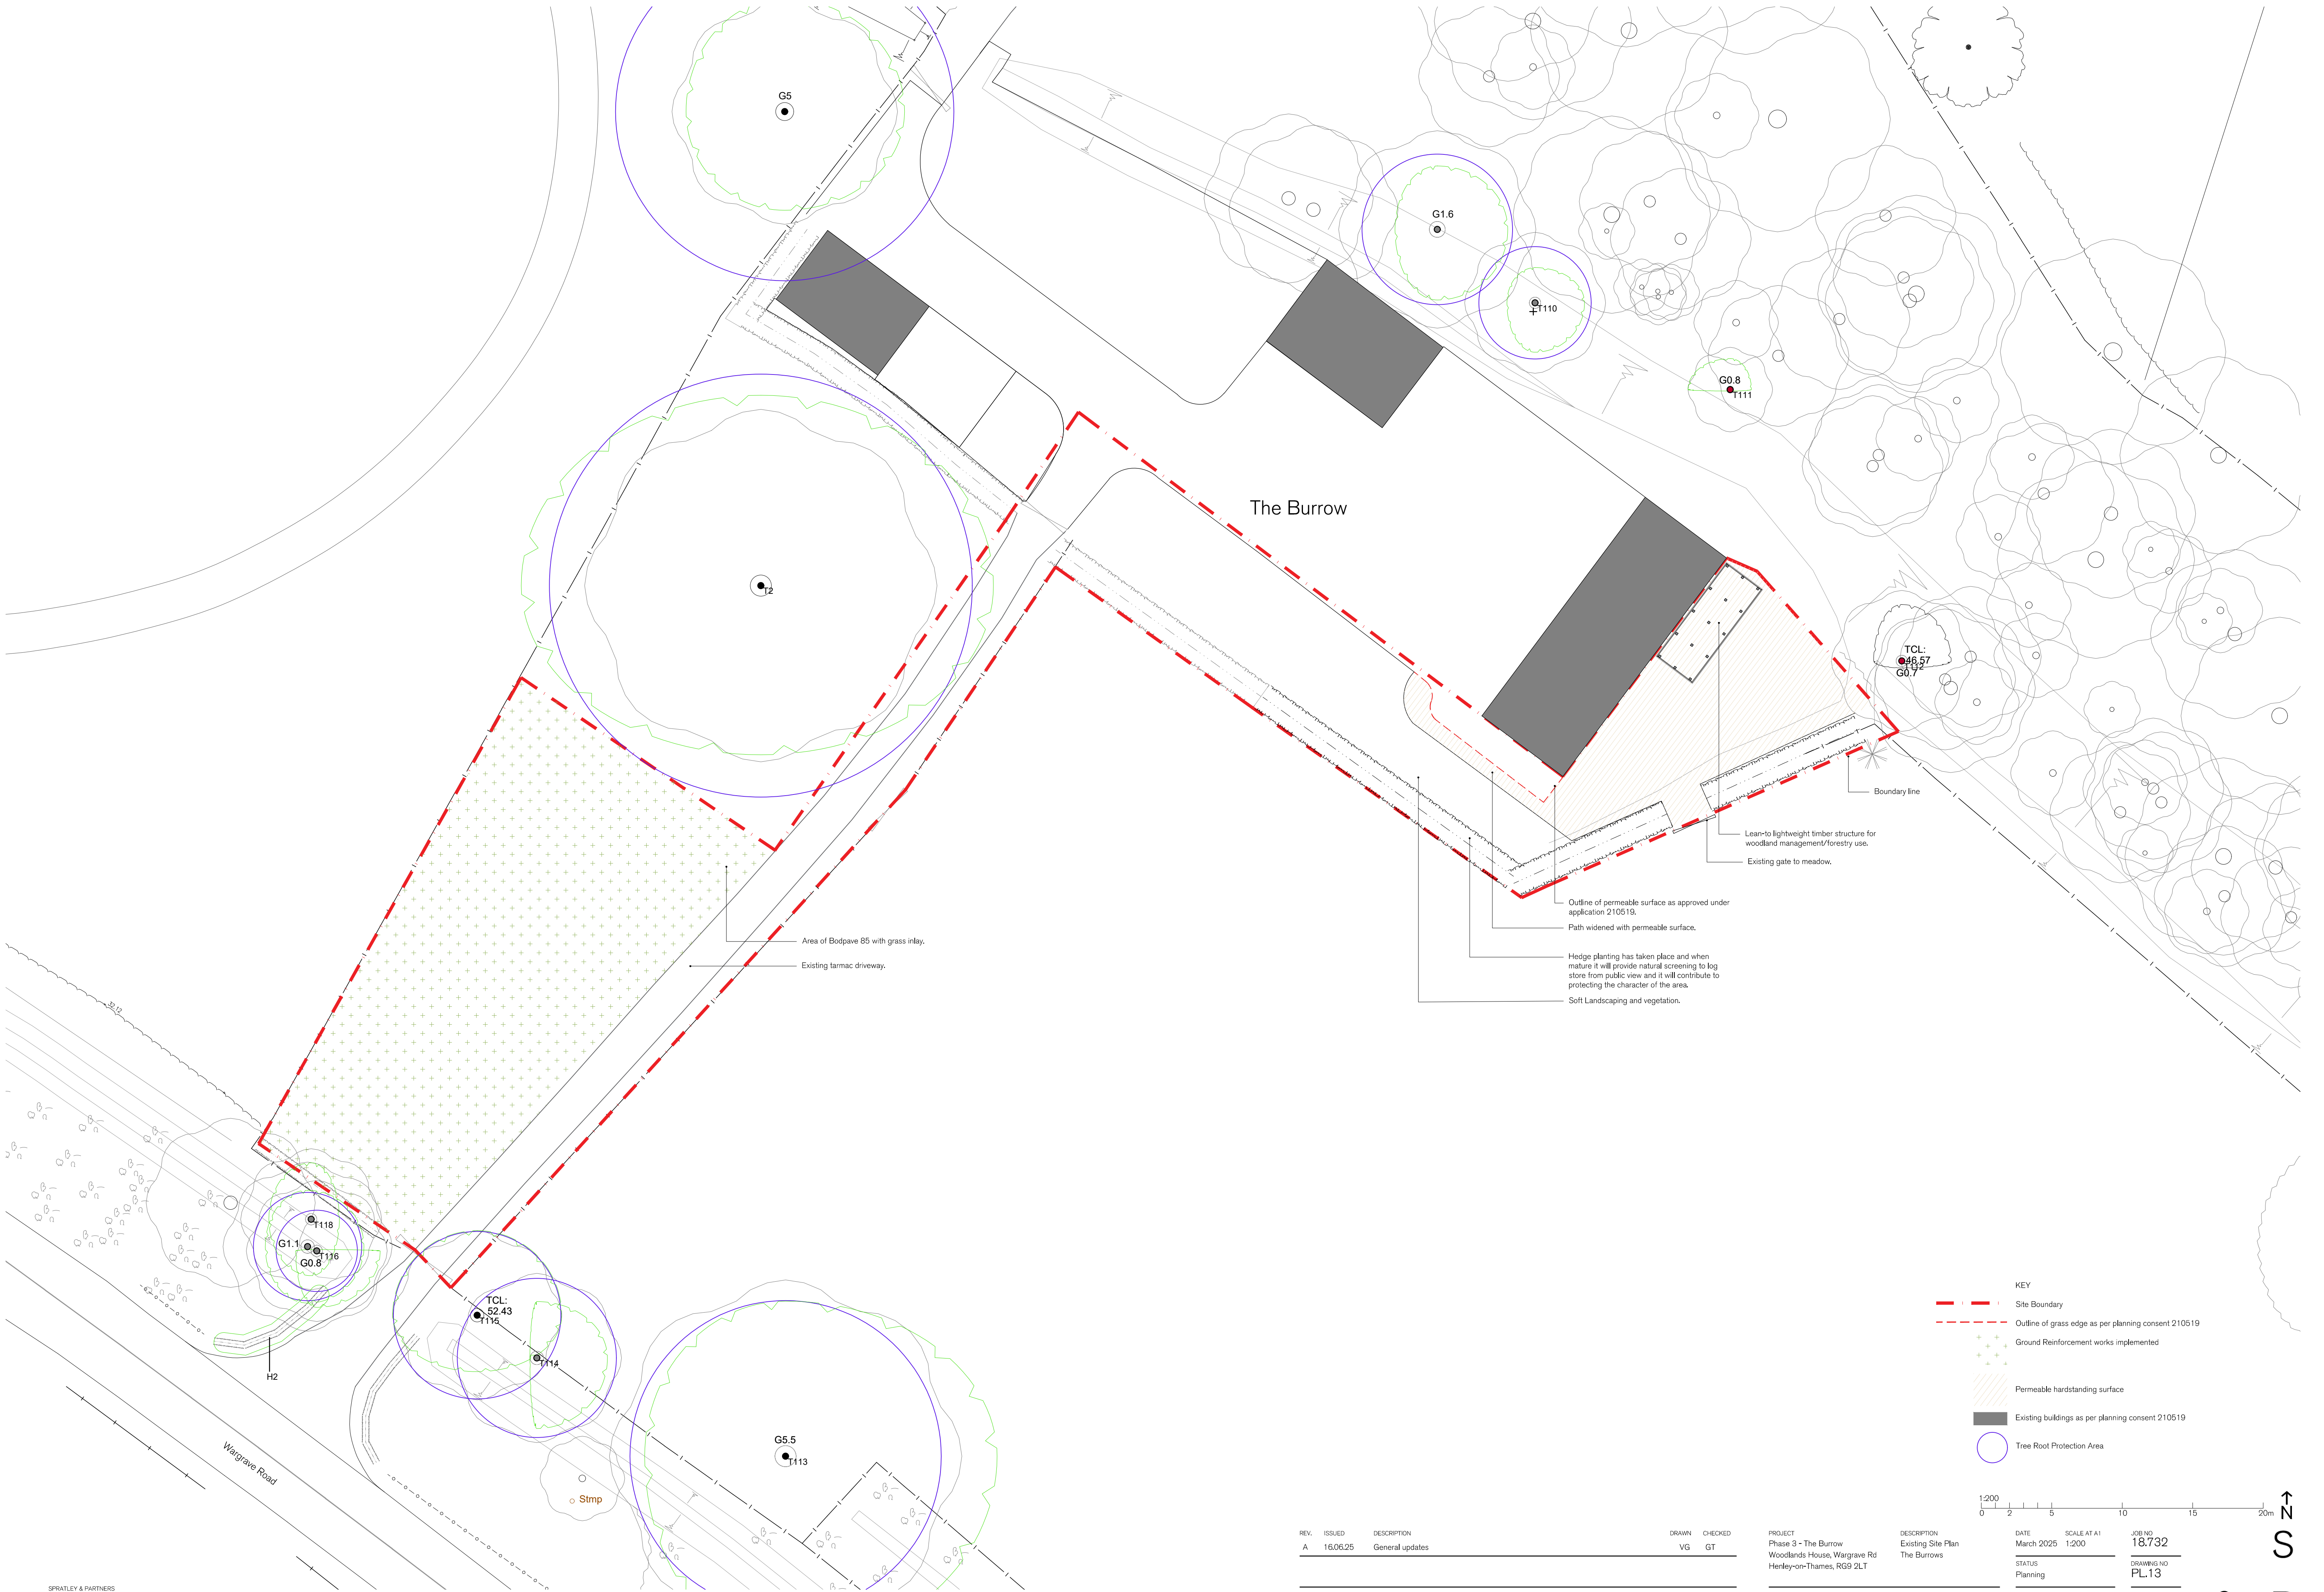

- KEY
- Site Boundary
 - Outline of grass edge as per planning consent 210519
 - Ground Reinforcement works implemented
 - Permeable hardstanding surface
 - Existing buildings as per planning consent 210519
 - Tree Root Protection Area

 

REV.	ISSUED	DESCRIPTION	DRAWN	CHECKED
A	16.06.25	General updates	VG	GT

PROJECT
Phase 3 - The Burrow
Woodlands House, Wargrave Rd
Henley-on-Thames, RG9 2LT

DESCRIPTION
Existing Site Plan
The Burrows

DATE	SCALE AT A1	JOB NO
March 2025	1:200	18.732
STATUS		DRAWING NO
Planning		PL.13

CLIENT
David Harding Esq.

DRAWN	CHECKED	REV
VG	GT	A

& P