




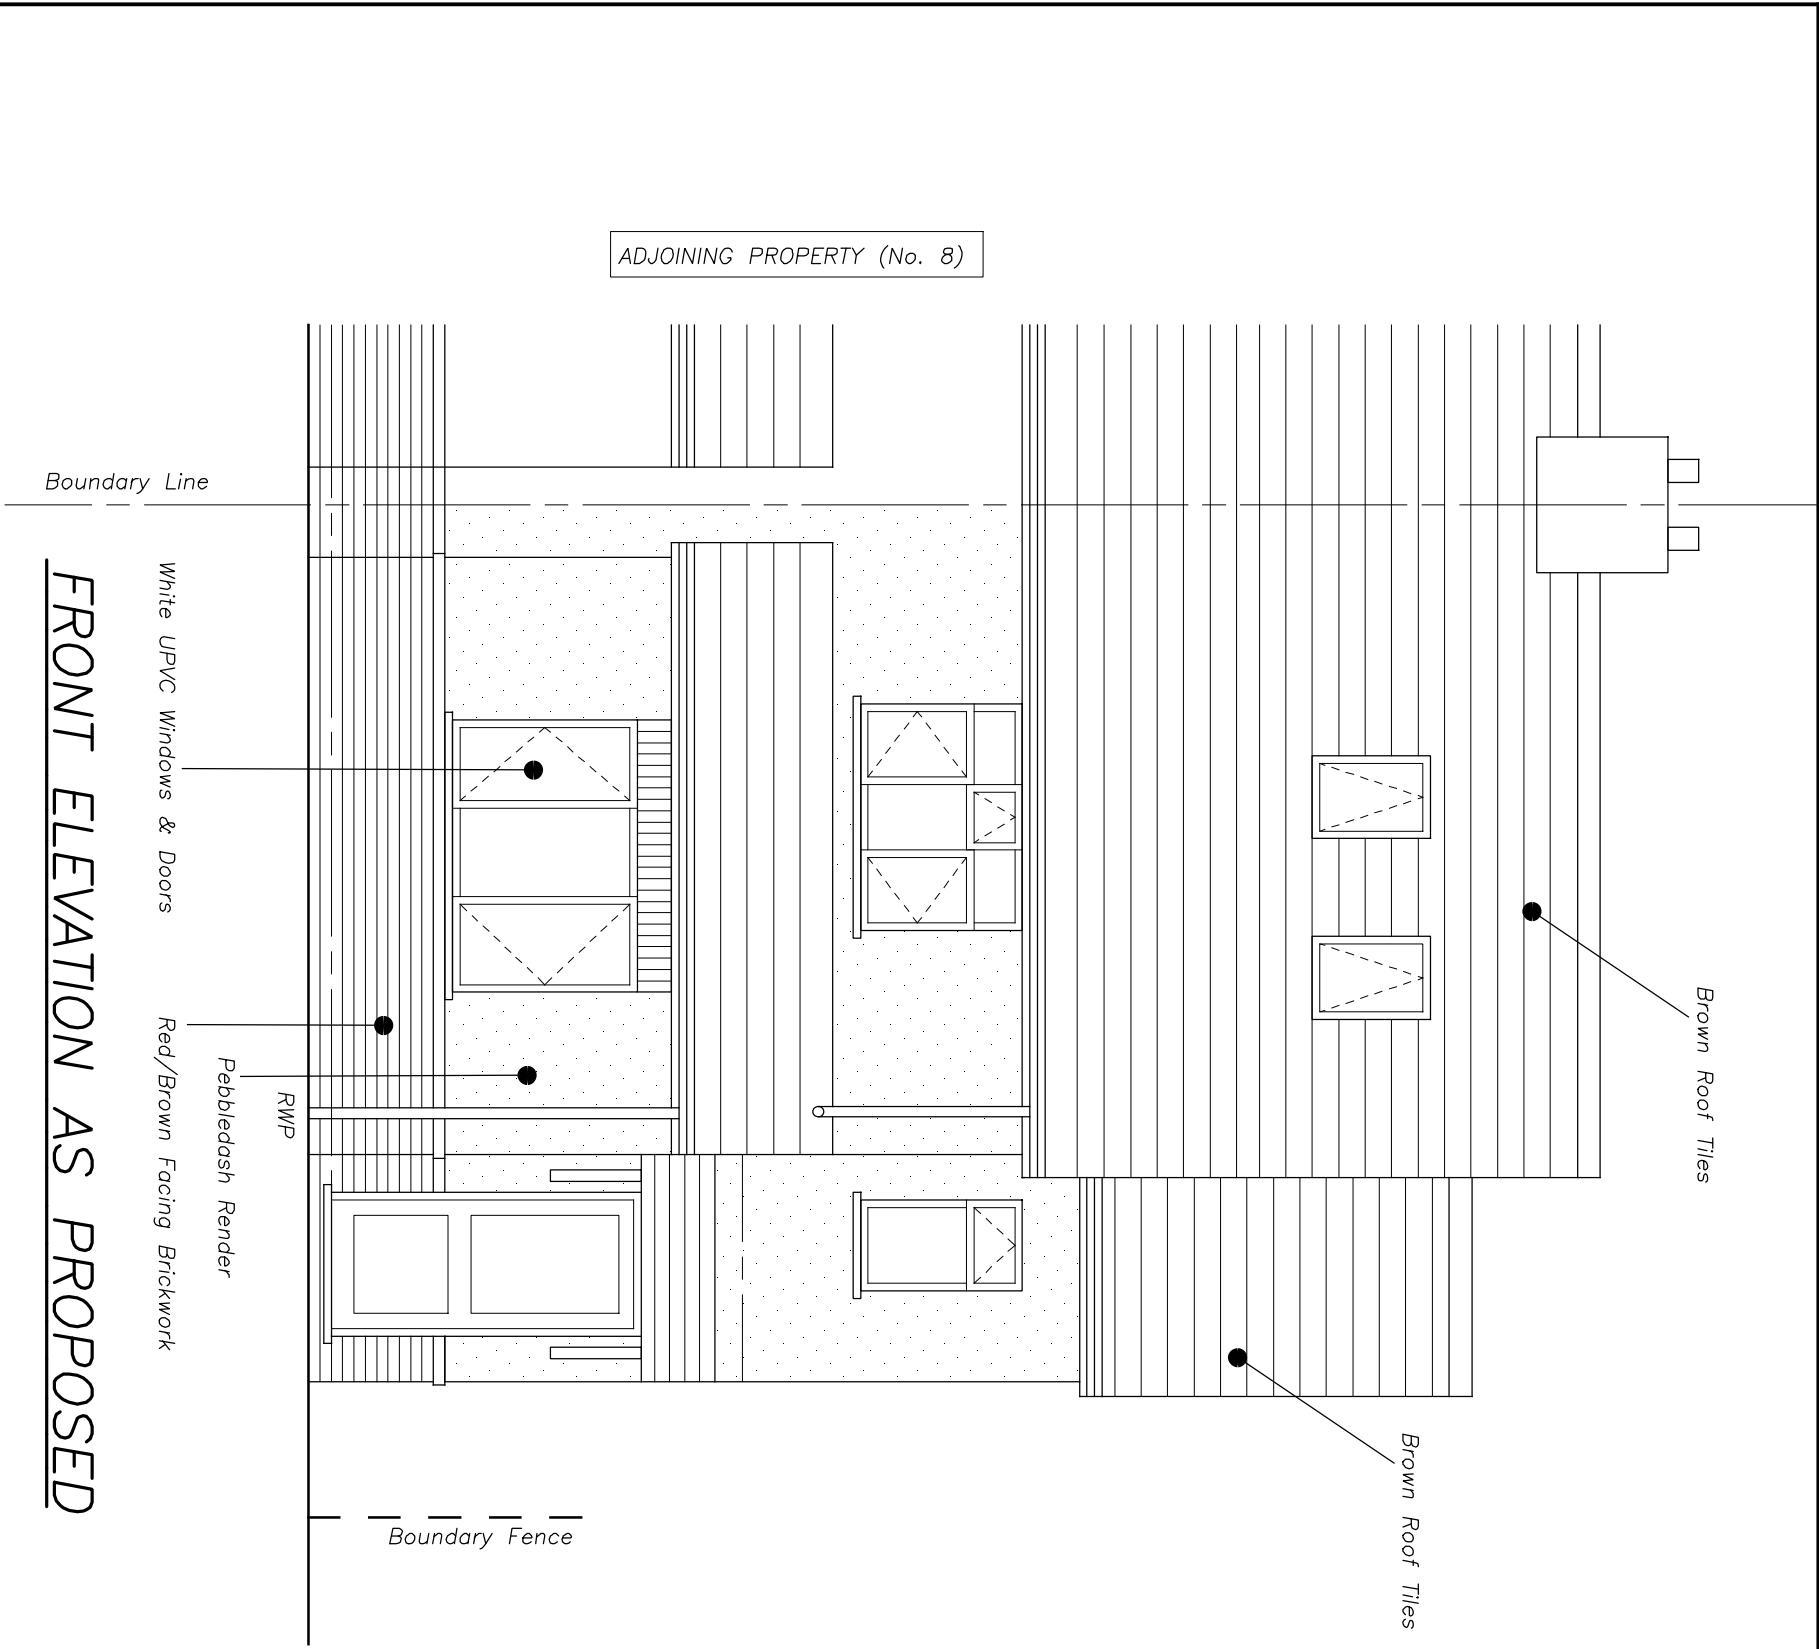


FRONT ELEVATION AS PROPOSED

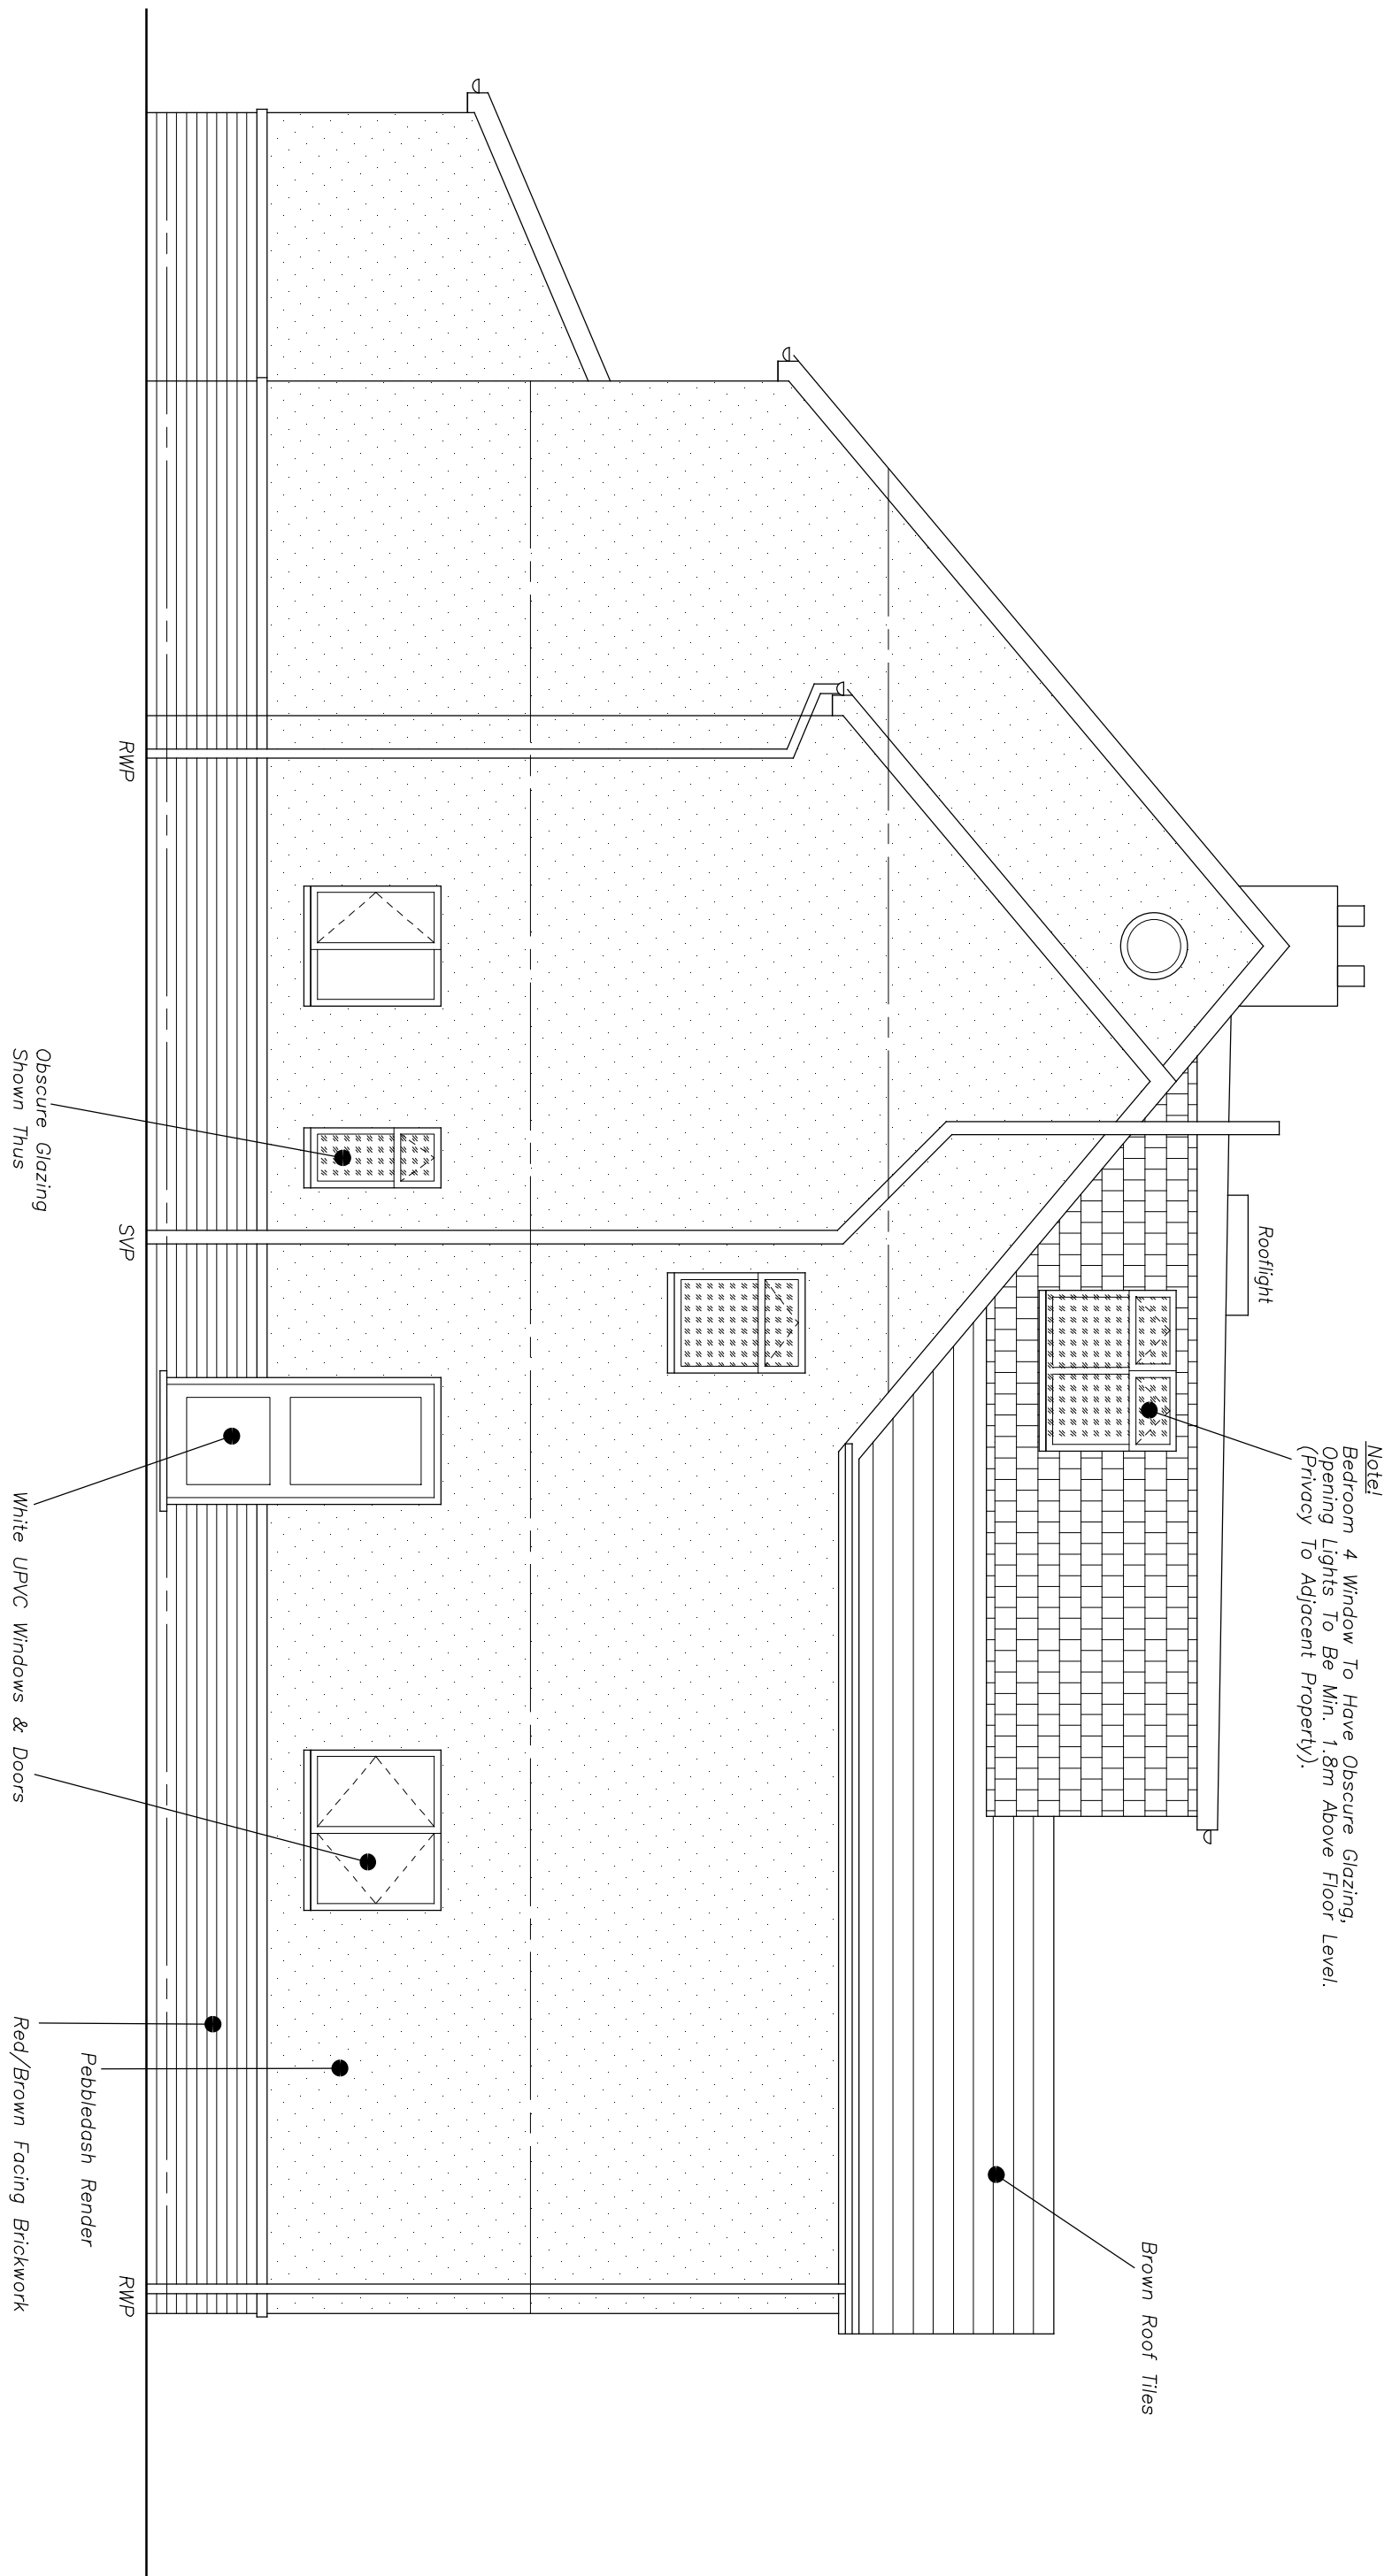


SIDE ELEVATION AS PROPOSED

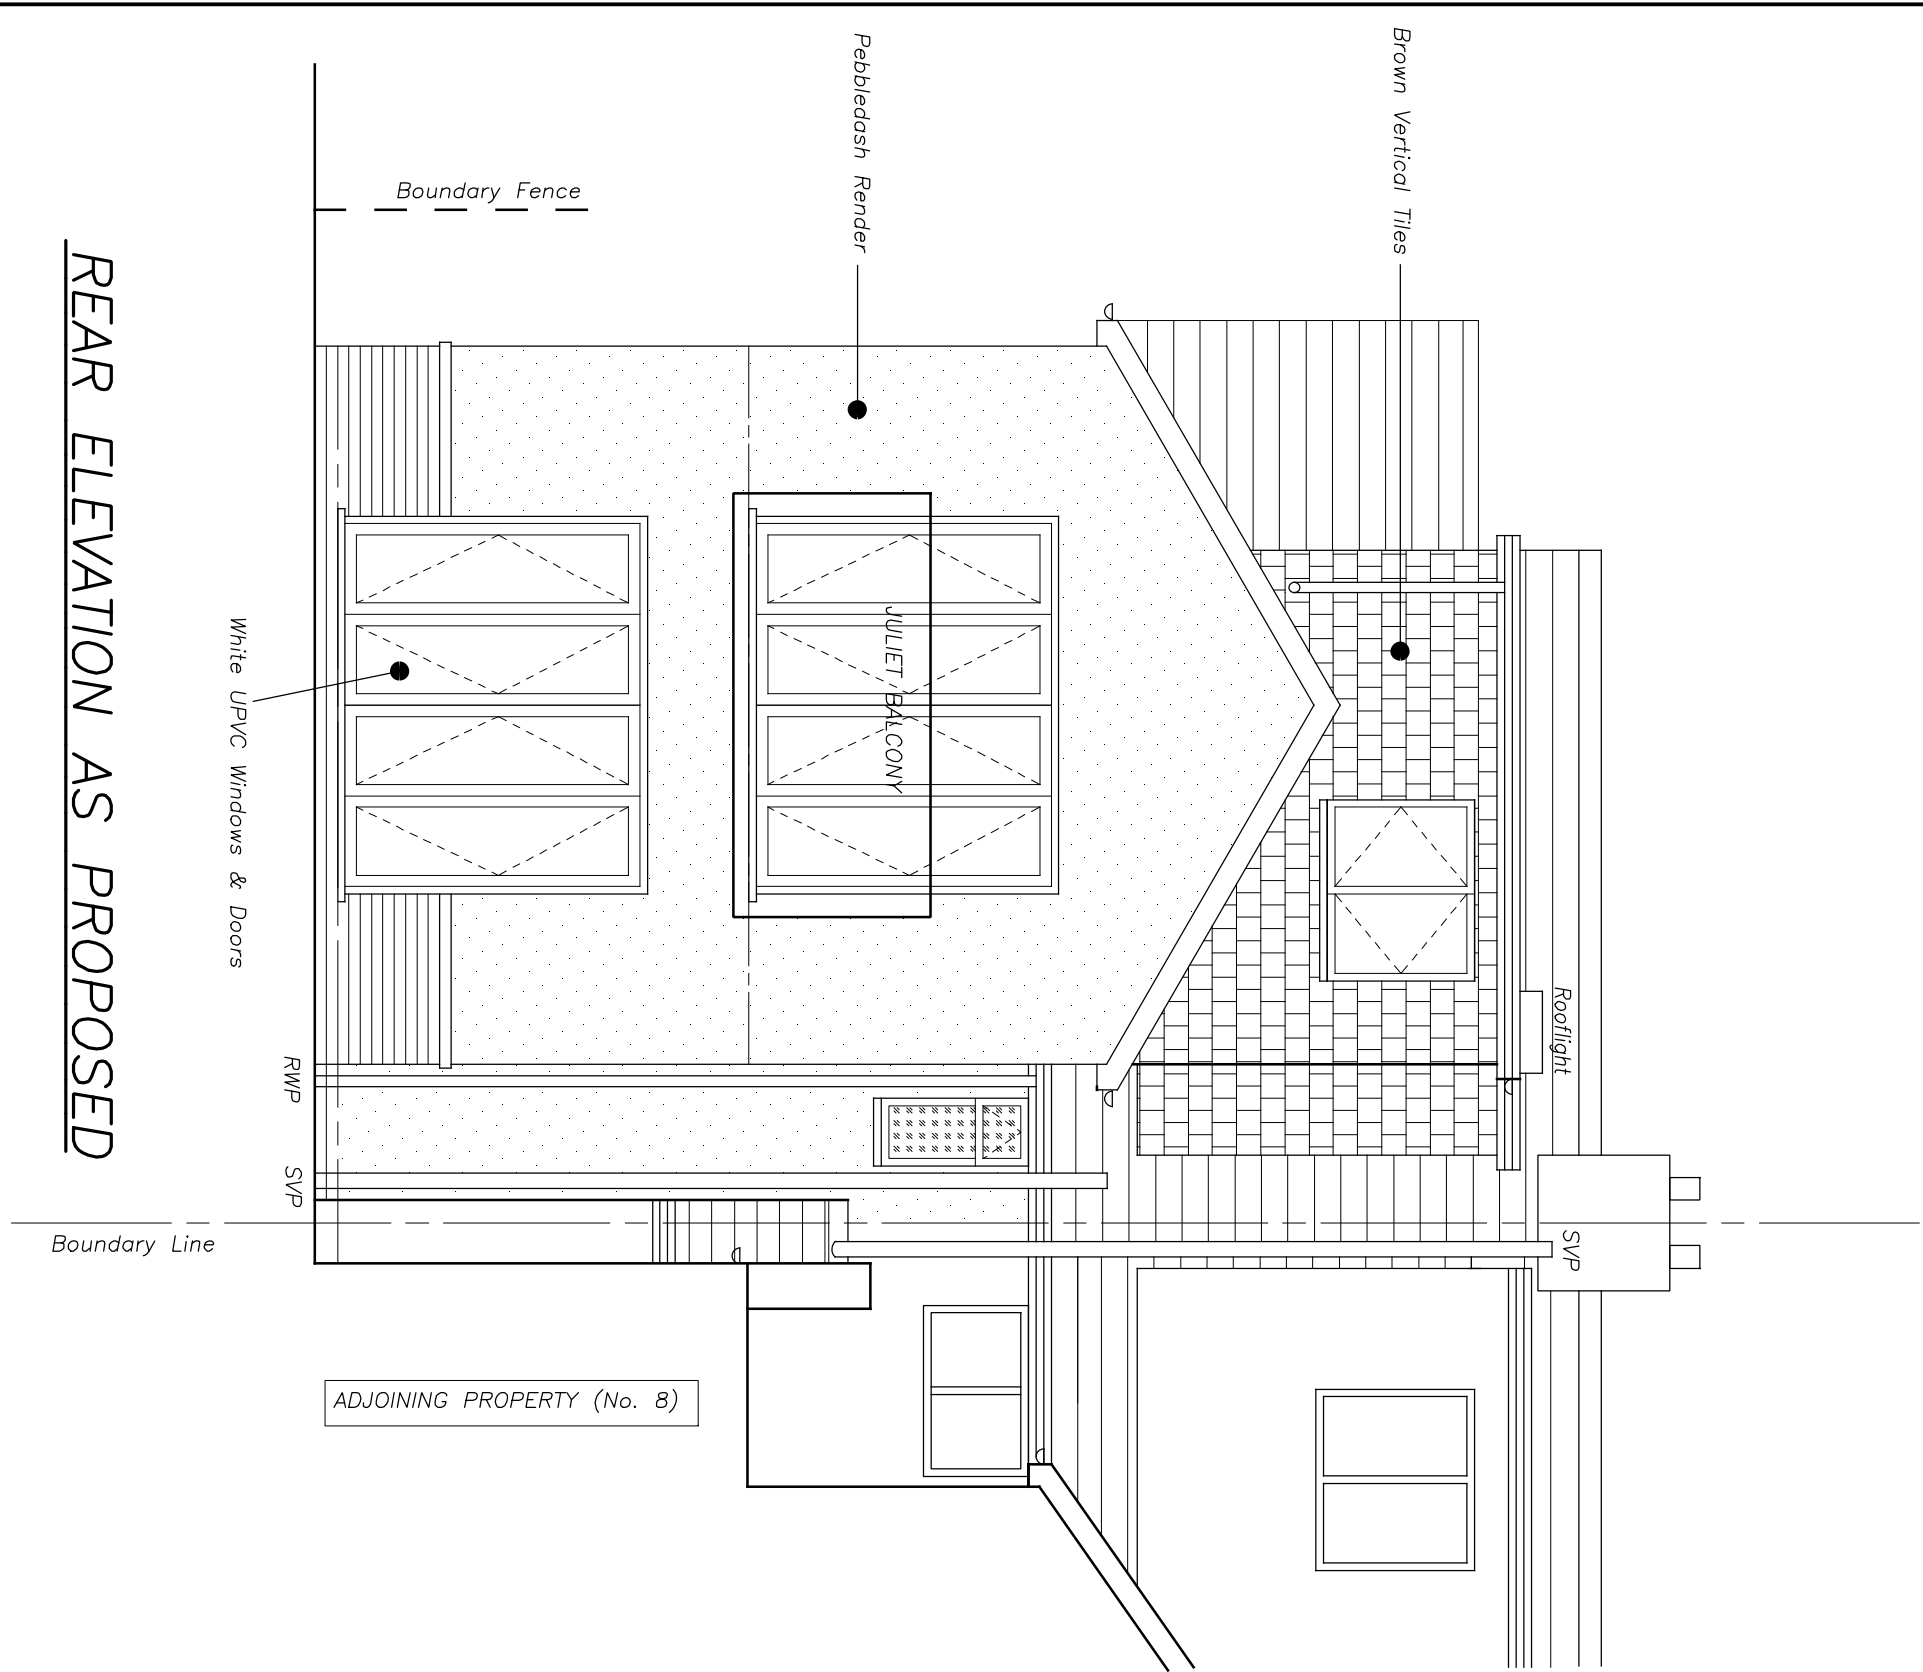

REAR ELEVATION AS PROPOSED

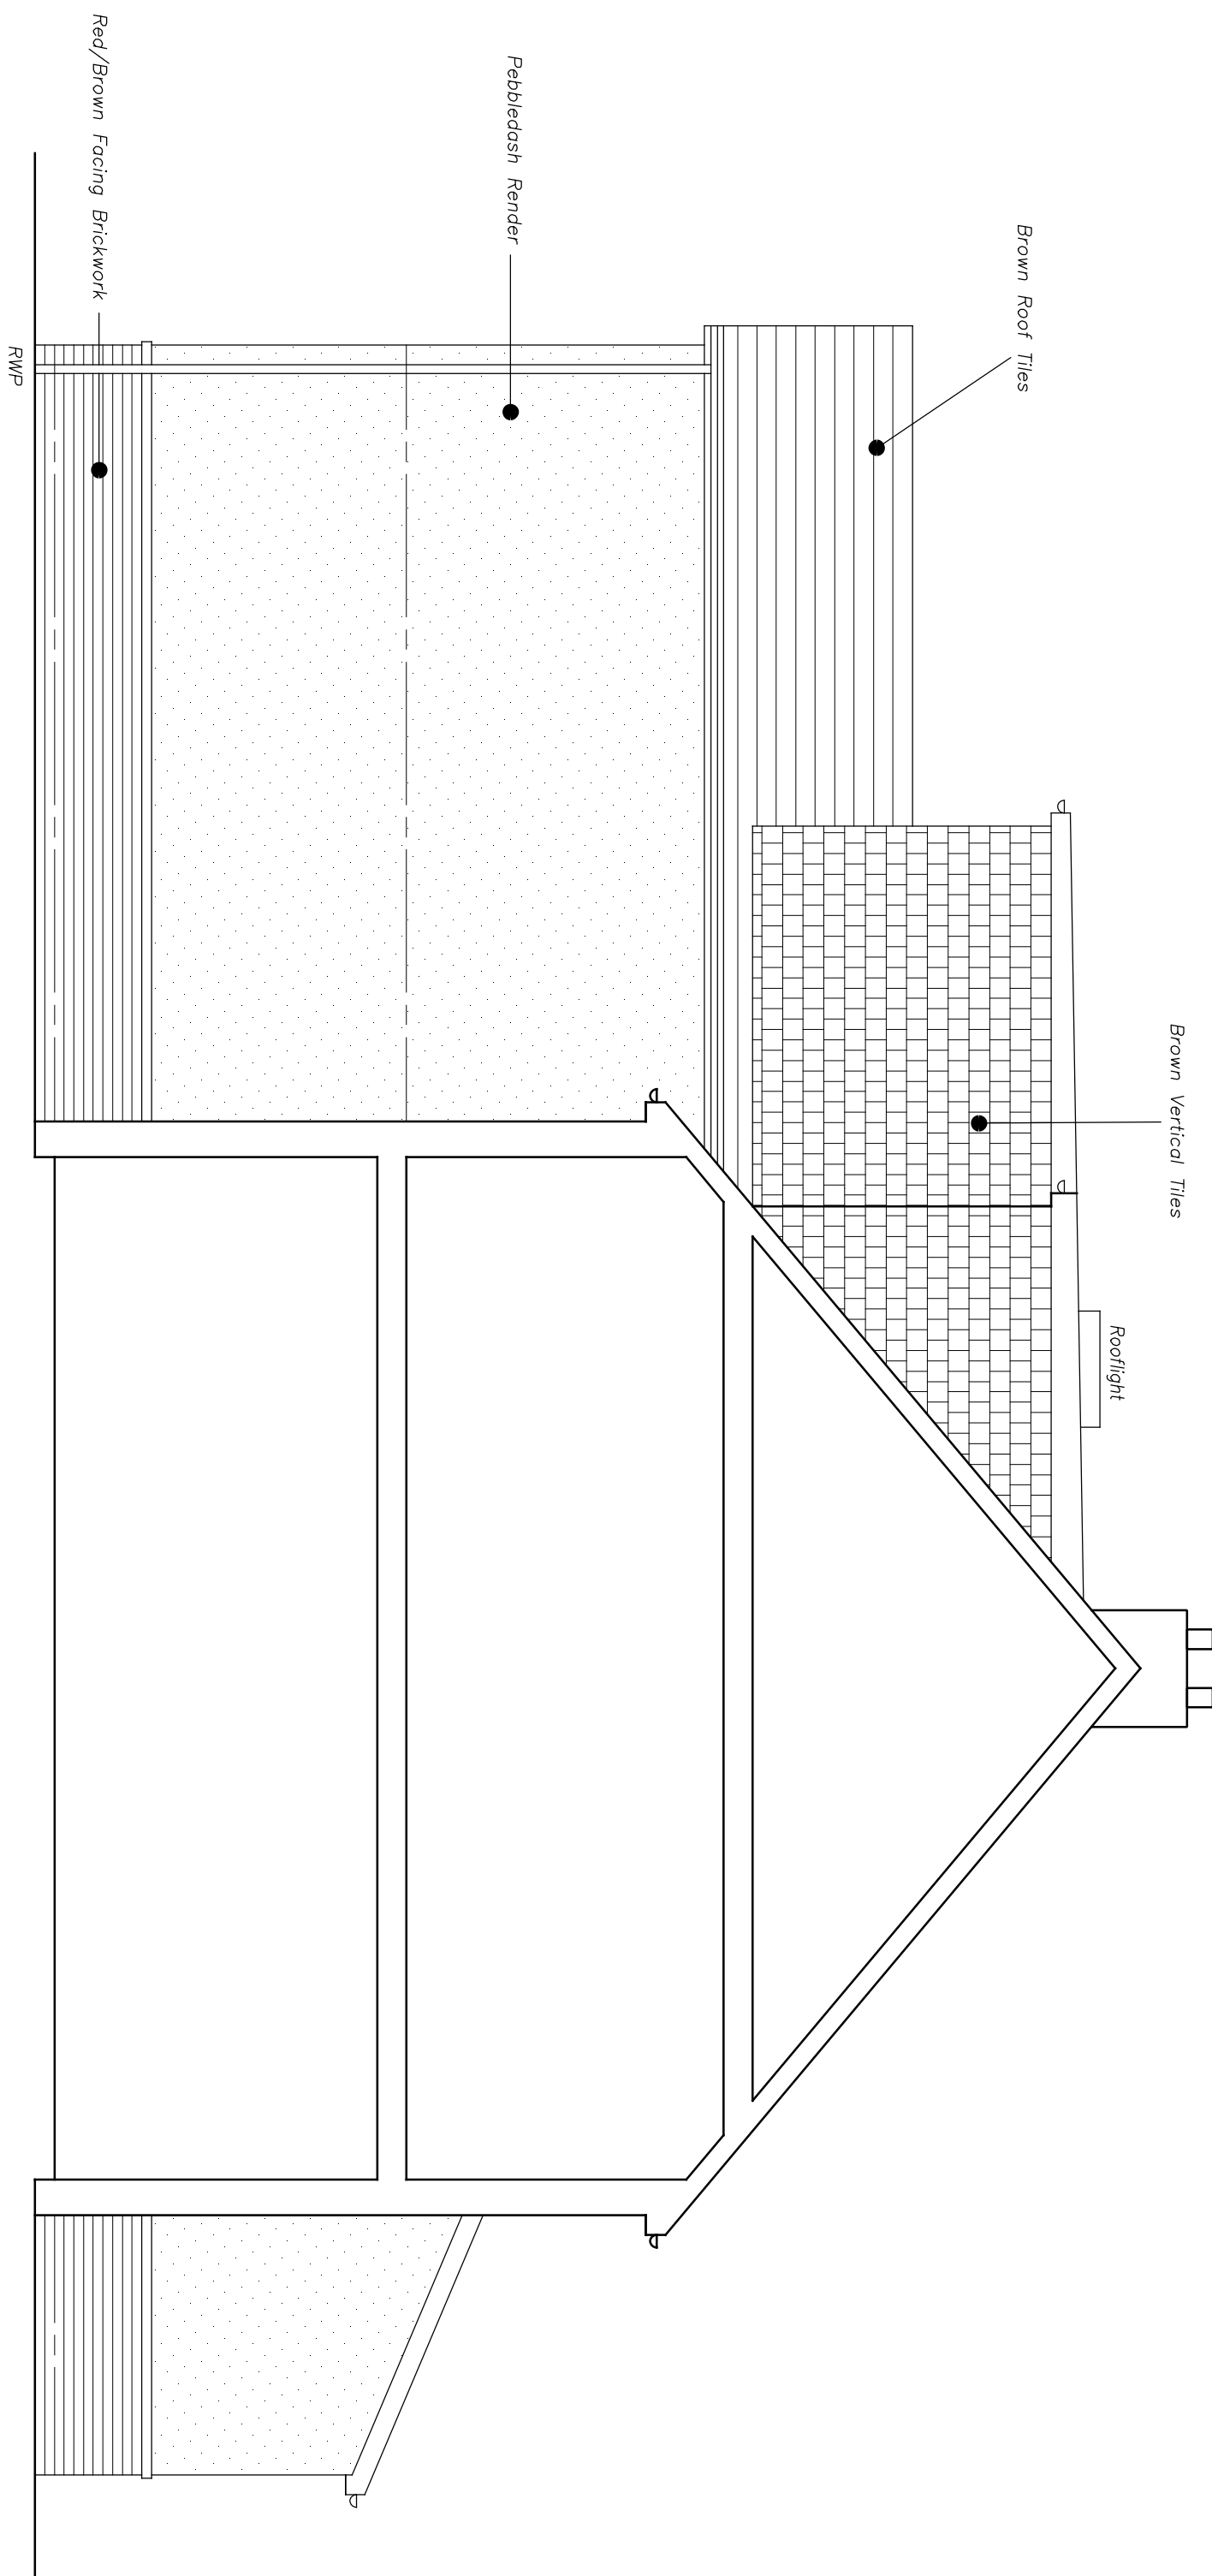

PROPOSED SIDE ELEVATION FROM ADJOINING PROPERTY

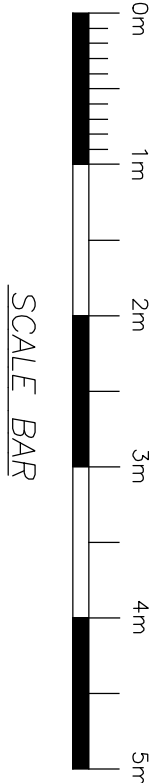

SCALE BAR

Rev. A — 04.09.25		Roof Dormer Size Amended	
CLIENT			
MR DOMINIC LYONS			
JOB TITLE			
PROPOSED EXTENSION AT 10 ARBOR LANE, WINNERSH, WOKINGHAM, RG41 5JA			
DRAWING TITLE			
ELEVATIONS AS PROPOSED			
DEM DRAWING SERVICES ARCHITECTURAL * CIVIL * STRUCTURAL			
1 HOELON GROVE, JUBILEE PARK ROGERSTONE, NEWPORT, GWENT, NP10 9PF TEL: 01633–892547 E-Mail: demdrawingervices@gmail.com			
DRAWN BY		DATE	
DEM		January 2025	
CHECKED BY		DRAWING No.	
SCALES		REV.	
1:50 at A1 size 1:100 at A3 size		1673/03 A	