




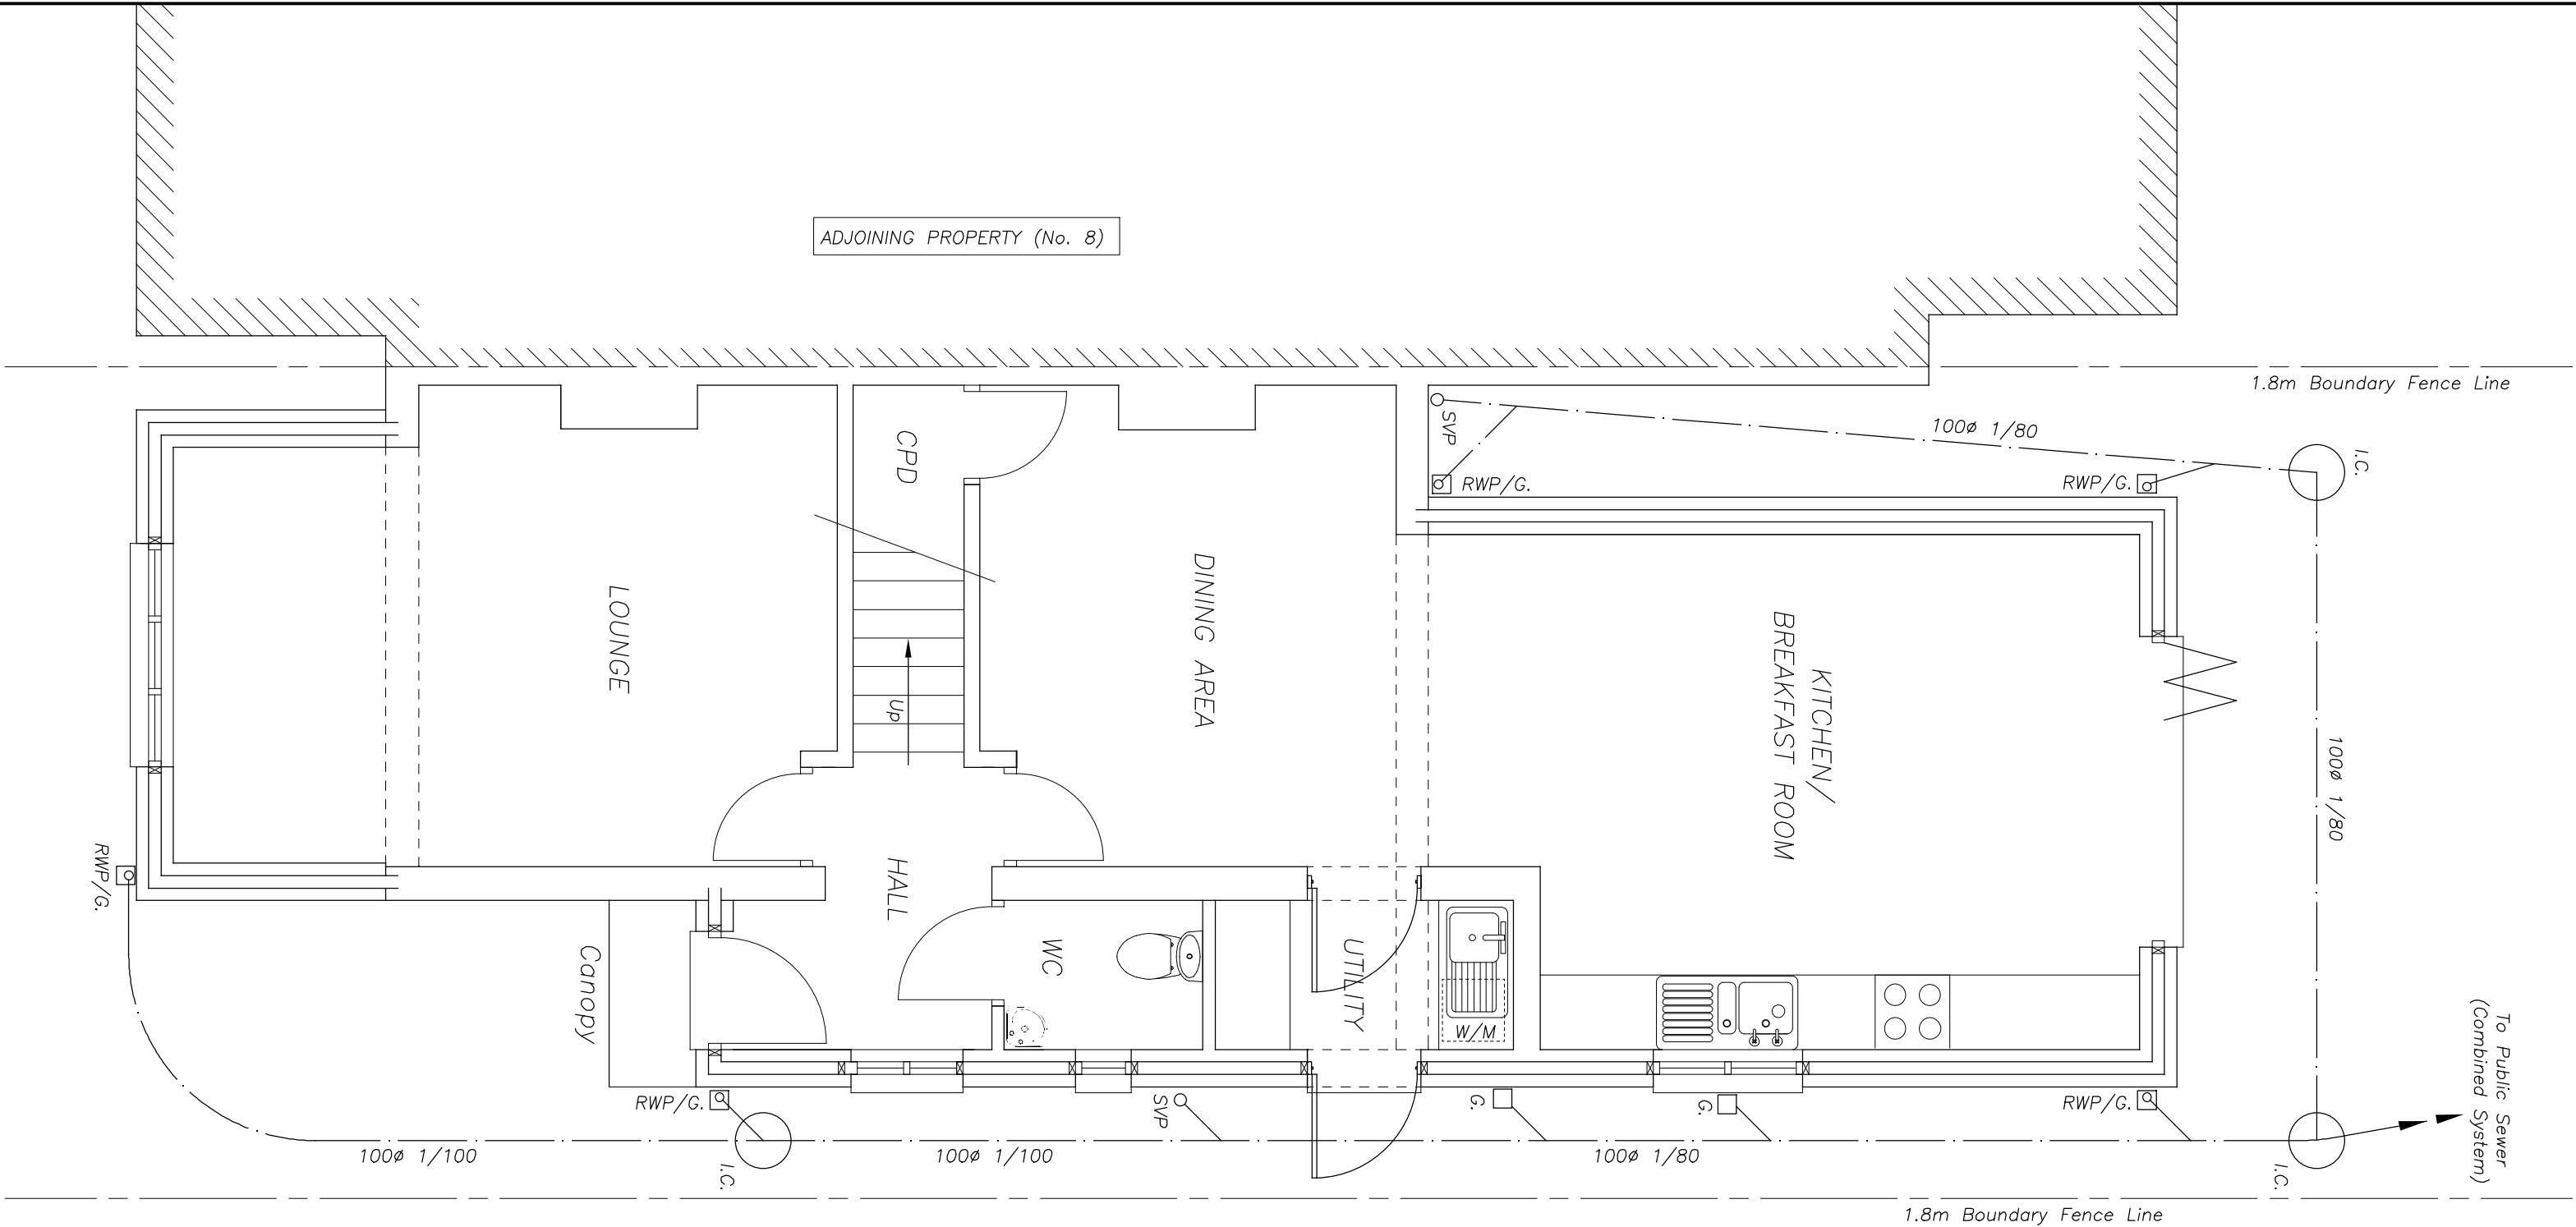


GROUND FLOOR PLAN AS PROPOSED

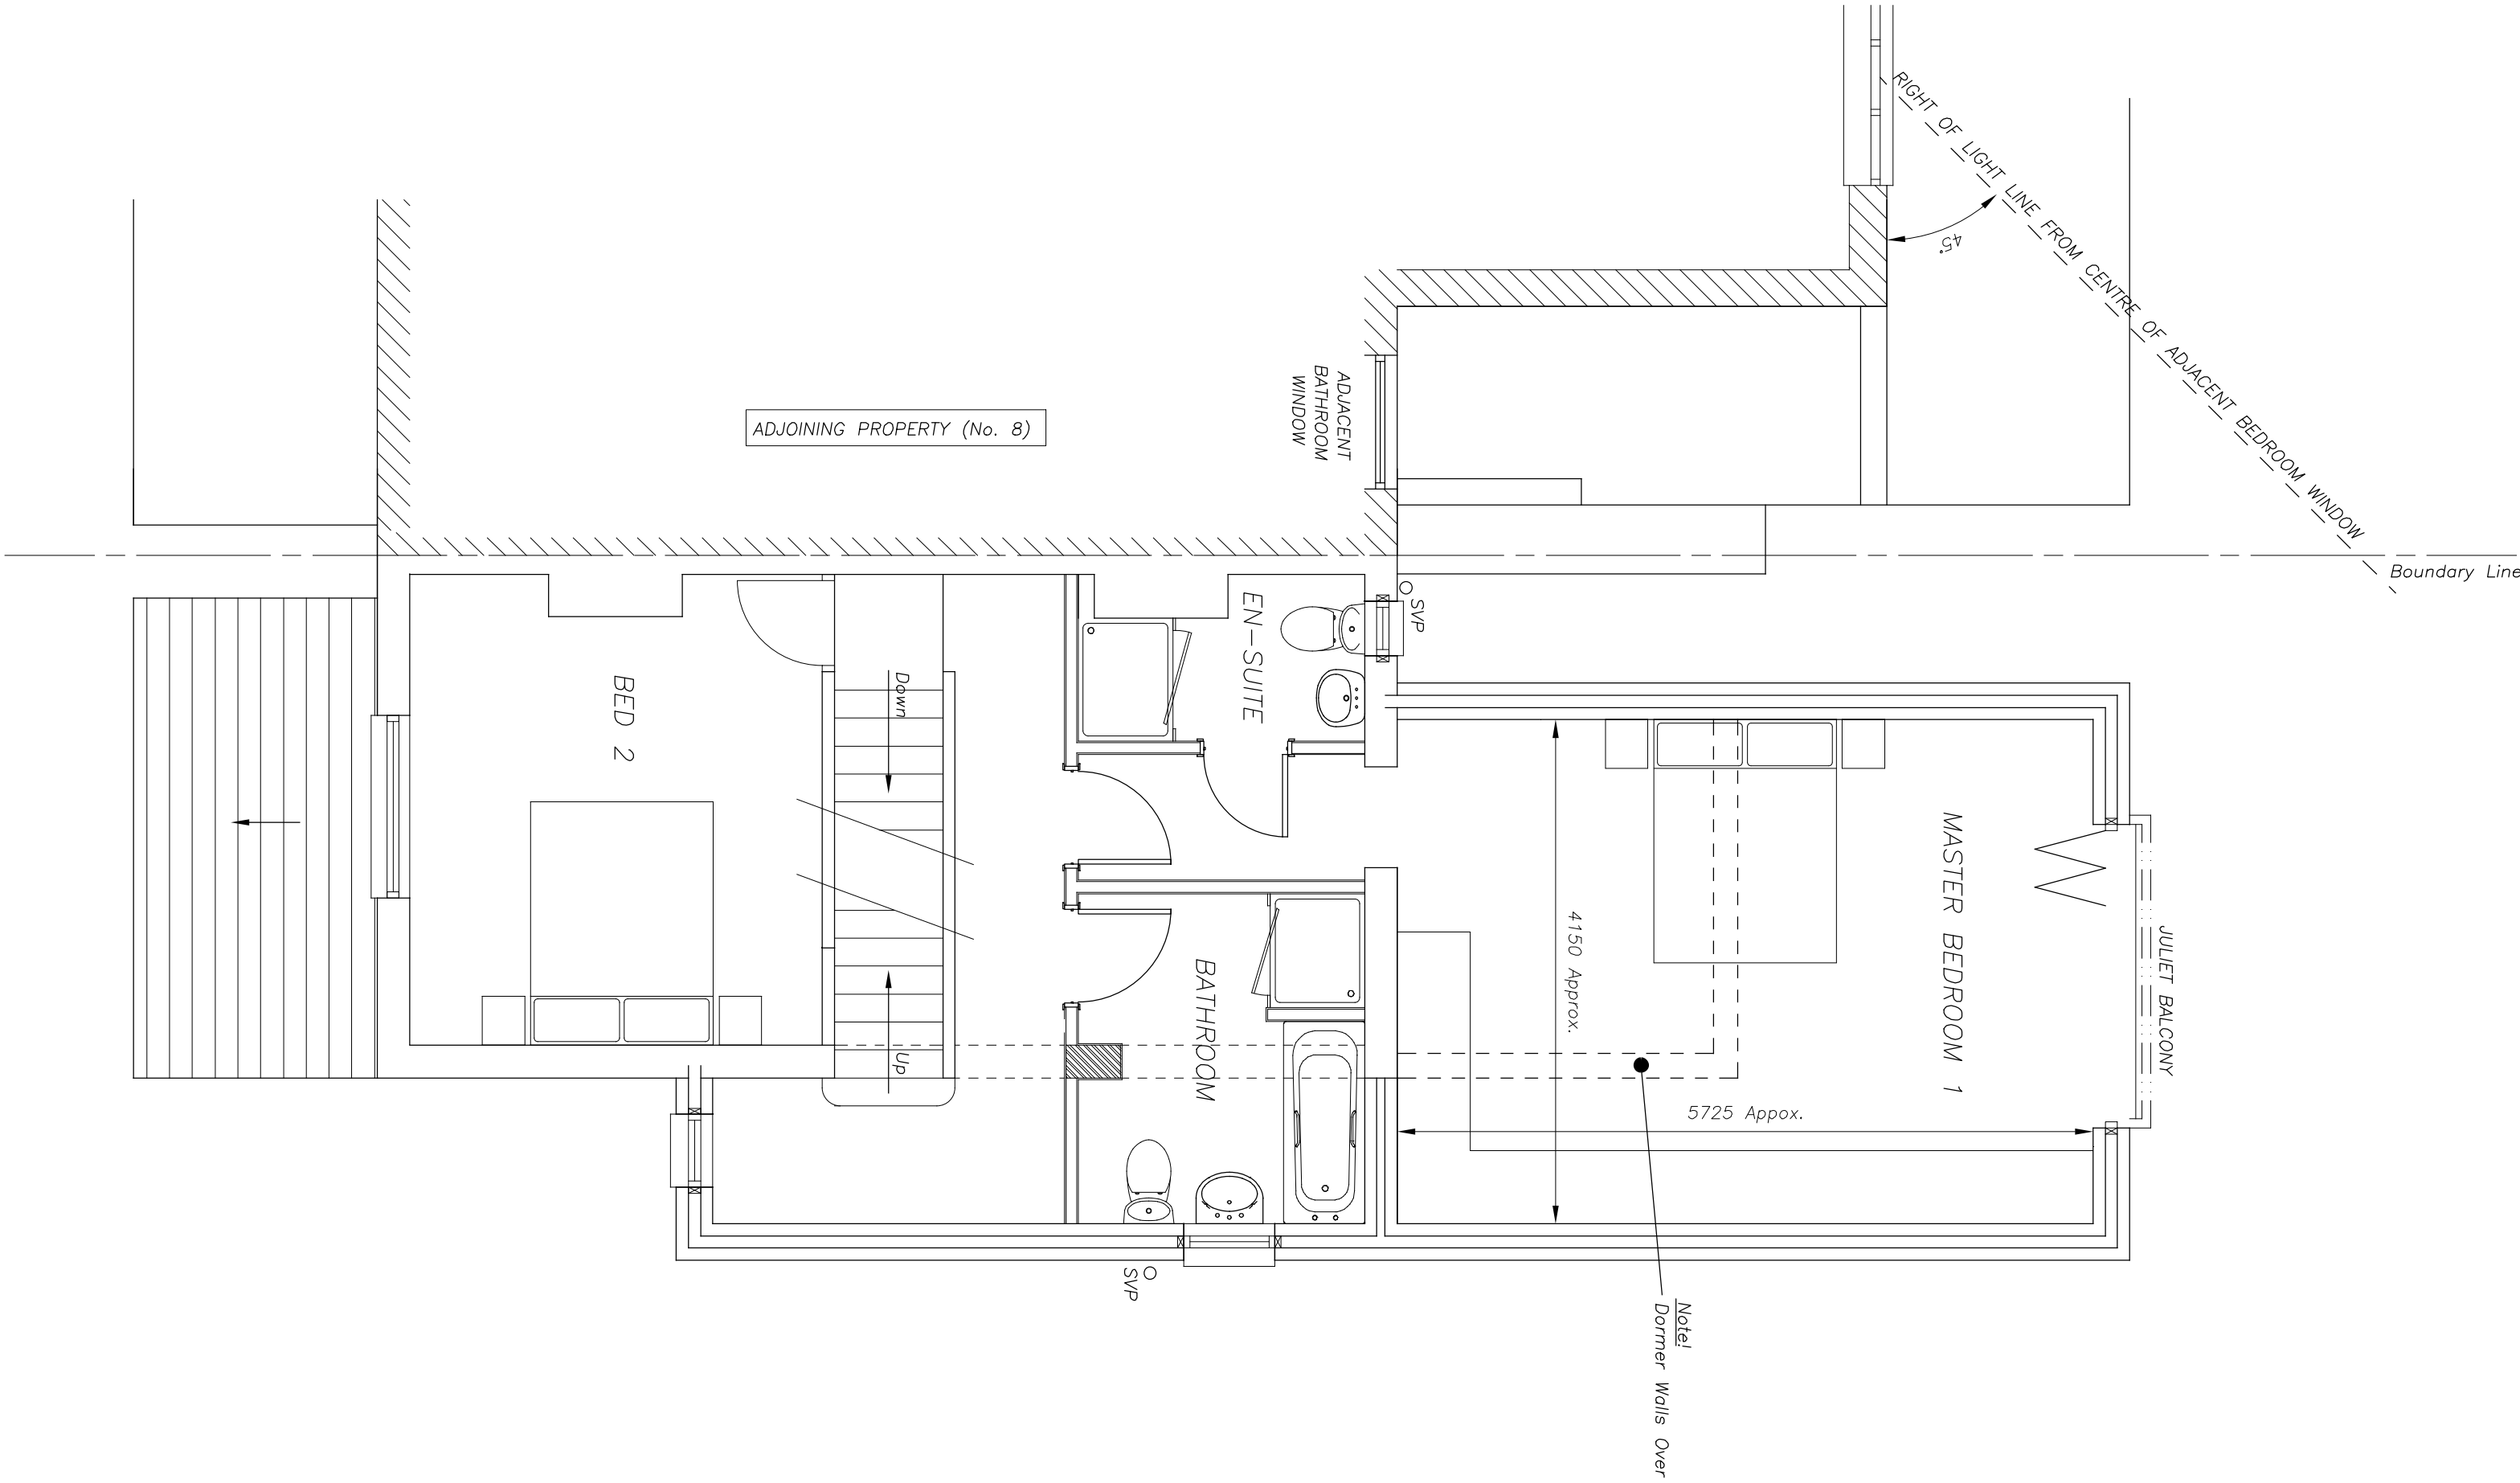

1ST FLOOR PLAN AS PROPOSED

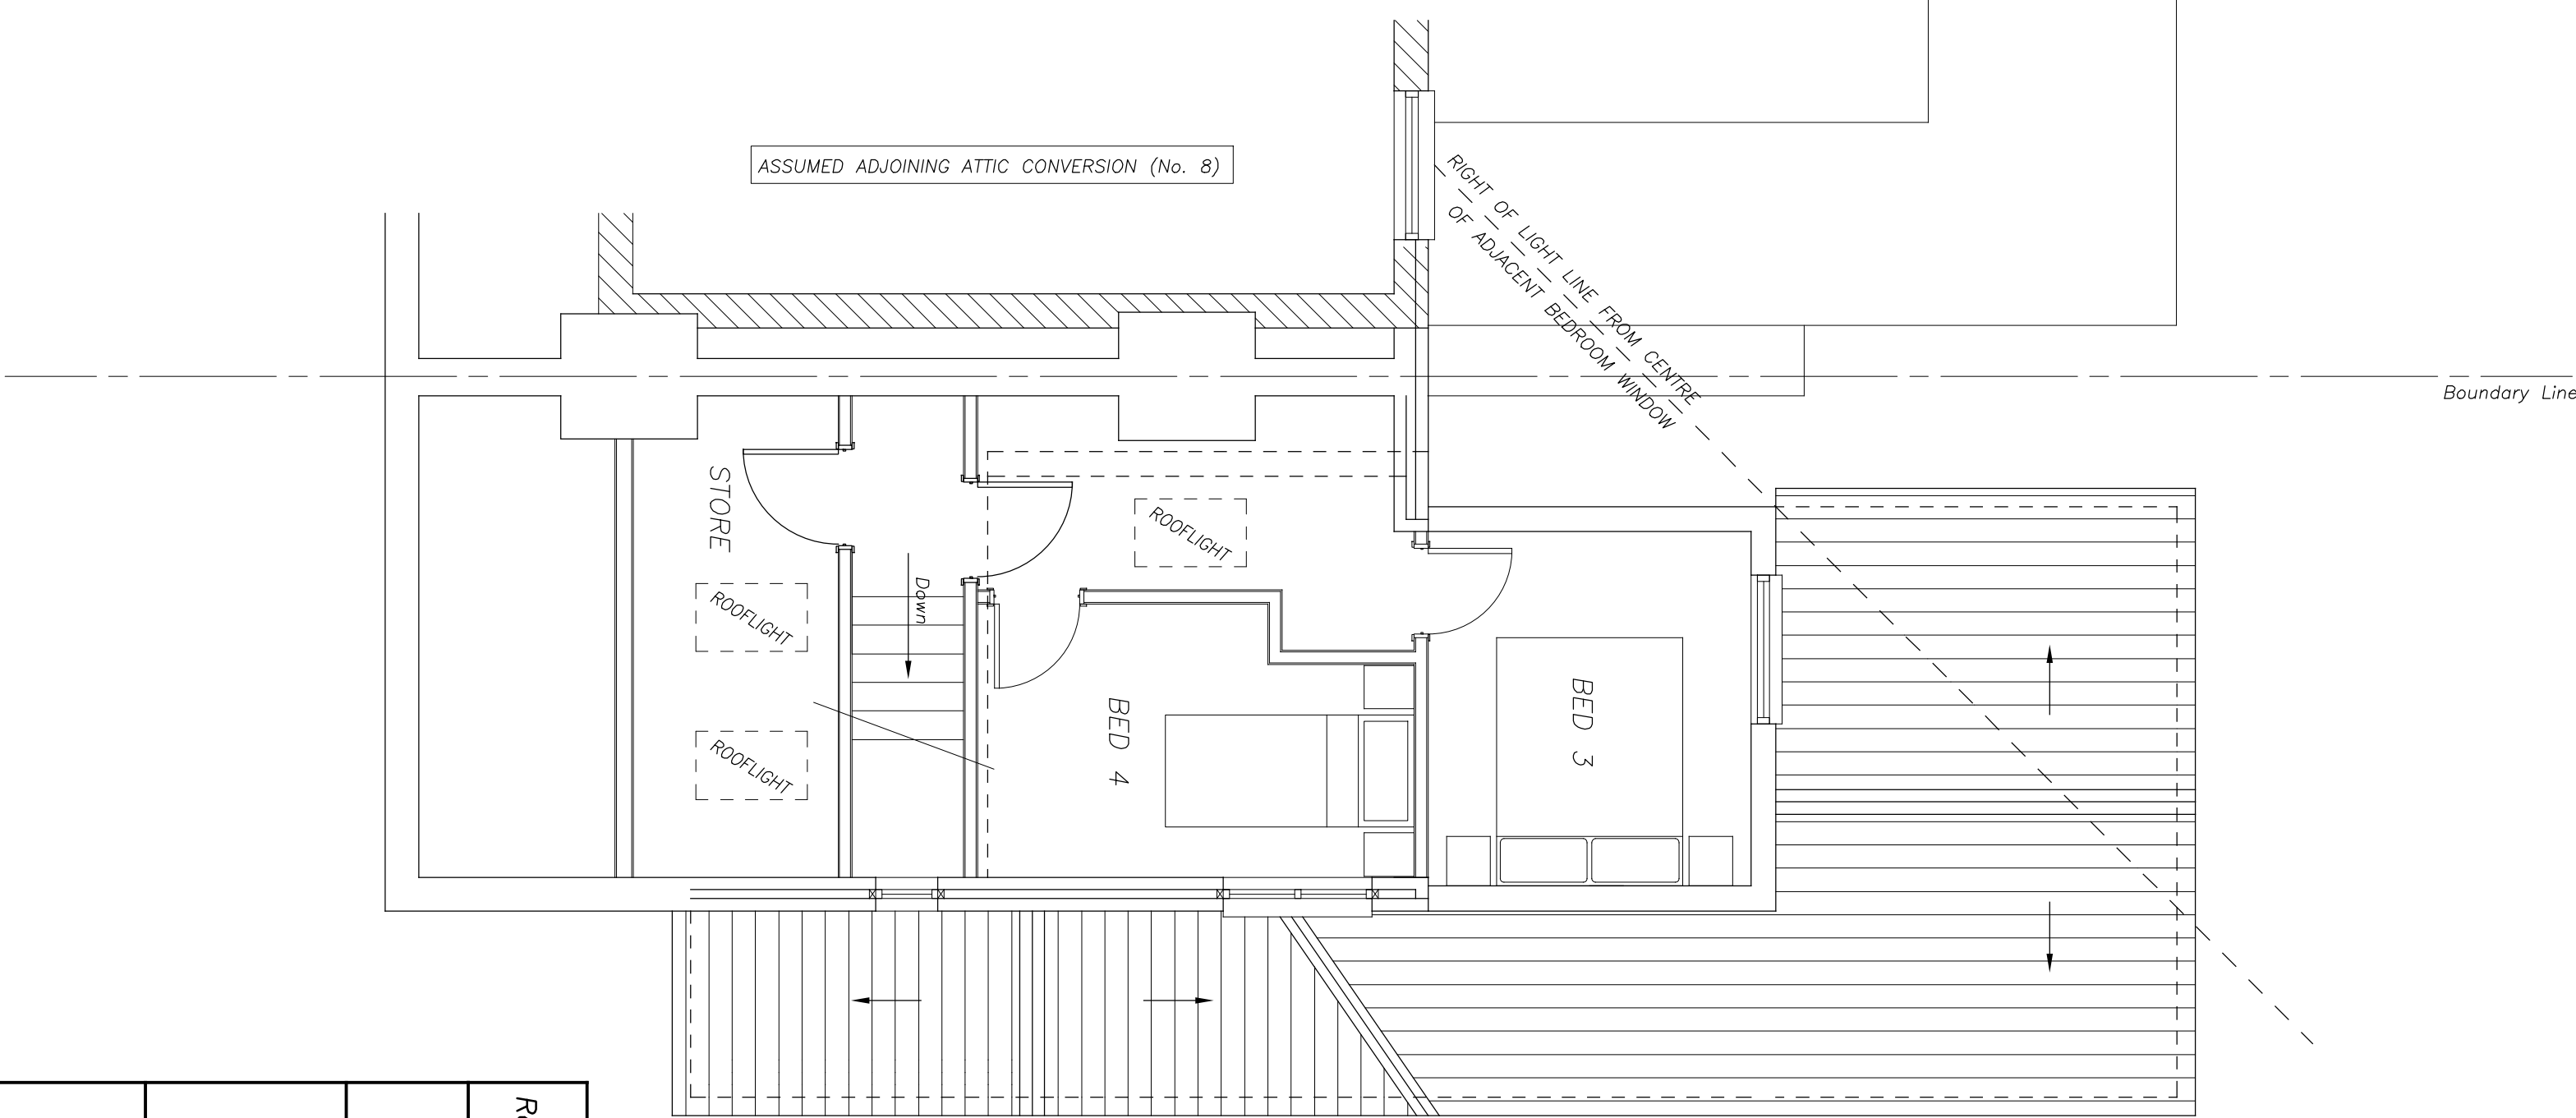

ATTIC PLAN AS PROPOSED

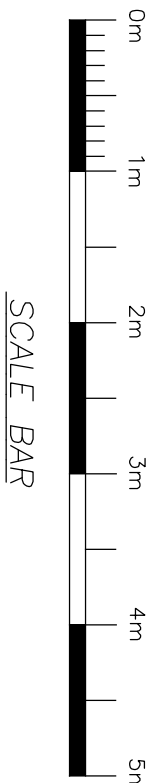

SCALE BAR

Rev. A – 04.09.25		Roof Dormer Size Amended. Beds 3 & 4 Layout Amended. Scale Bar Added.	
CLIENT			
MR DOMINIC LYONS			
JOB TITLE			
PROPOSED EXTENSION AT 10 ARBOR LANE, WINNERSH, WOKINGHAM, RG41 5JA			
DRAWING TITLE			
FLOOR PLANS AS PROPOSED			
DEM DRAWING SERVICES ARCHITECTURAL * CIVIL * STRUCTURAL			
1 HOELION GROVE, JUBILEE PARK ROGERSTONE, NEWPORT, GWENT, NP10 9PF TEL: 01633-892547 E-Mail: demdrawingsservices@gmail.com			
DRAWN BY	CHECKED BY	DATE	
DEM		October 2024	
SCALES		DRAWING No.	REV.
1:50 at A1 size		1673/02	A
1:100 at A3 size			