




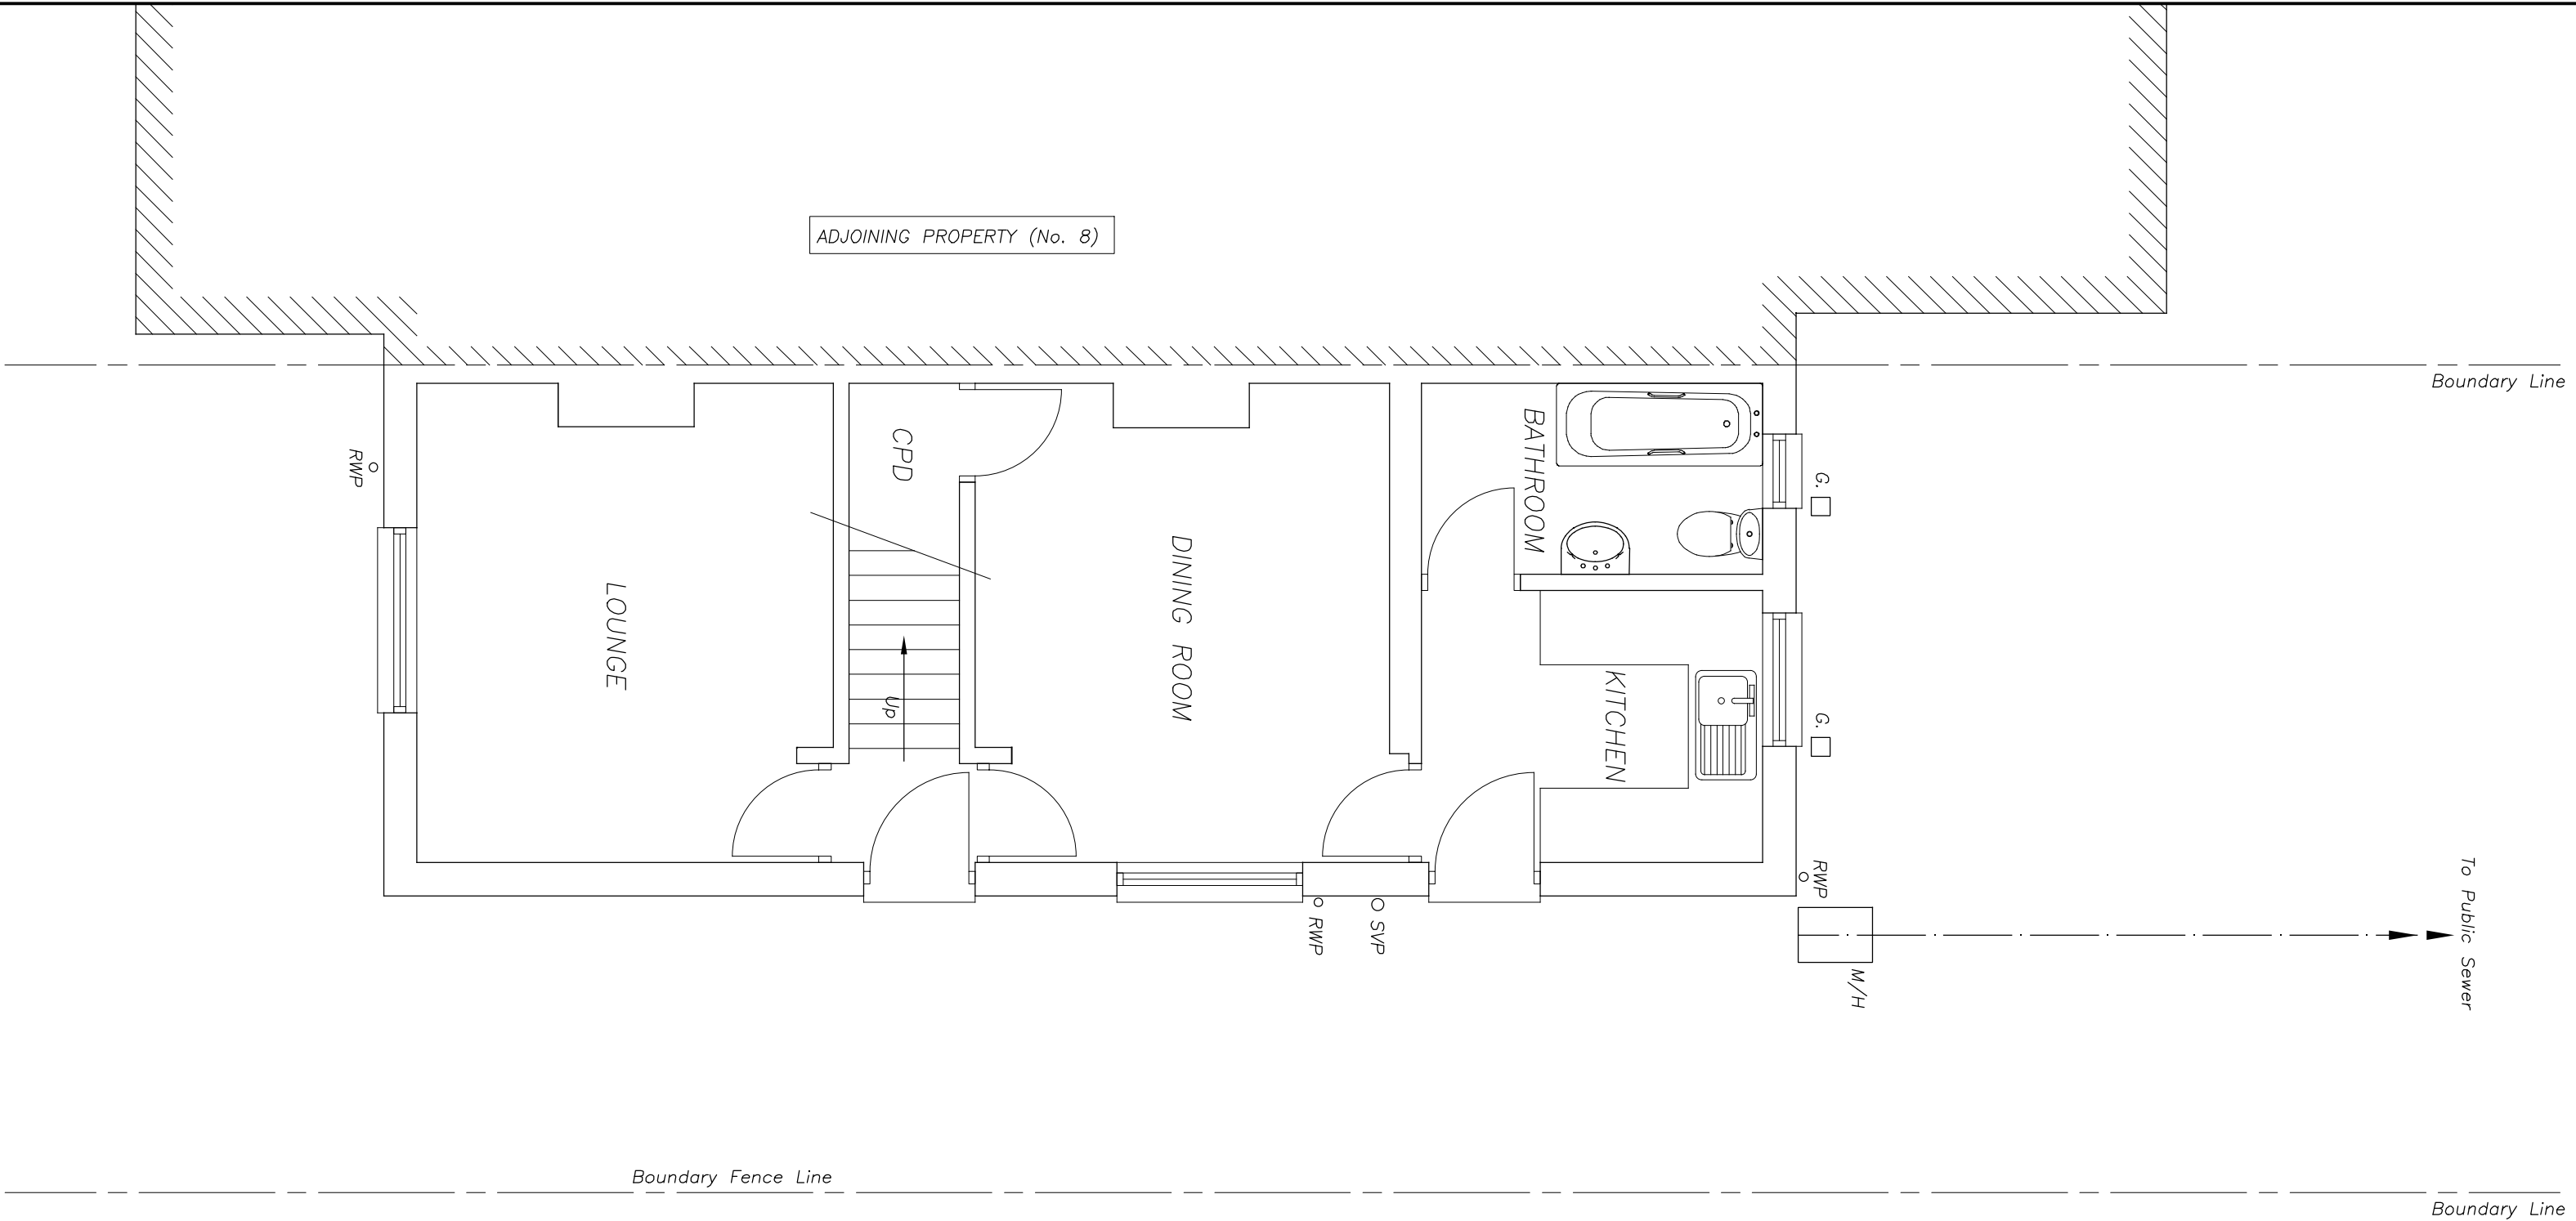


GROUND FLOOR PLAN AS EXISTING

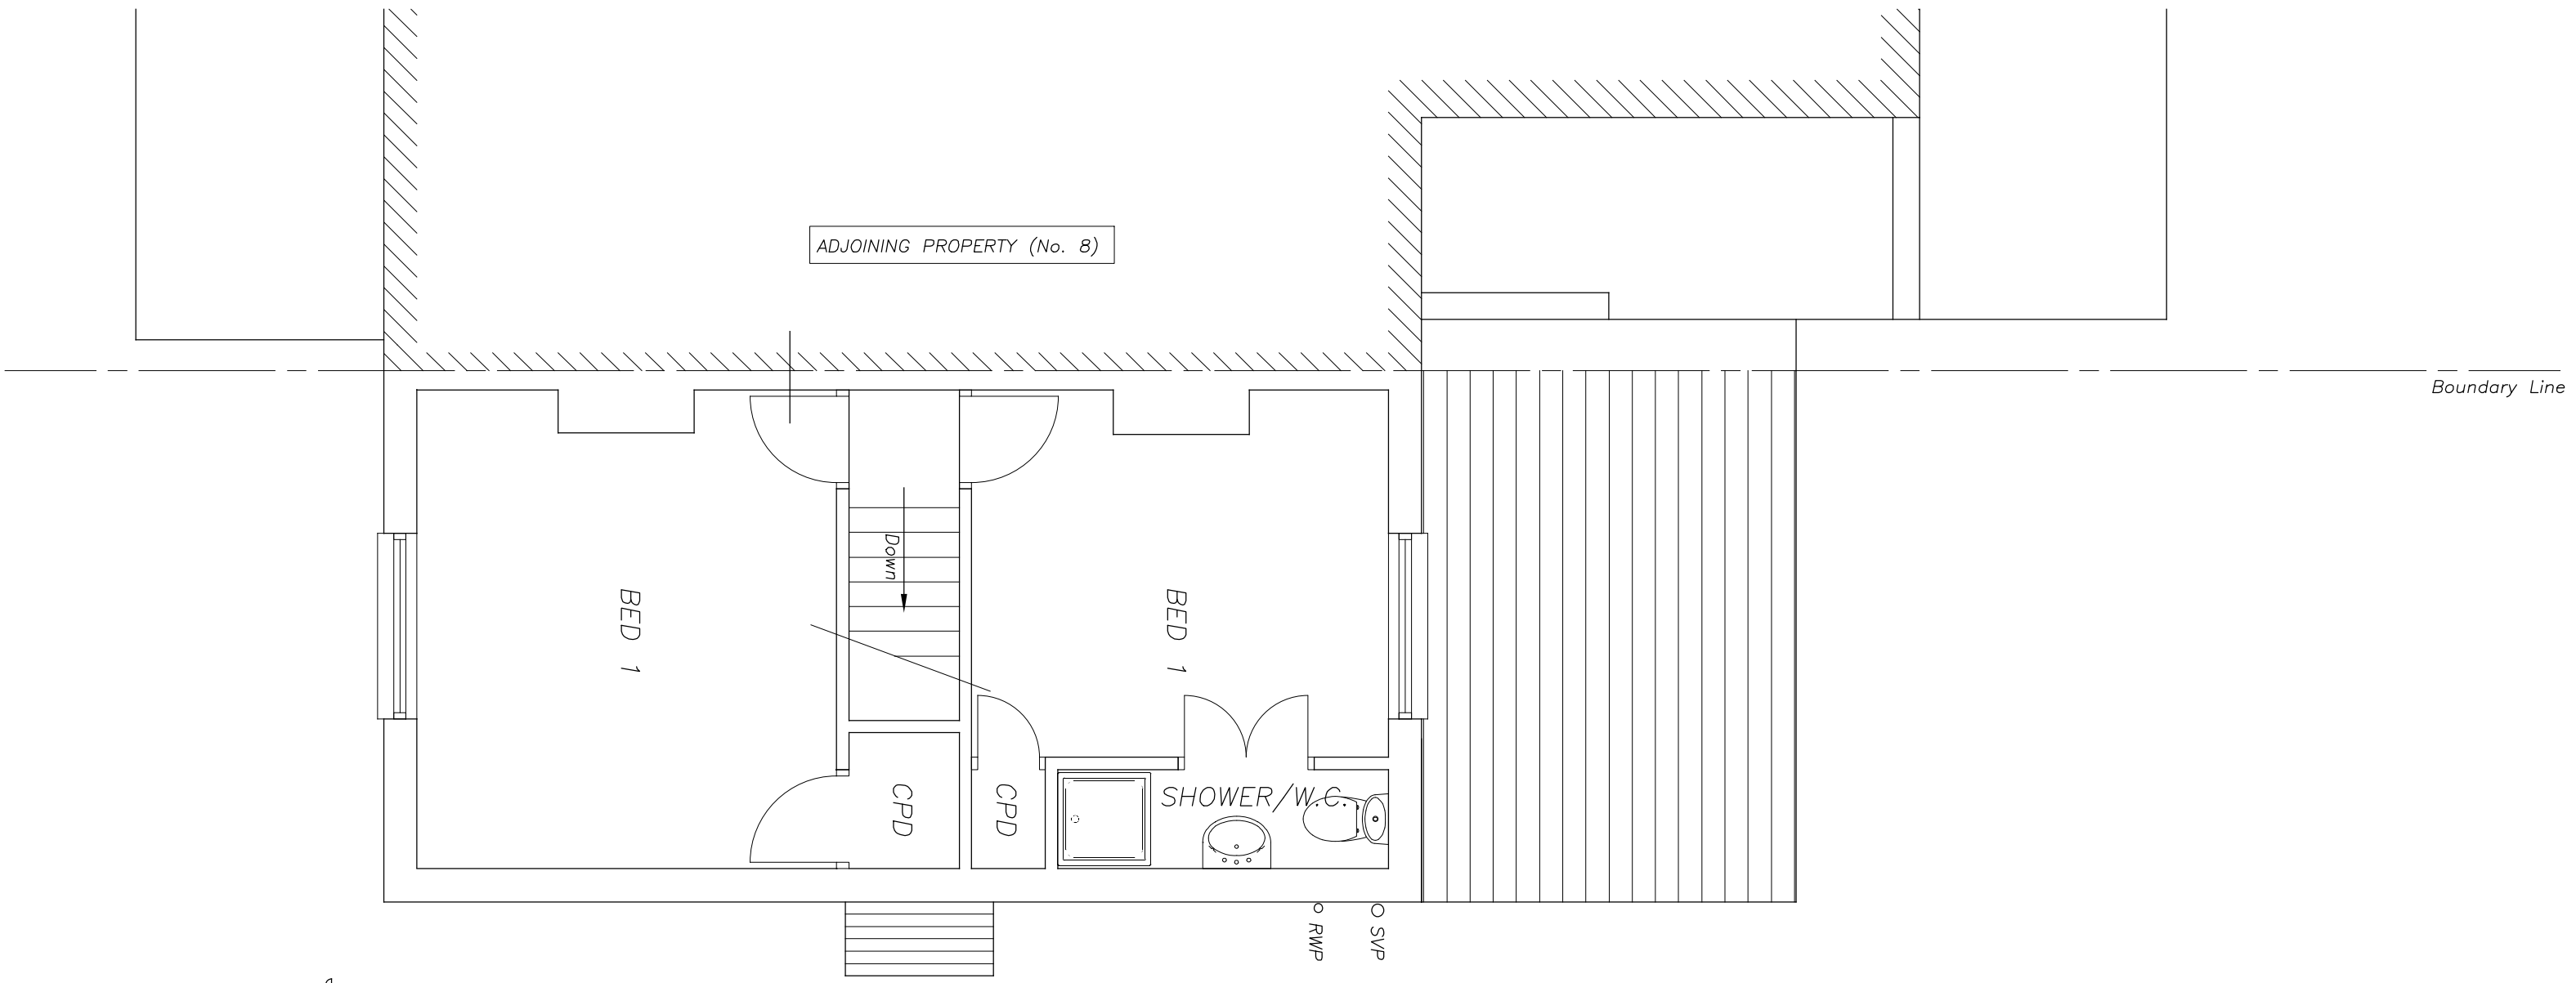


1ST FLOOR PLAN AS EXISTING

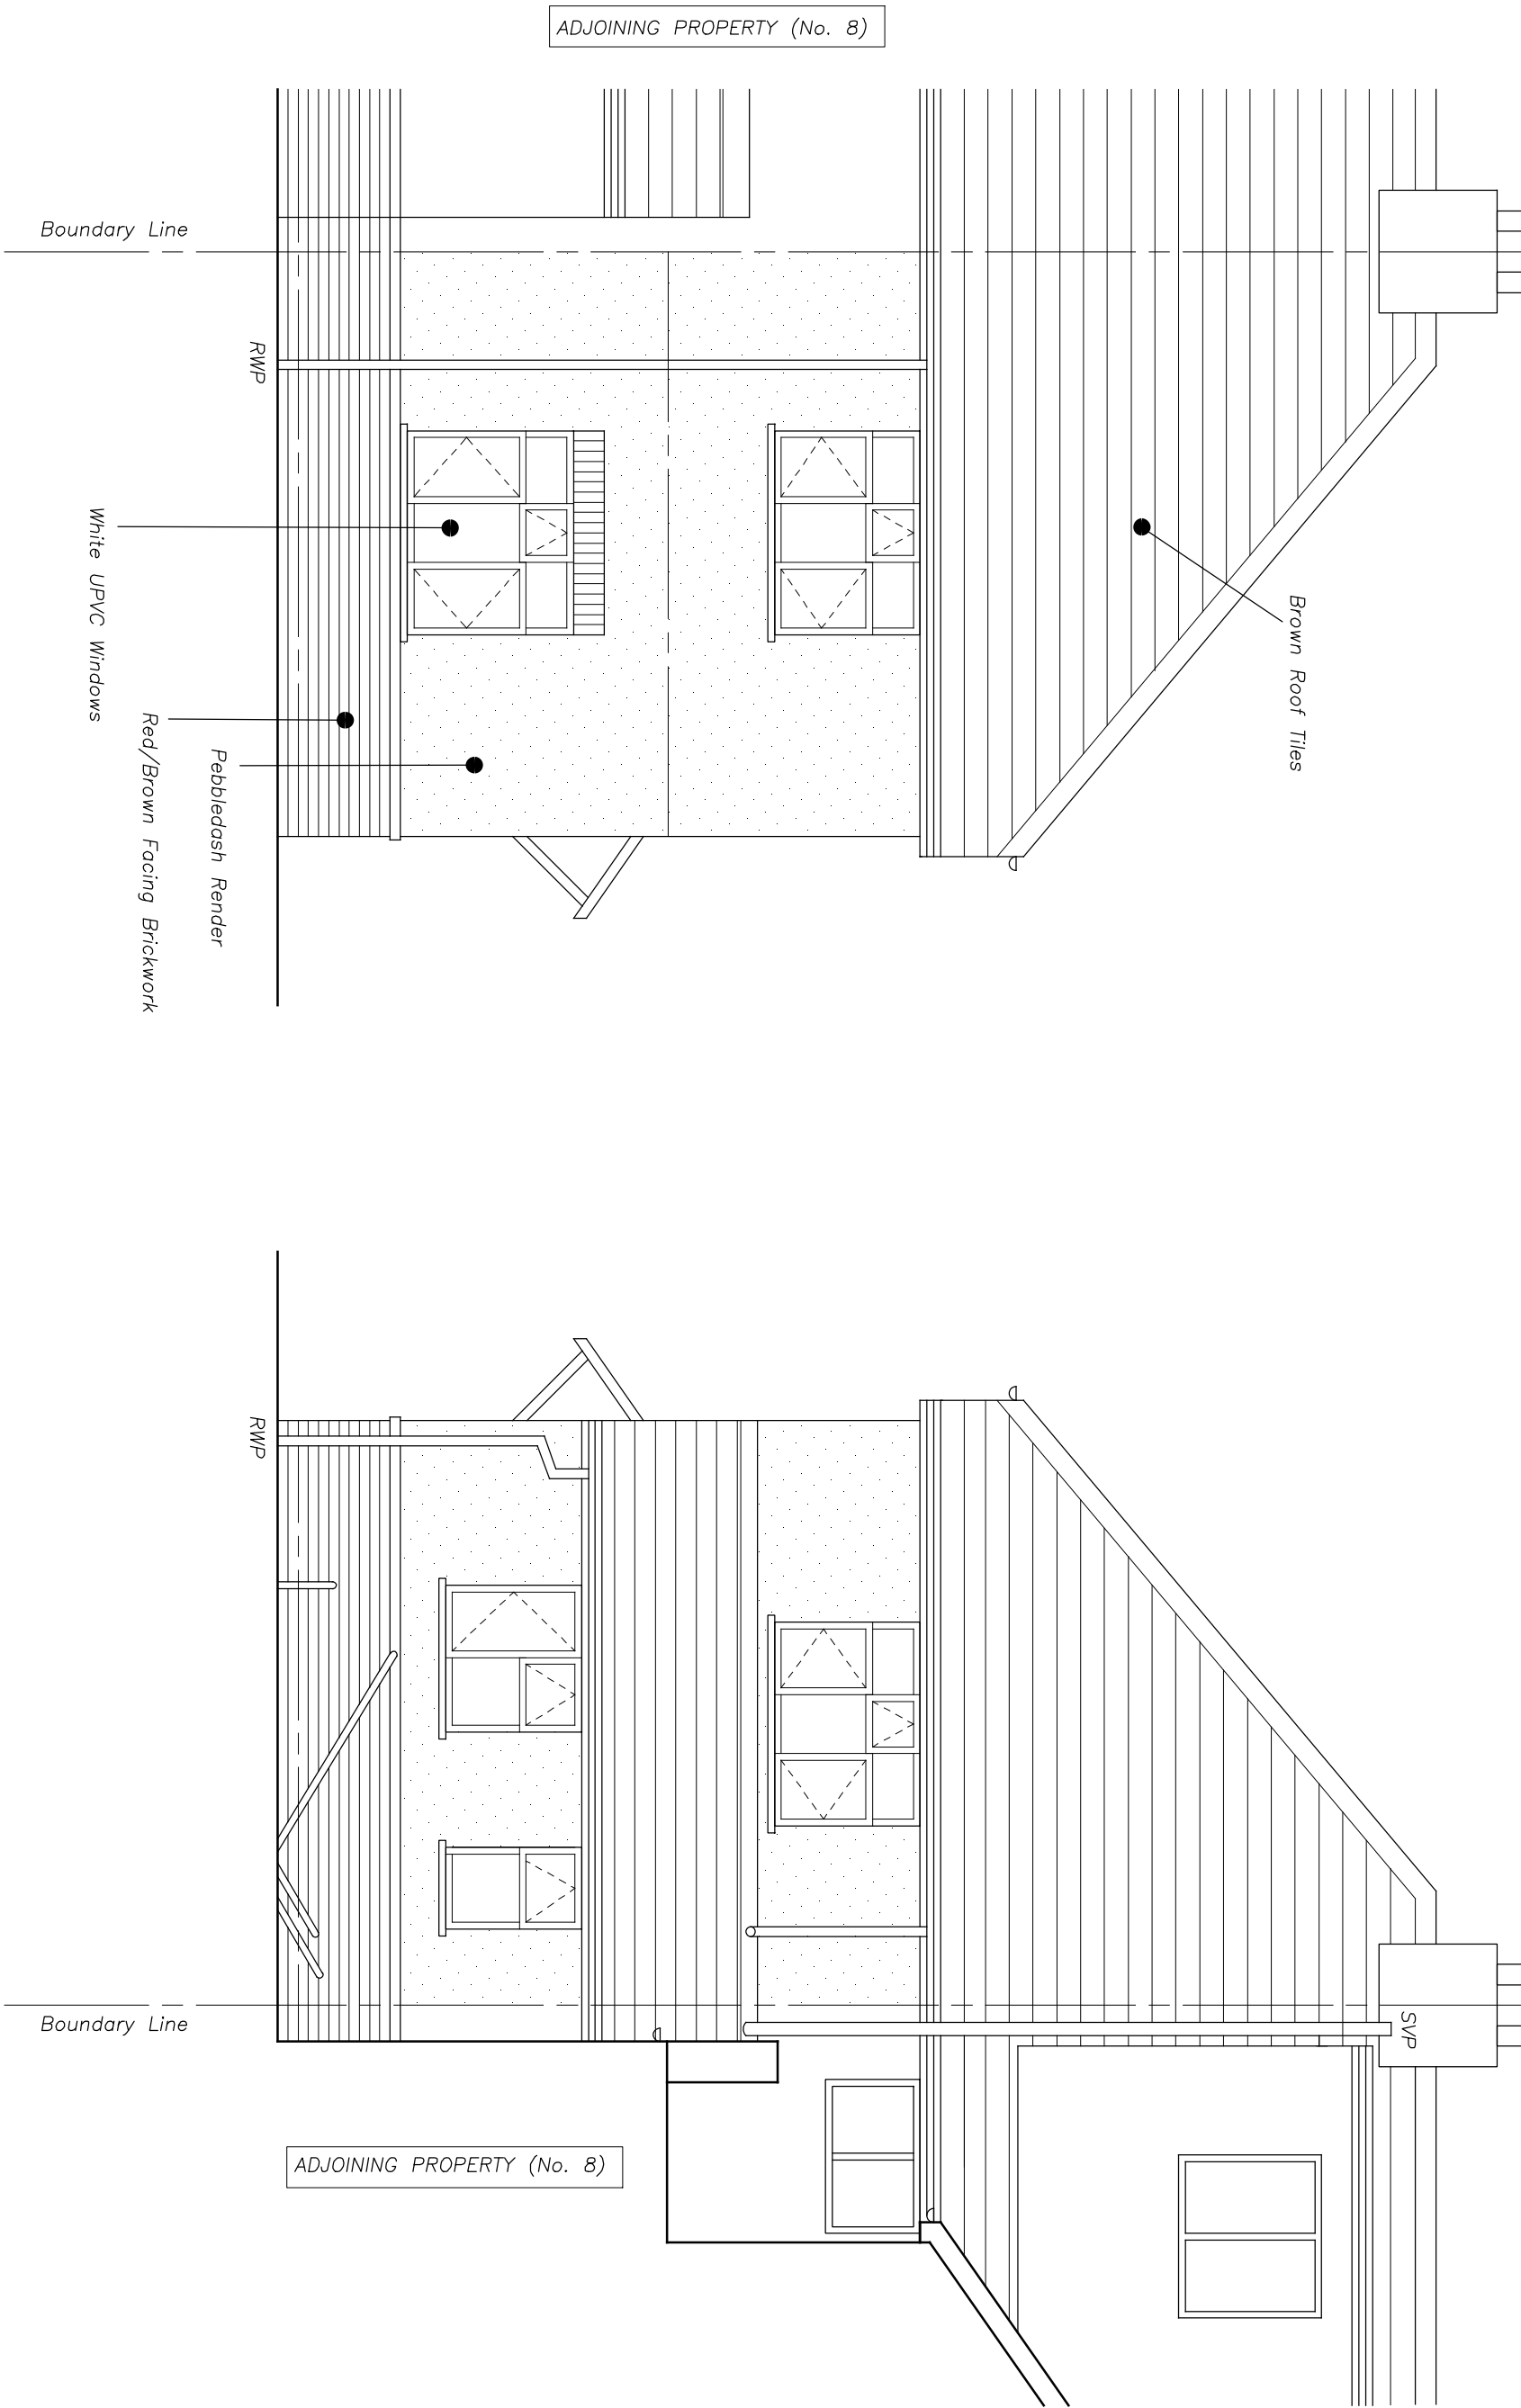


FRONT ELEVATION AS EXISTING

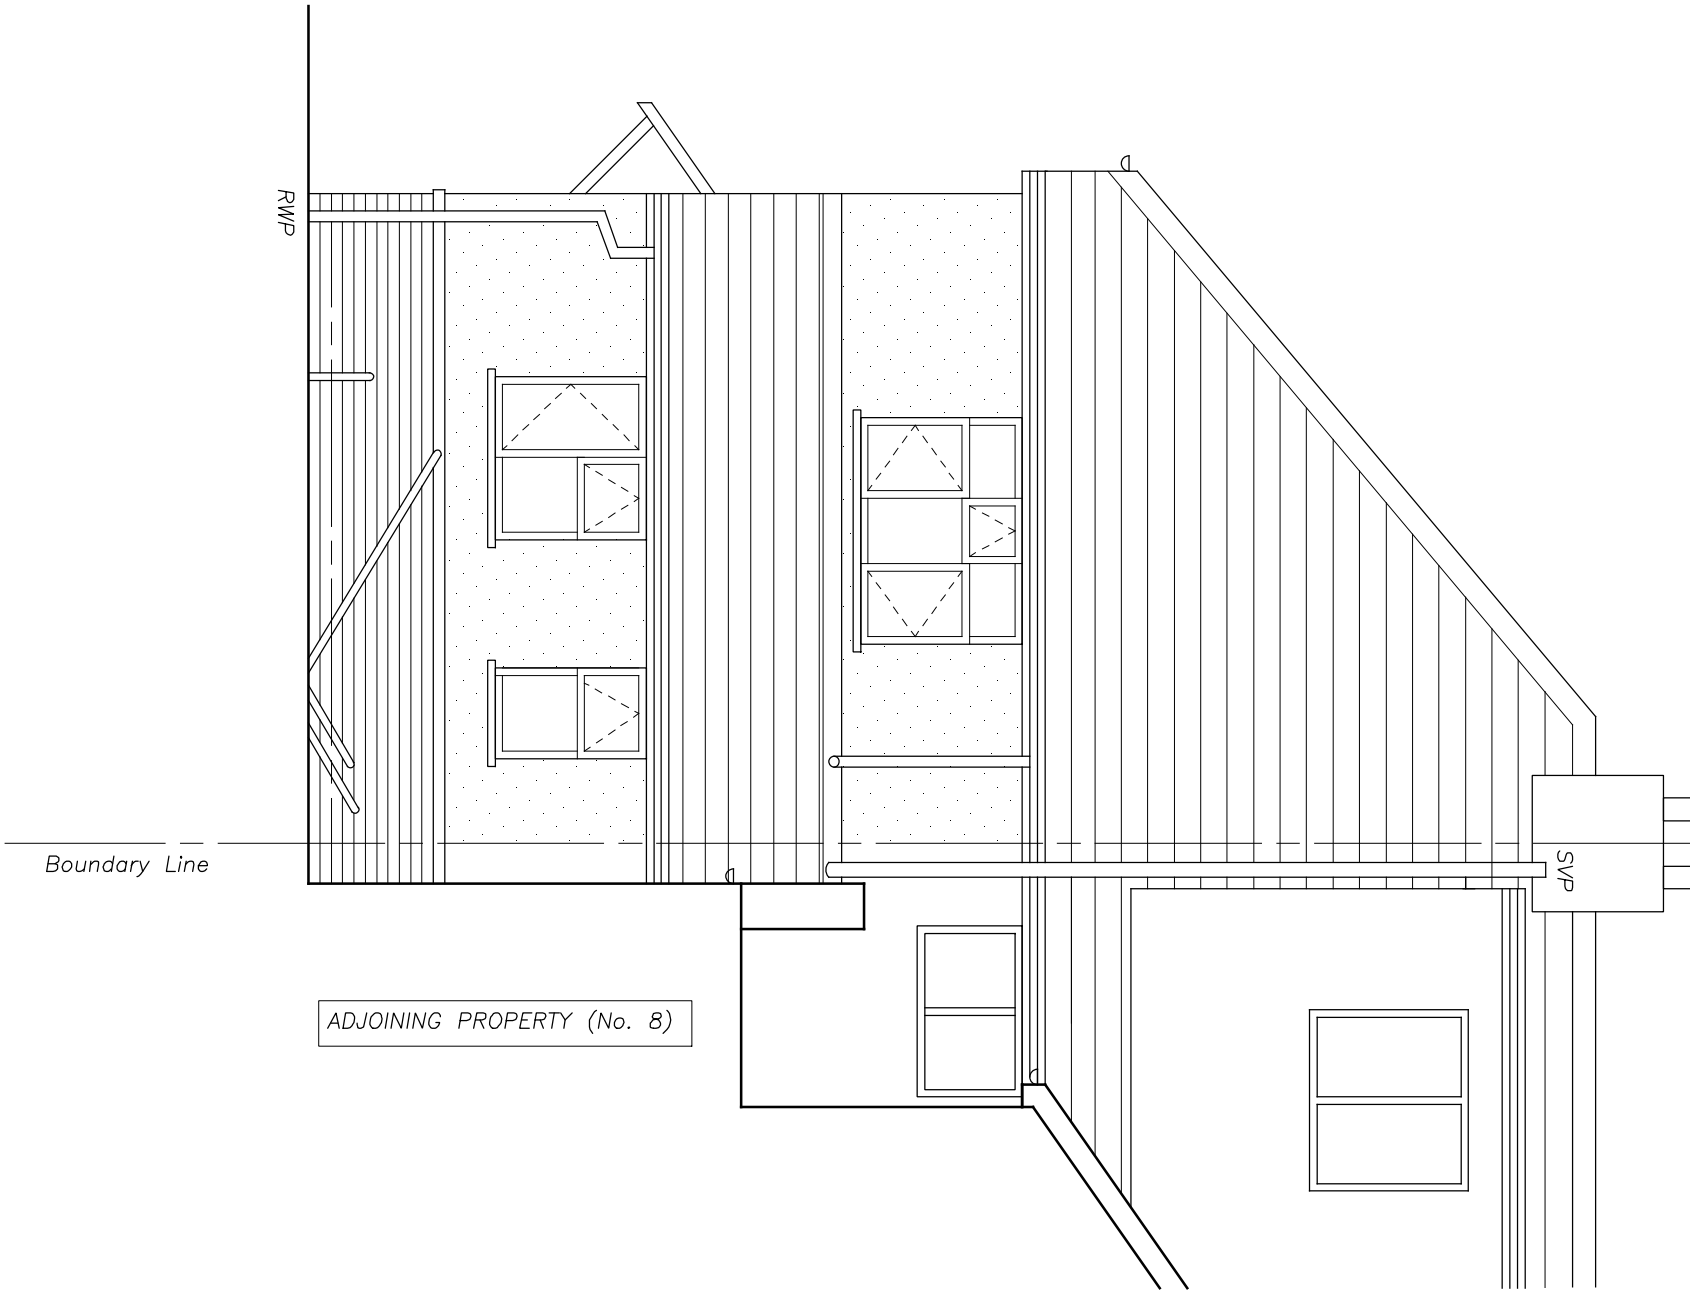

REAR ELEVATION AS EXISTING

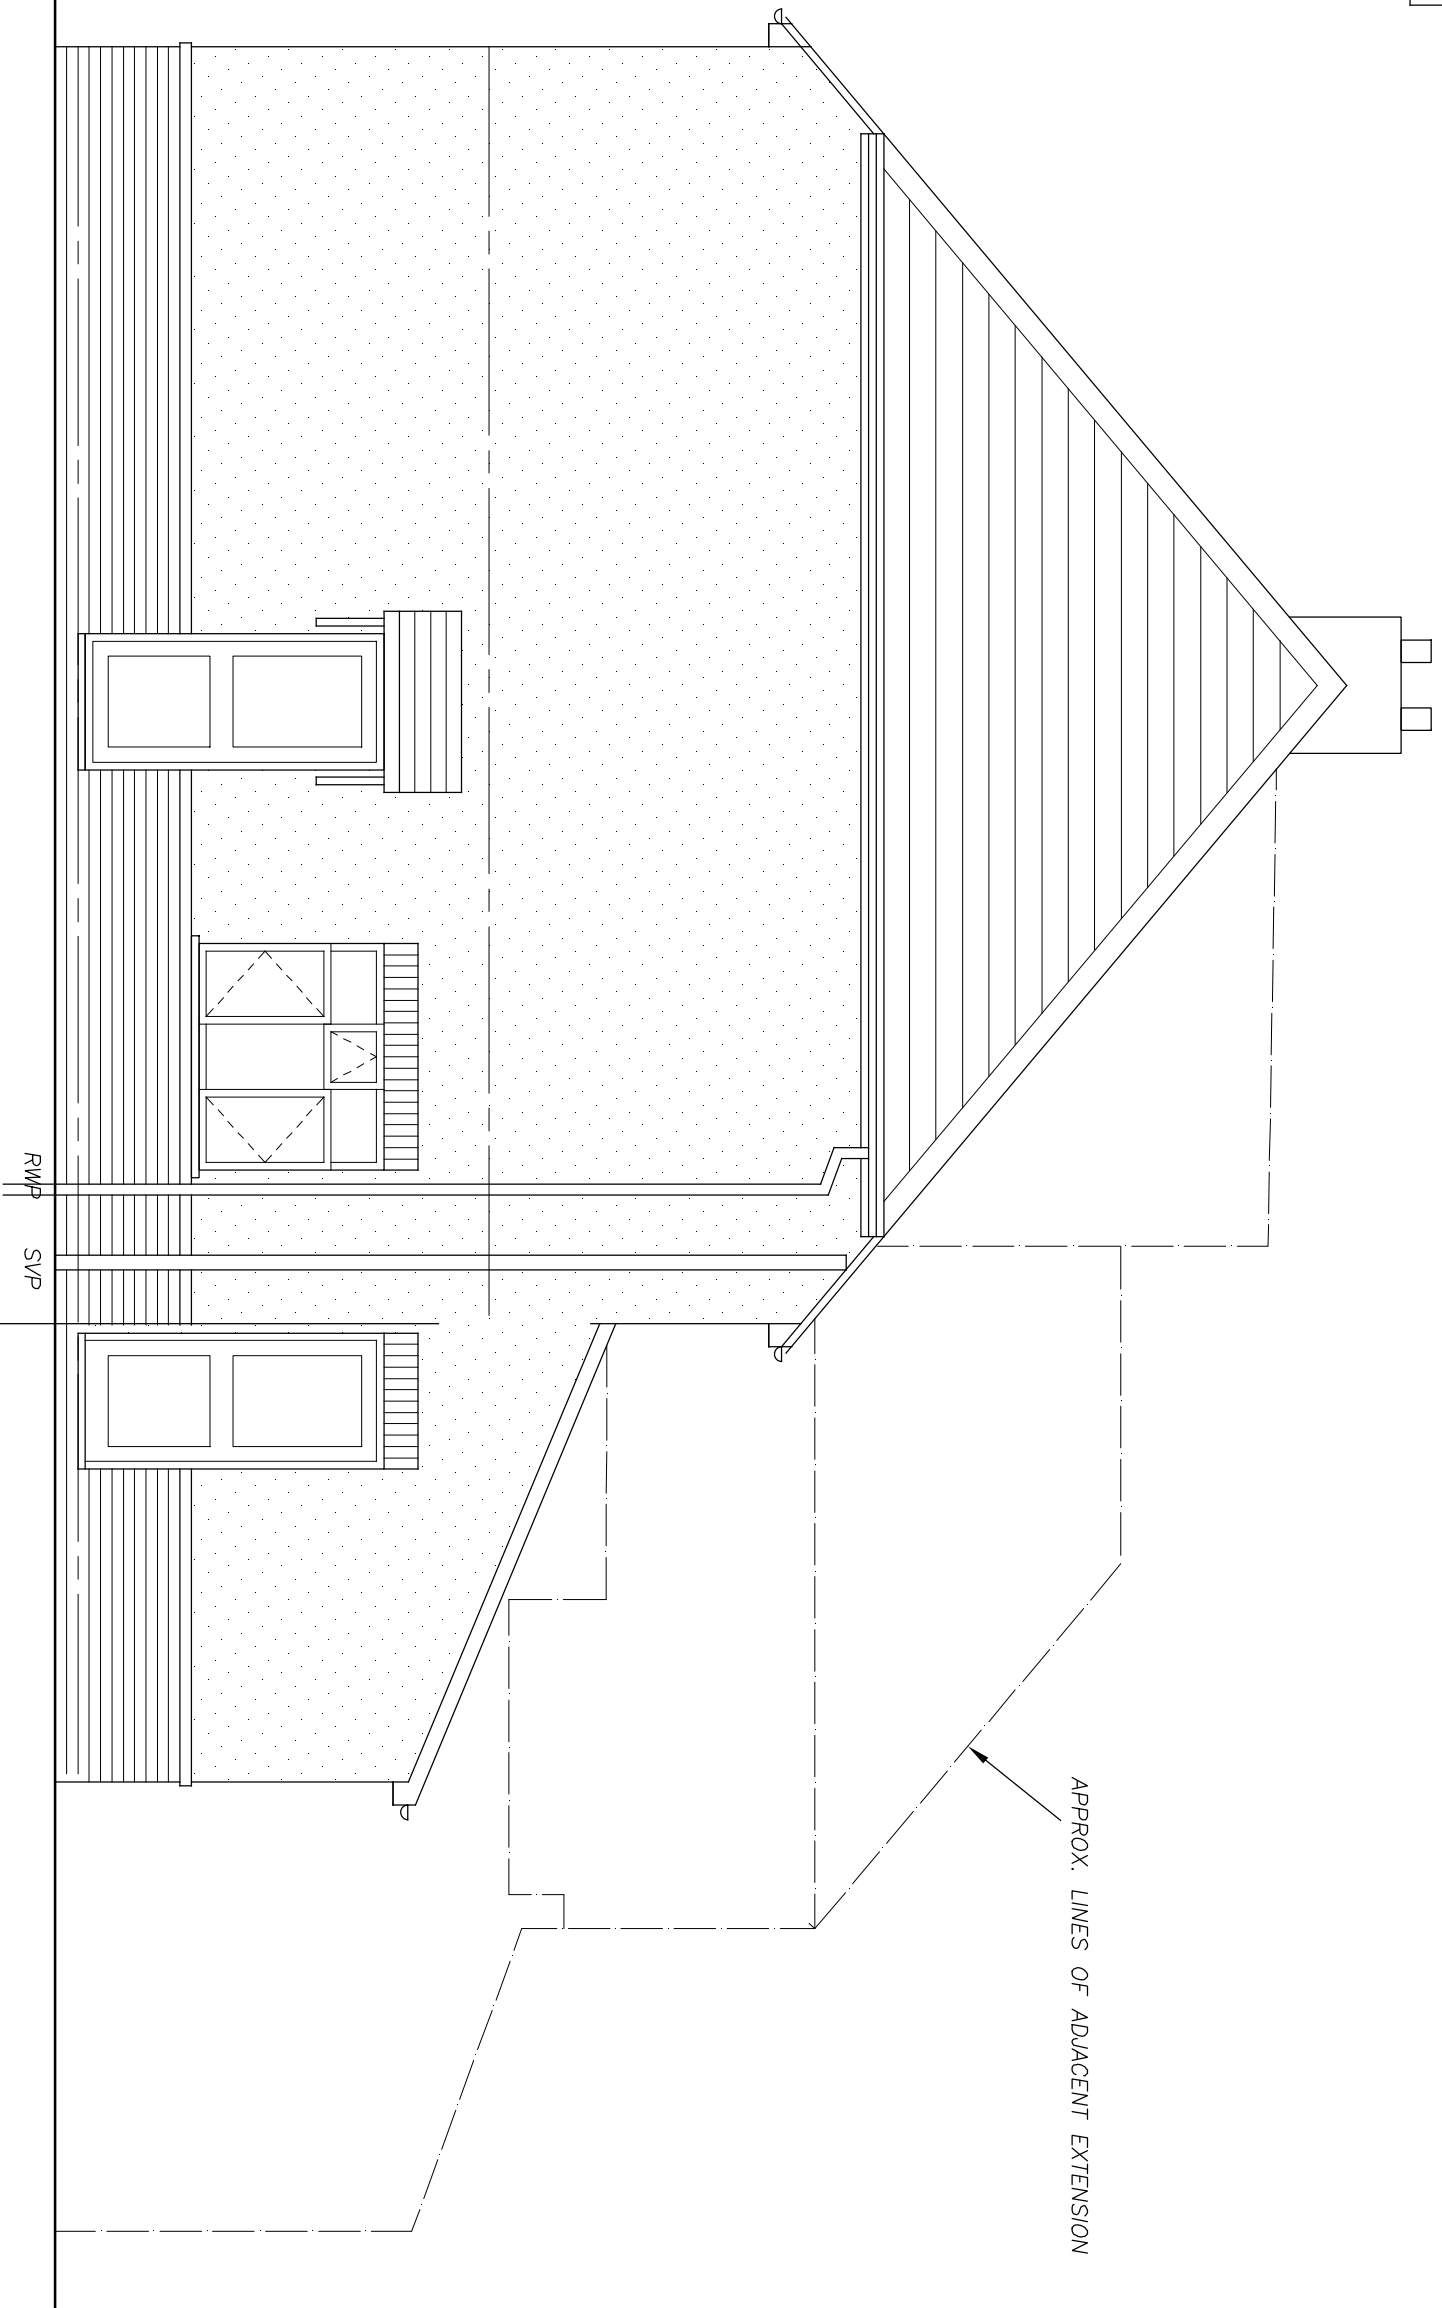

SIDE ELEVATION AS EXISTING

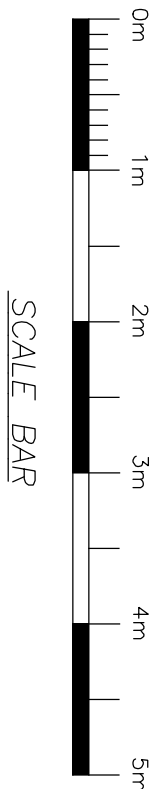

SCALE BAR

Rev. A – 04.09.25 Scale Bar Added

CLIENT
MR DOMINIC LYONS

JOB TITLE
PROPOSED EXTENSION AT
10 ARBOR LANE, WINNERSH,
WOKINGHAM, RG41 5JA

DRAWING TITLE

PLANS AND ELEVATIONS AS EXISTING

DEM DRAWING SERVICES
ARCHITECTURAL * CIVIL * STRUCTURAL

1 HOELION GROVE, JUBILEE PARK
ROGERSTONE, NEWPORT, GWENT, NP10 9PF
TEL: 01633-892547
E-Mail: demdrawingsservices@gmail.com

DRAWN BY	CHECKED BY	DATE	REV.
DEM		October 2024	A
SCALES	DRAWING No.		
1:50 at A1 size	1673/01		
1:100 at A3 size			