


Notes:

1. THE COPYRIGHT OF THIS DRAWING IS VESTED IN ACN Structures




1 Original Front Elevation-Assumed
Scale 1:50

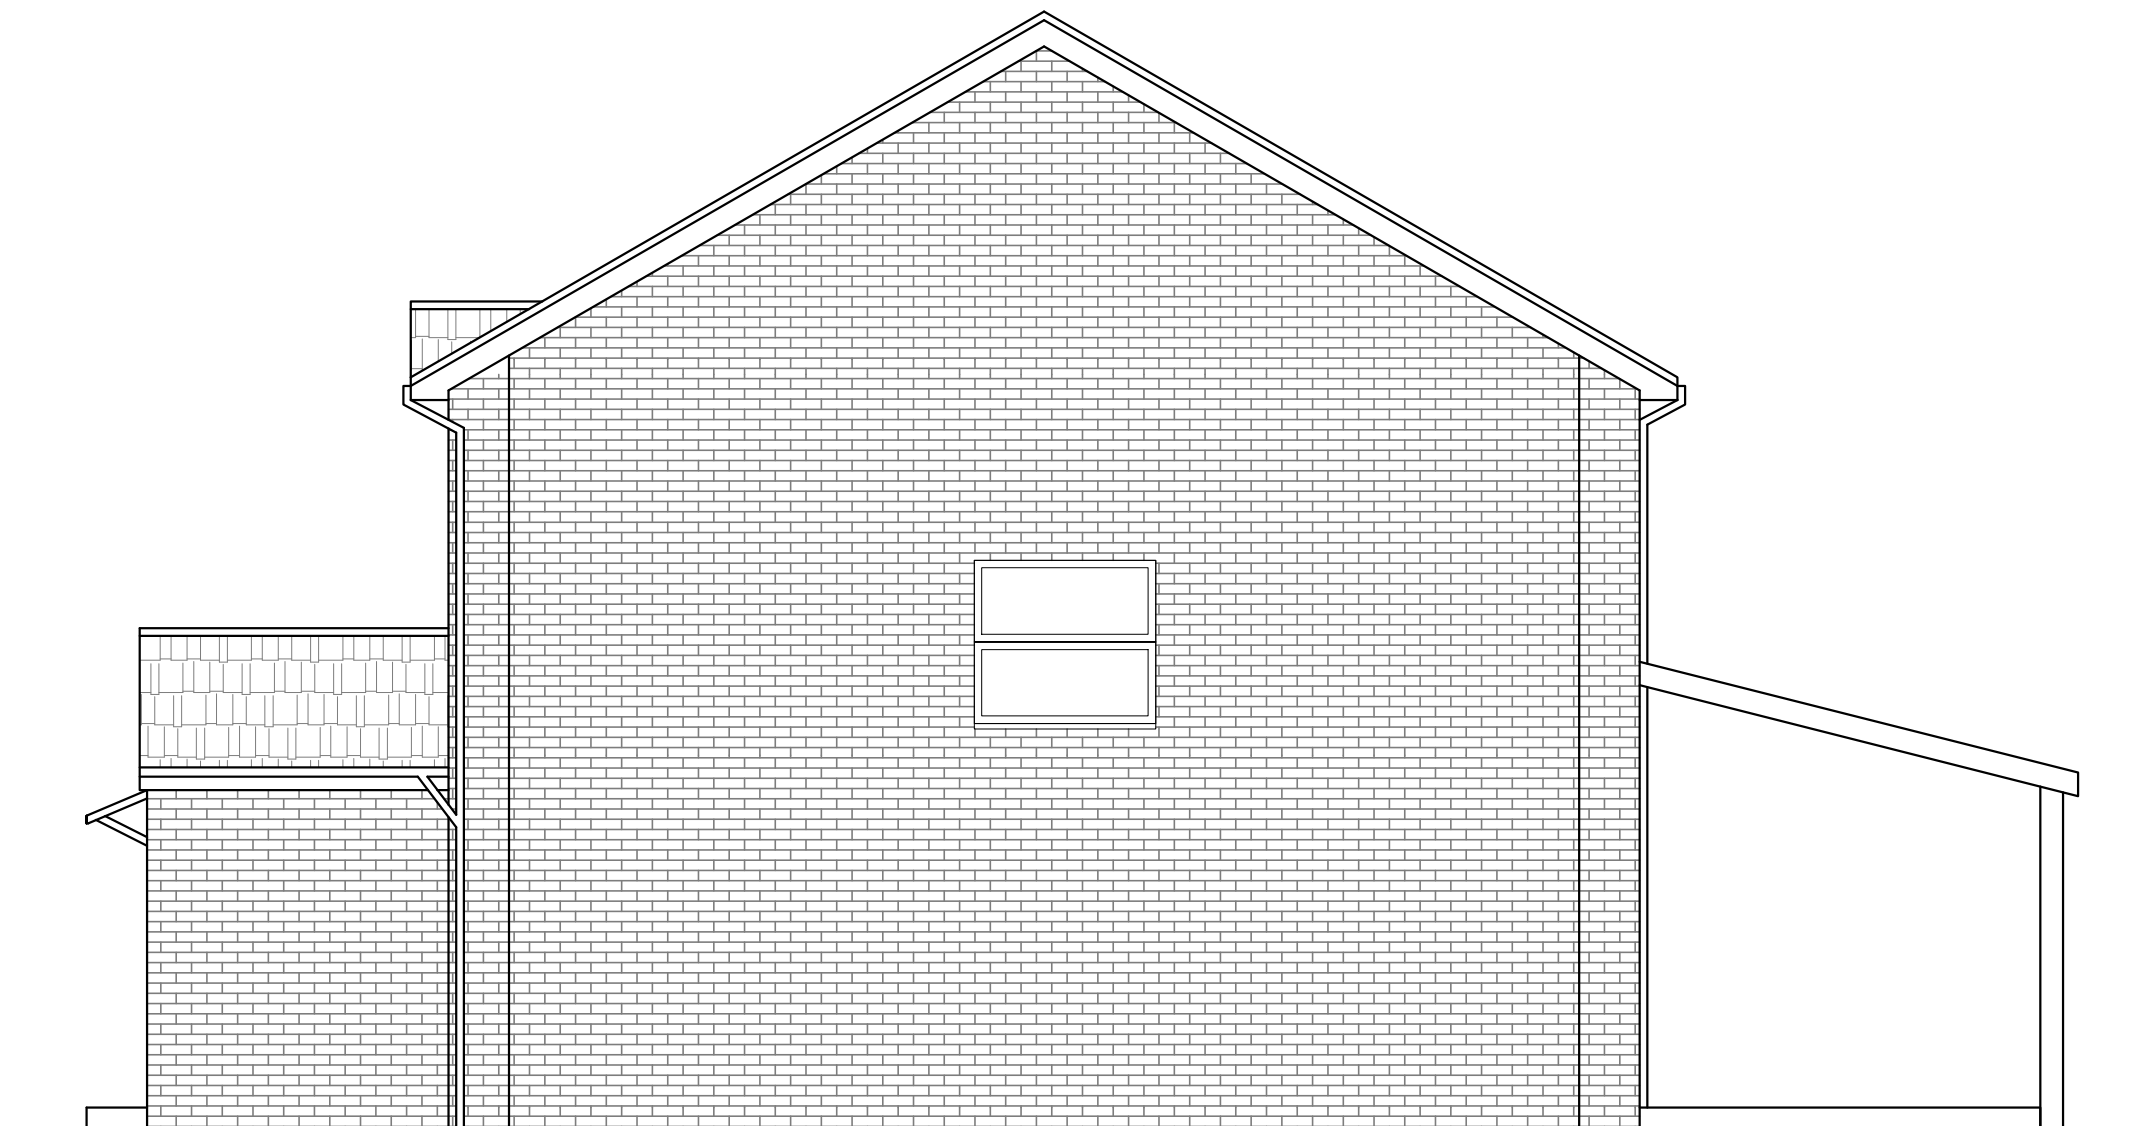



2 Original Side Elevation-Assumed
Scale 1:50



3 Original Rear Elevation-Assumed
Scale 1:50

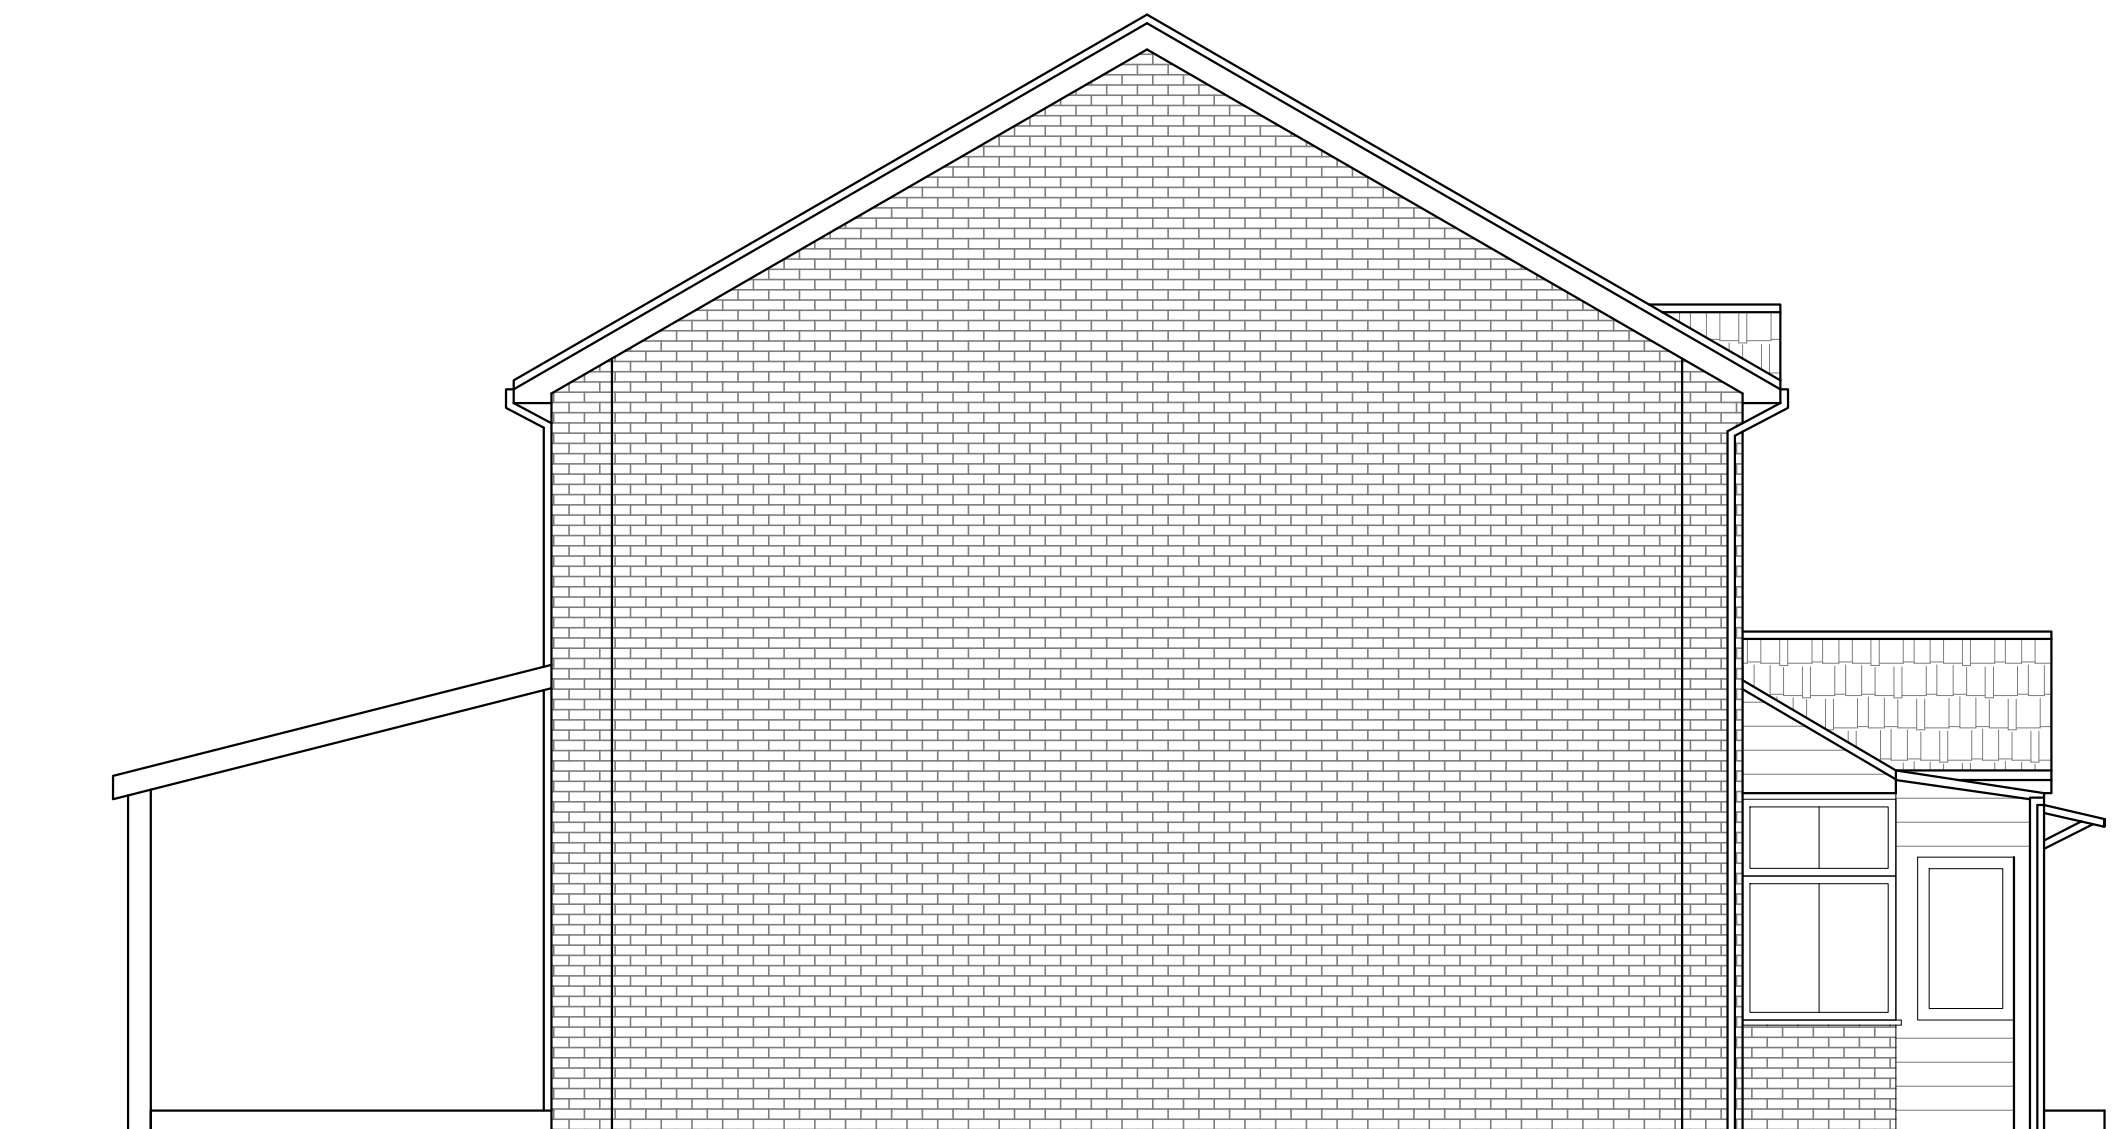

4 Original Side Elevation-Assumed
Scale 1:50

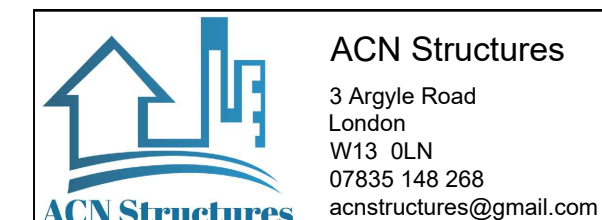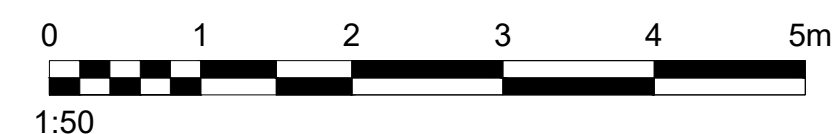

SITE: 14 Wimlington Drive RG6 4JG			
TITLE: Original Elevations - Assumed			
SCALE AT A2: 1:50	DATE: July 2024	DRAWN: AC	CHECKED: -
PROJECT NO: 319	DRAWING NO: P101	REVISION: A	