



Proposed Ground Floor

1:100

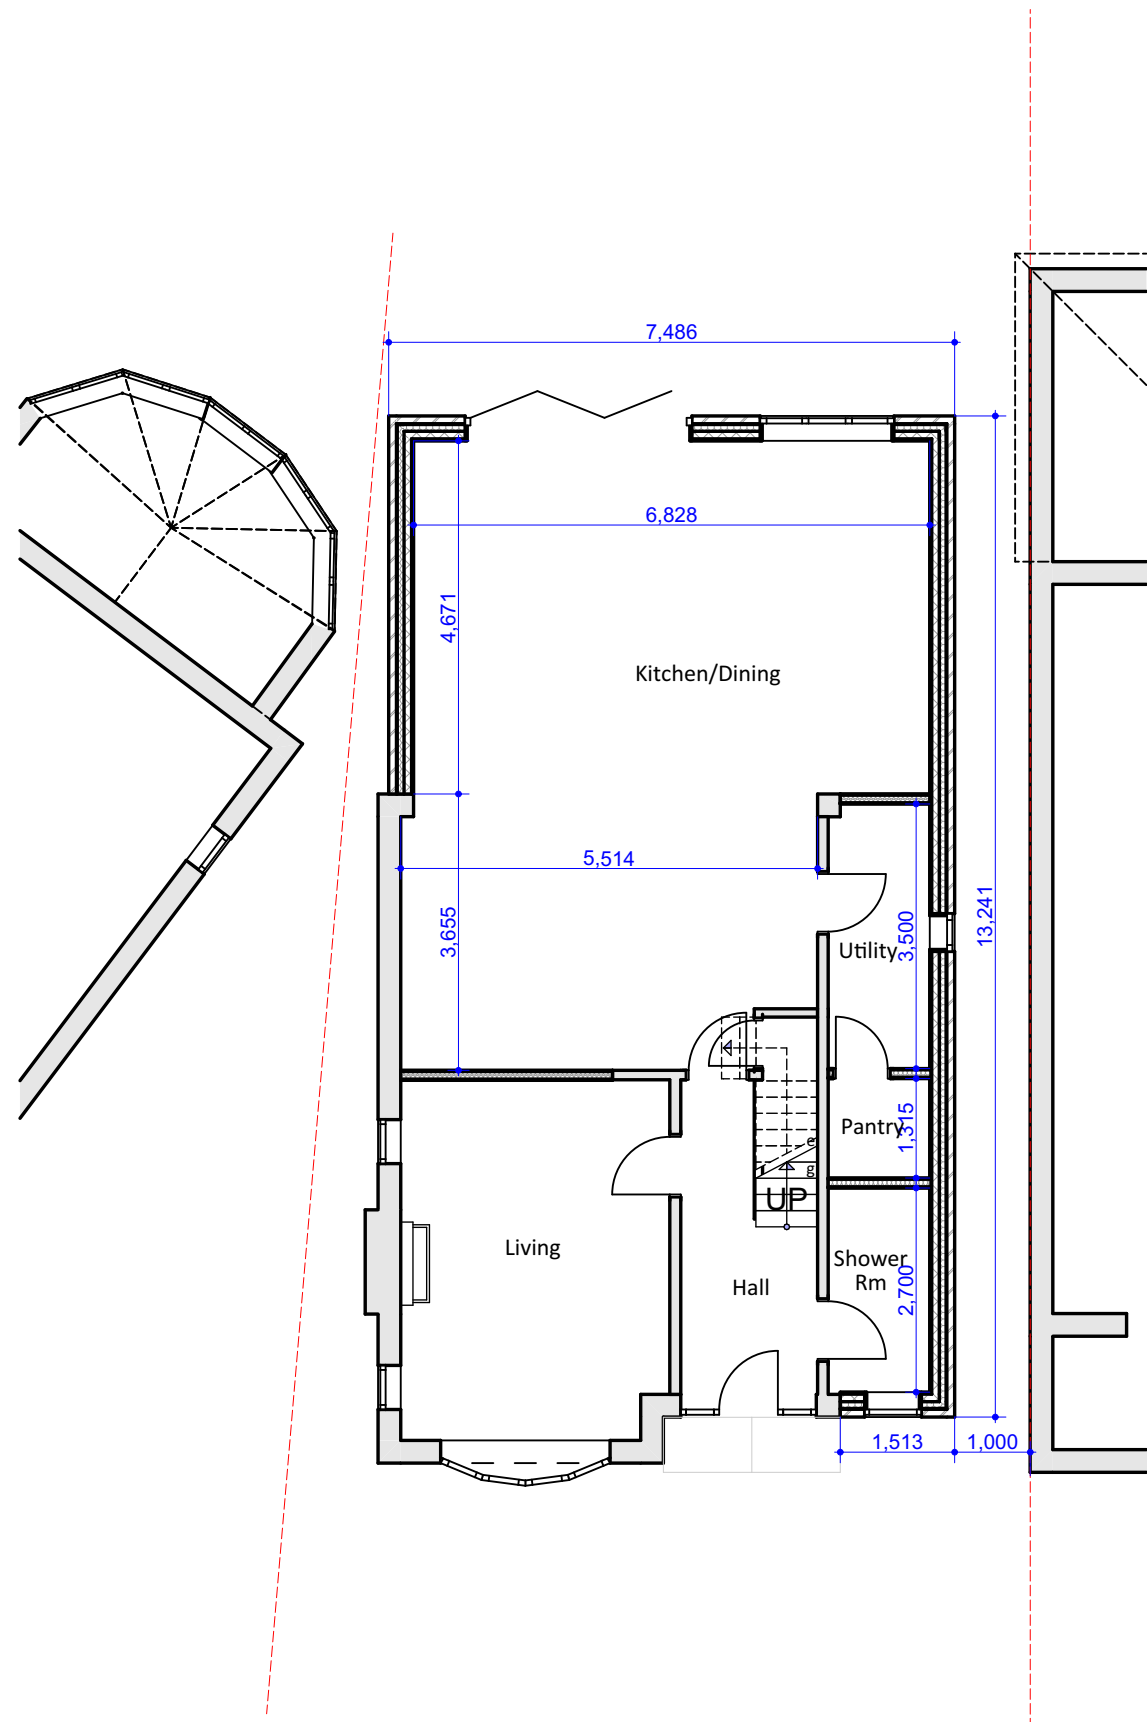


Proposed First Floor

1:100

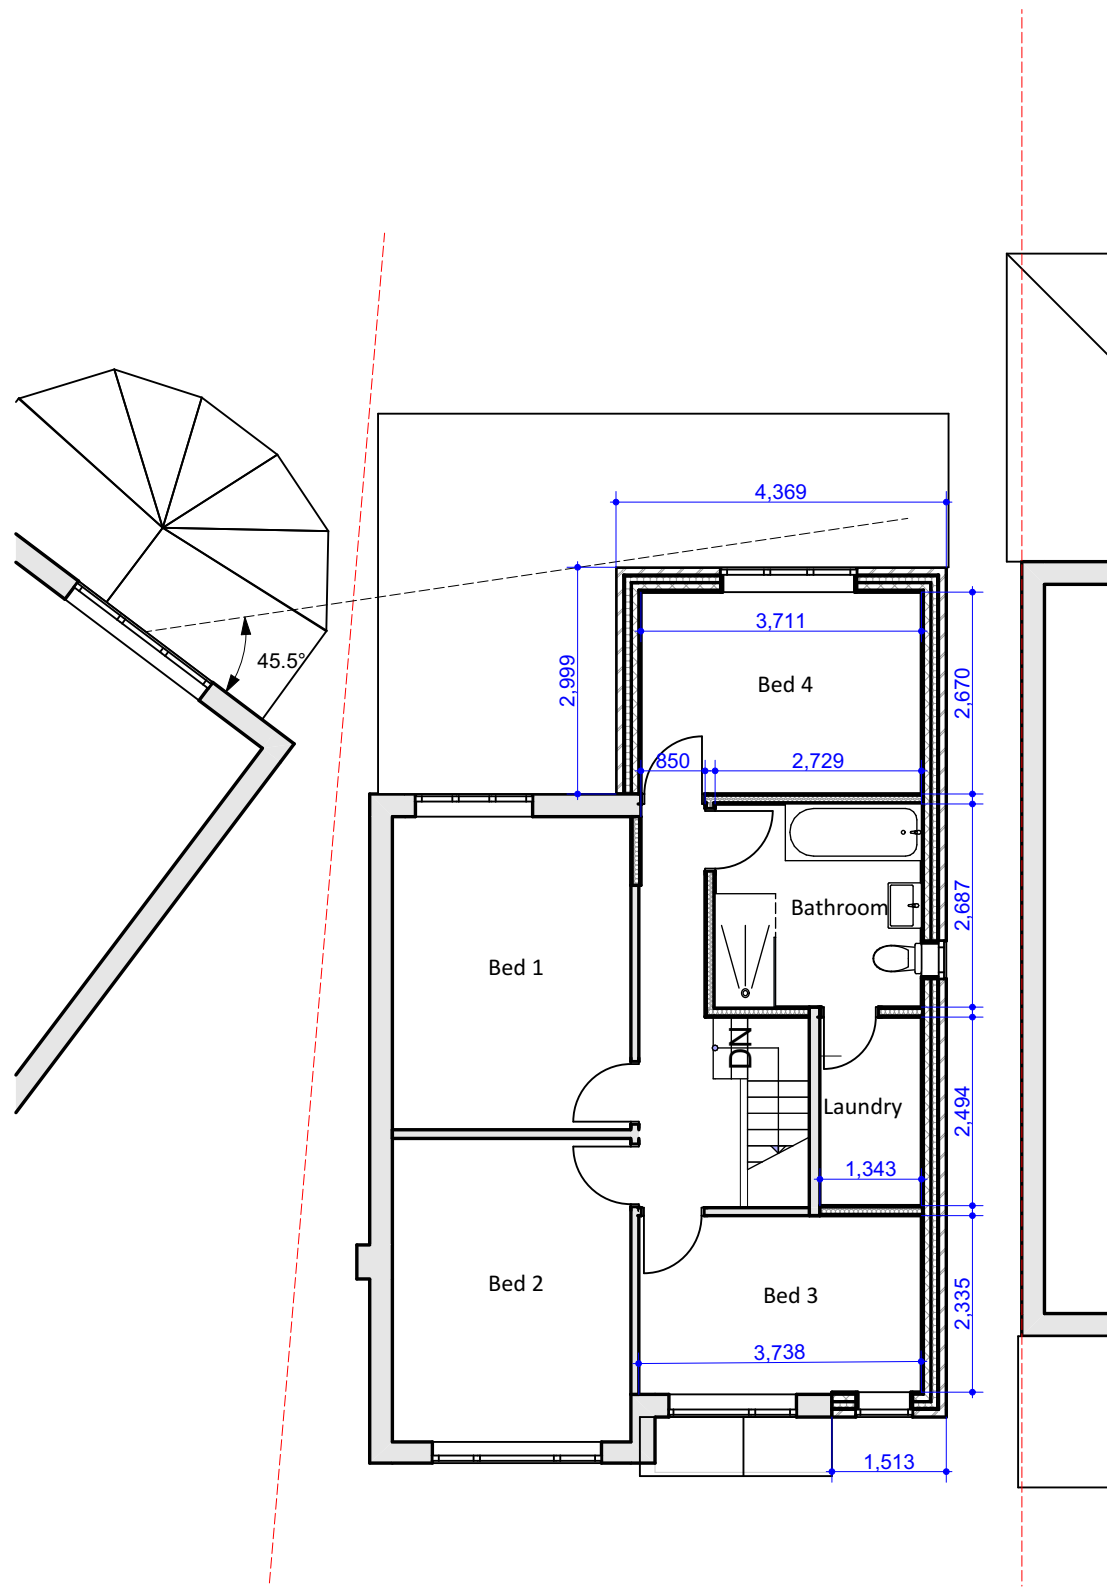


Proposed Roof


1:100

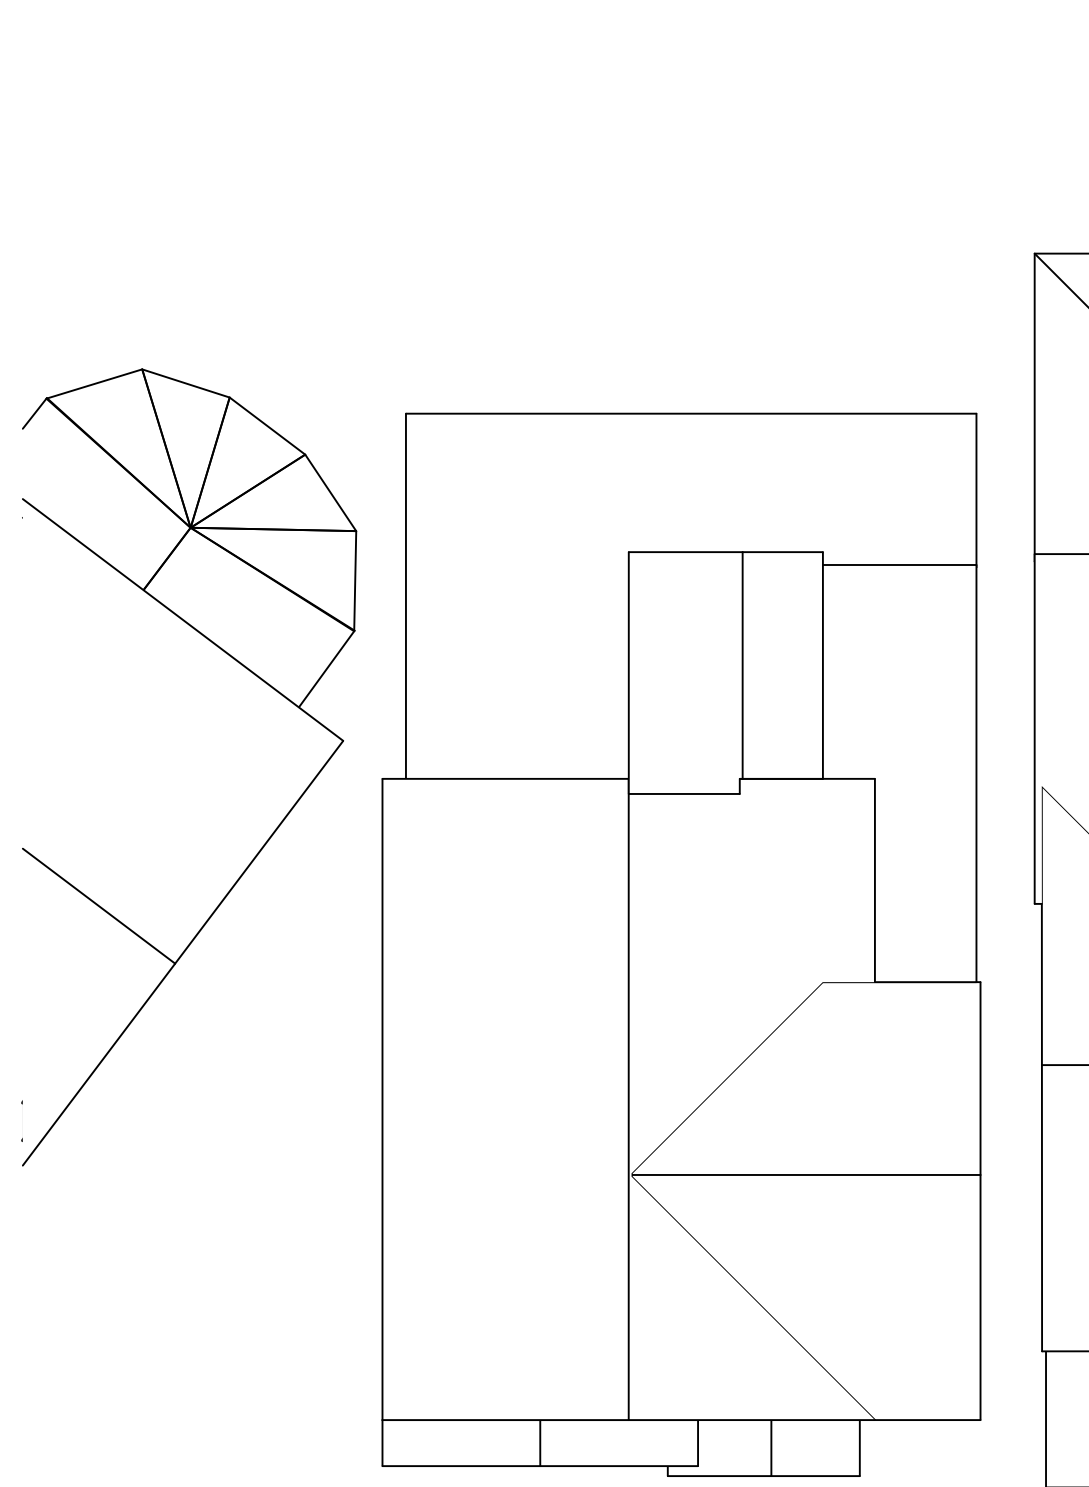


Proposed Front Elevation
1:100

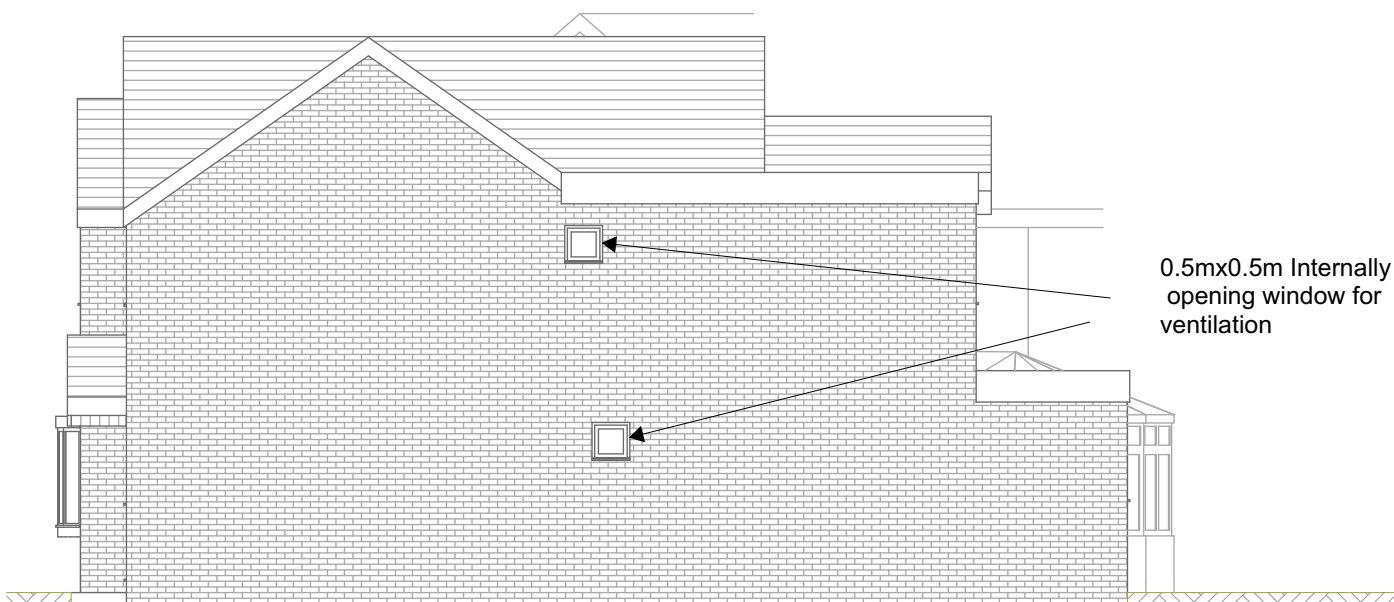


Proposed Side Elevation
1:100

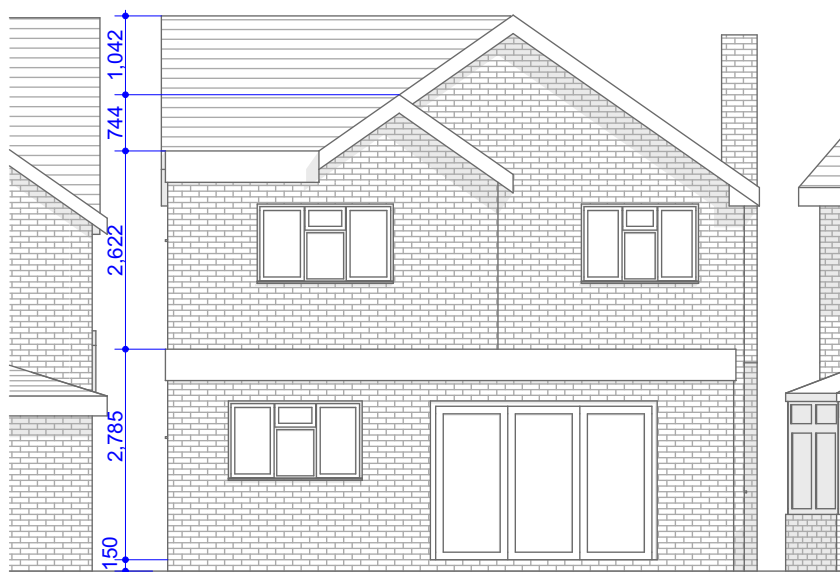

Proposed Rear Elevation
1:100

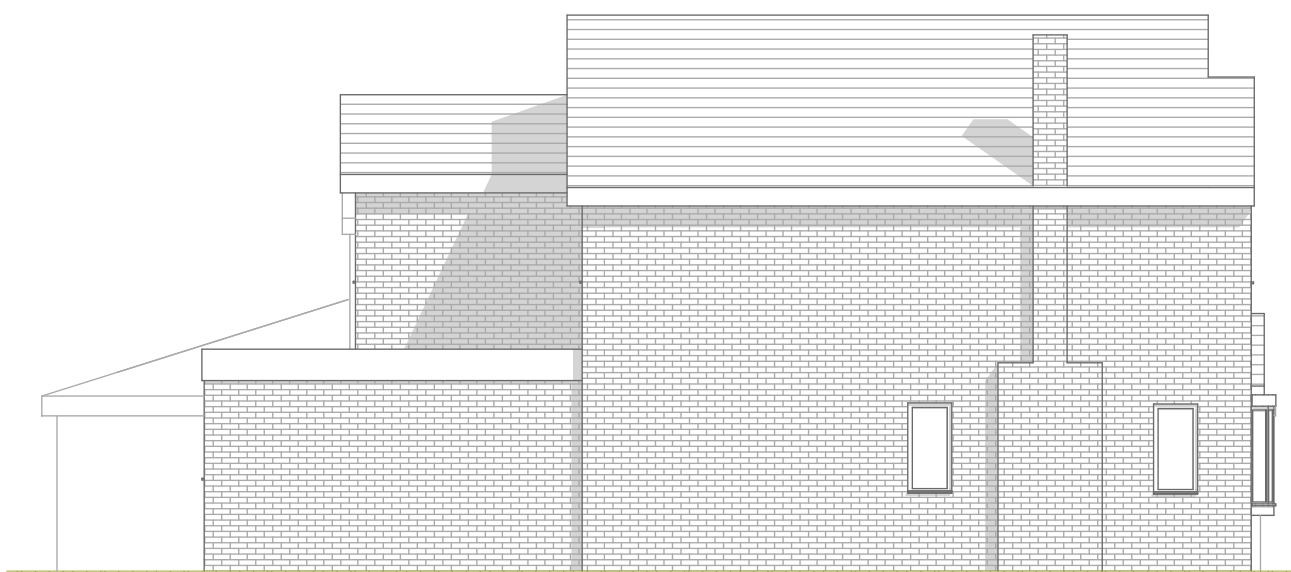

Proposed Side Elevation
1:100

 

GENERAL NOTES

1. All materials to match existing unless otherwise stated
2. Do not scale from this drawing (other than for Planning purposes).
3. The Contractor is to verify all dimensions & levels before setting out, commencing work or placing orders.
4. Any discrepancies to be reported to M3 Architectural Design Ltd.
5. Drawings & design are the intellectual property of M3 Architectural Design Ltd, must not be used or reproduced without consent.
6. Issued drawings must be read in conjunction with entire contract set.
7. Ensure all work is undertaken using the most recent issue of documentation (refer to revision issue & date)
8. Comply with all applicable building code/ regulations.

RevID	Revision	Date
01	Transmittal Set	18-07-2024
02	Transmittal Set	23-07-2024
03	Transmittal Set	16-08-2024
04	Transmittal Set	21-10-2024
05	Reduced width altered layout	02-04-2026
06	Added window reduced bidld	03-04-2026
07	Reduced side extension to allow 1m to boundary	16-06-2026



Project

Proposed part single part two storey rear exteniosn and two storey side extension

39 Larkwood Drive Crowthorne
RG45 6RH

Client

Ms E Montgomery

Drawing Title

Proposed Plans And Elevations

Project Ref	Layout Id	Rev.
3174	A.02	07
Date	16-06-2026	Scales @ A1 1:100

M3 Architectural Design Ltd
Basepoint Centres Limited
377-399 London Road
Camberley GU15 3HL
t: 01276 300024
e: info@m3architecturaldesign.co.uk
w: www.m3architecturaldesign.co.uk

©2026 M3 Architectural Design Ltd