

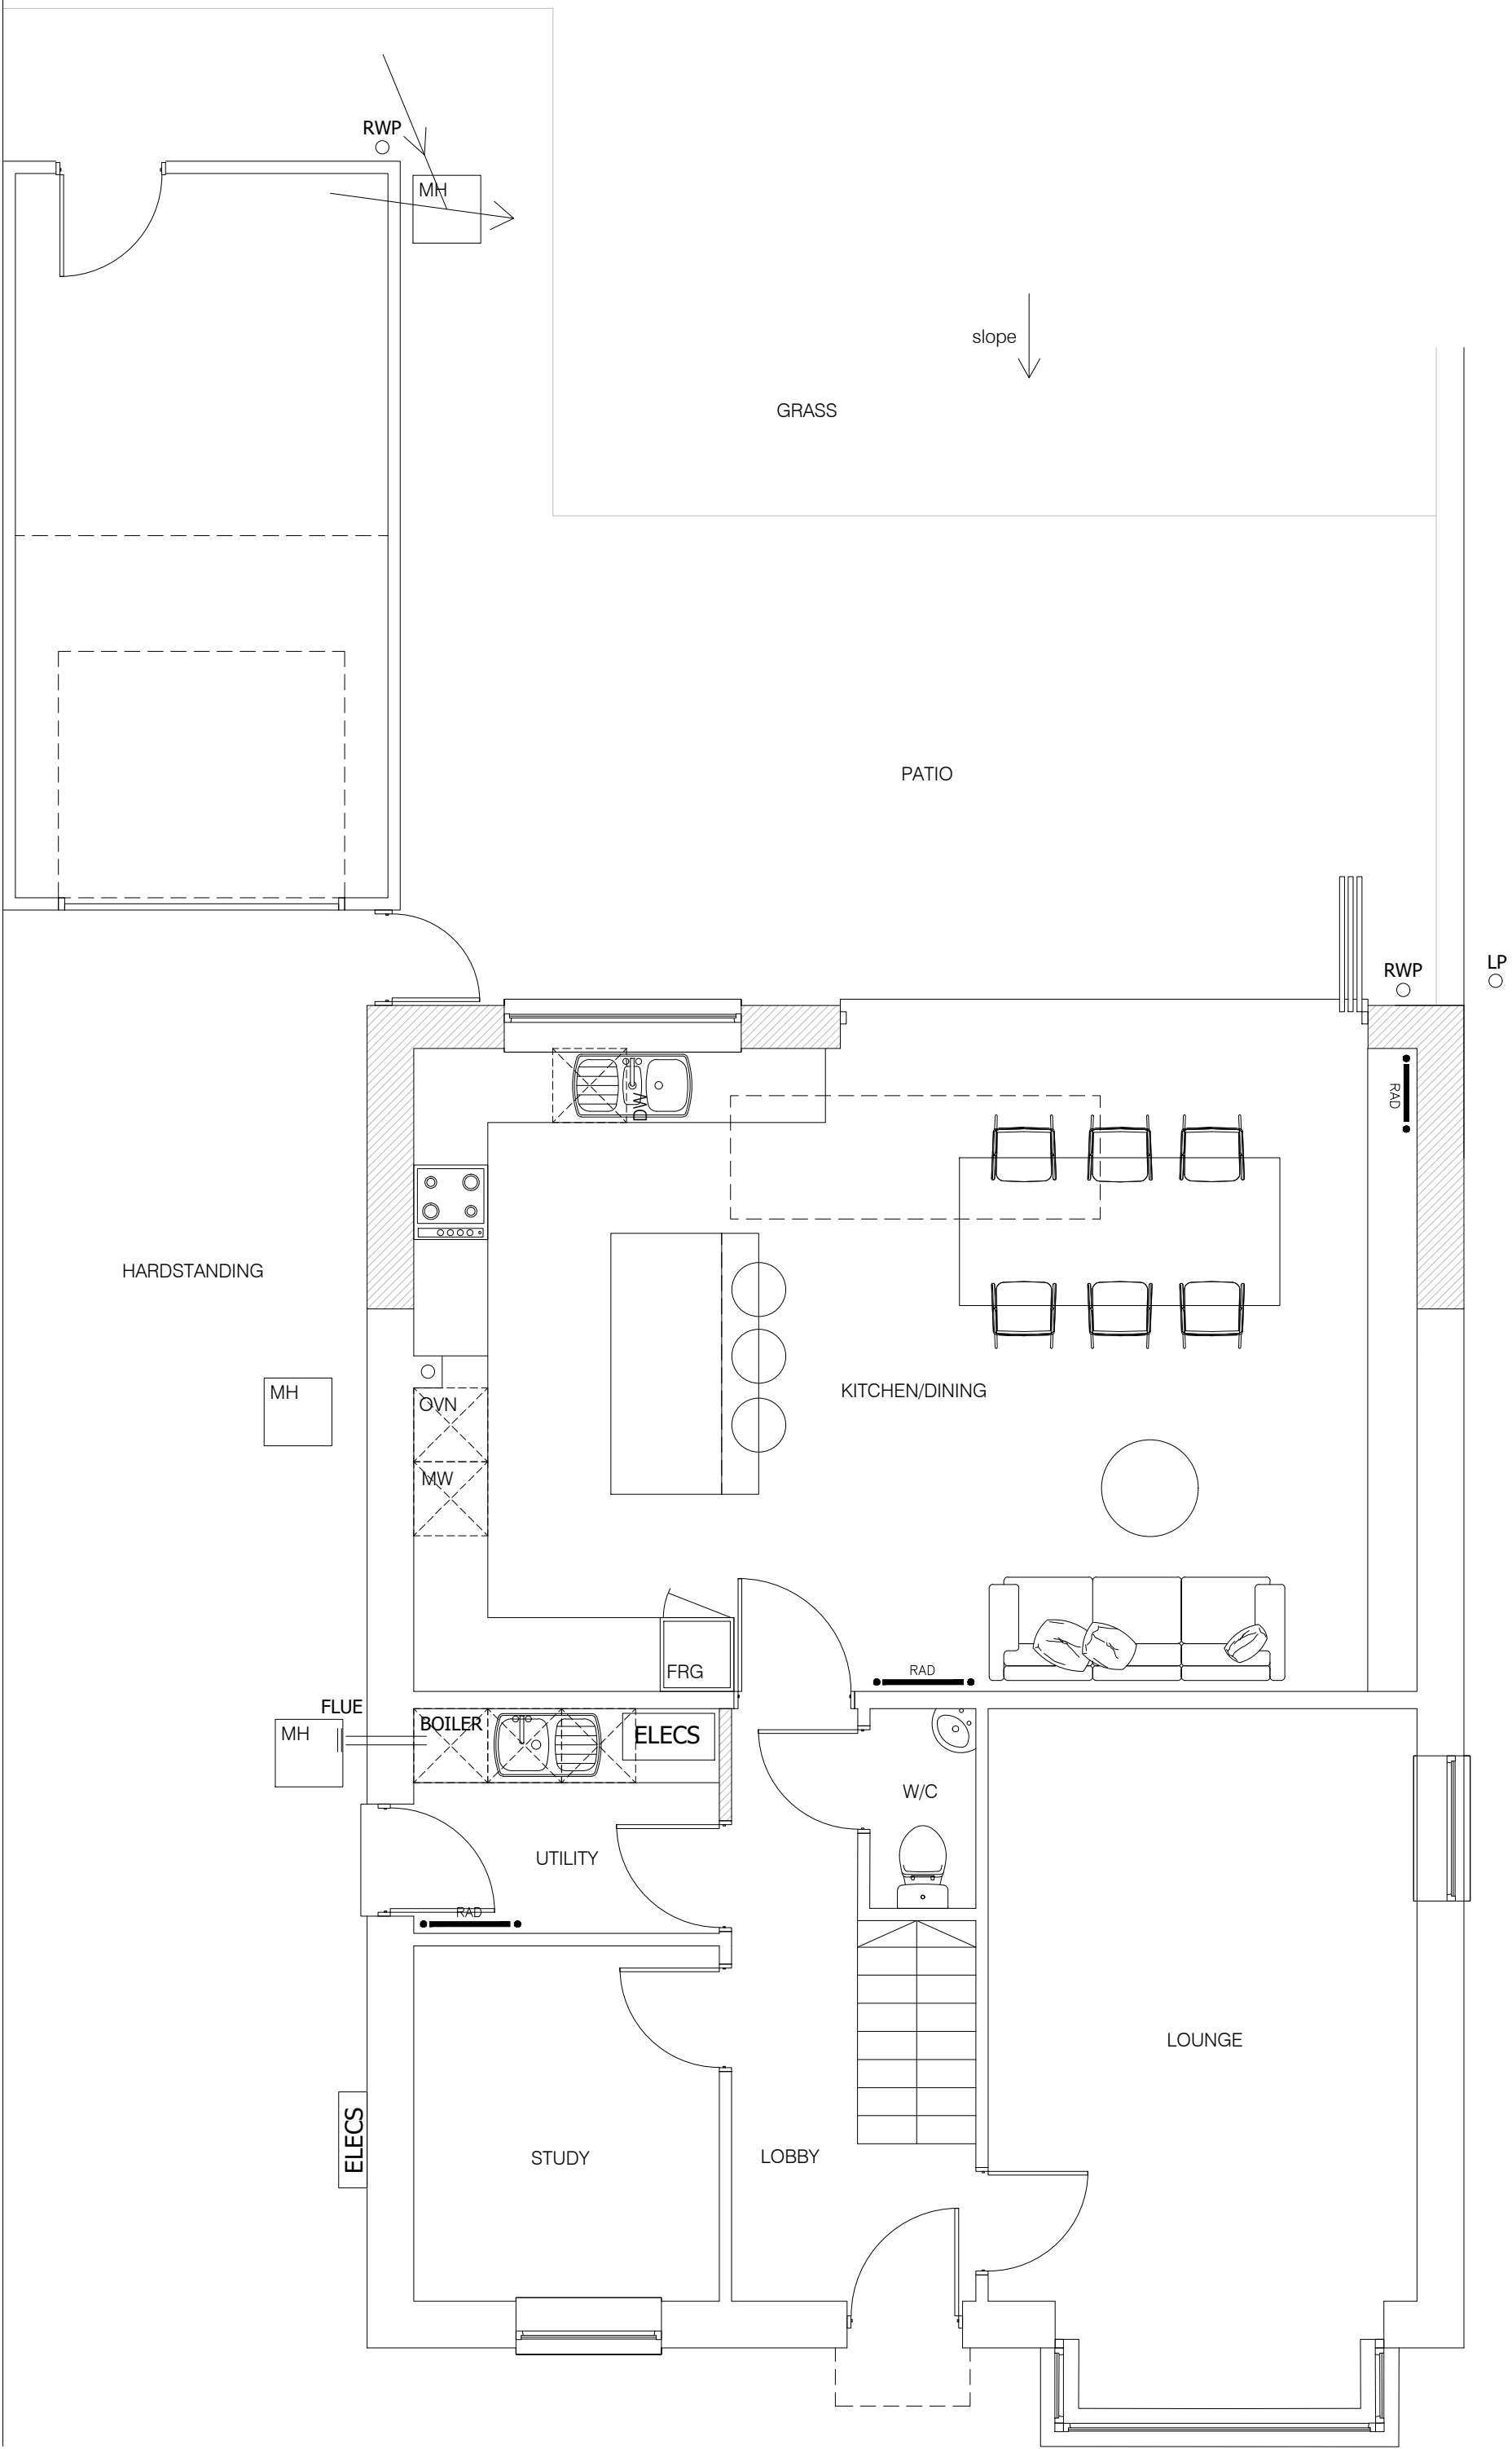


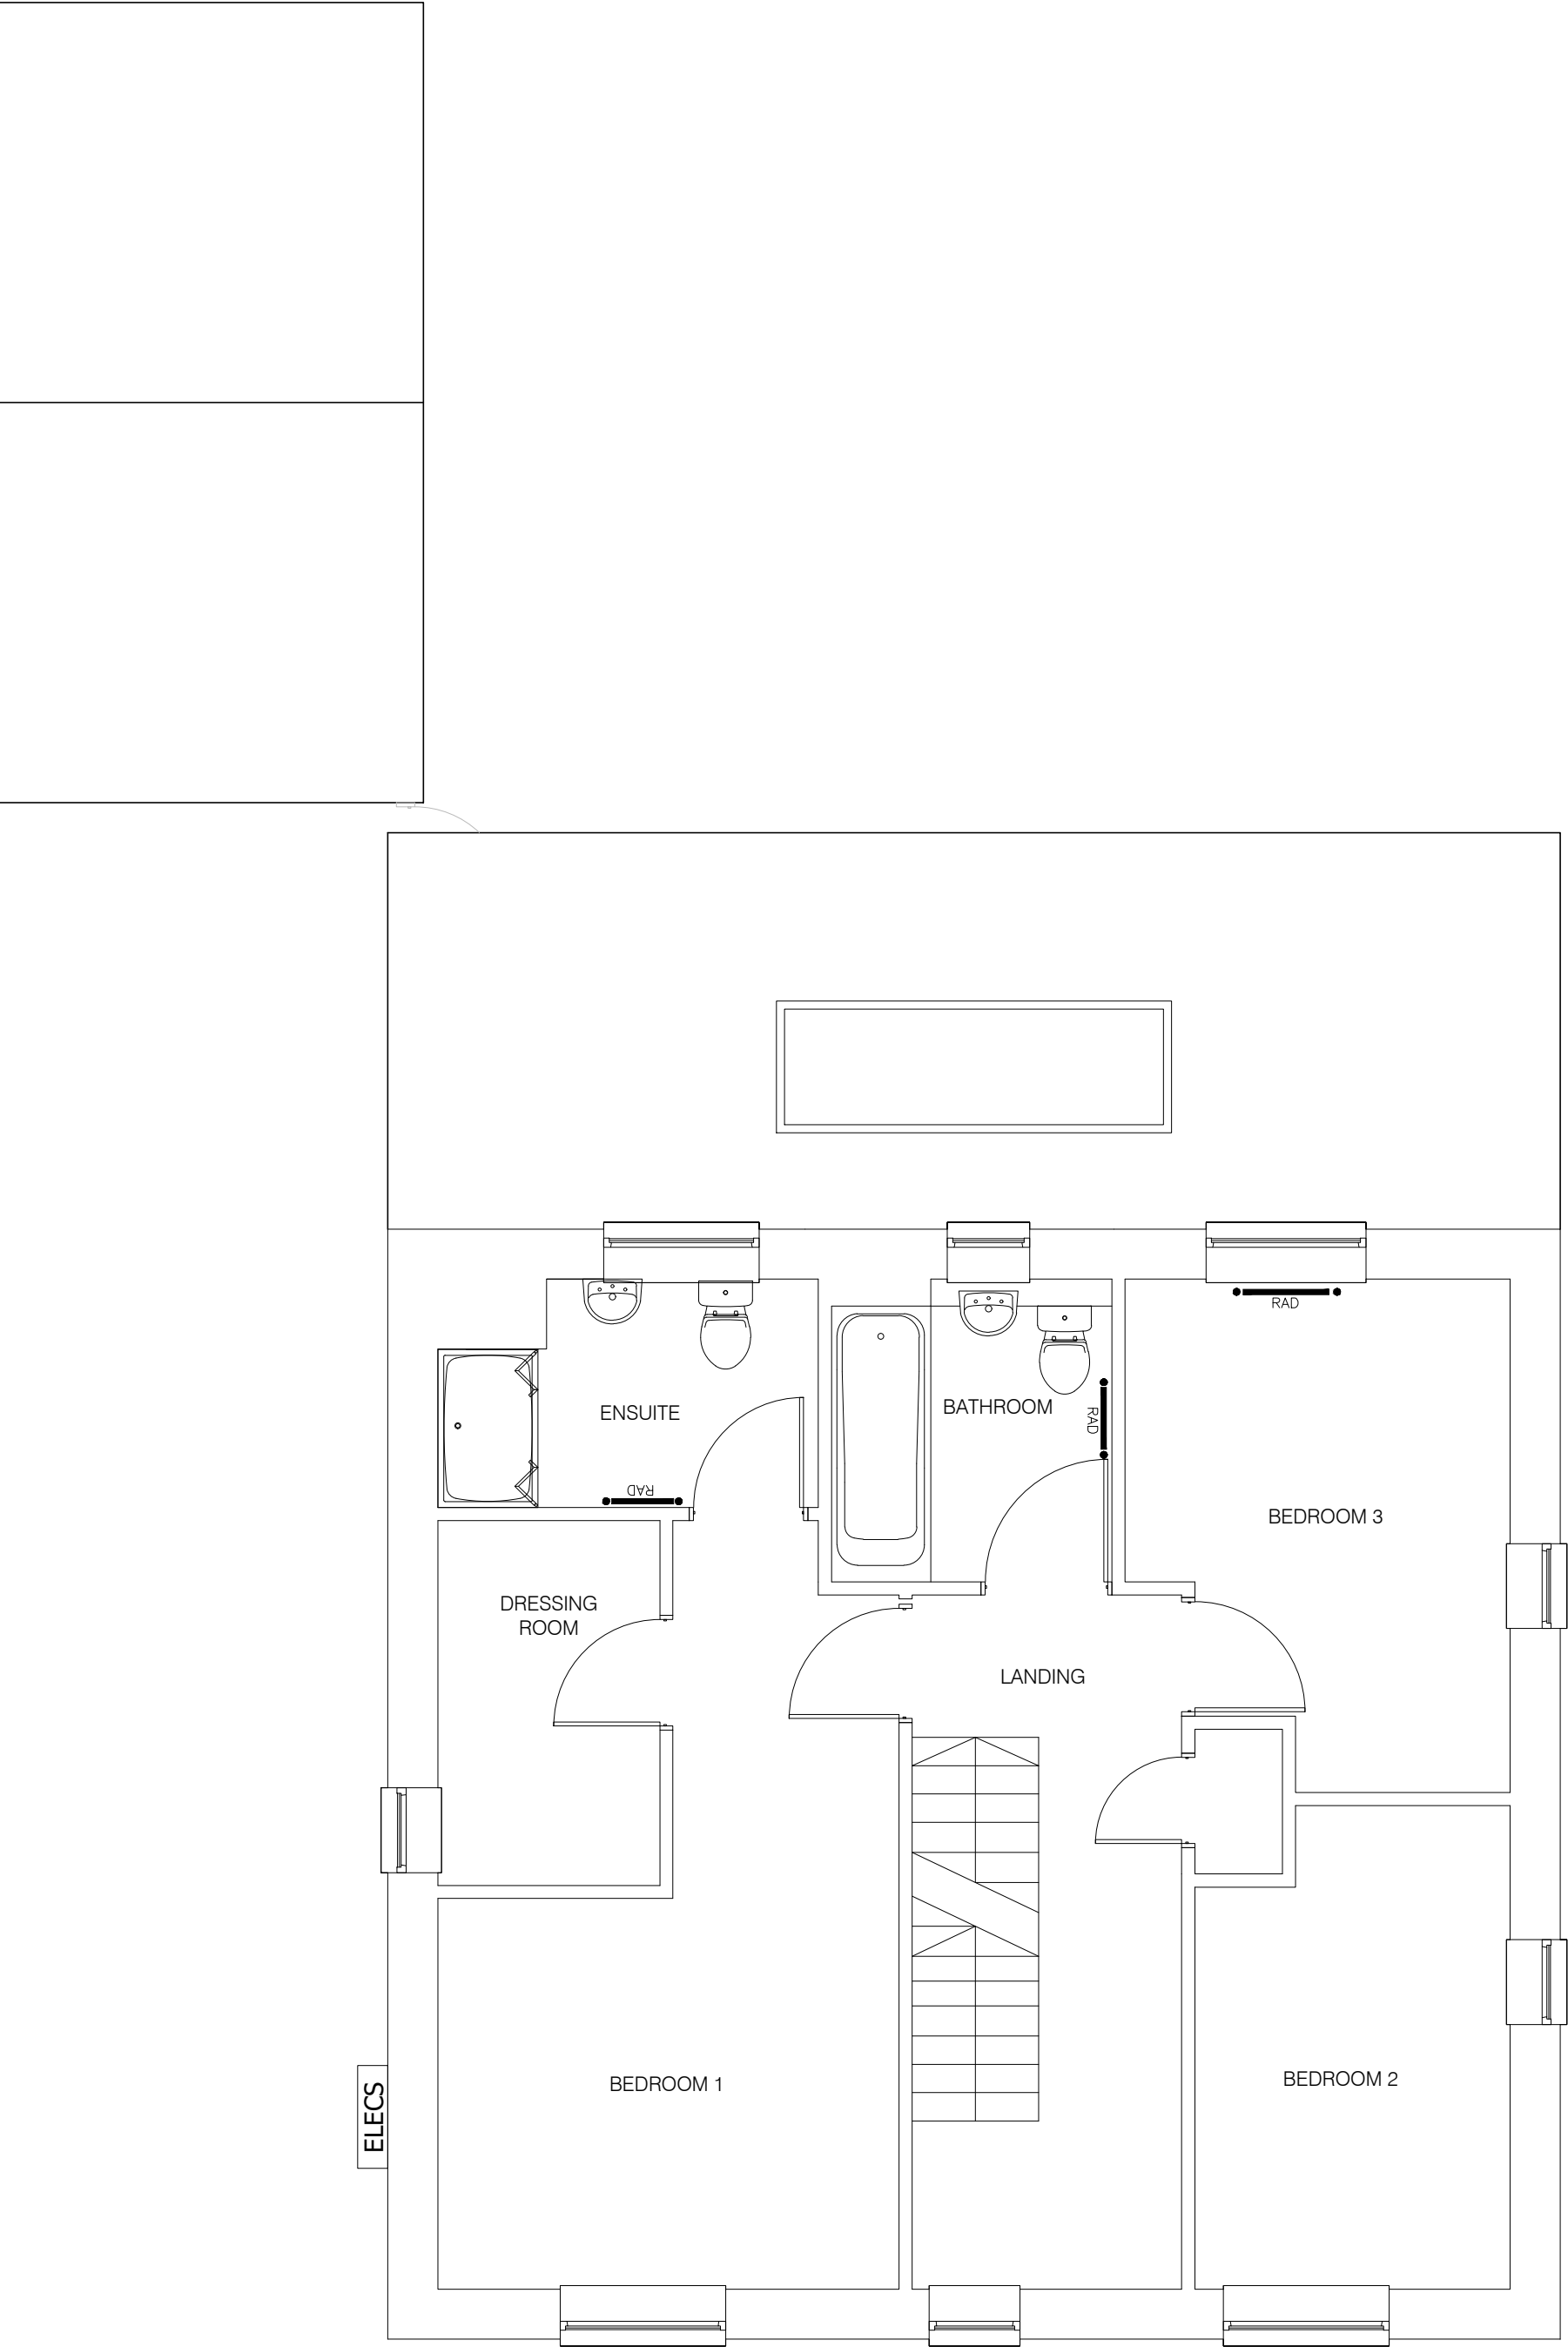

GROUND FLOOR PLAN
SCALE 1:50

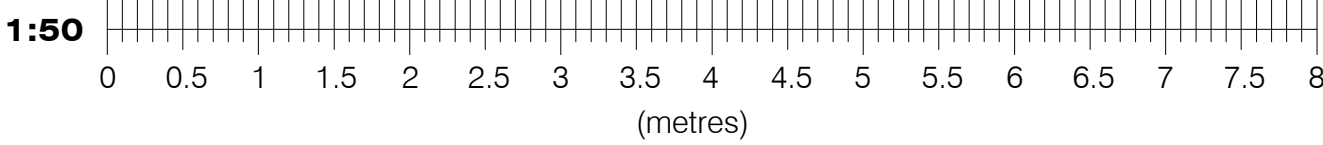

FIRST FLOOR PLAN
SCALE 1:50

- NOTES:
- THIS DRAWING IS TO BE READ IN CONJUNCTION WITH ALL RELEVANT ARCHITECTS, SUB-CONTRACTORS AND ARCHITECTURAL DRAWINGS.
 - THIS DRAWINGS REMAINS THE COPYRIGHT OF JETARCH DESIGN LTD AND MAY NOT BE SHARED OR REPRODUCED WITHOUT THEIR KNOWLEDGE



100 Berkshire Place
Winnersh Triangle
Wokingham, Berkshire RG41 5RD
Tel: 07787296792
email: info@jetarchdesign.co.uk

Client
MR & MRS BIRD

Property:
**4 MORRES GROVE
WOKINGHAM
RG40 5BH**

Drawing Title:
**DETAILS OF PROPOSED
FLOOR PLANS**

Rev.	Date	Revisions

Drawing No. A1/443/03	Rev. A
Plot Date: APR 25	
Scale 1:50 @ A1	
Date APR 25	Drawn SA