




PLOT 1
FRONT ELEVATION




SIDE ELEVATION

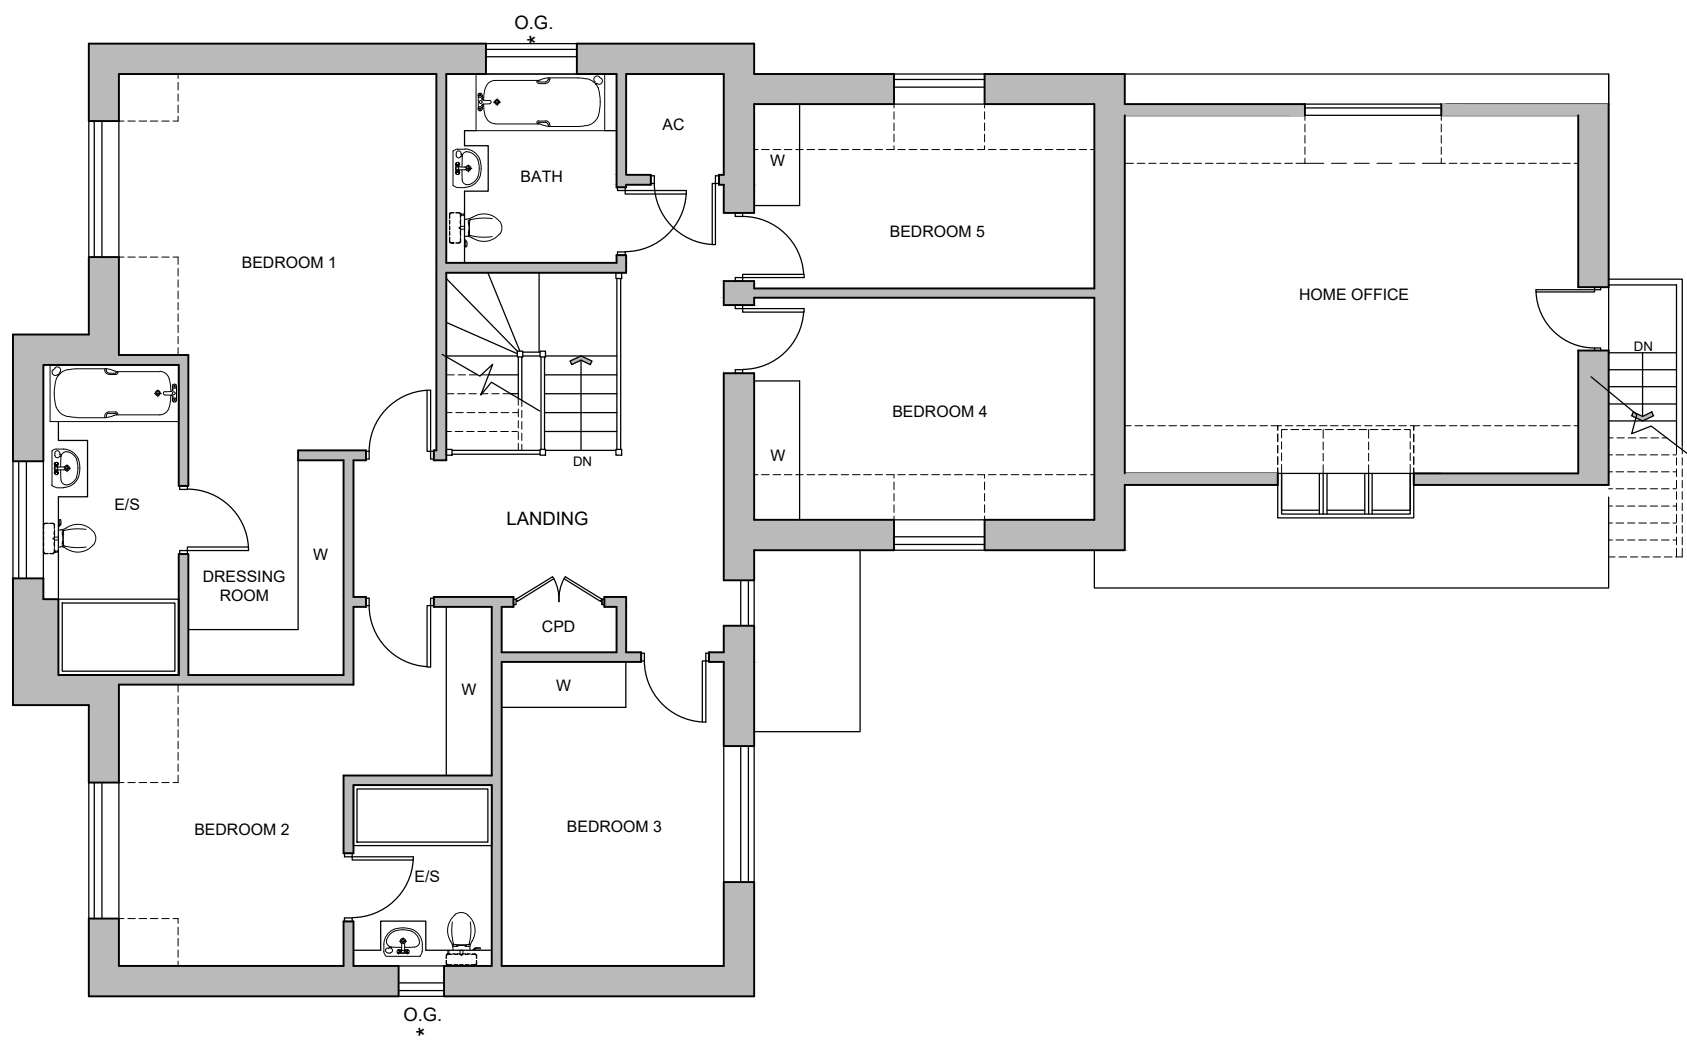

FIRST FLOOR PLAN



REAR ELEVATION

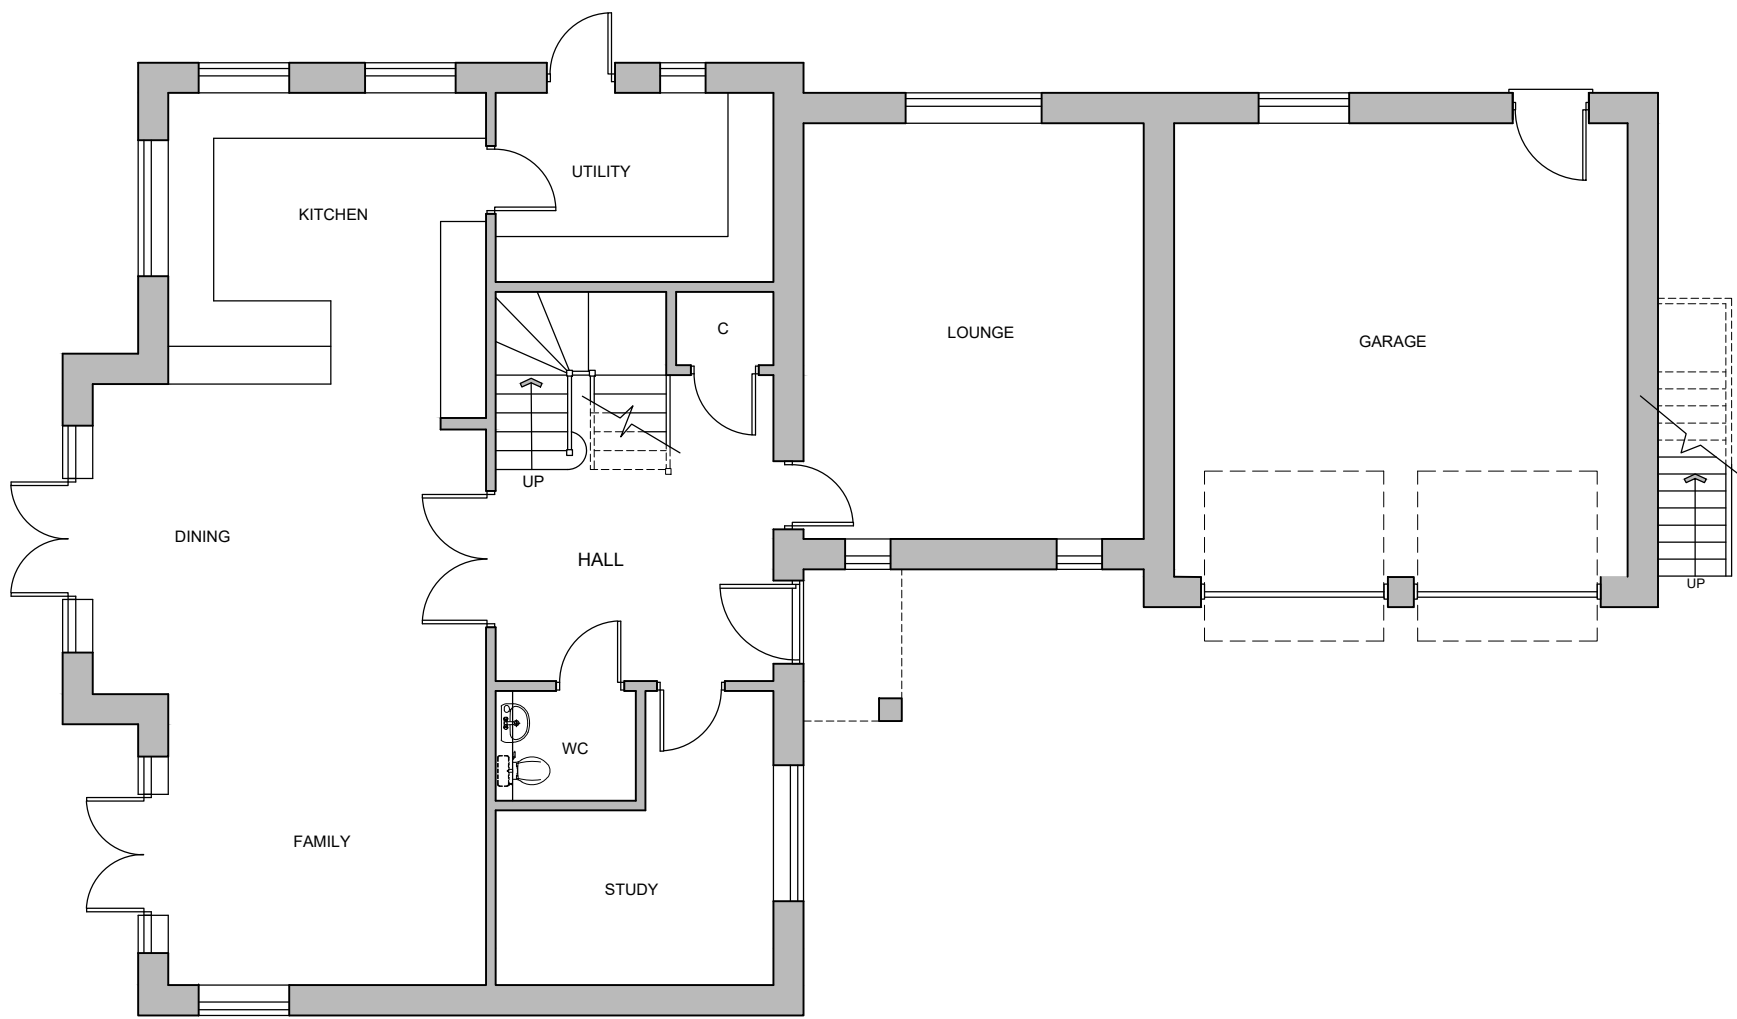


PLOT 1
GROUND FLOOR PLAN

* Obscure Glazed



FLANK ELEVATION

 

Rev.	Date	Drawn
Status RESERVED MATTERS		
 ASCOT DESIGN Timeless architecture Ascot Design Ltd, Berkshire House 39-41 High Street, Ascot, Berkshire, SL5 7HY Tel: 01344 299330 Fax: 01344 299331 Email: info@ascotdesign.com www.ascotdesign.com		
Client HICKS DEVELOPMENTS LTD		
Project Title PARCEL S, THE MOAT HOUSE, ARBORFIELD GARRISON, RG2 9LY		
Drawing Title PLOT 1 PROPOSED FLOOR PLANS & ELEVATIONS		
Scale 1:100@A1	Date FEB'25	Drawn DQ
Drawing No. 24-J4649-02-001		Rev. -
The copyright in this document and design is confidential to and the property of Ascot Design Limited		