





PLOT 2
FRONT ELEVATION




REAR ELEVATION

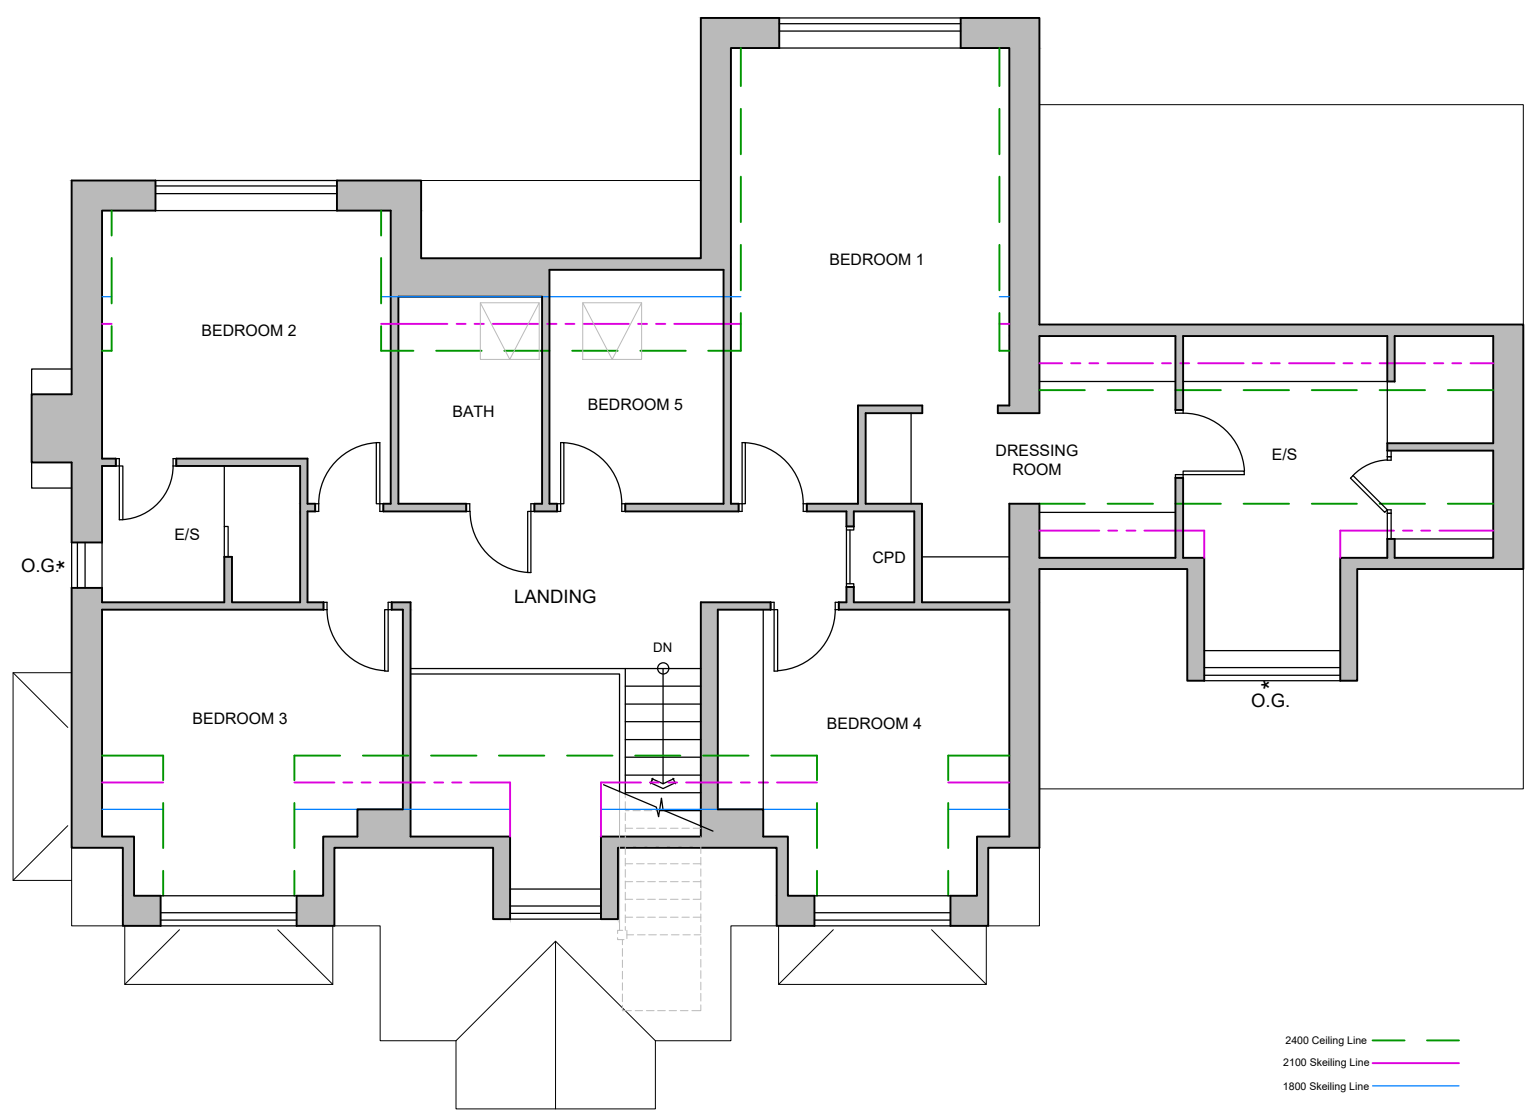

FIRST FLOOR PLAN

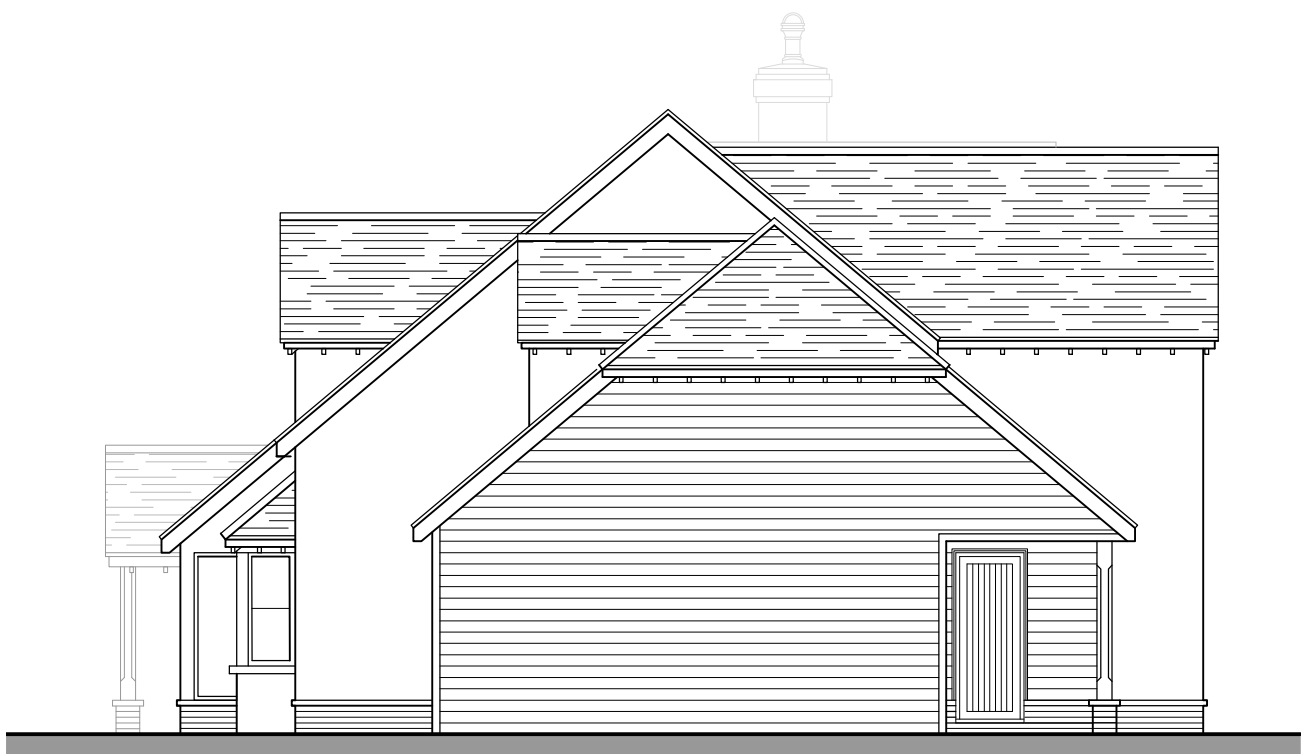

SIDE ELEVATION

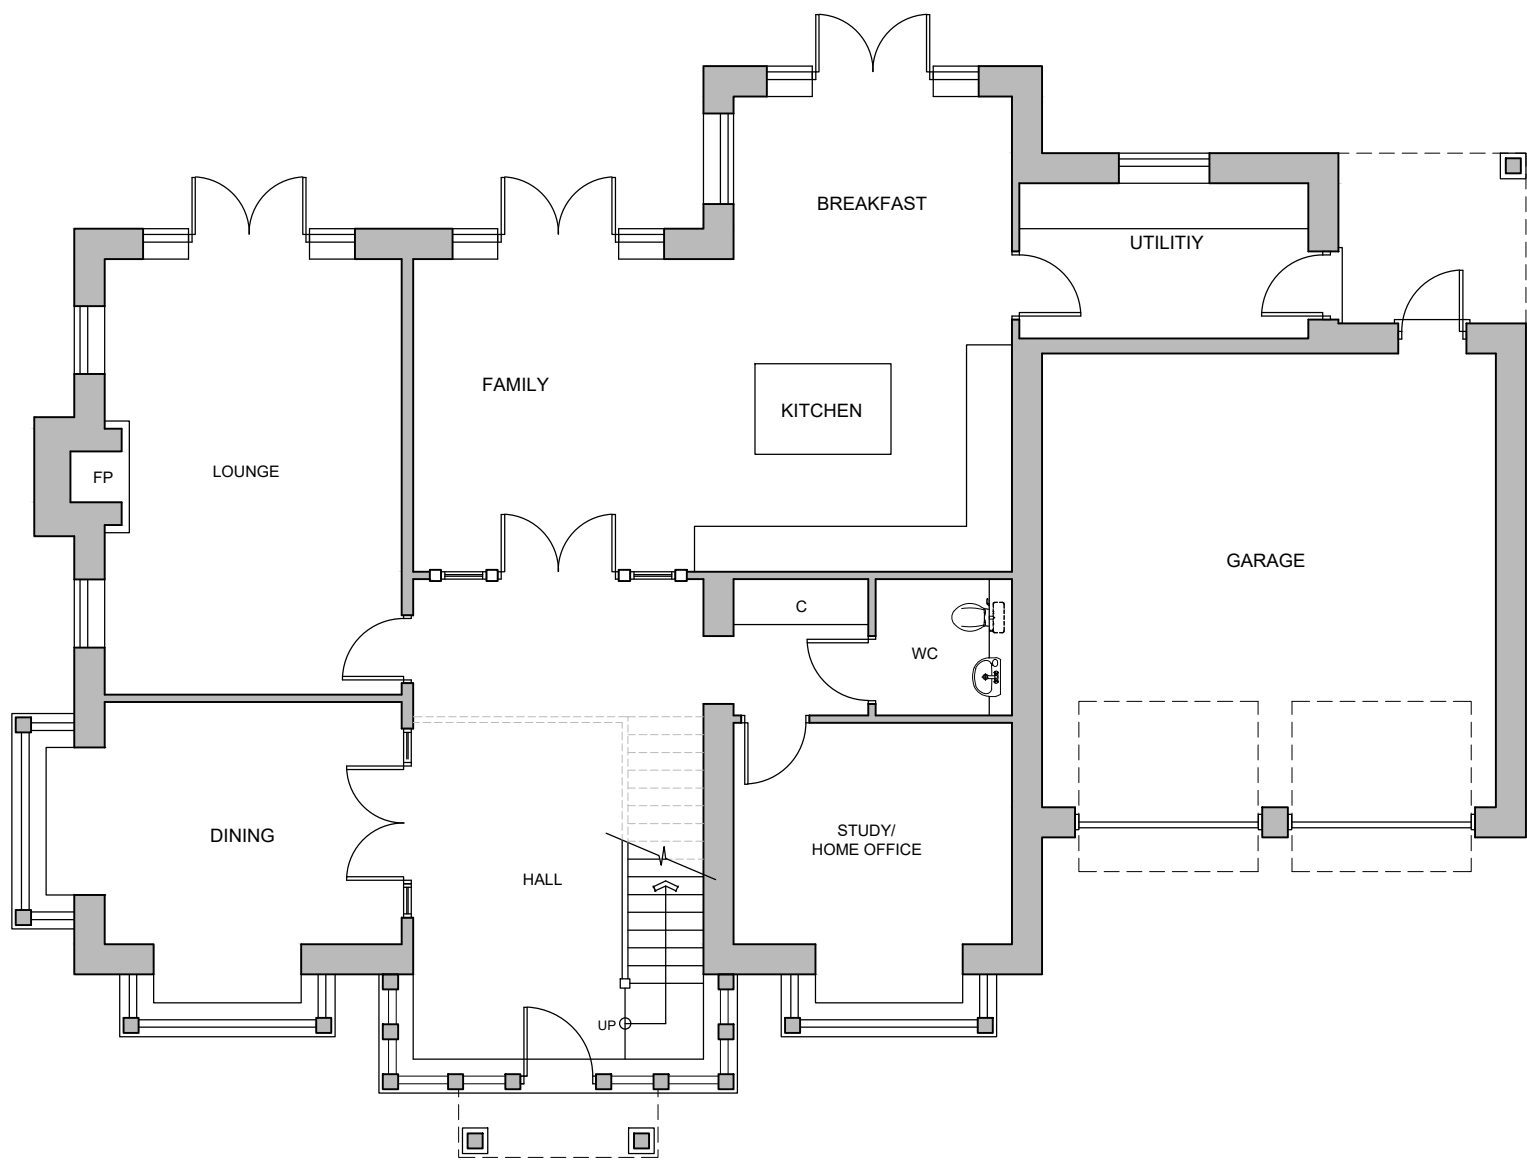

PLOT 2
GROUND FLOOR PLAN

*Obscure Glazed



FLANK ELEVATION

Rev:	Date:	Detail:
Client: RESERVED MATTERS		
 ASCOT DESIGN Timeless architecture Ascot Design Ltd, Barkhale House 39-51 High Street, Ascot, Berkshire, SL5 7HY Tel: 01344 299330 Fax: 01344 299331 Email: info@ascotdesign.com www.ascotdesign.com		
Client: HICKS DEVELOPMENTS LTD		
Project Title: PARCEL 5, THE MOAT HOUSE, ARBORFIELD GARRISON, RG2 9LY		
Drawing Title: PLOT 2 PROPOSED FLOOR PLANS & ELEVATIONS		
Scale: 1:100@A1	Date: FEB'25	Drawn: DQ
Drawing No: 24-J4649-02-002	Rev: -	
The copyright in this document and design is confidential to and the property of Ascot Design Limited		