




PLOT 3
FRONT ELEVATION




SIDE ELEVATION

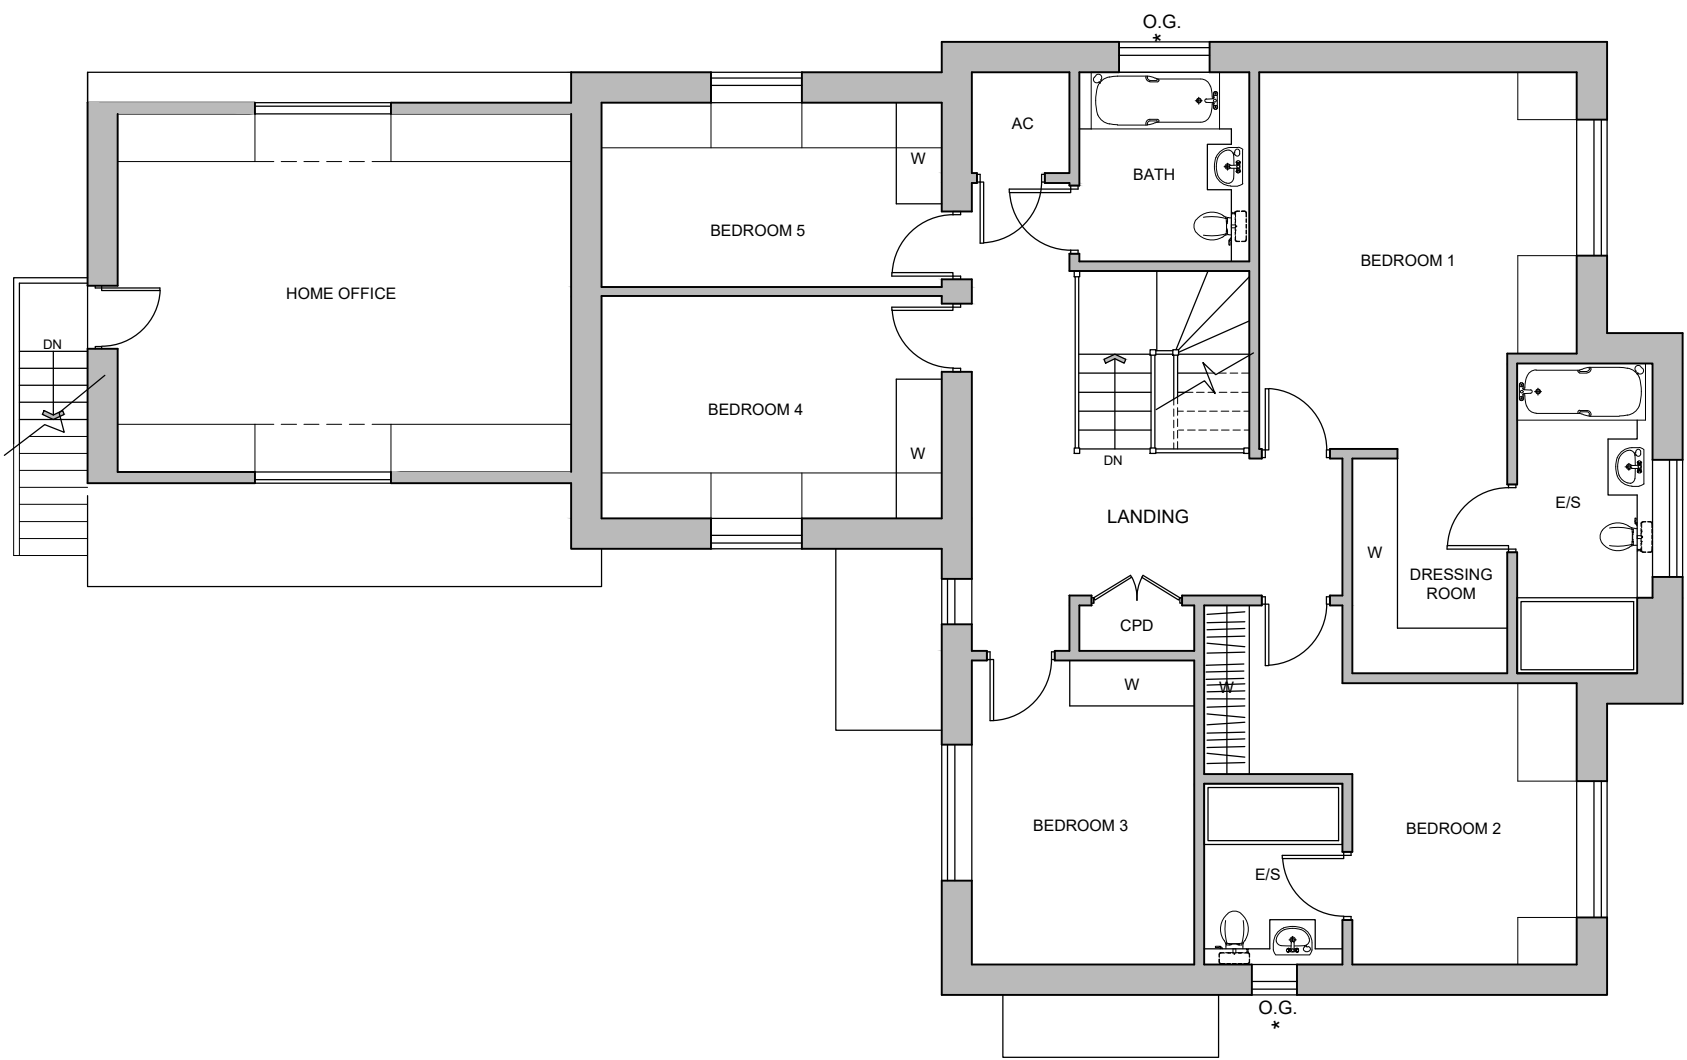

FIRST FLOOR PLAN



FLANK ELEVATION

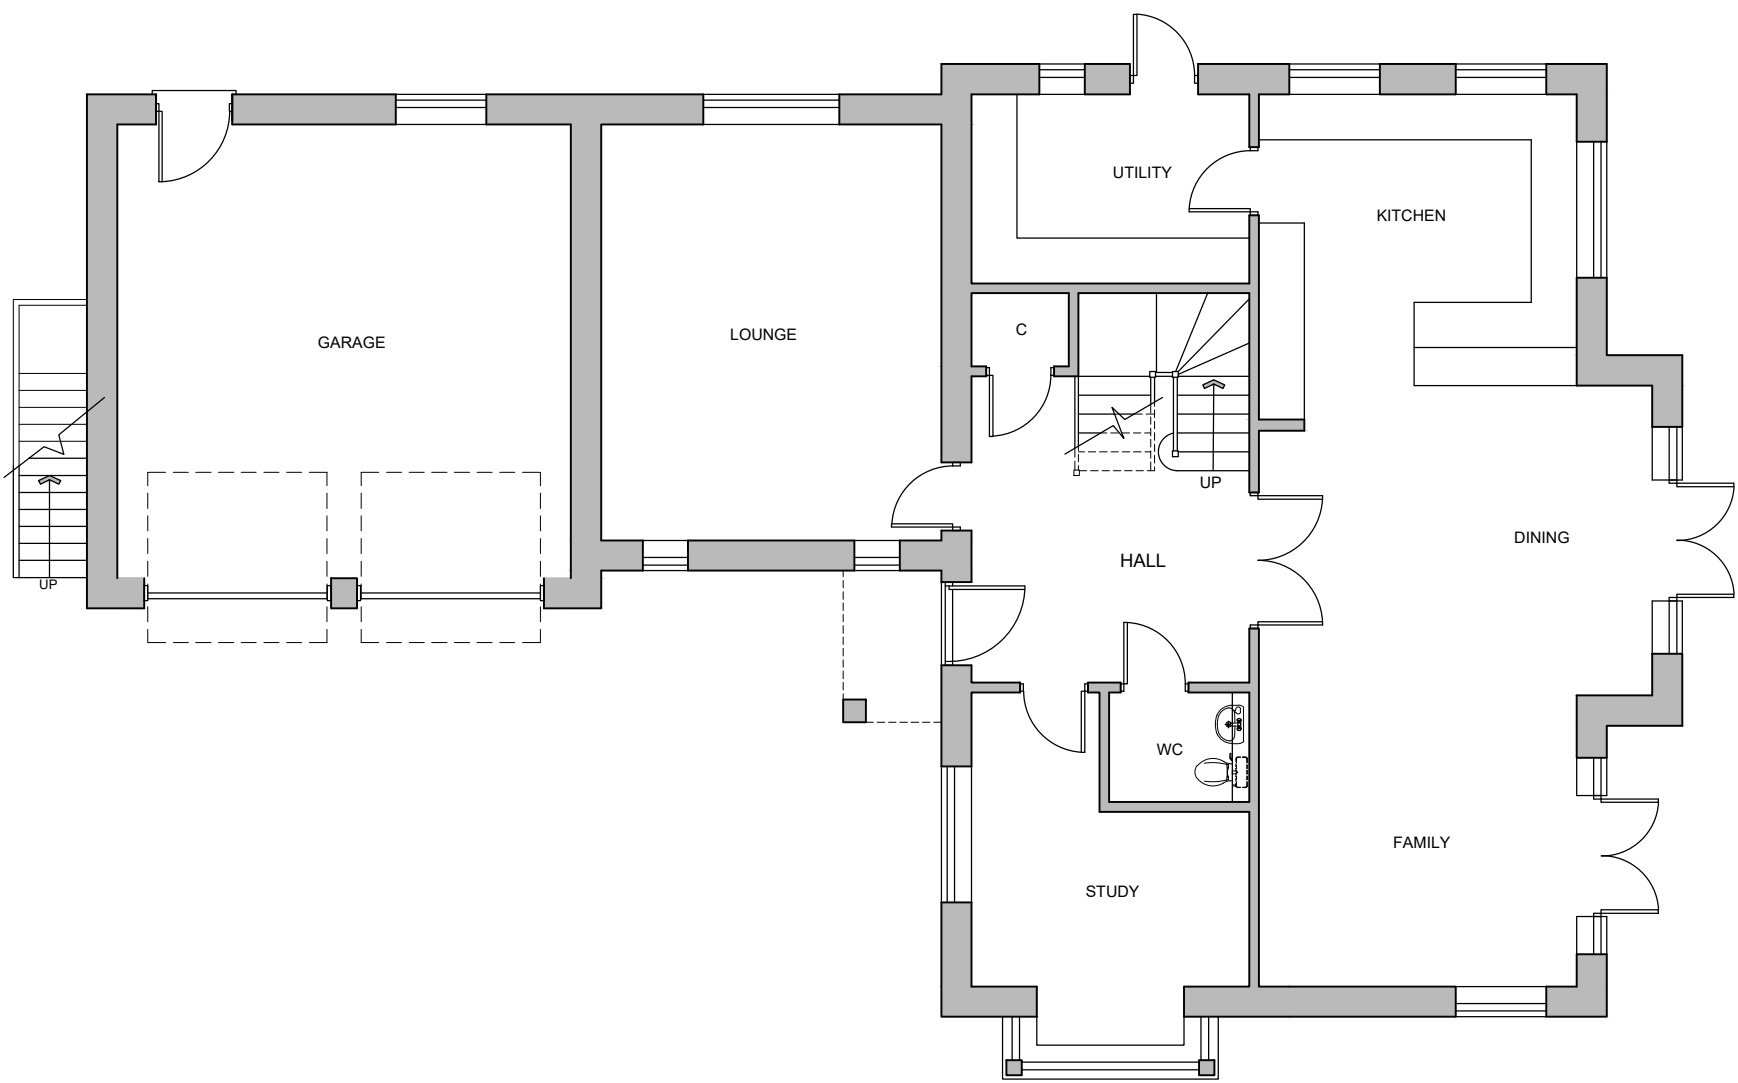

PLOT 3
GROUND FLOOR PLAN

*Obscure Glazed



REAR ELEVATION

Rev.	Date	Detail
Status RESERVED MATTERS		
 ASCOT DESIGN Timeless architecture Ascot Design Ltd, Berkshire House 39-51 High Street, Ascot, Berkshire, SL5 7HY Tel: 01344 299200 Fax: 01344 299201 Email: info@ascotdesign.com www.ascotdesign.com		
Client HICKS DEVELOPMENTS LTD		
Project Title PARCEL 5, THE MOAT HOUSE, ARBORFIELD GARRISON, RG2 9LY		
Drawing Title PLOT 3 PROPOSED FLOOR PLANS & ELEVATIONS		
Scale 1:100@A2	Date FEB'25	Drawn DQ
Drawing No. 24-J4649-02-003	Rev. -	
The copyright in this document and design is confidential to and the property of Ascot Design Limited		