





Site Location Plan

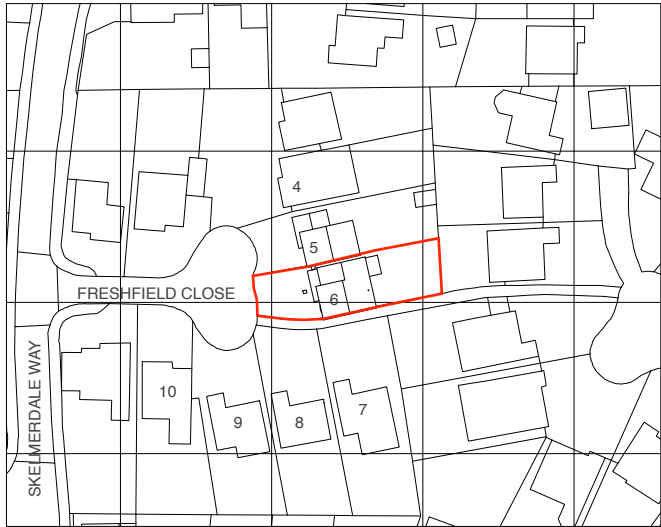

Block Plan

 


Drawing Title	
Location + Block Plan As Existing	
Project	Client
6 Freshfield Close, Lower Earley, Reading, RG6 7YF	Victoria Claro
Date	
June 2024	

Project no. / Stage /	Drawing no. / Revision
1156- PLA-	001_A
Revision notes:	Drawn by: LW
A - First Issue	
Copyright Whitfield Design Architects © 2024 Web: www.whitfield-design.co.uk Email: liam@whitfield-design.co.uk Phone: 07810794436	
NOTES: Print all drawings in full colour at A3 size. All measurements to be confirmed on site by the contractor prior to starting any building work. All structures indicative, see Structural Engineer's drawings for more information. Design to comply with the latest Building Regulations and Approved Documents.	




Drawing Title	
Site Photos	
Photos Taken 21.05.2024	
Project	Client
6 Freshfield Close, Lower Earley, Reading, RG6 7YF	Victoria Claro
Date	
June 2024	


Project no. / Stage /		Drawing no. / Revision	
1156- PLA-		002_A	
Revision notes:		Drawn by: LW	
A - First Issue			
Copyright Whitfield Design Architects © 2024 Web: www.whitfield-design.co.uk Email: liam@whitfield-design.co.uk Phone: 07810794436			
NOTES: Print all drawings in full colour at A3 size. All measurements to be confirmed on site by the contractor prior to starting any building work. All structure indicative, see Structural Engineer's drawings for more information. Design to comply with the latest Building Regulations and Approved Documents.			

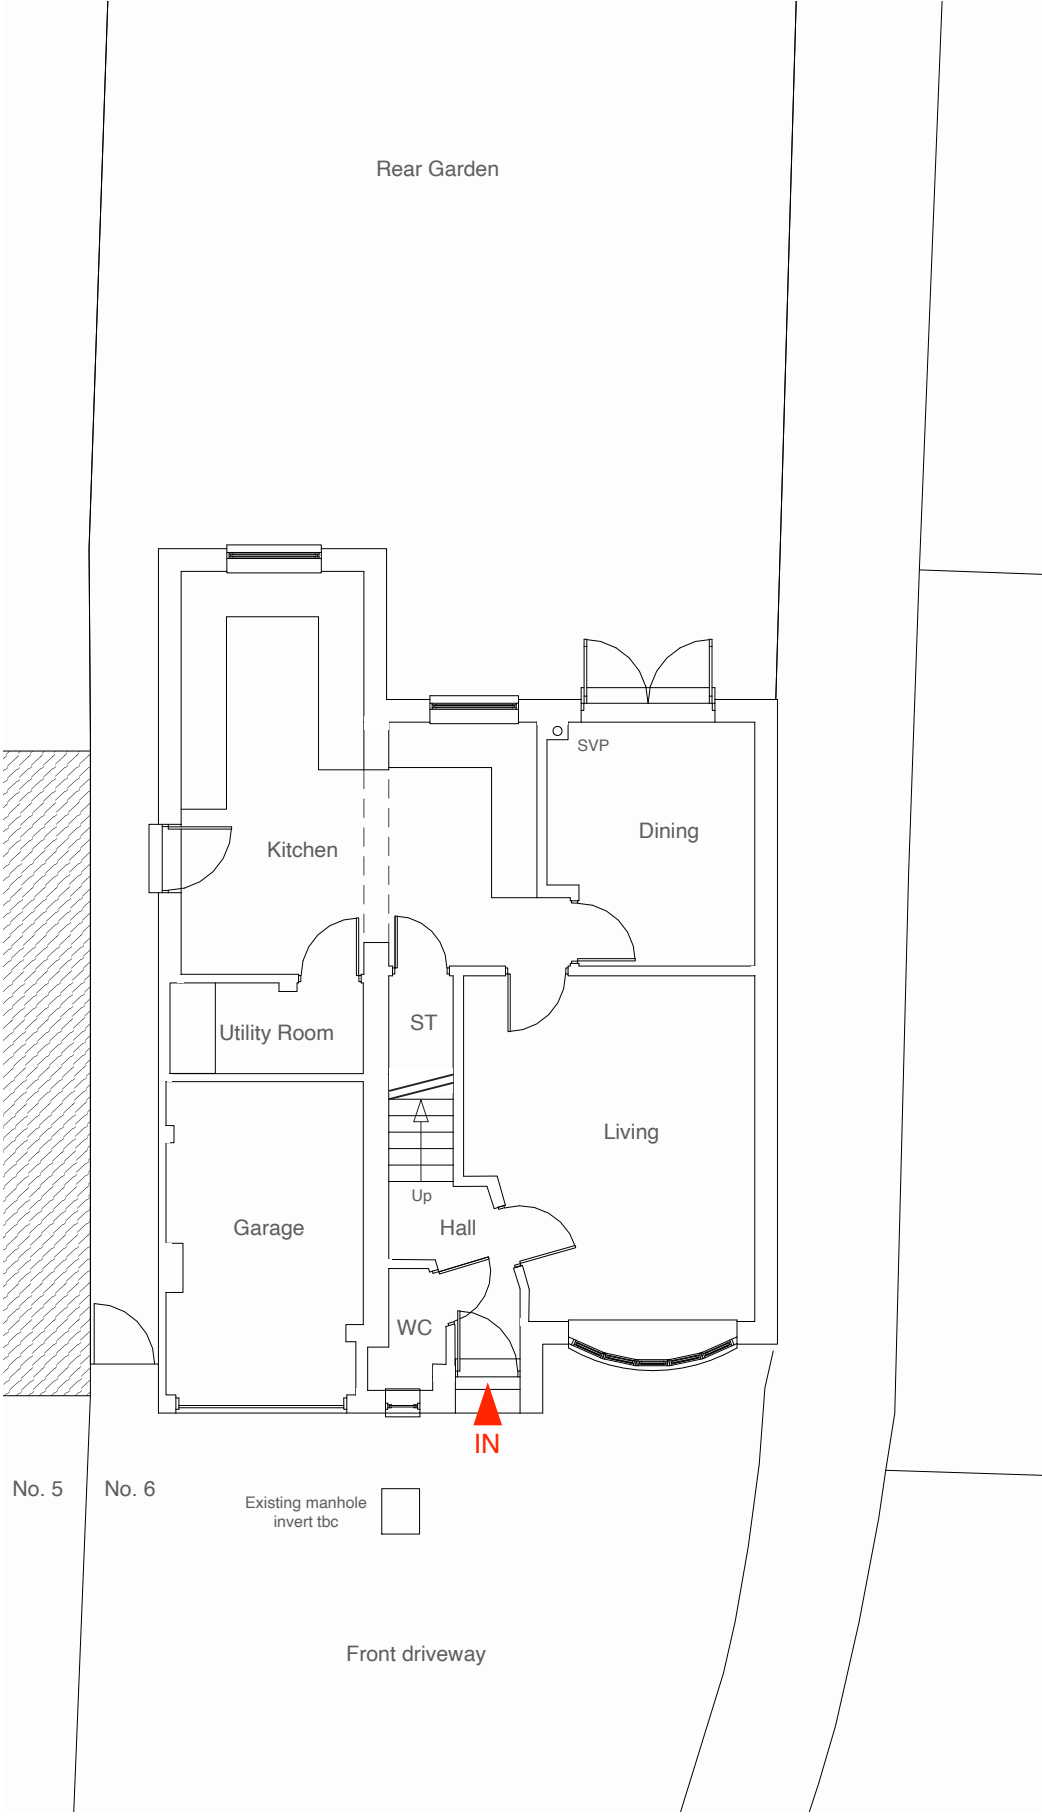


Ground floor plan

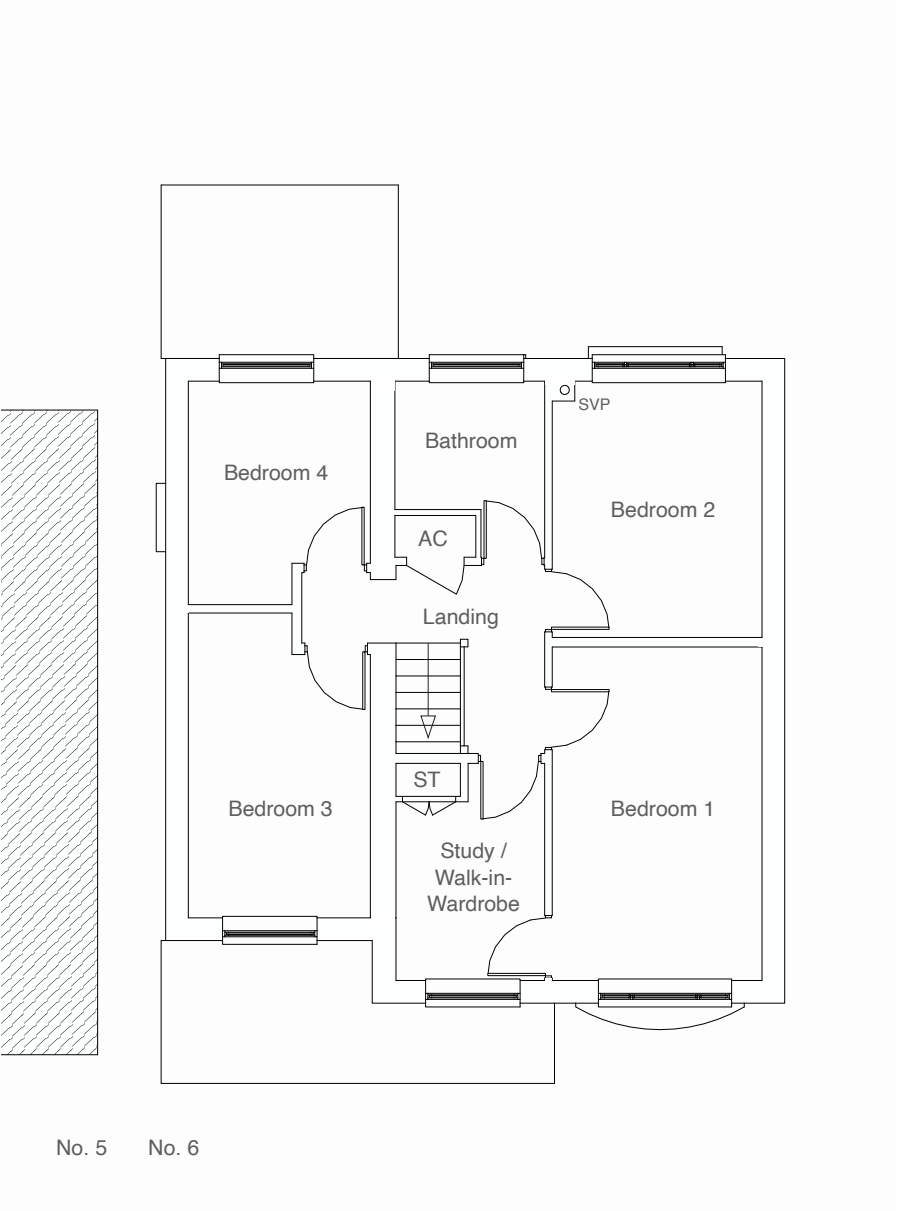

First floor plan

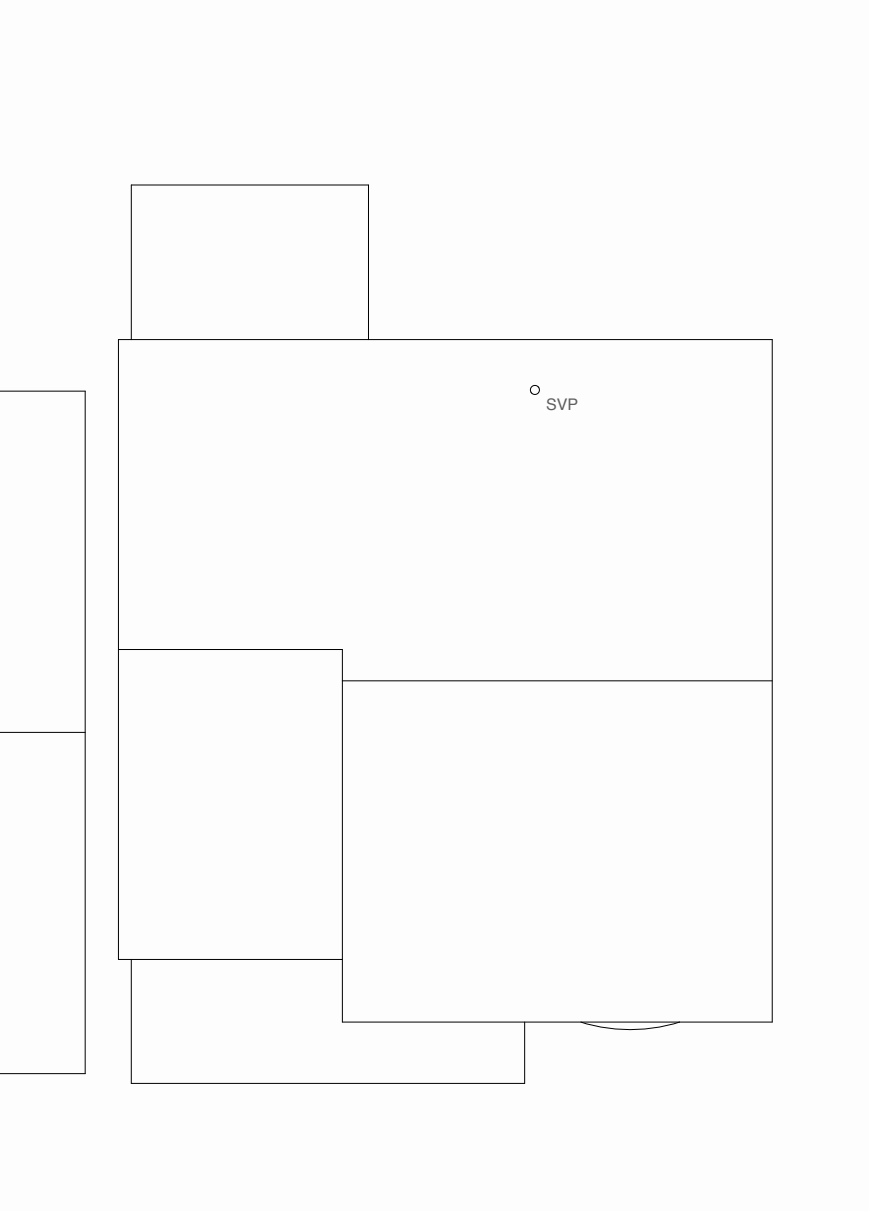

Roof plan

 


Drawing Title		Project no. / Stage /		Drawing no. / Revision	
Existing GA Plans		1156- PLA-		003_A	
		Revision notes:		Drawn by: LW	
Project		Client		WHITFIELD : DESIGN ARCHITECTS	
6 Freshfield Close, Lower Earley, Reading, RG6 7YF		Victoria Claro			
Date					
June 2024					
		Copyright Whitfield Design Architects © 2024 Web: www.whitfield-design.co.uk Email: liam@whitfield-design.co.uk Phone: 07810794436			
		NOTES: Print all drawings in full colour at A3 size. All measurements to be confirmed on site by the contractor prior to starting any building work. All structure indicative, see Structural Engineer's drawings for more information. Design to comply with the latest Building Regulations and Approved Documents.			




Front elevation




Rear elevation

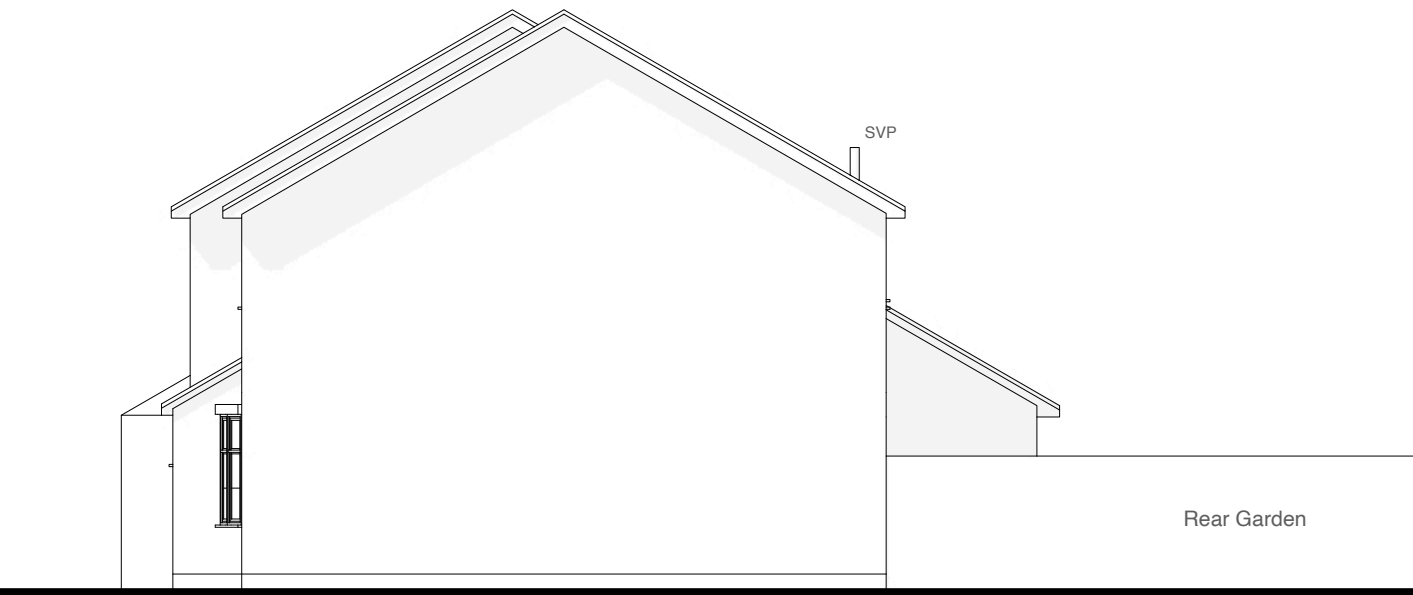

Side elevation

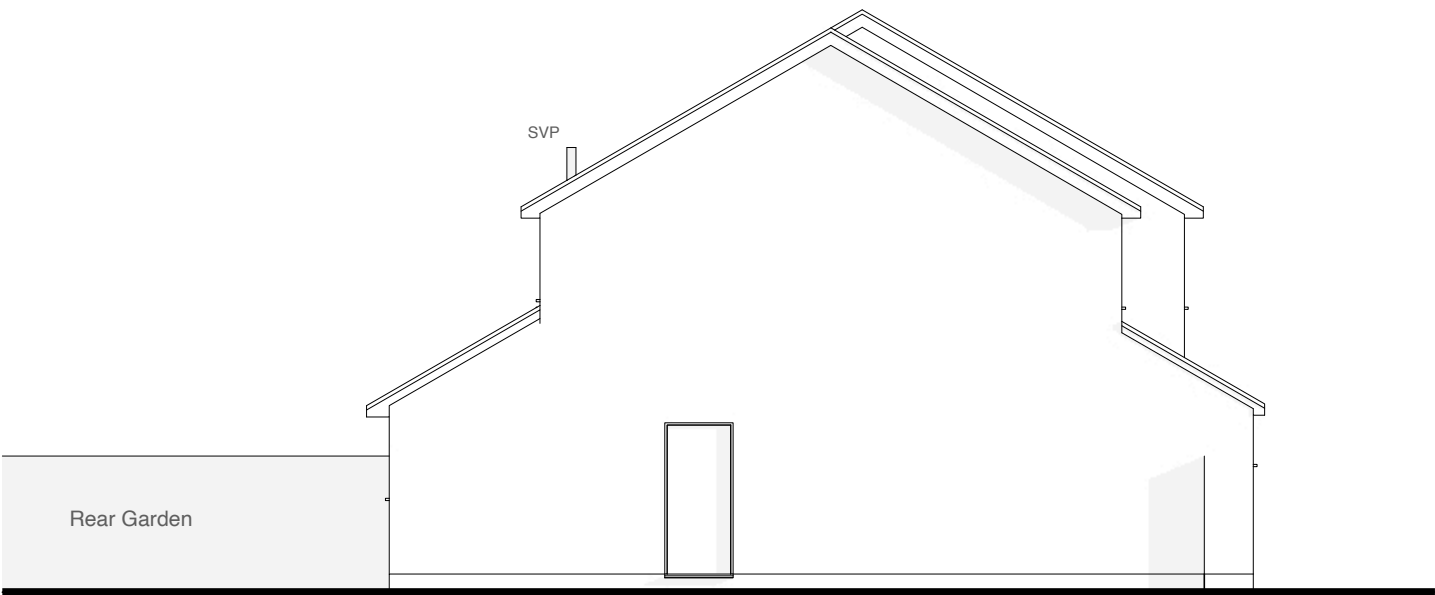


Side elevation

 

Drawing Title	
Existing Elevations	
Project	Client
6 Freshfield Close, Lower Earley, Reading, RG6 7YF	Victoria Claro
Date	
June 2024	

Project no. / Stage /	Drawing no. / Revision
1156- PLA-	004_A
Revision notes:	Drawn by: LW
A - First Issue	
Copyright Whitfield Design Architects © 2024 Web: www.whitfield-design.co.uk Email: liam@whitfield-design.co.uk Phone: 07810794436	
NOTES: Print all drawings in full colour at A3 size. All measurements to be confirmed on site by the contractor prior to starting any building work. All structure indicative, see Structural Engineer's drawings for more information. Design to comply with the latest Building Regulations and Approved Documents.	

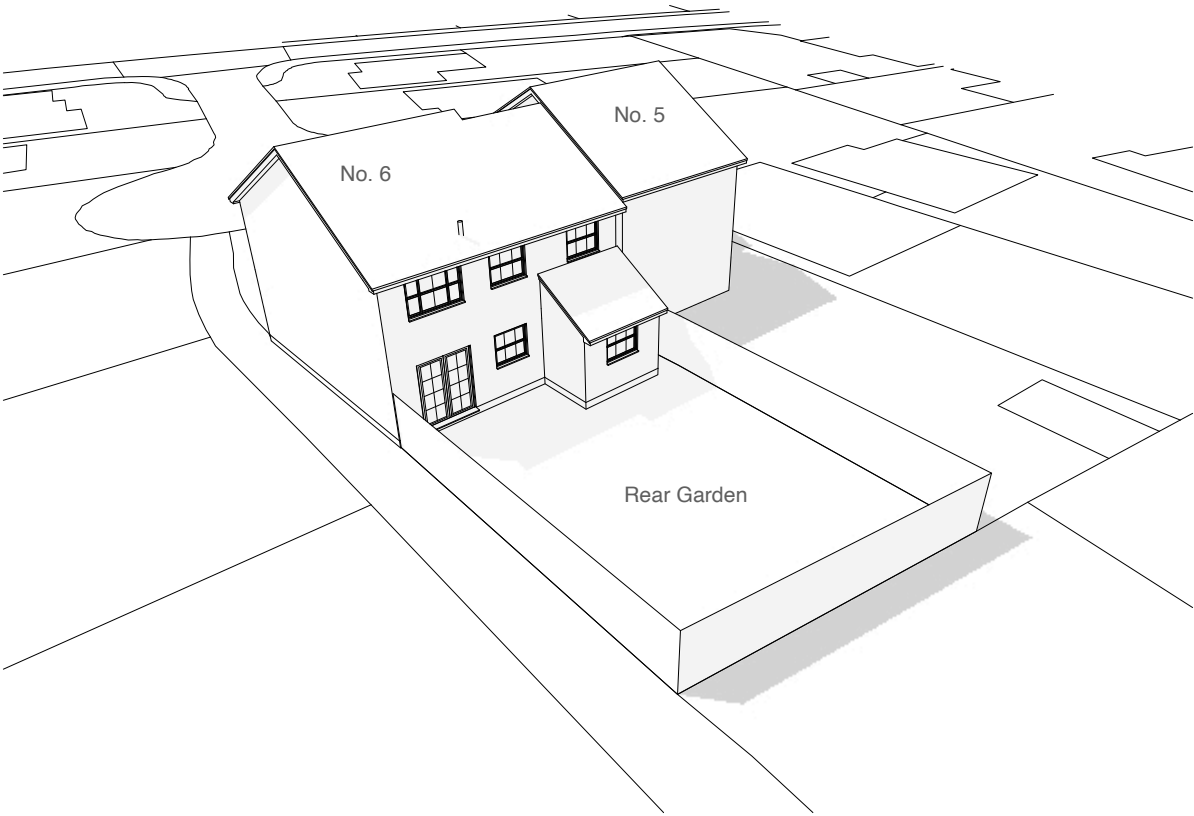

3D view from the rear garden



Perspective view from the rear garden

Drawing Title		Project no. / Stage /		Drawing no. / Revision	
Existing 3D Views		1156- PLA-		005_A	
		Revision notes:		Drawn by: LW	
Project		Client		WHITFIELD : DESIGN ARCHITECTS	
6 Freshfield Close,		Victoria Claro			
Lower Earley,					
Reading,					
RG6 7YF					
Date		Copyright Whitfield Design Architects © 2024			
June 2024		Web: www.whitfield-design.co.uk			
		Email: liam@whitfield-design.co.uk			
		Phone: 07810794436			
		NOTES:			
		Print all drawings in full colour at A3 size. All measurements to be confirmed on site by the contractor prior to starting any building work. All structure indicative, see Structural Engineer's drawings for more information. Design to comply with the latest Building Regulations and Approved Documents.			