



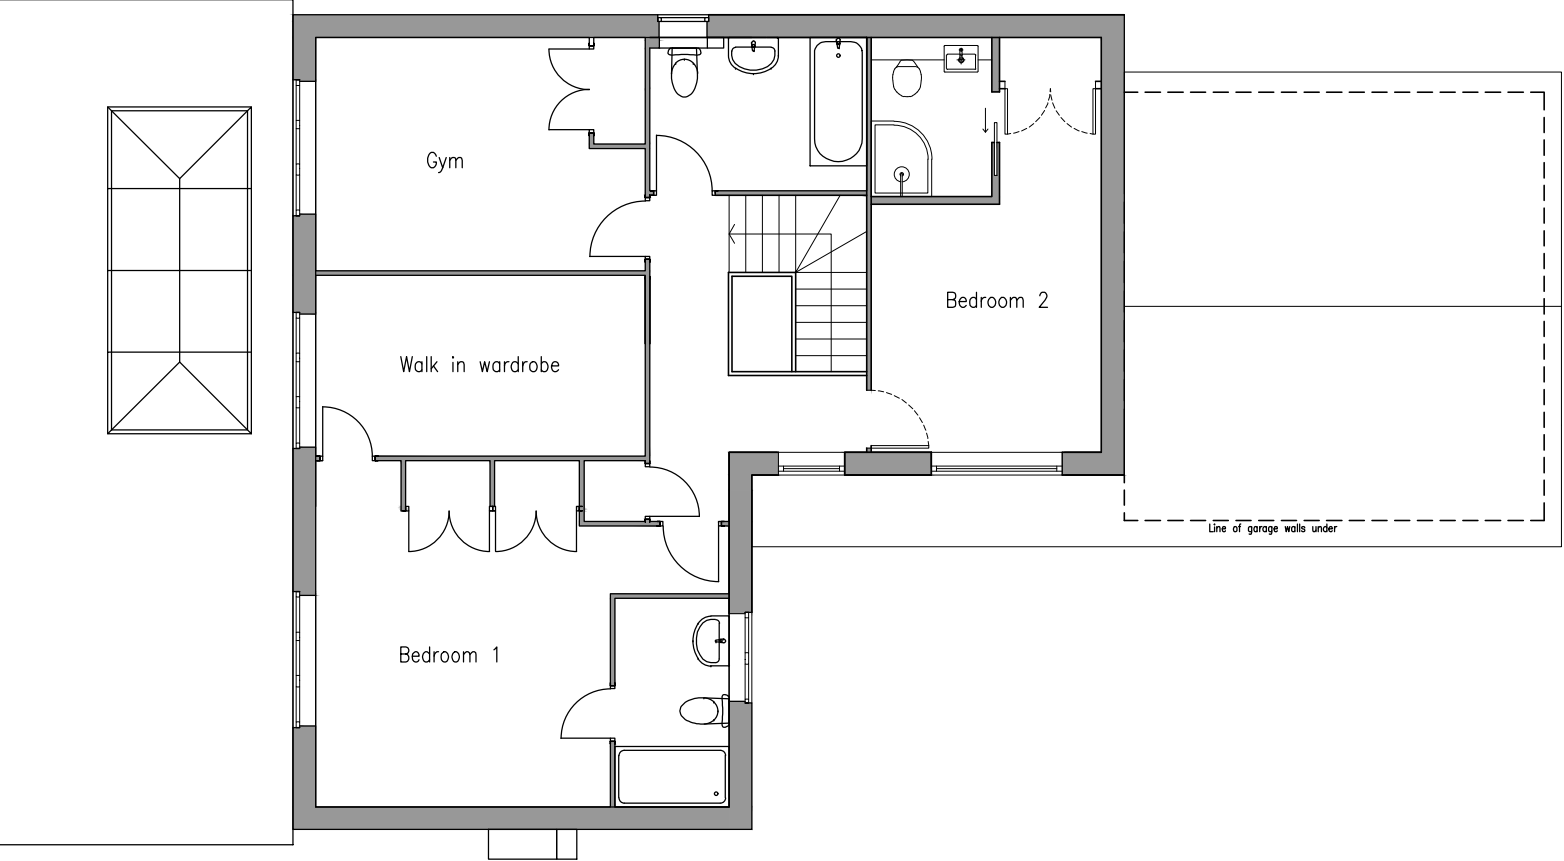

Notes	
	Structural support over
	Proposed Walls
	Existing Walls
	Demolished

01 - Existing First Floor Plan
1:100

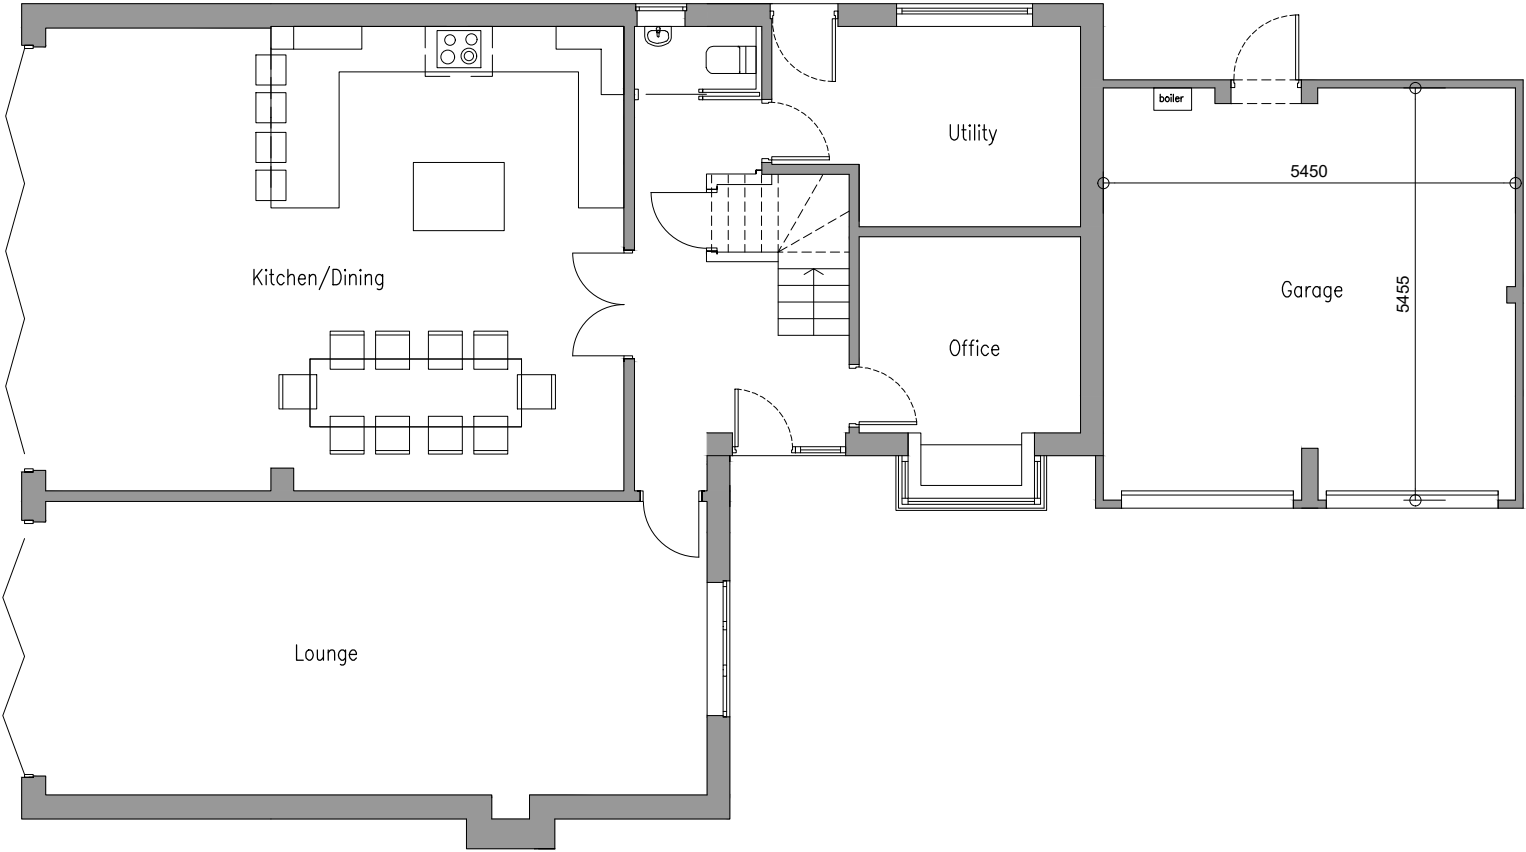

02 - Existing Ground Floor Plan
1:100

Rev	Date
-----	------



Gavin Jones Architecture

Project Details

Mr & Mrs Stovell
11 Curlys Way
RG7 1QZ

Drawing Details

Title:
Existing Floor Plans

Job no. 063	Drawing no. 010
Scale: 1:100 @ A3	Date: April '26
Status: Planning	Rev: PL01

