


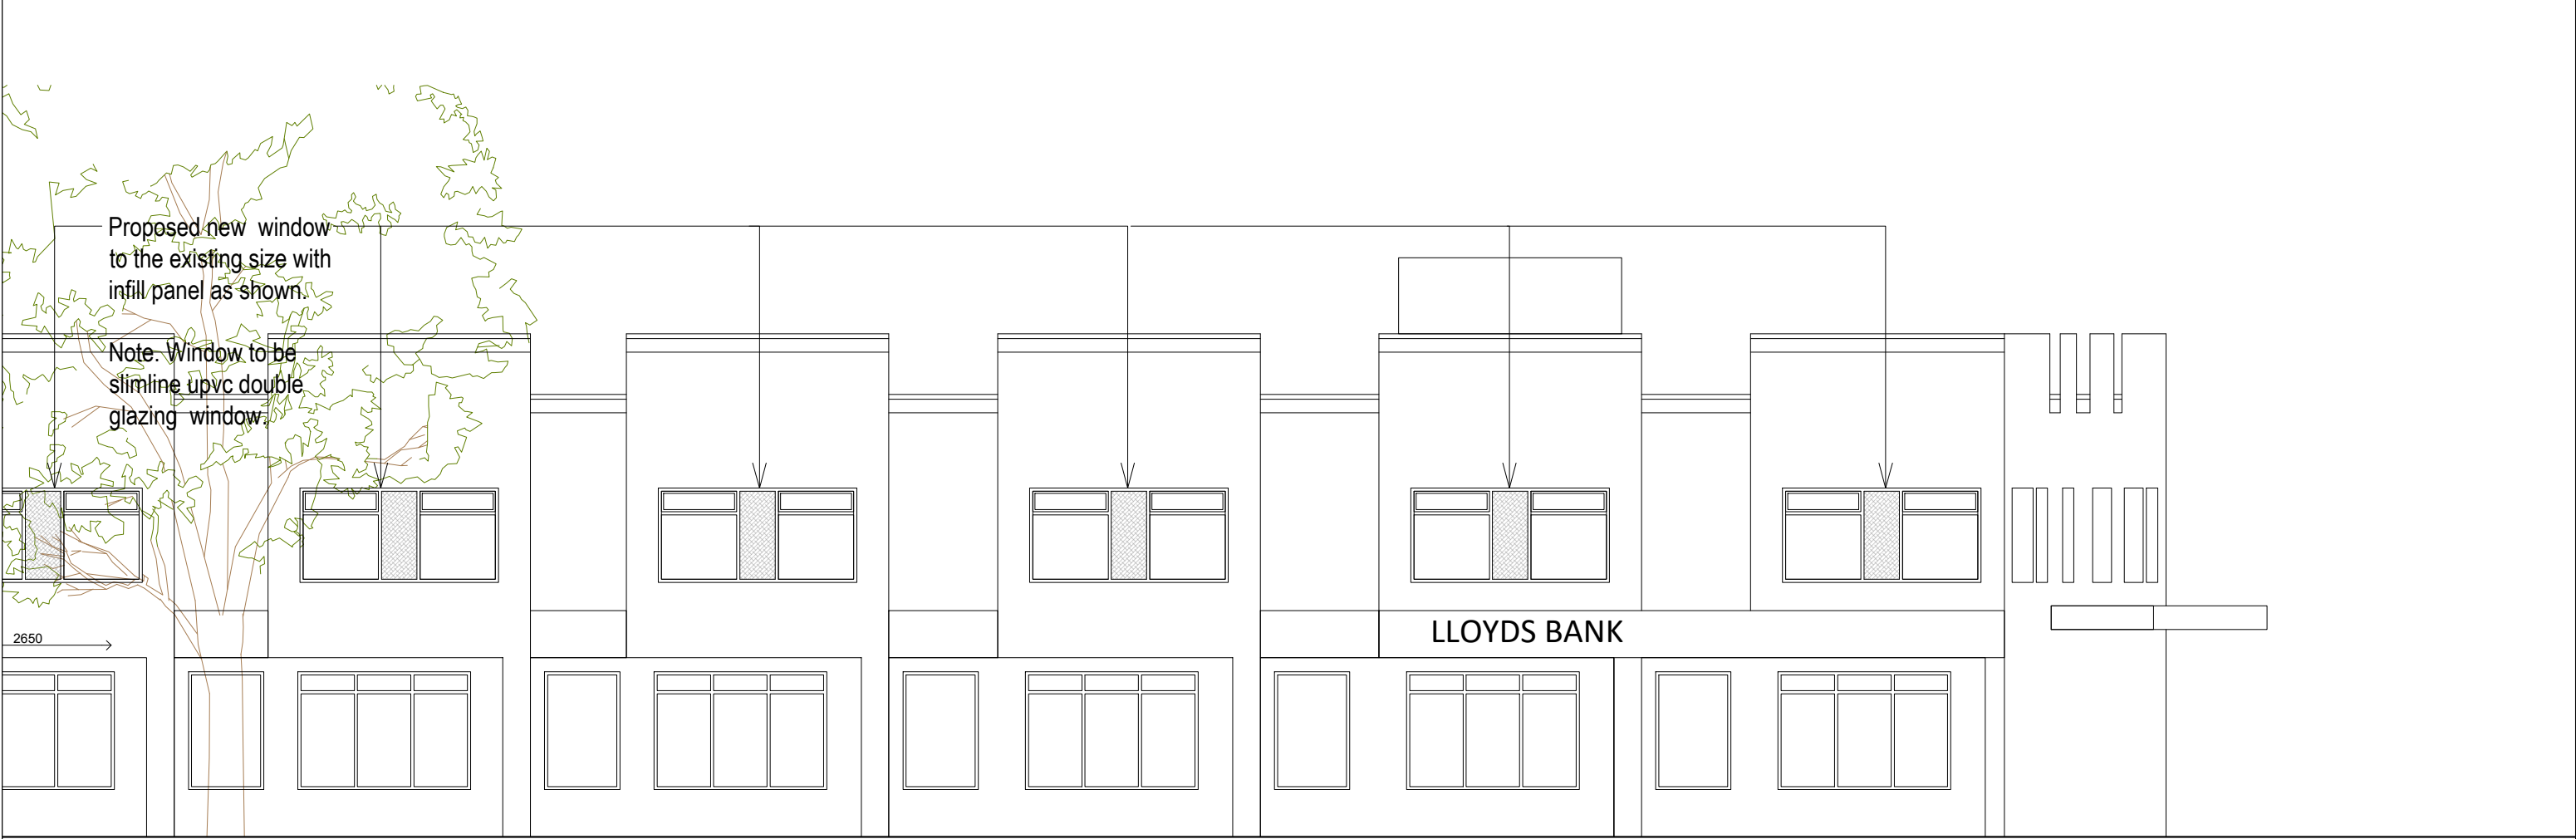

GENERAL NOTES: USE FIGURED DIMENSIONS ONLY. DO NOT SCALE OFF DRAWINGS. ALL DIMENSIONS ARE TO BE CHECKED ON SITE. INCONSISTENCIES ARE TO BE REPORTED TO OATEN ARCHITECTS IMMEDIATELY. COPYRIGHT OF OATEN ARCHITECTS LTD.	NOTES: 1:100 0 1 2 3 4 5 10	REV.: DATE: DESCRIPTION:	 OATEN ARCHITECTS Oaten Architects Ltd, 33 West Street, Hastings, East Sussex, TN34 3AN T 01424 256476 E office@oatenarchitects.com W www.oatenarchitects.com	PROJECT: 53A-53B Crockhamwell Road, Woodley Reading. RG5 3JP STAGE: Initial Plans CLIENT: - SCALE: 1:200 @ A3 DRAWN BY - DATE: DF Dec 25 CHECKED BY: RO	DRAWING TITLE: Proposed East Elevation DRAWING NO: 25.1577 / 026 REV NO: _
--	--	---------------------------------	--	---	--