


Lime Trees, Twyford  
Fence  
Dwg 1163\_25.01

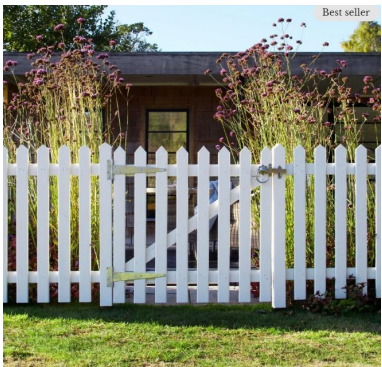


Notes:  
RHS Prestige Pointed Top Picket Fence Panels  
Supplier : [www.gardentrellis.co.uk](http://www.gardentrellis.co.uk)  
Finish : Cedar


Small panel  
Pale 70mm x 18mm  
Heavy Duty T-Hinges – 250mm (Pair)

Ring Latch  
Drop bolt



M16 x 200  
Hexagon Head  
Concrete Screw  
Bolt Anchor, Bright  
Zinc Plated

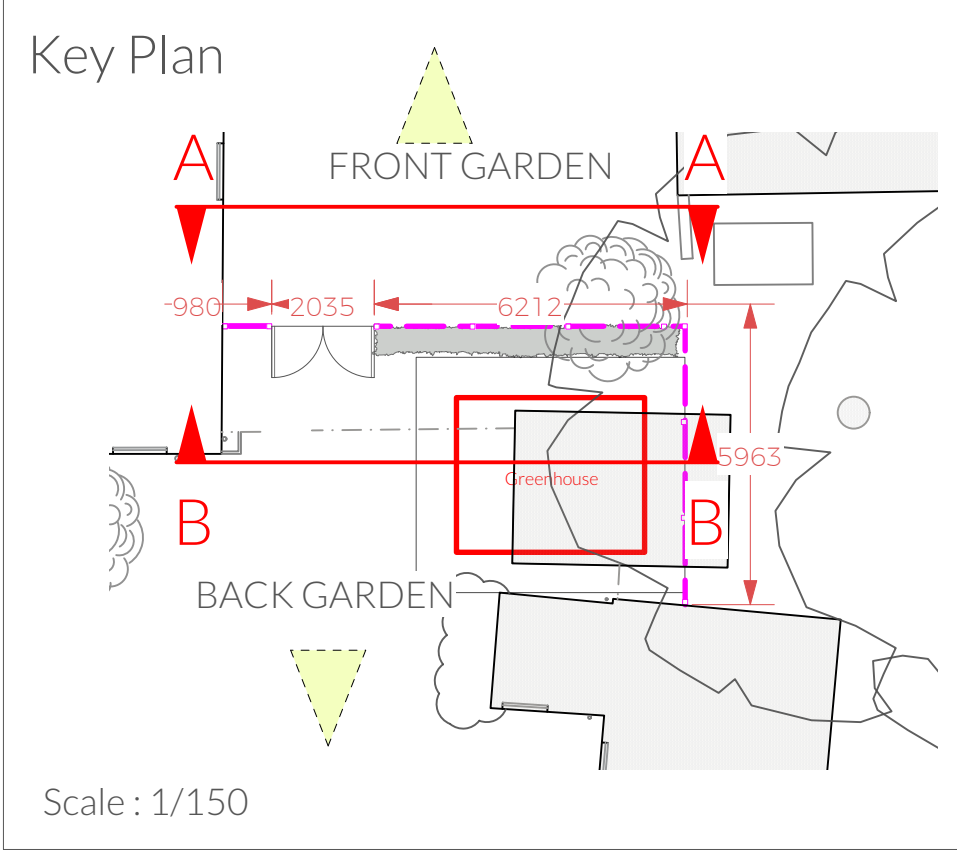

1 Front Elevation AA

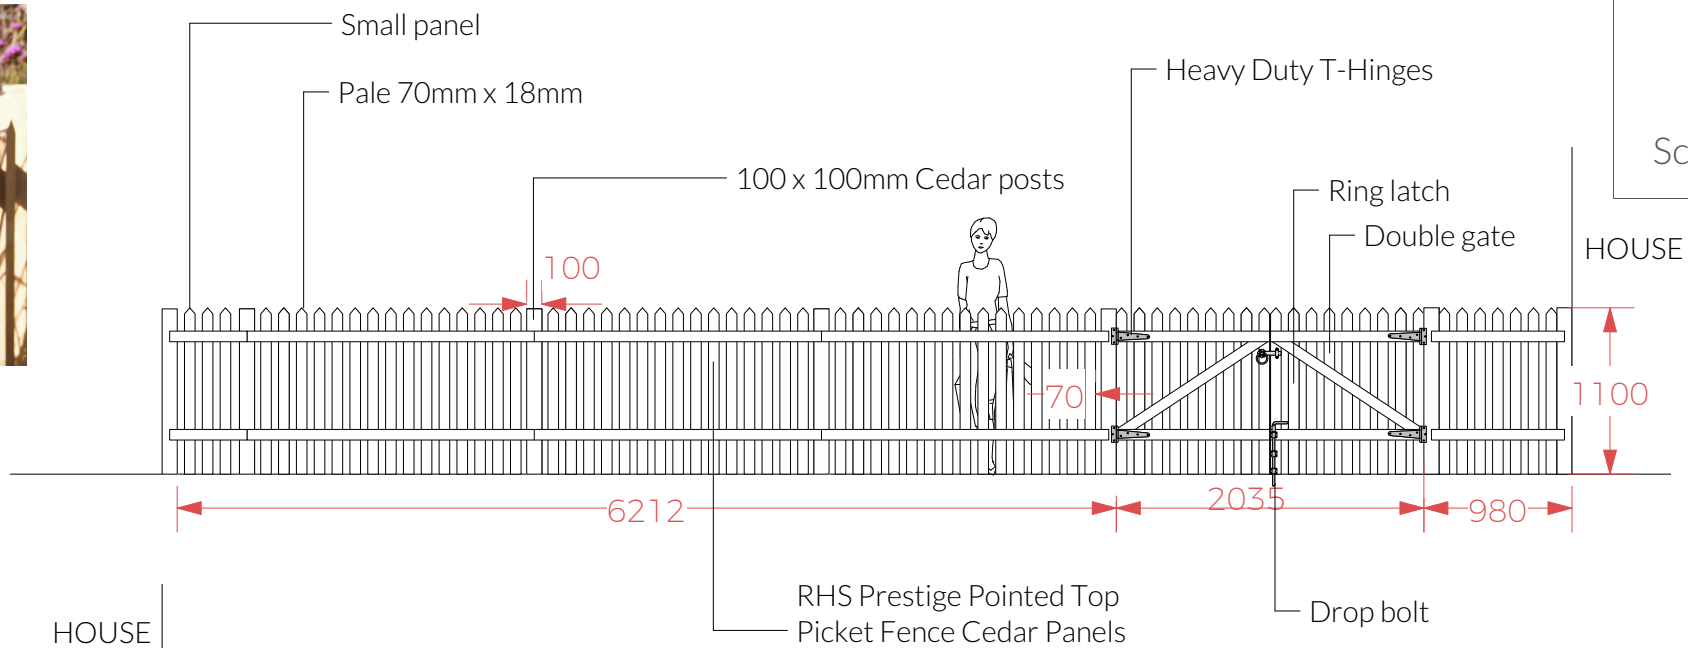

2 Rear Elevation BB

 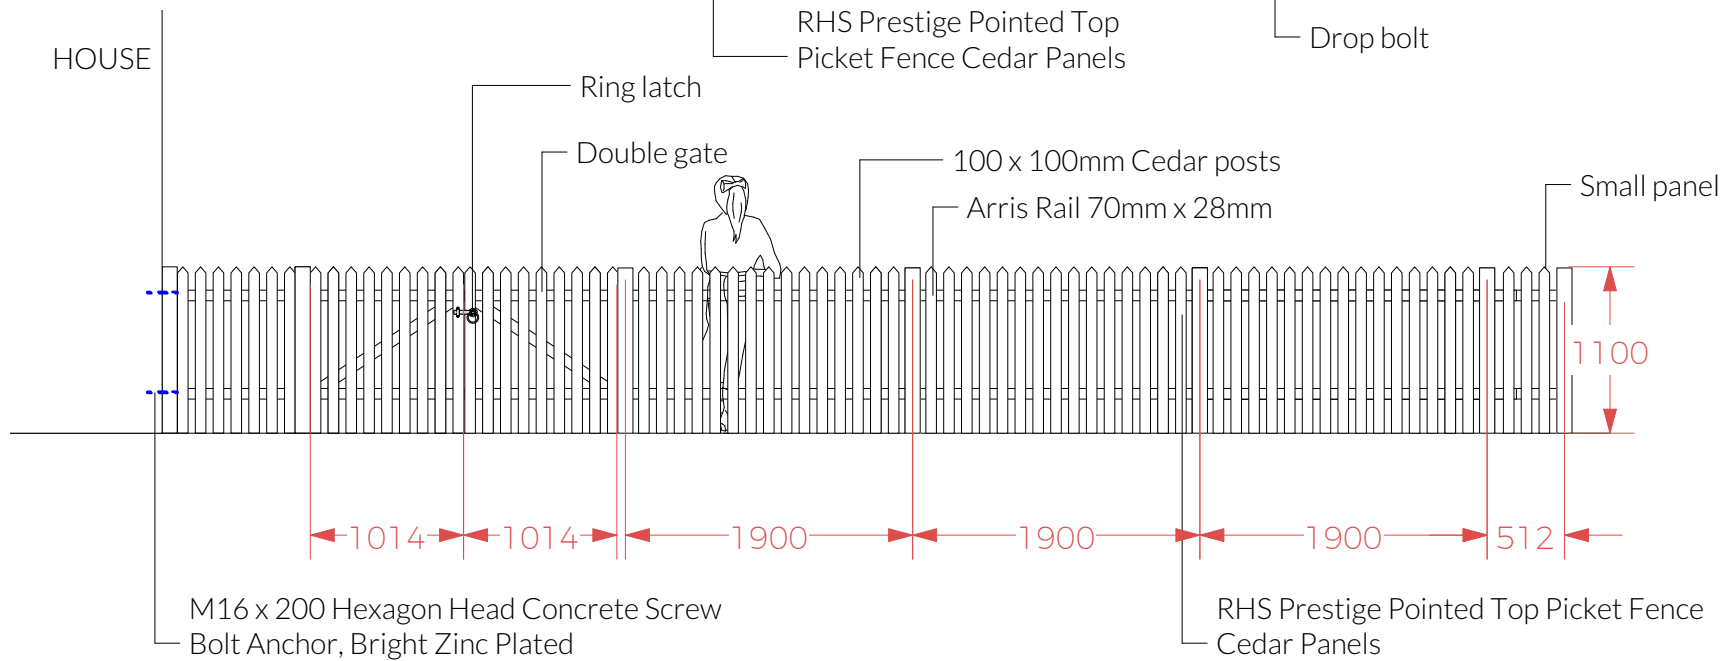

**DETAILED DESIGNS**

The Studio, Timber Crest, Blakes Road  
Wargrave, Berkshire RG10 8LA  
T: 0118 940 4204  
E: [info@thegreenroomstudios.co.uk](mailto:info@thegreenroomstudios.co.uk)  
[www.thegreenroomstudios.co.uk](http://www.thegreenroomstudios.co.uk)

| Revision | Date       | Description                                                      |
|----------|------------|------------------------------------------------------------------|
| 1        | 04/03/2026 | Project<br>Gill Mann<br>Lime Trees<br>2 Ruscombe Road<br>Twyford |
| 2        | 04/03/2026 | Sheet Title<br>Fence                                             |
| 3        | 04/03/2026 | Date<br>04/03/2026                                               |
| 4        | 04/03/2026 | Drawn By<br>JH   ML                                              |
| 5        | 04/03/2026 | Scale<br>1:50@A3                                                 |
| 6        | 04/03/2026 | Drawing No.<br>1163_25.01                                        |

NOTES: ALL DIMENSIONS MUST BE MEASURED ON SITE. DO NOT SCALE FROM THIS DRAWING. REFER ALL DISCREPANCIES TO THE DESIGNER