


Lime Trees, Twyford

Fence

Dwg 1163_25.02

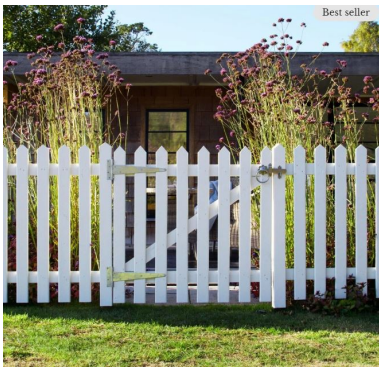



Notes:
RHS Prestige Pointed Top Picket Fence Panels
Supplier : www.gardentrellis.co.uk
Finish : Cedar

M16 x 200
Hexagon Head
Concrete Screw
Bolt Anchor, Bright
Zinc Plated



Ring Latch

Heavy Duty T-Hinges -
250mm (Pair)

3 Front Elevation CC

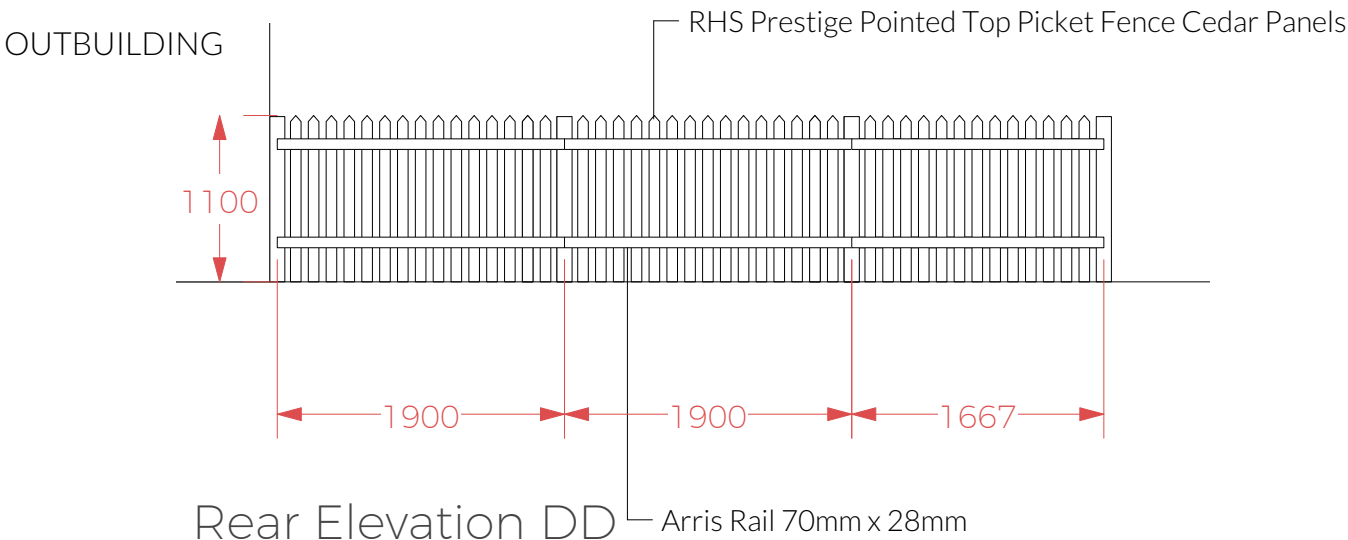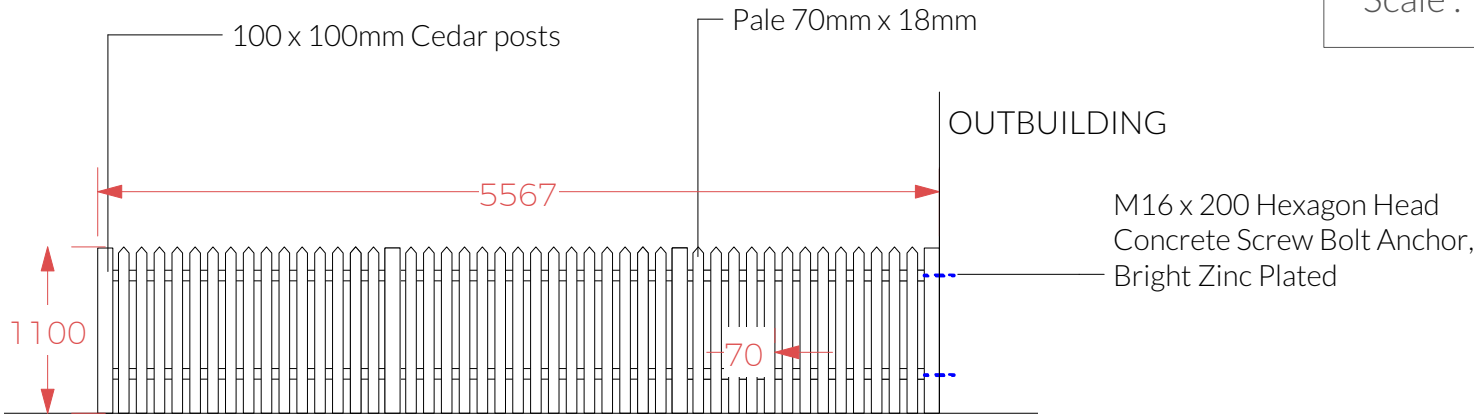

4 Rear Elevation DD

 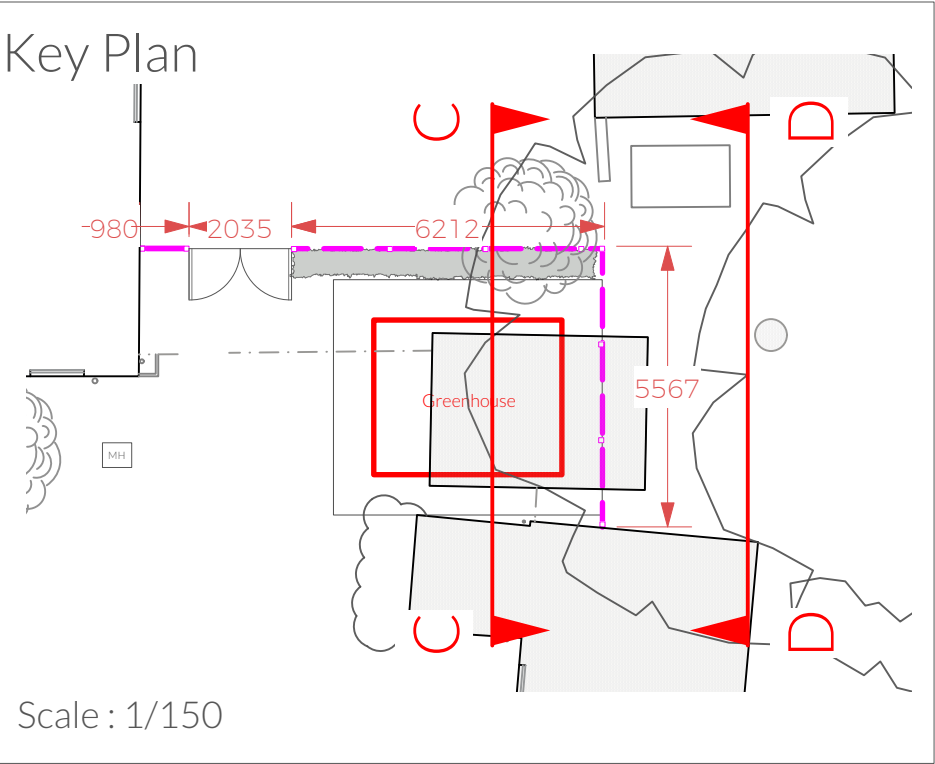

DETAILED DESIGNS

The Studio, Timber Crest, Blakes Road
Wargrave, Berkshire RG10 8LA
T: 0118 940 4204
E: info@thegreenroomstudios.co.uk
www.thegreenroomstudios.co.uk

Revision	Date	Description
1	04/03/2026	Project Gill Mann Lime Trees 2 Ruscombe Road Twyford
2		Sheet Title Fence
3		Date 04/03/2026
4		Drawn By JH ML
5		Scale 1:50 @ A3
6		Drawing No. 1163_25.02

NOTES: ALL DIMENSIONS MUST BE MEASURED ON SITE. DO NOT SCALE FROM THIS DRAWING. REFER ALL DISCREPANCIES TO THE DESIGNER