

DRG. REMAINS COPYRIGHT OF THE ARCHITECT.
DIMENSIONAL DISCREPANCIES TO BE REFERRED
TO THE ARCHITECT
DO NOT SCALE

DRAWING STATUS ☒ PRELIMINARY ☐ FOR APPROVAL ☐ CONSTRUCTION


DATE

REVISION3 Drawing


Scale 1:100

0m

10m

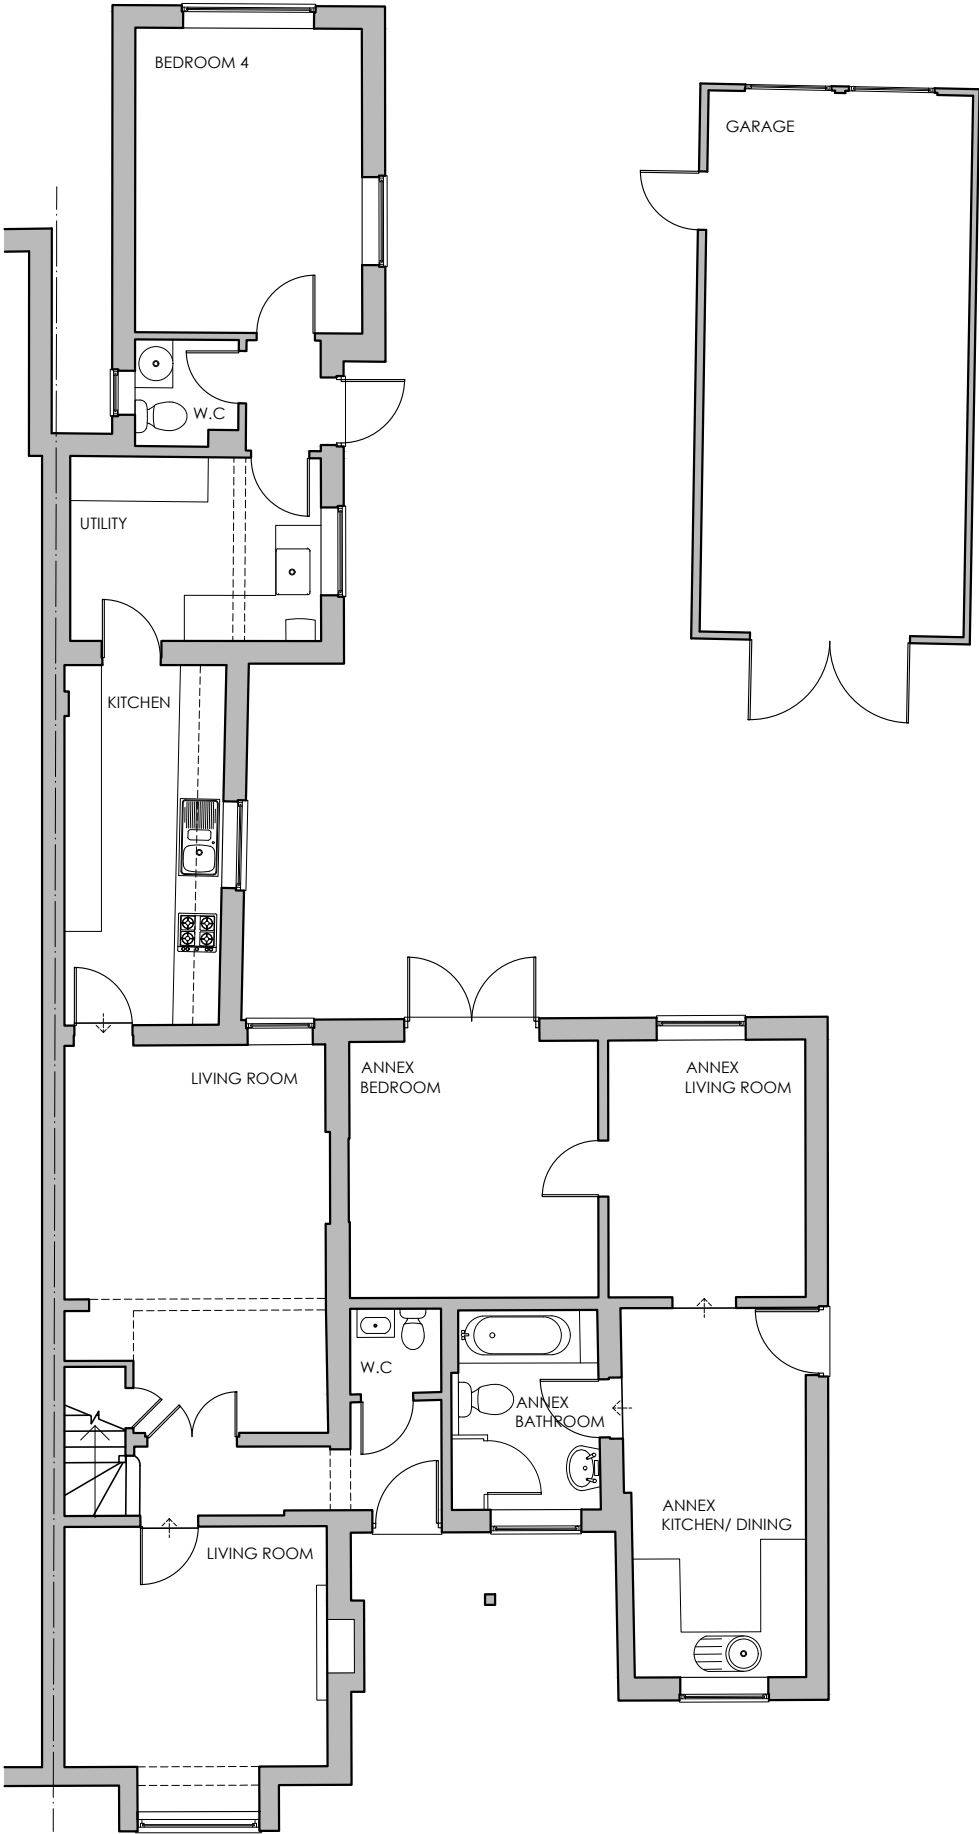

GROUND FLOOR PLAN
1:100

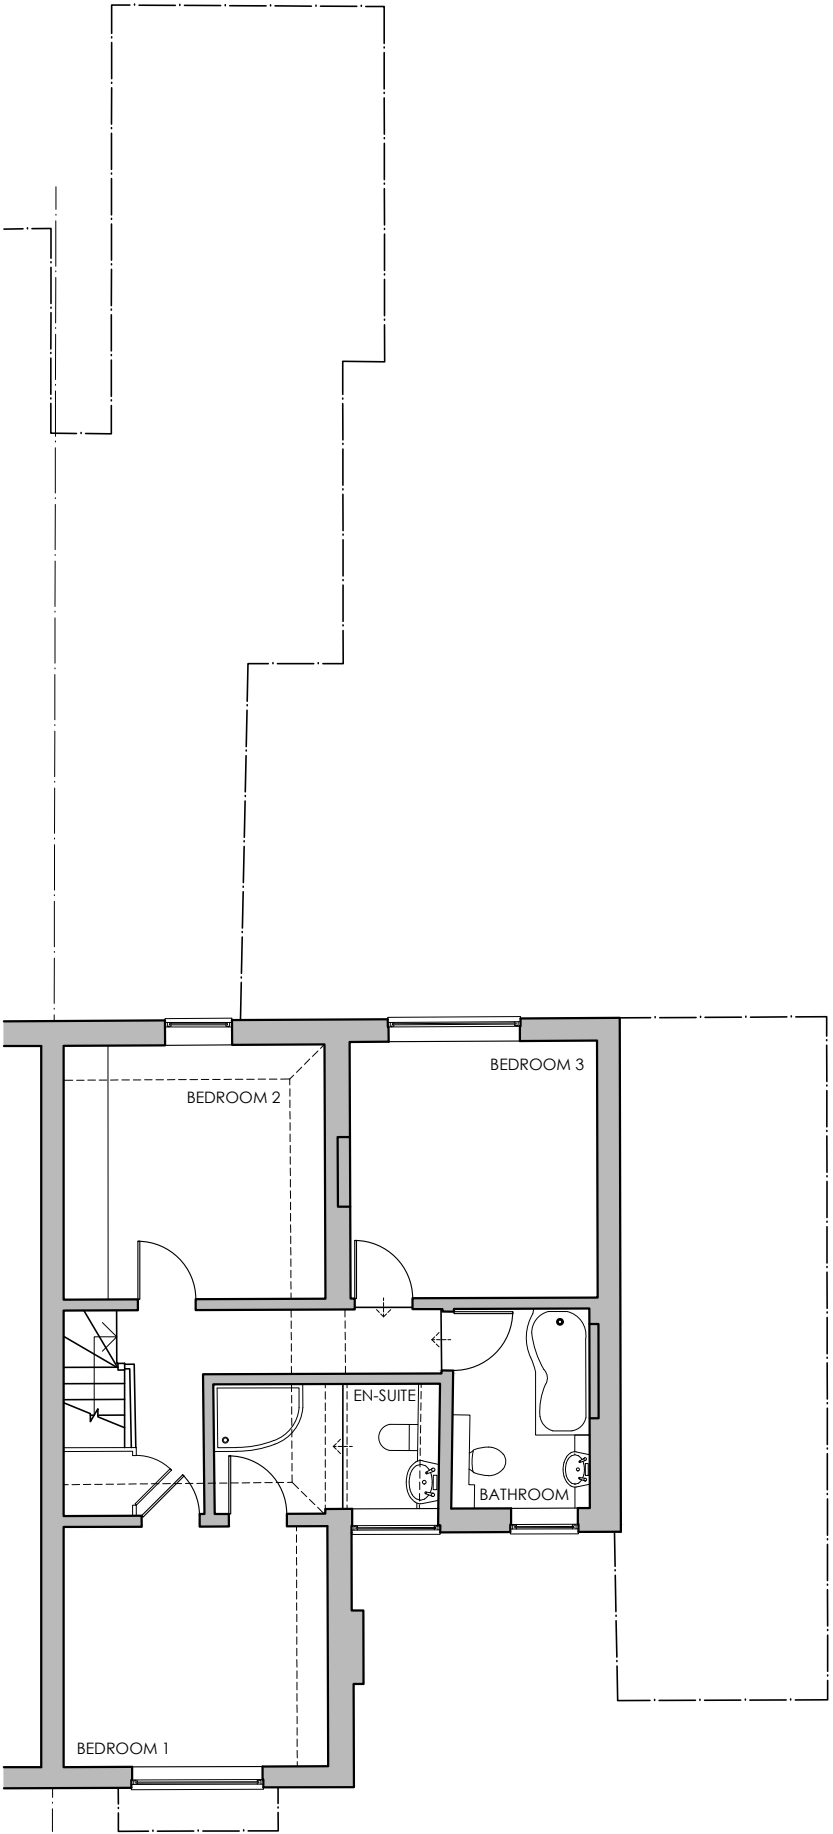

FIRST FLOOR PLAN
1:100

CLIENT
Nat & Chris Callue

JOB TITLE
Proposed Extension
23 Western Avenue
Woodley

DATE
Jan 26

SCALE
1:100

DRG TITLE
Existing Plans

JOB No.
2565

DWG No.
02

REV.

REV.



Anne Owen Architects Ltd
24 Springfield Park, Twyford, Reading RG10 9JH
+44(0)118 932 0846 / 07788 262602
anne@annehearchitect.co.uk
www.annehearchitect.co.uk

Director: Anne Owen BA (Hons) BAch RIBA

Company Registered in England & Wales No. 8861202