



DRG. REMAINS COPYRIGHT OF THE ARCHITECT.
DIMENSIONAL DISCREPANCIES TO BE REFERRED
TO THE ARCHITECT
DO NOT SCALE

DRAWING STATUS ☒ PRELIMINARY ☐ FOR APPROVAL ☐ CONSTRUCTION

DATE

-

REVISION3 Drawing

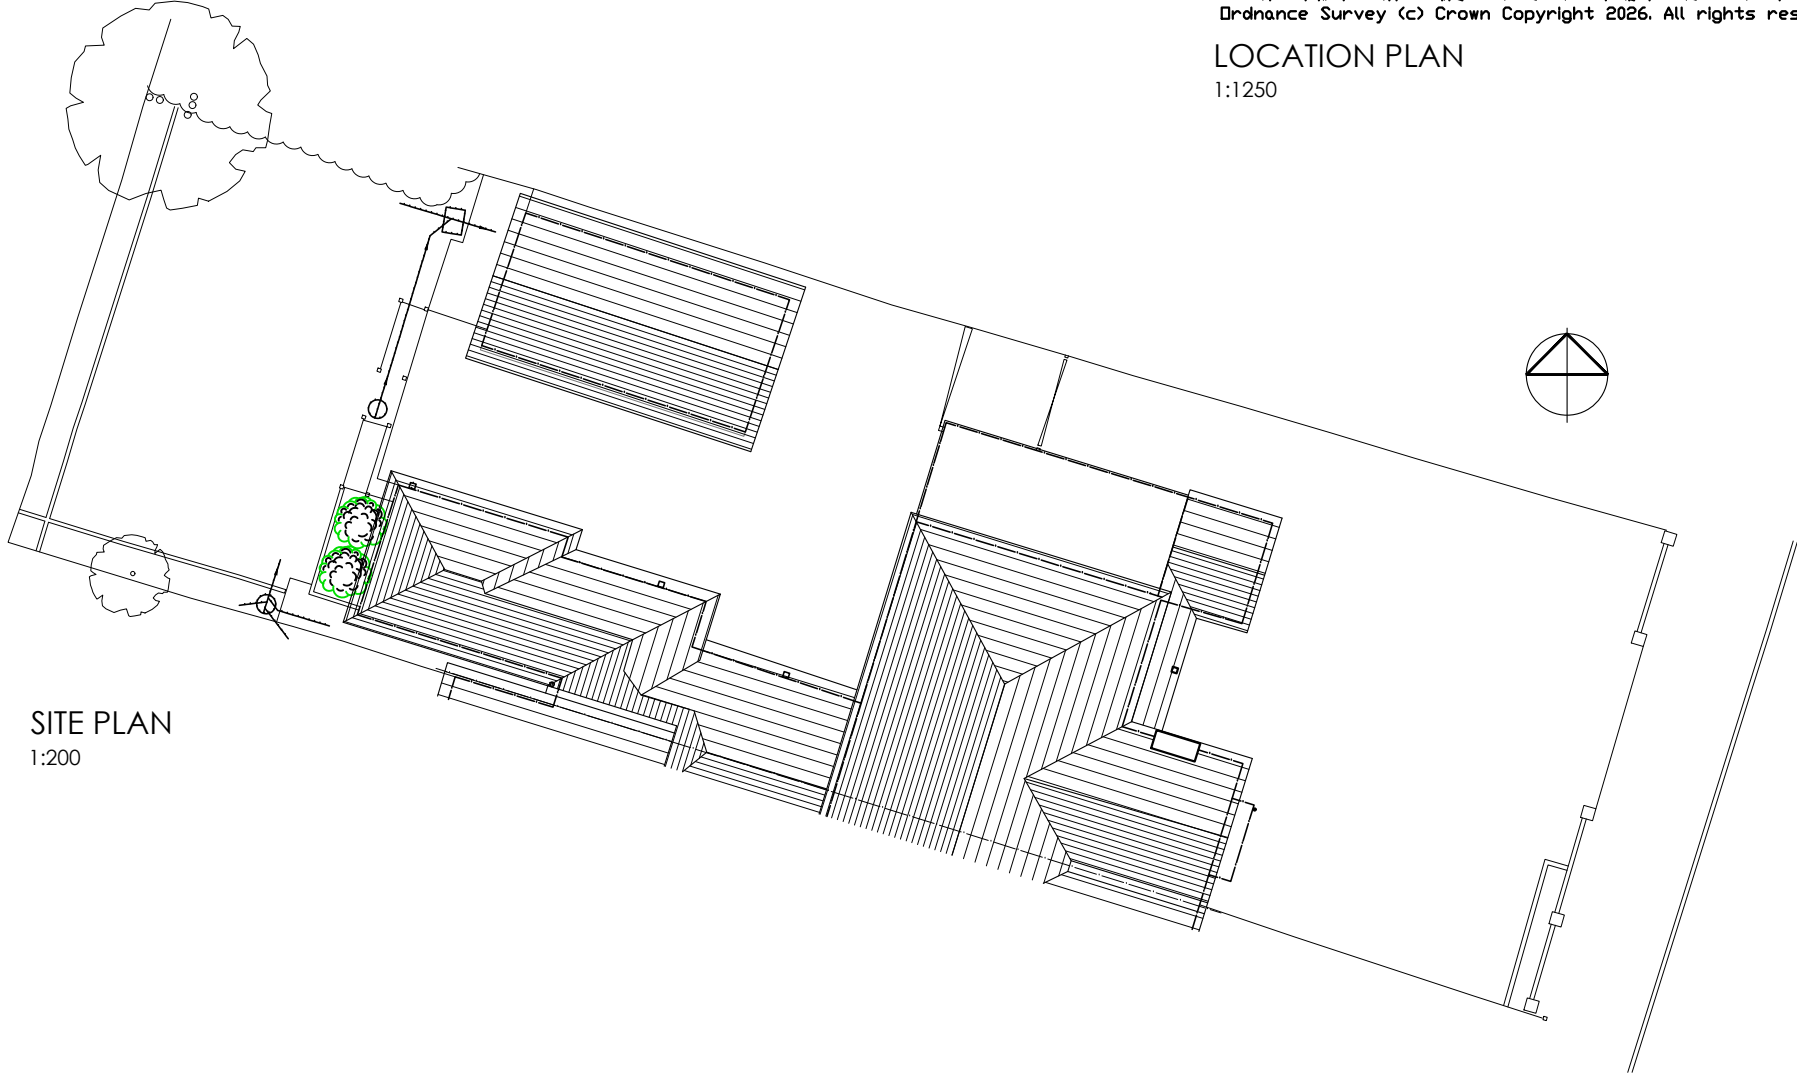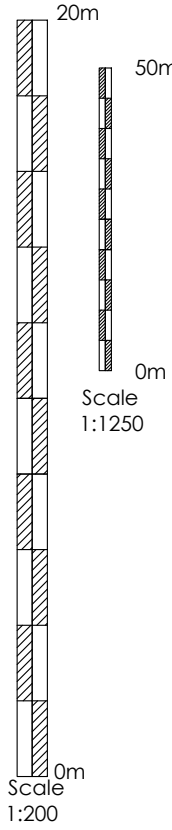

CLIENT
Nat & Chris Callue

JOB TITLE
Proposed Extension
23 Western Avenue
Woodley

DATE
Jan 26

SCALE
1:200 & 1:1250

DRG TITLE
Location & Site Plan

JOB No.
2565

DWG No.
01

REV.

-

anne owen
architects

Anne Owen Architects Ltd
24 Springfield Park, Twyford, Reading RG10 9JH
+44(0)118 932 0846 / 07788 262602
anne@annehearchitect.co.uk
www.annehearchitect.co.uk
Director: Anne Owen BA (Hons) BAch RIBA
Company Registered in England & Wales No. 8861202