
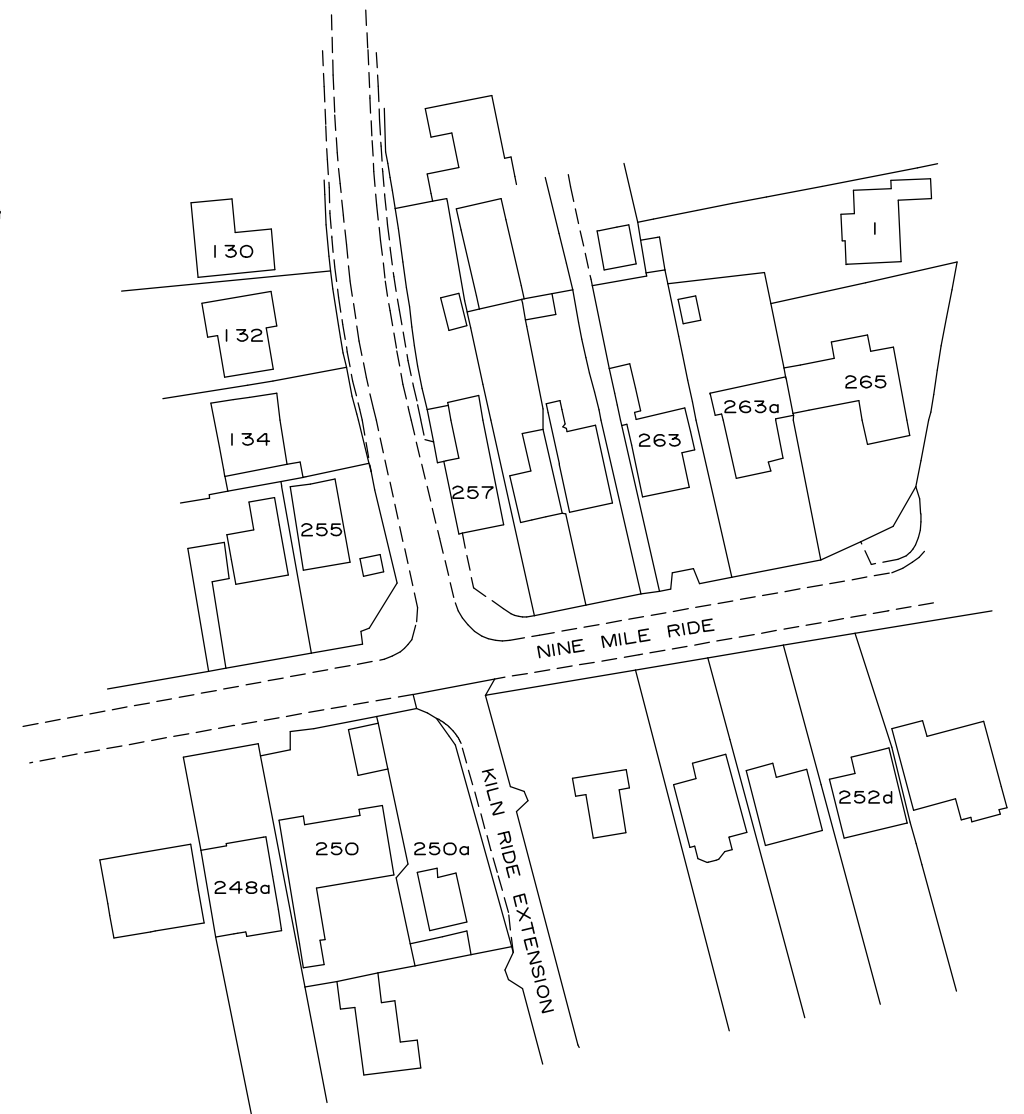
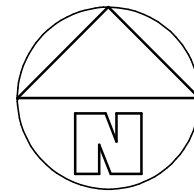
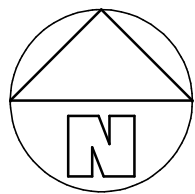


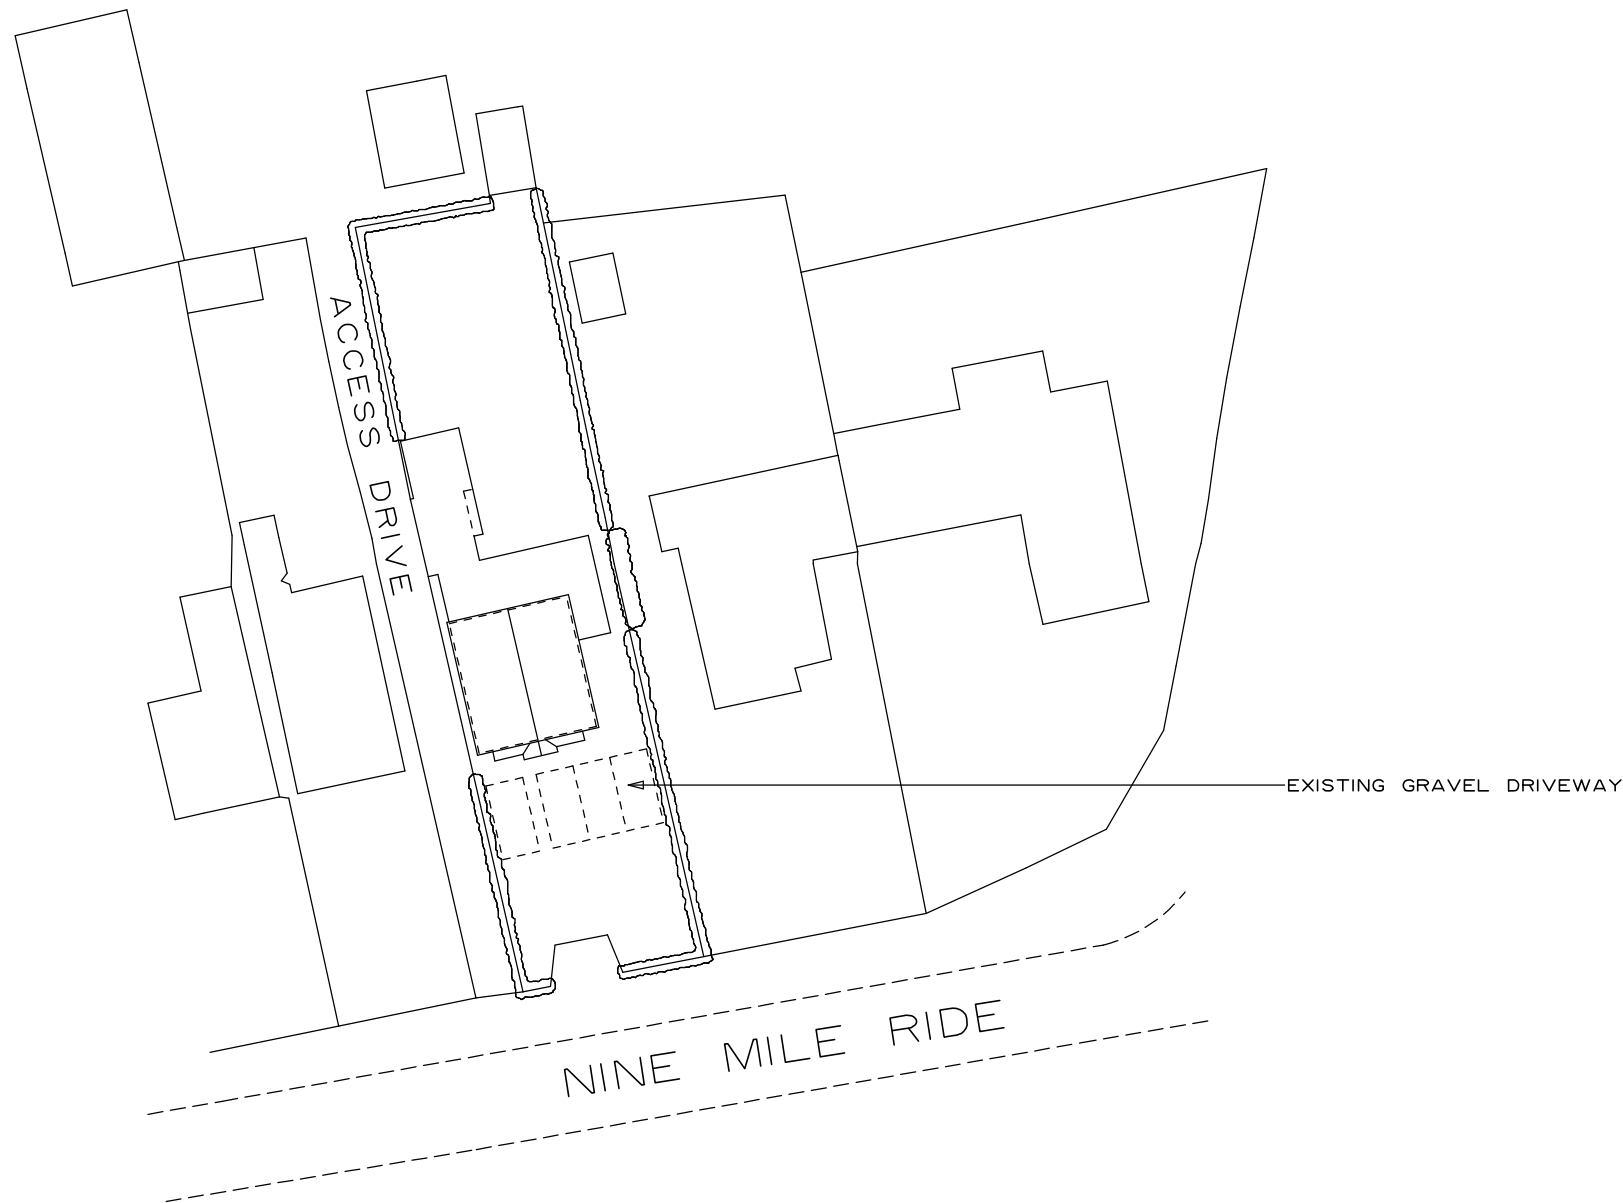

CLIVE BALDWIN *Building Design*

Glancadwn, Llangeitho, Tregaron. SY25 6QH.
Telephone: 07768 585621

263 NINE MILE RIDE
FINCHAMPSTEAD

Existing site plan

Scale: 1:500 @ A3

Date: MARCH 2026

2535/04

Scale this drawing for Planning purposes only.
All dimensions are to be checked on site and any discrepancies reported.