



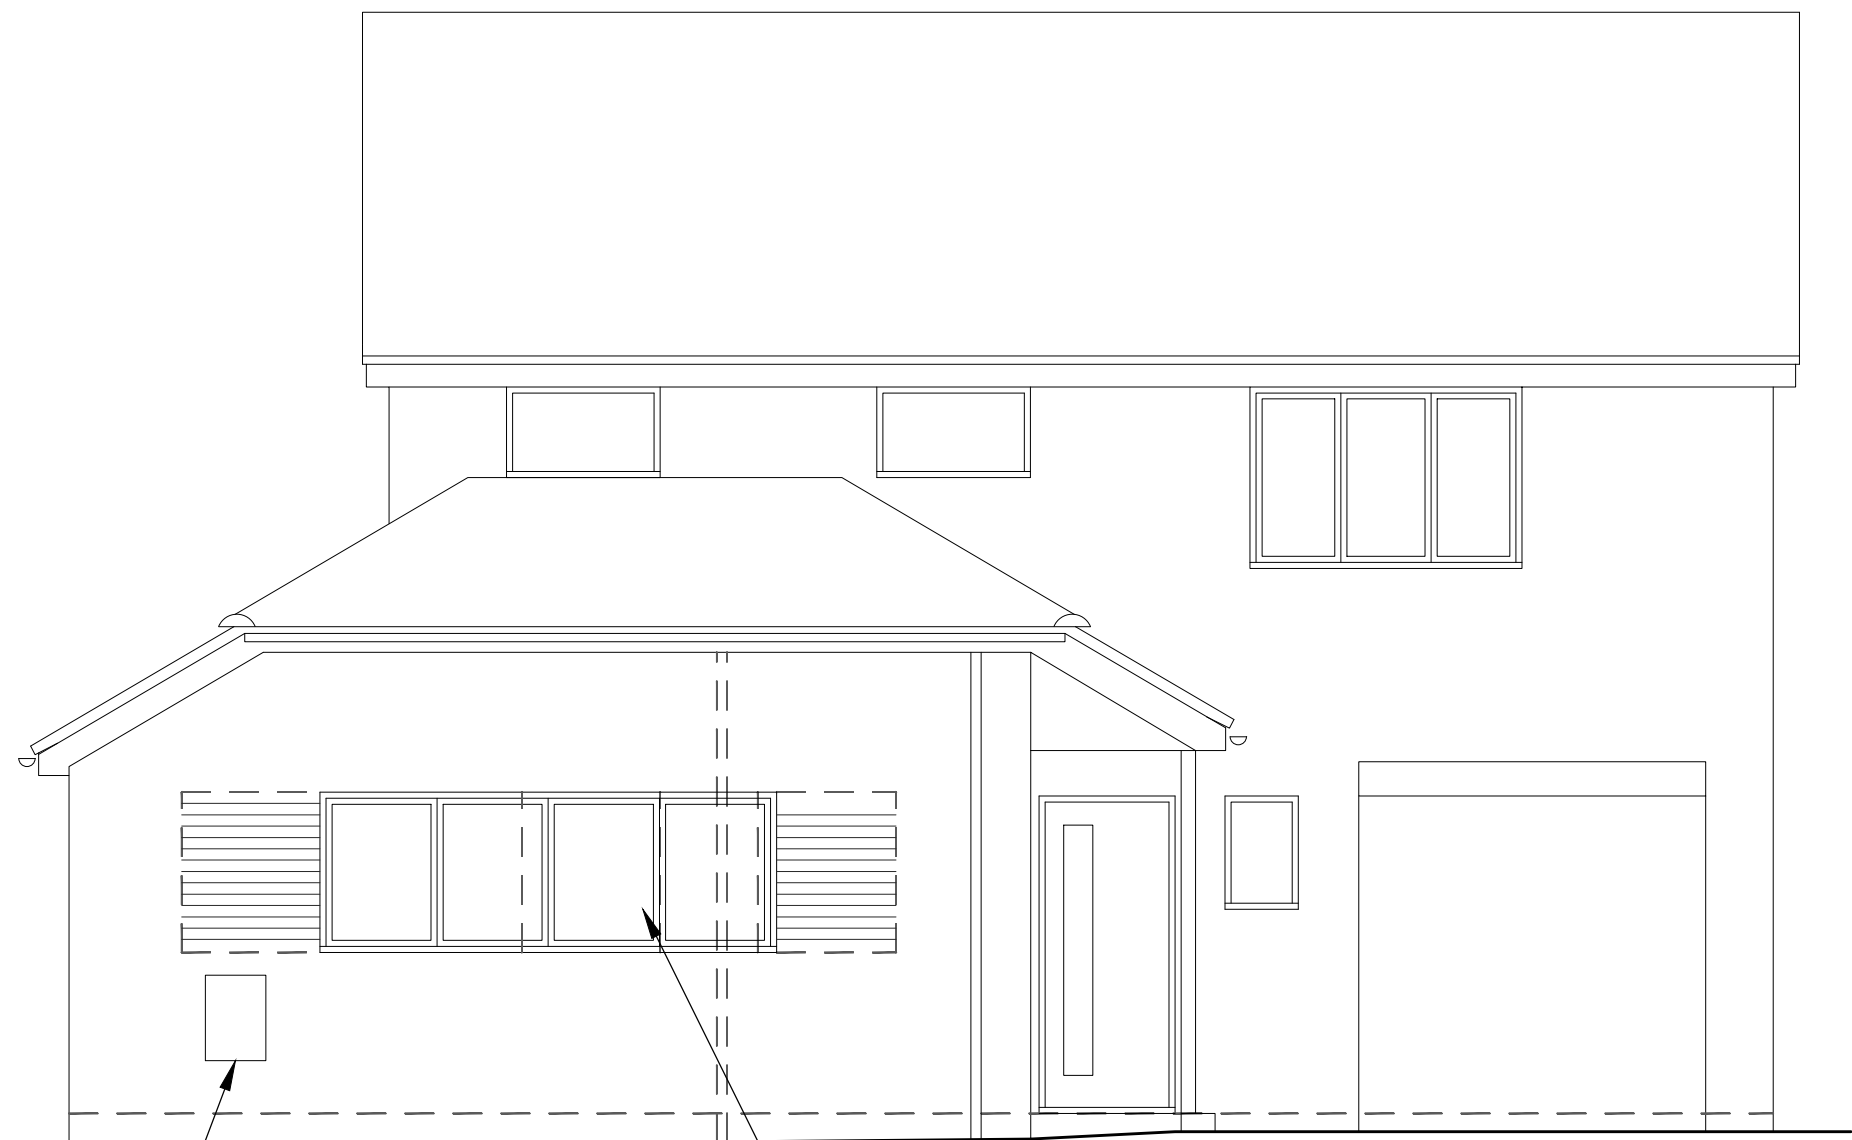


Front Elevation 1 :50

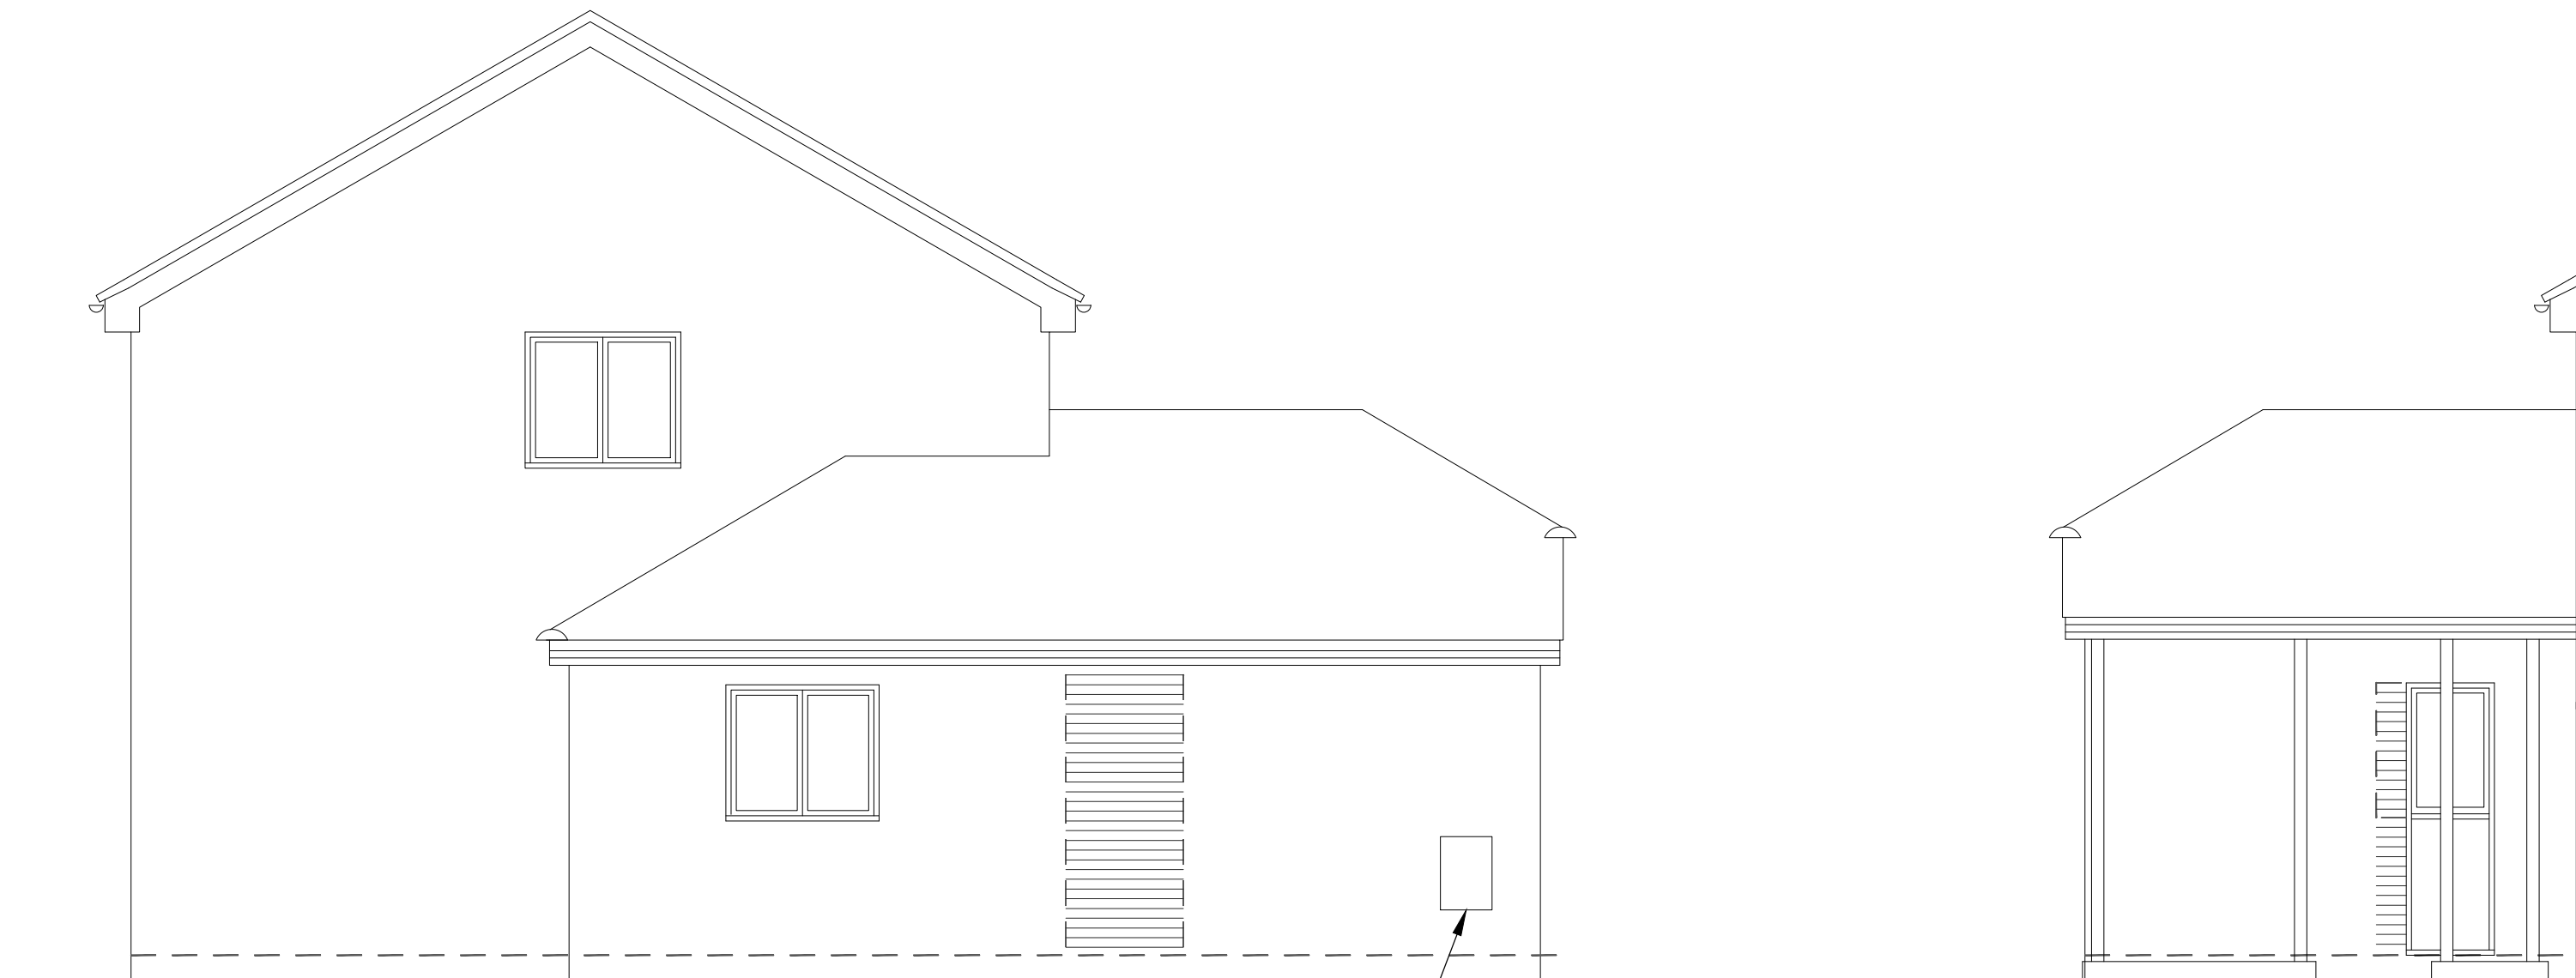


Side Elevation 1 :50

Side Elevation 1 :50

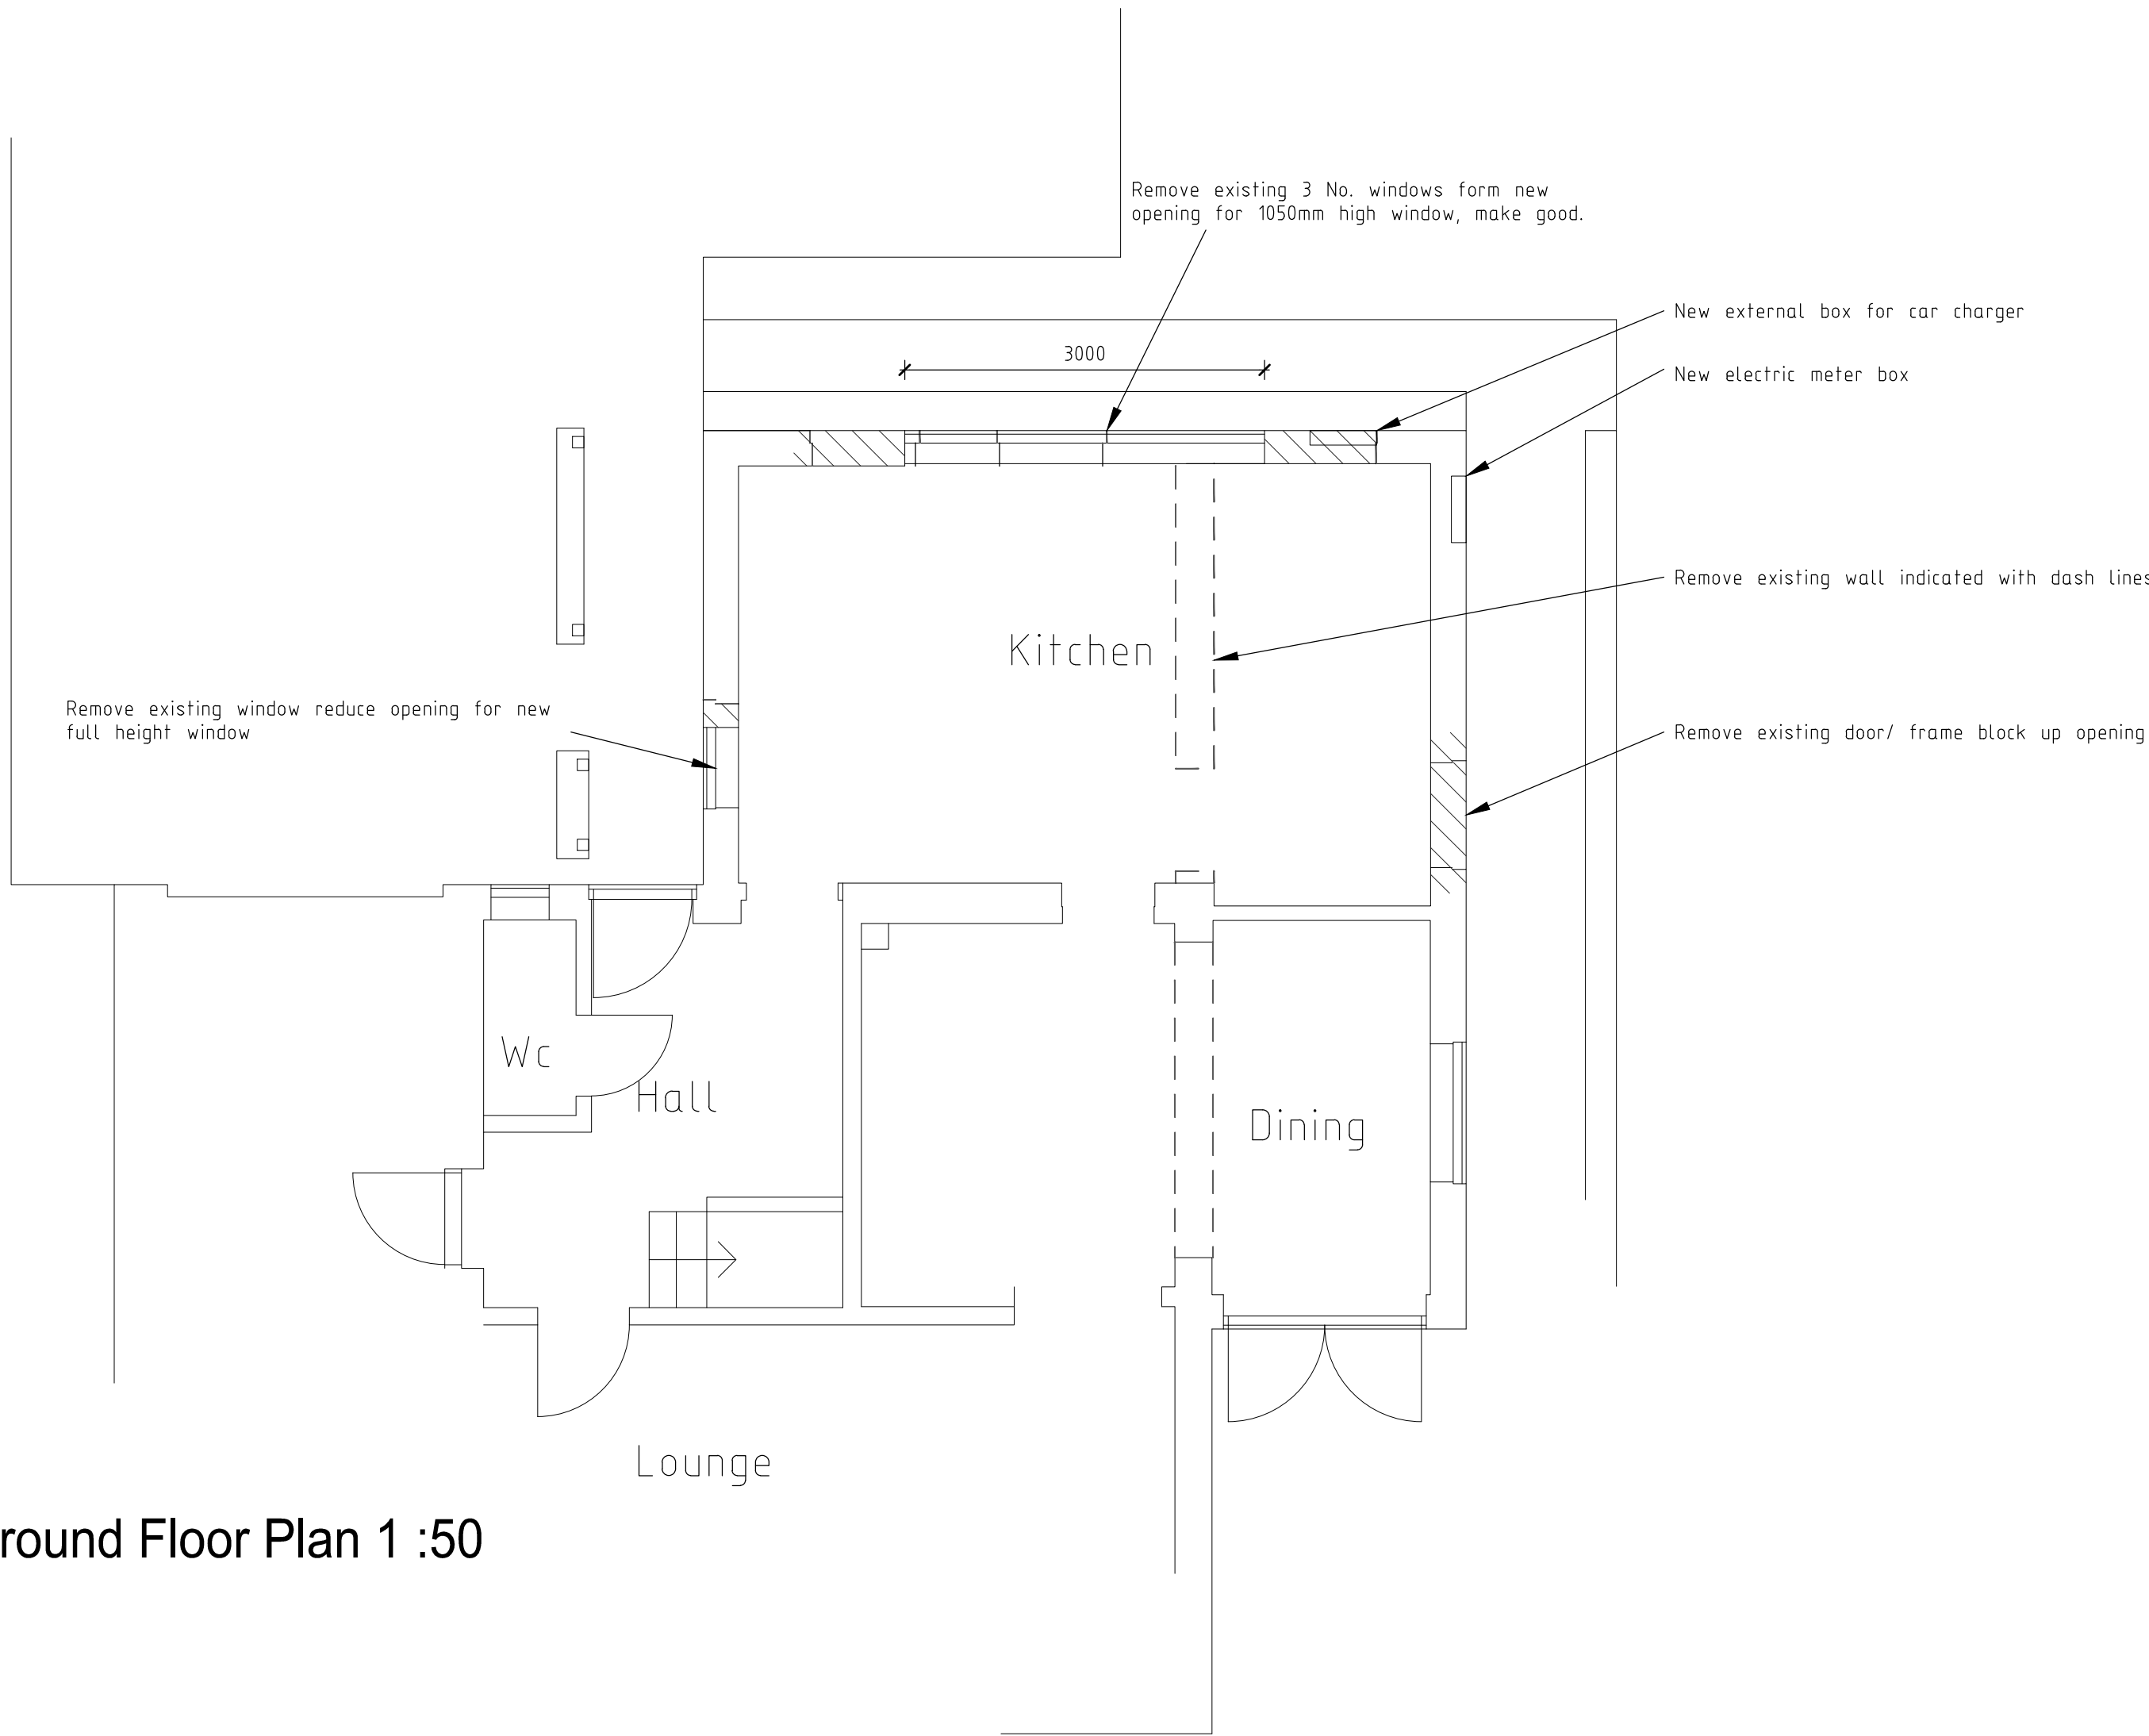

Part Ground Floor Plan 1 :50

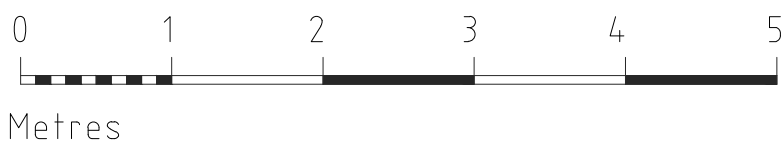

B	25-3-26	Updated info
A	19-3-26	Additional info added
	Date	Revision
© copyright		
Client		
Mr & Mrs Sweetman		
Job Title		
59 Emmbrook Vale, Wokingham, RG41 1PW.		
Drawing Title		
Scheme Proposals Plans & Elevations		
Scale AS @ A1		
Date	Mar 2026	Drawn by JRB
Drawing No.	SP/26/ 01	Rev. B