



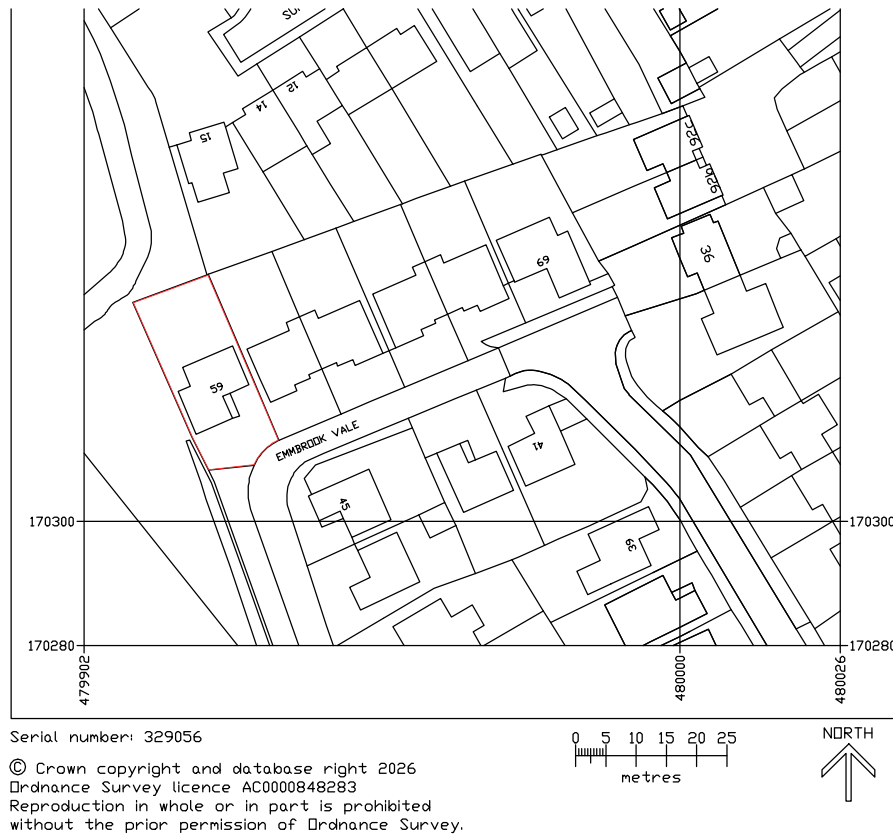

Location Plan 1 :1250

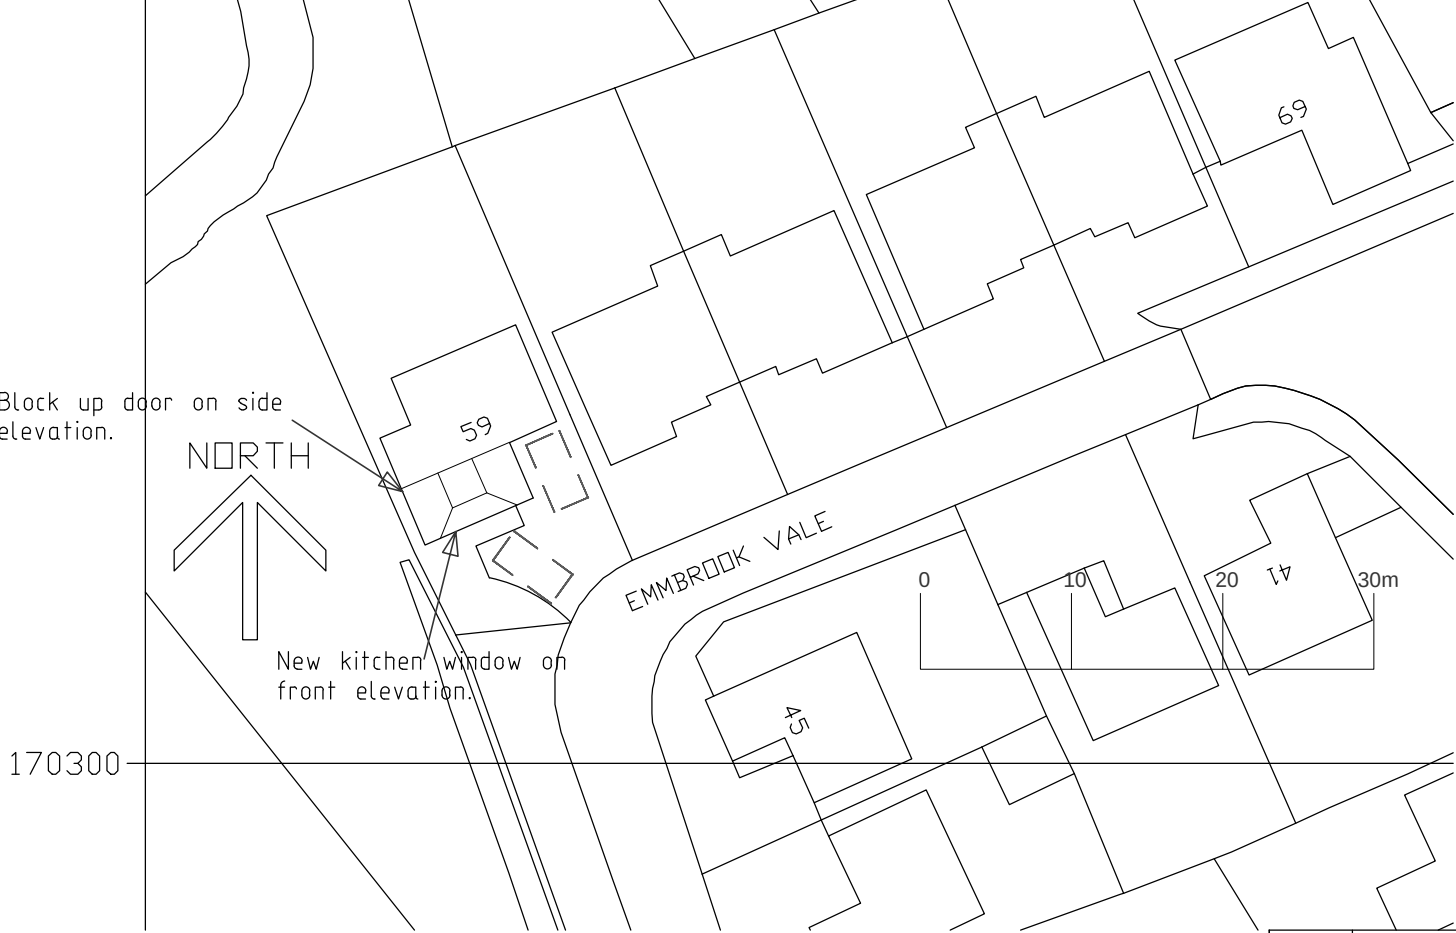

Site Plan 1 :500

	Date	Revision
© copyright		
Client		
Mr & Mrs Sweetman		
Job Title		
59 Emmbrook Vale, Wokingham, RG41 1PW.		
Drawing Title		
Scheme Proposals Location & Site Plans		
Scale AS @ A3		
Date Mar 2026		Drawn by JRB
Drawing No. SP/26/ 02		Rev. -