



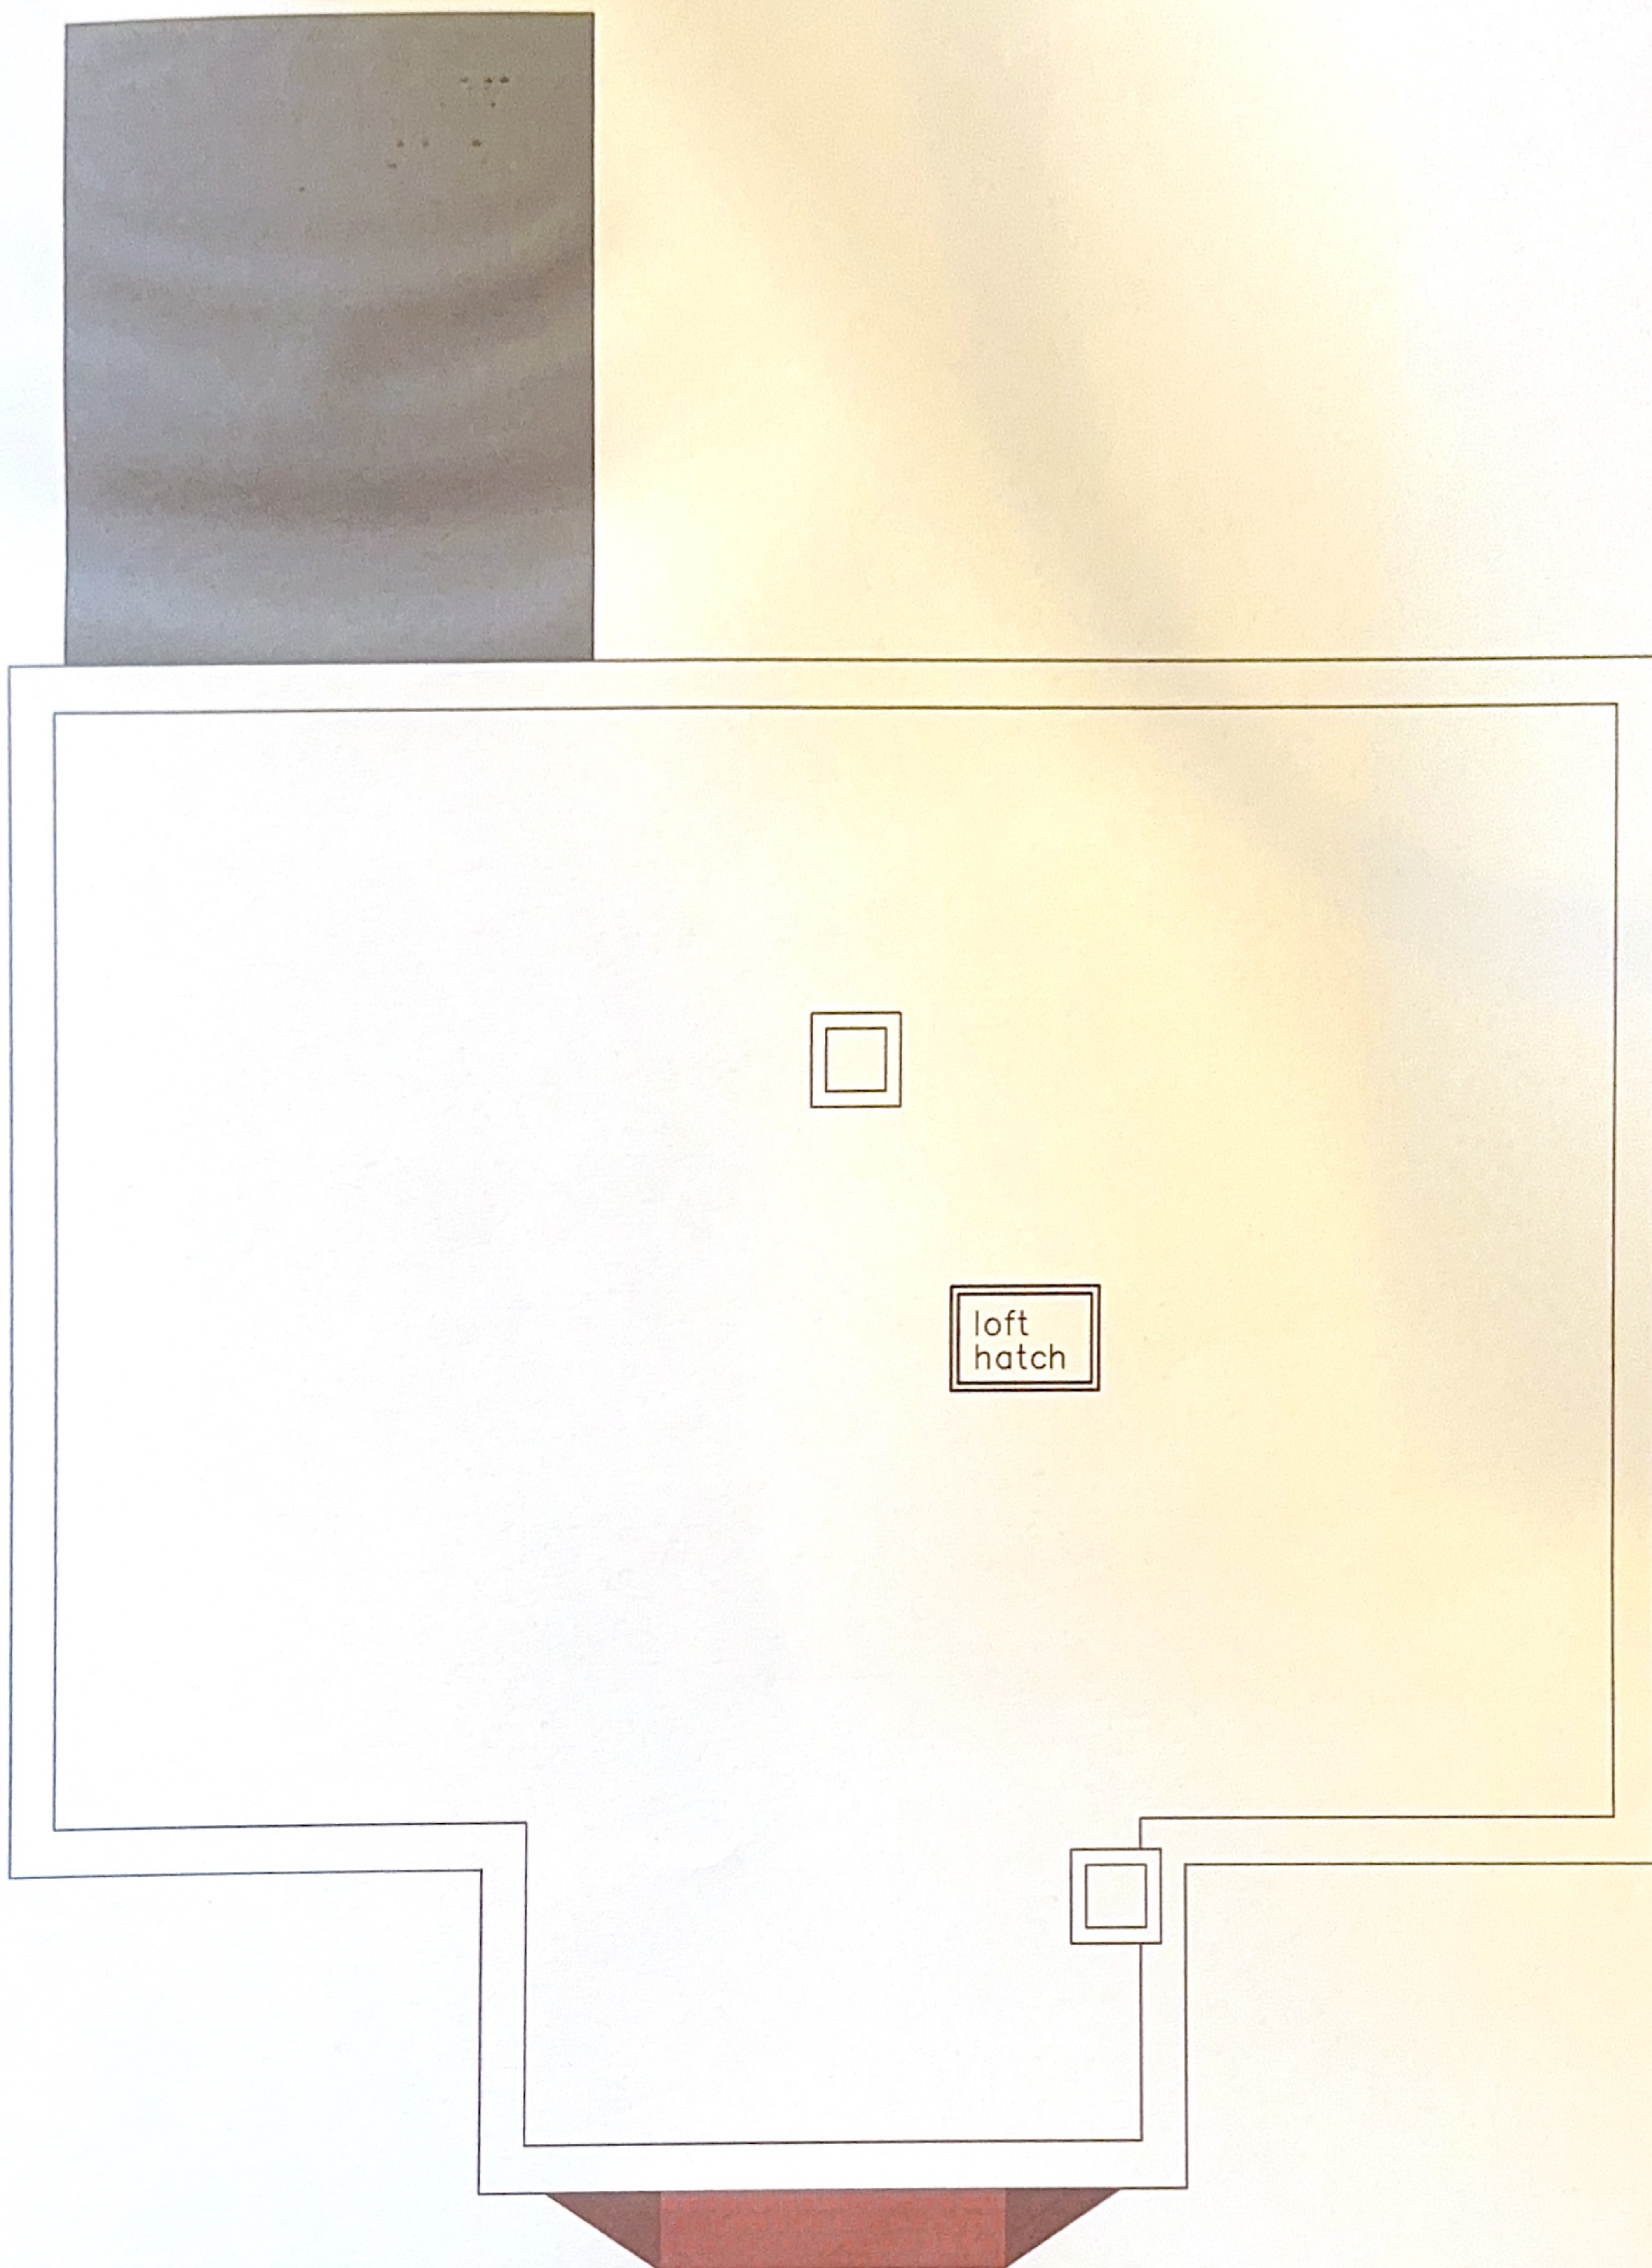

EXISTING LOFT

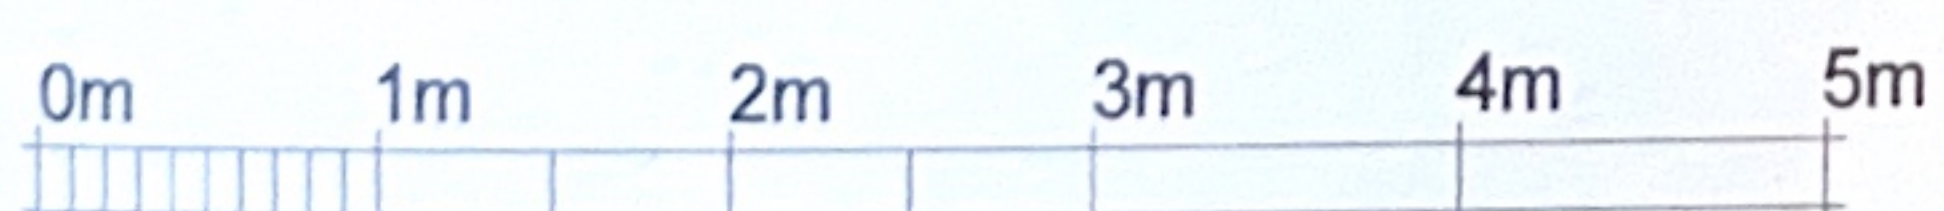

SCALE 1:50 @ A3

DRG. NO. PP015	REV A	SCALE 1:50@A3	DATE FEBRUARY 2025	DRAWN BY TRISH BARSON	 Trish Barson Designs	Tel: 07947 919717 Email: trish@trishbarsondesigns.co.uk Web: www.trishbarsondesigns.co.uk
DRG. TITLE EXISTING LOFT FLOOR PLAN		PROJECT ADDRESS 59 EVENDONS LANE, WOKINGHAM				