





REAR ELEVATION As Proposed
Scale 1:100

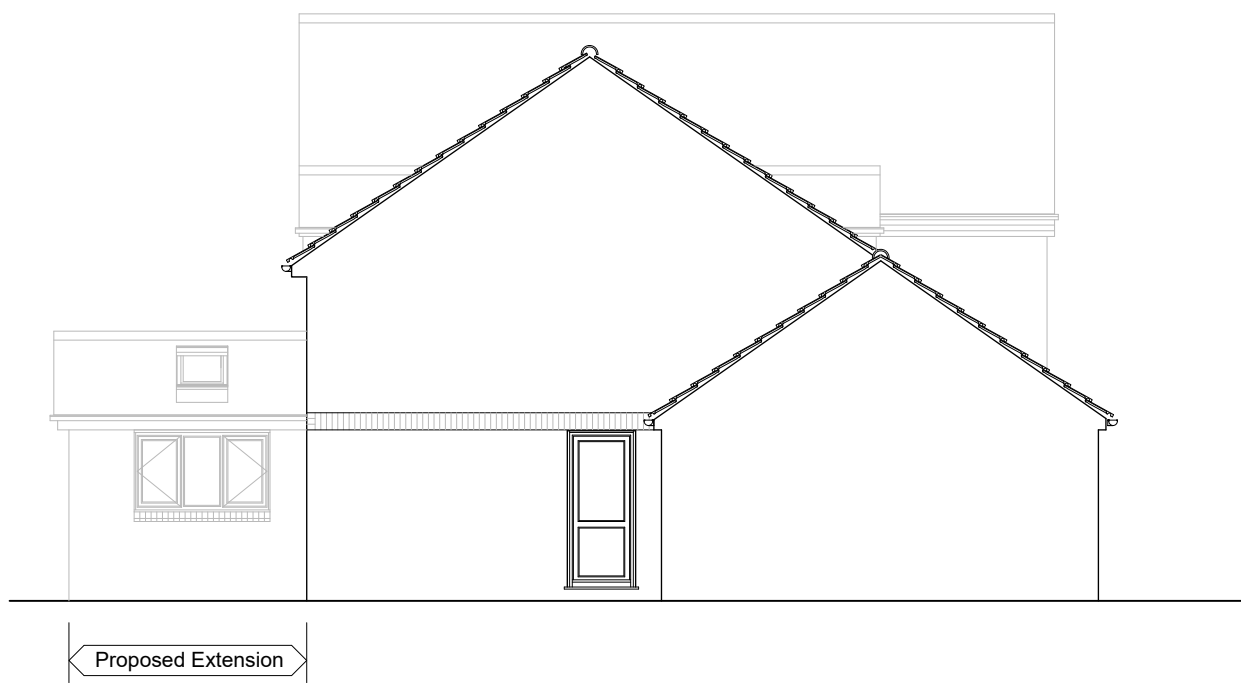


SIDE ELEVATION As Proposed

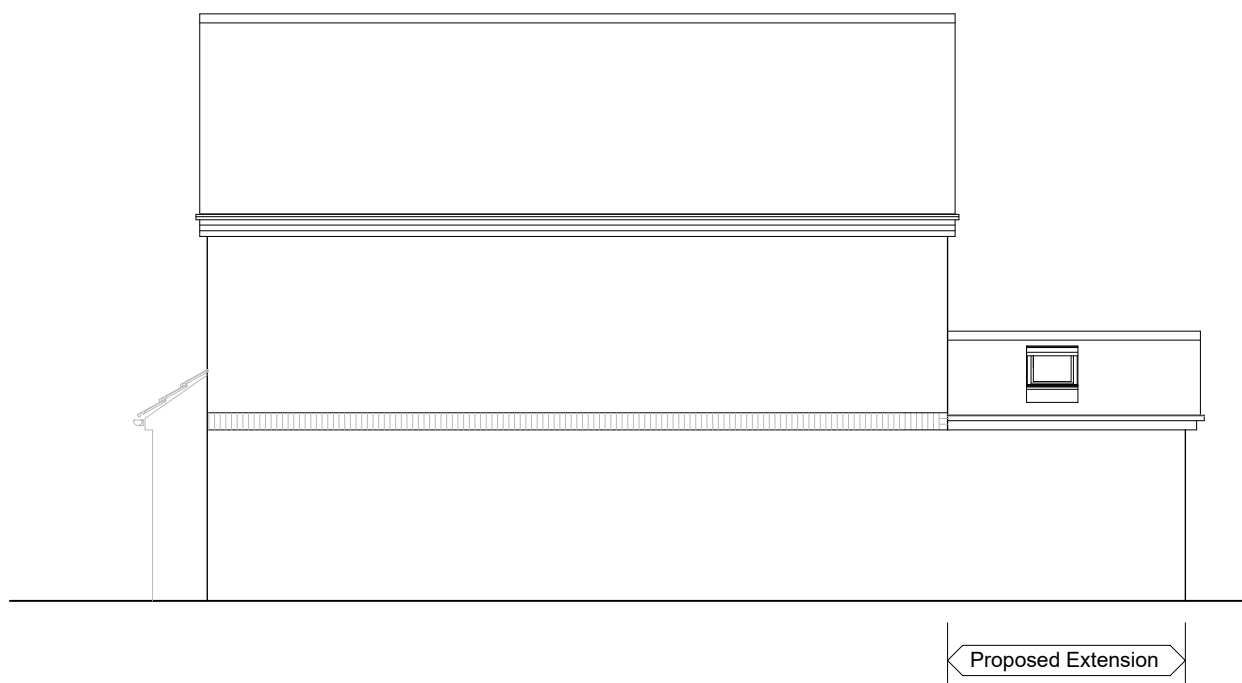


SIDE ELEVATION As Proposed




REAR ELEVATION As Existing
Scale 1:100

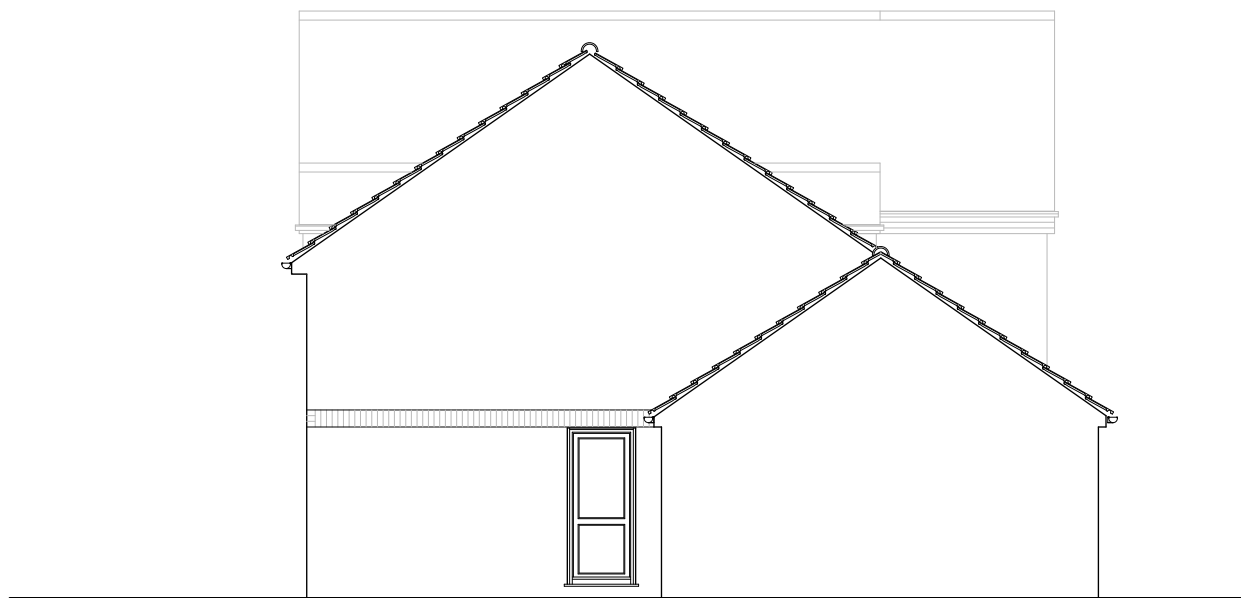


SIDE ELEVATION As Existing

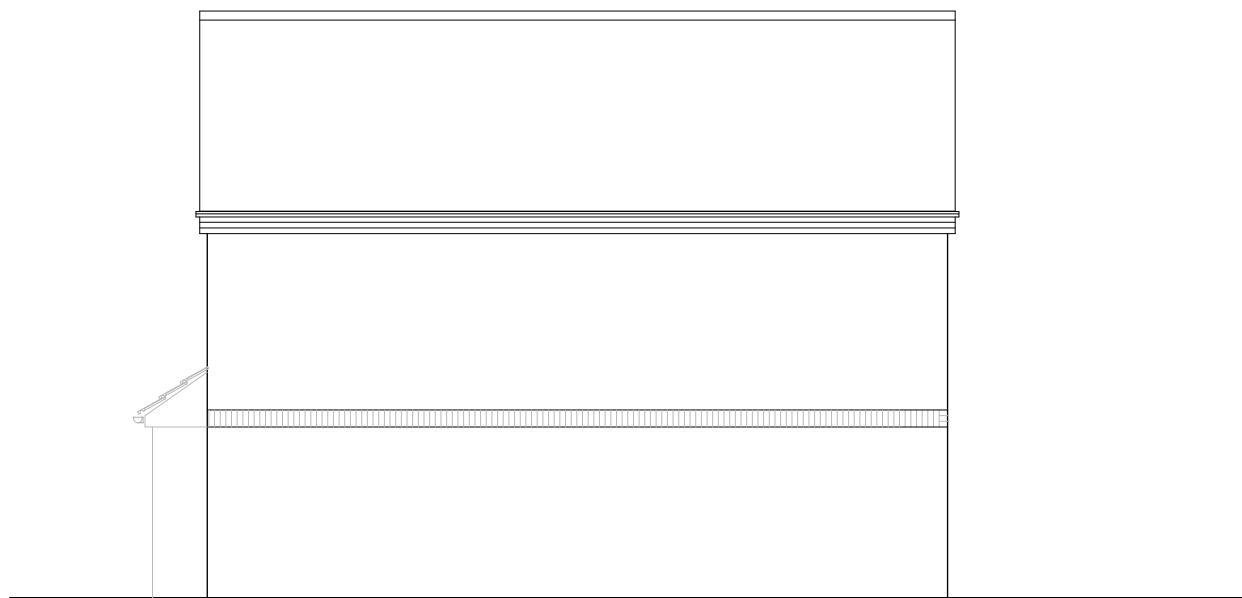

SIDE ELEVATION As Existing

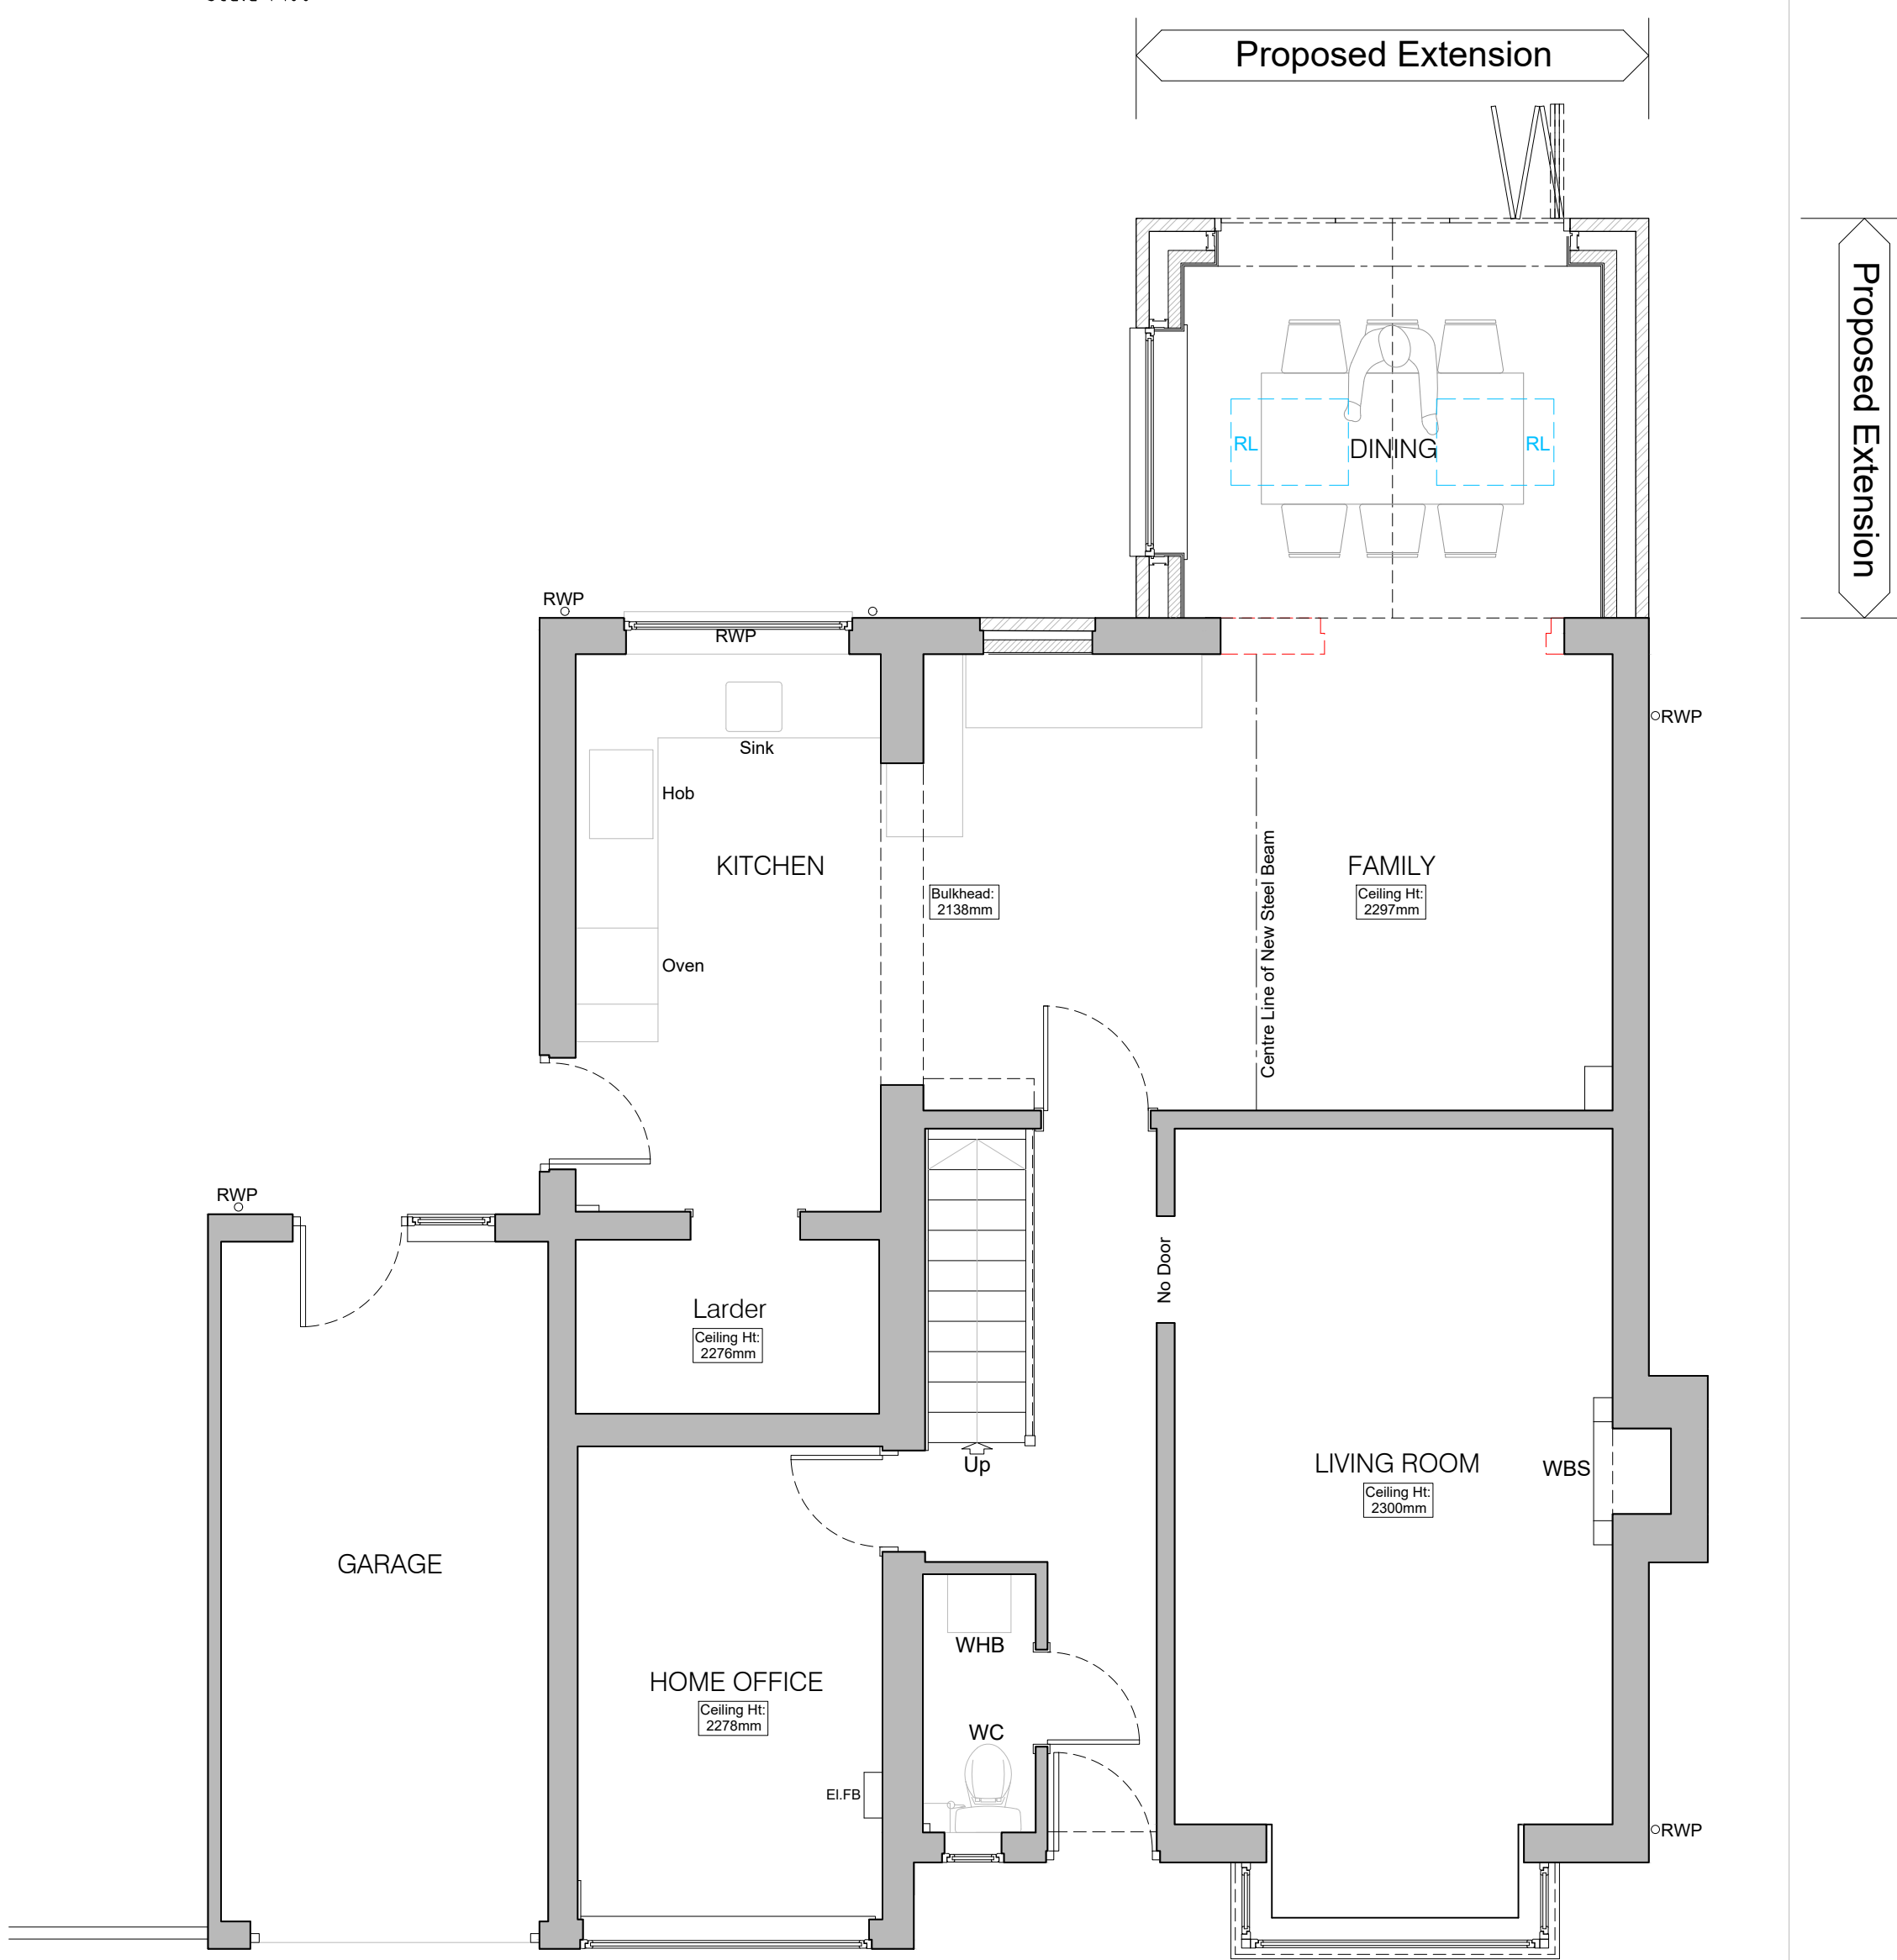

GROUND FLOOR GENERAL ARRANGEMENT PLAN As Proposed
Scale 1:50

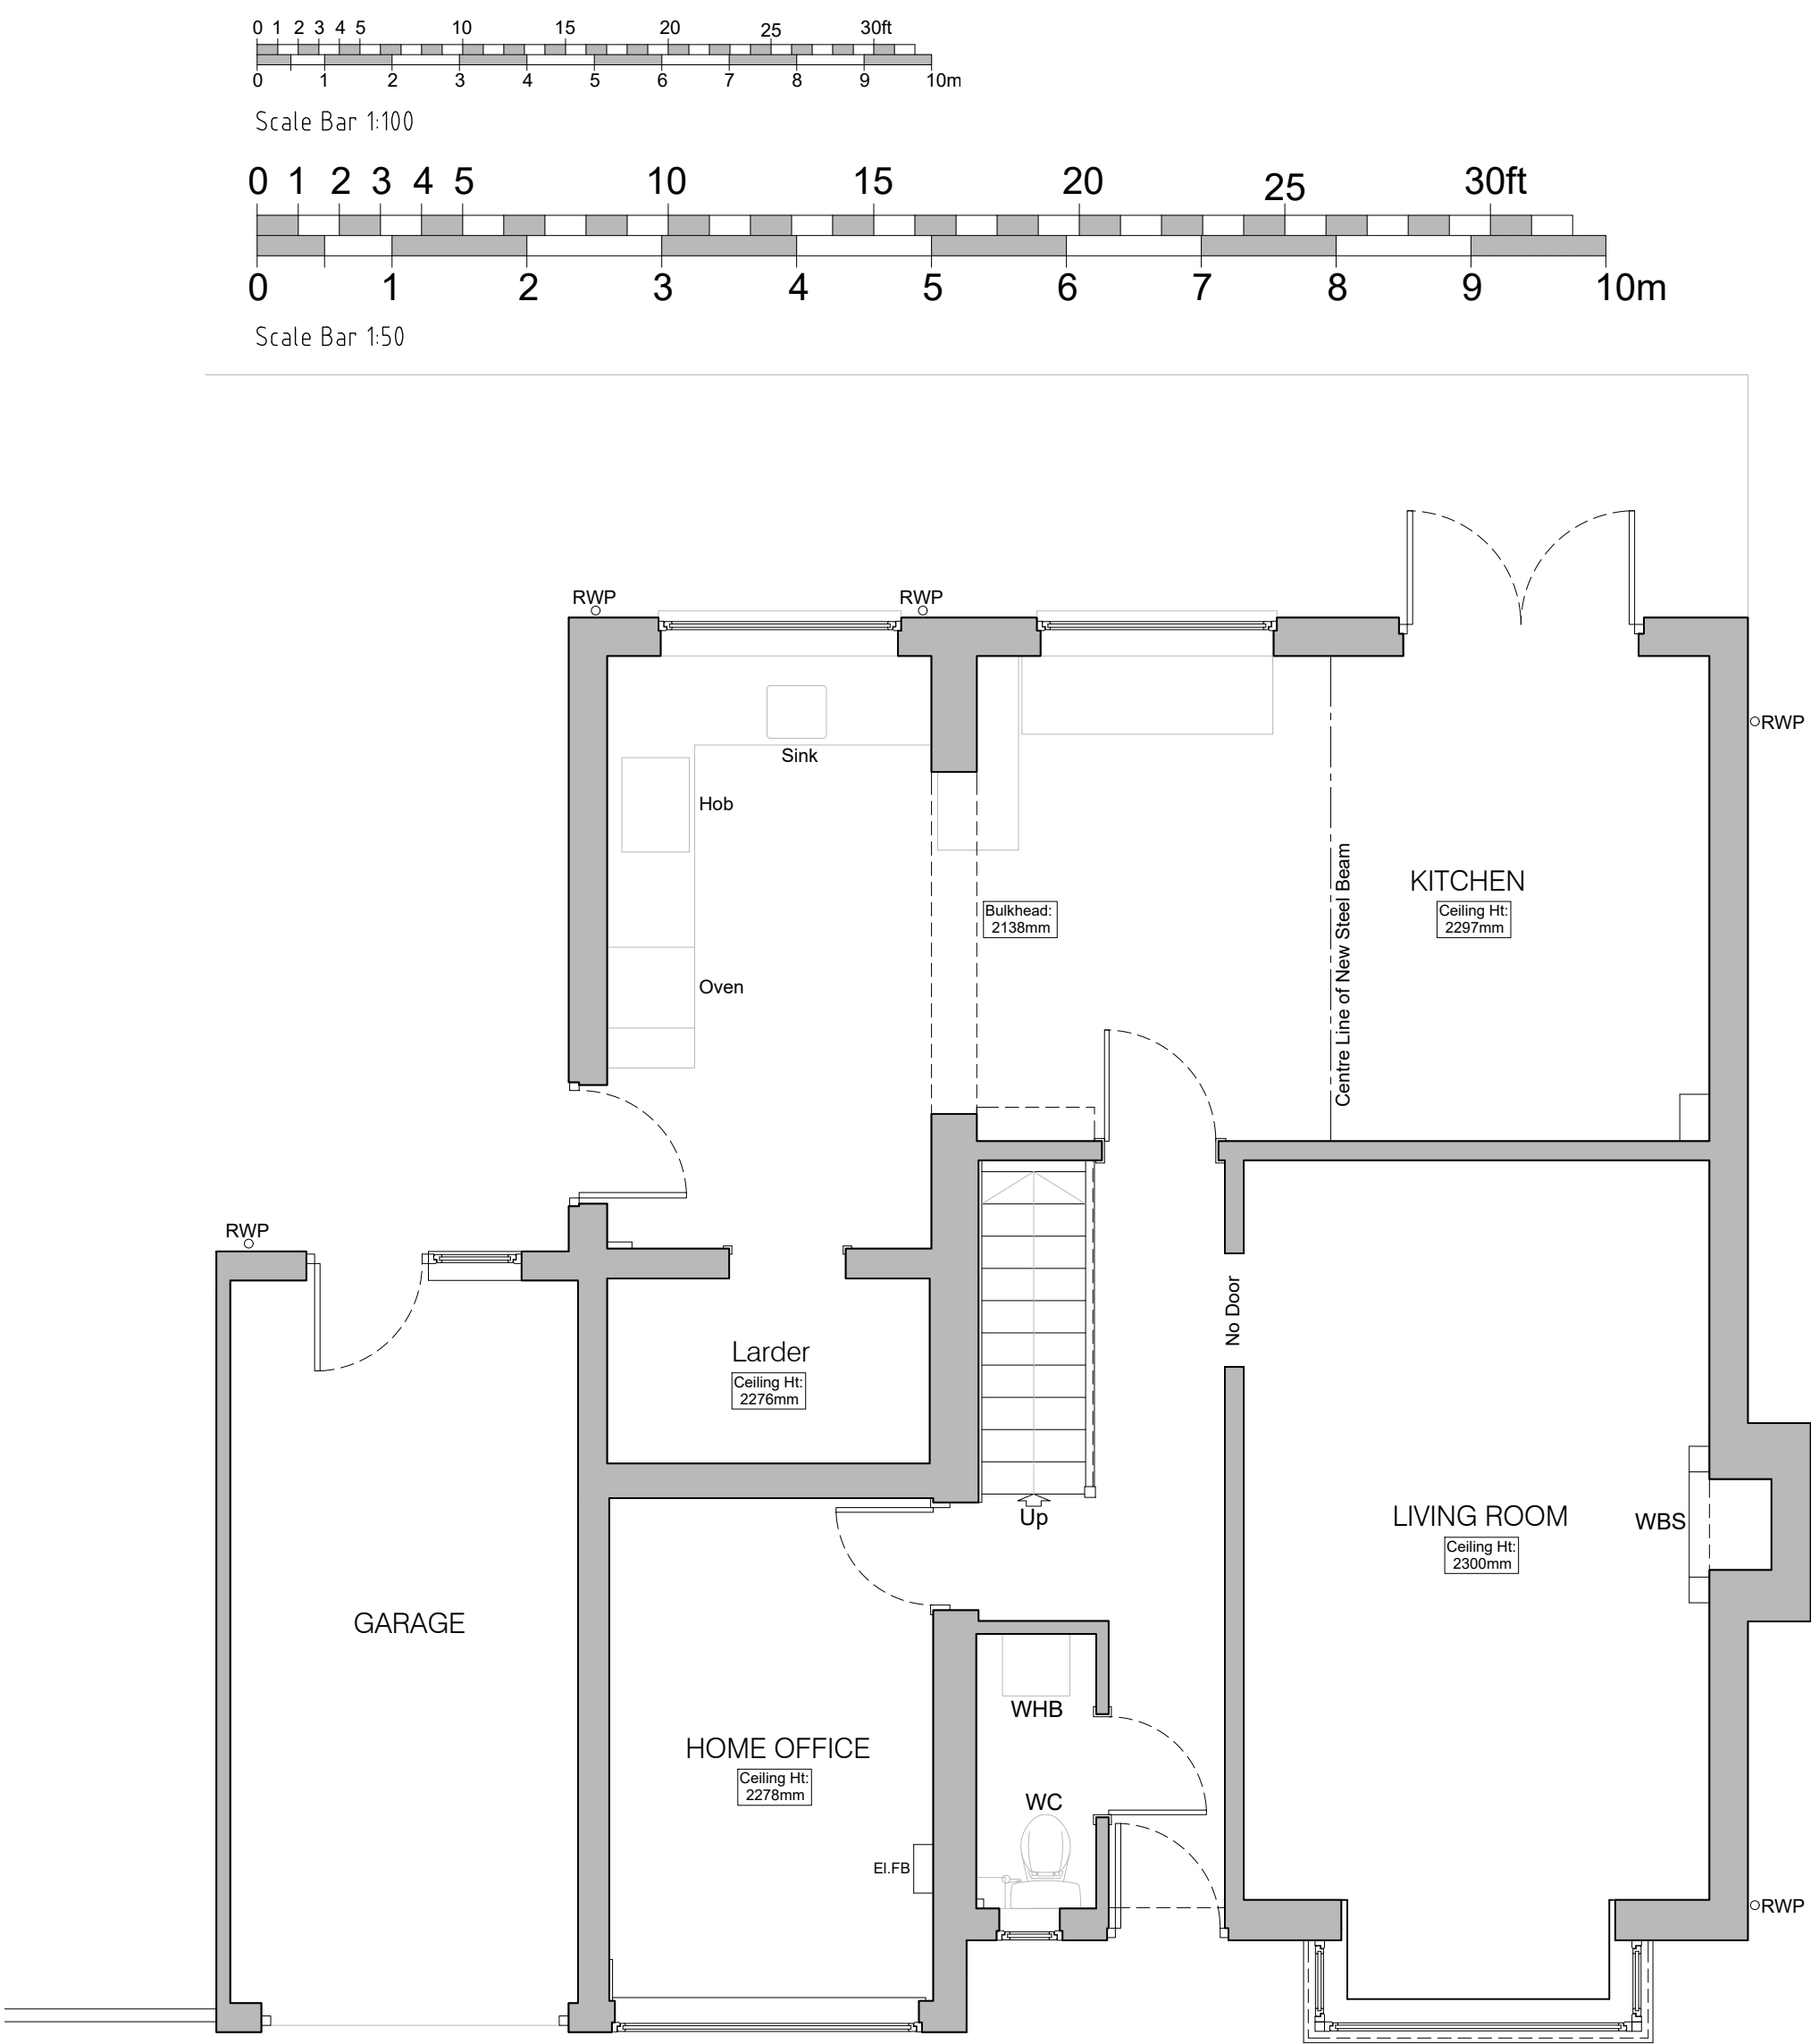

GROUND FLOOR GENERAL ARRANGEMENT PLAN As Existing
Scale 1:50

FOR PLANNING SUBMISSION

Rev	Description	Date
A	Apertures revised	05-06-2025

EXTENSIONS AND ALTERATIONS
LOCATION
Mr. and Mrs. G. West
199, Hyde End Road, Spencer's Wood,
Reading, Berkshire, RG7 1BU

DRAWING TITLE
GROUND FLOOR PLANS
Inc. REAR and SIDE ELEVATIONS
As Existing and Proposed

DAVID HOLTAM
Architect
SCALE: Varies @ A1
DATE: March 2025
REVISION: A