



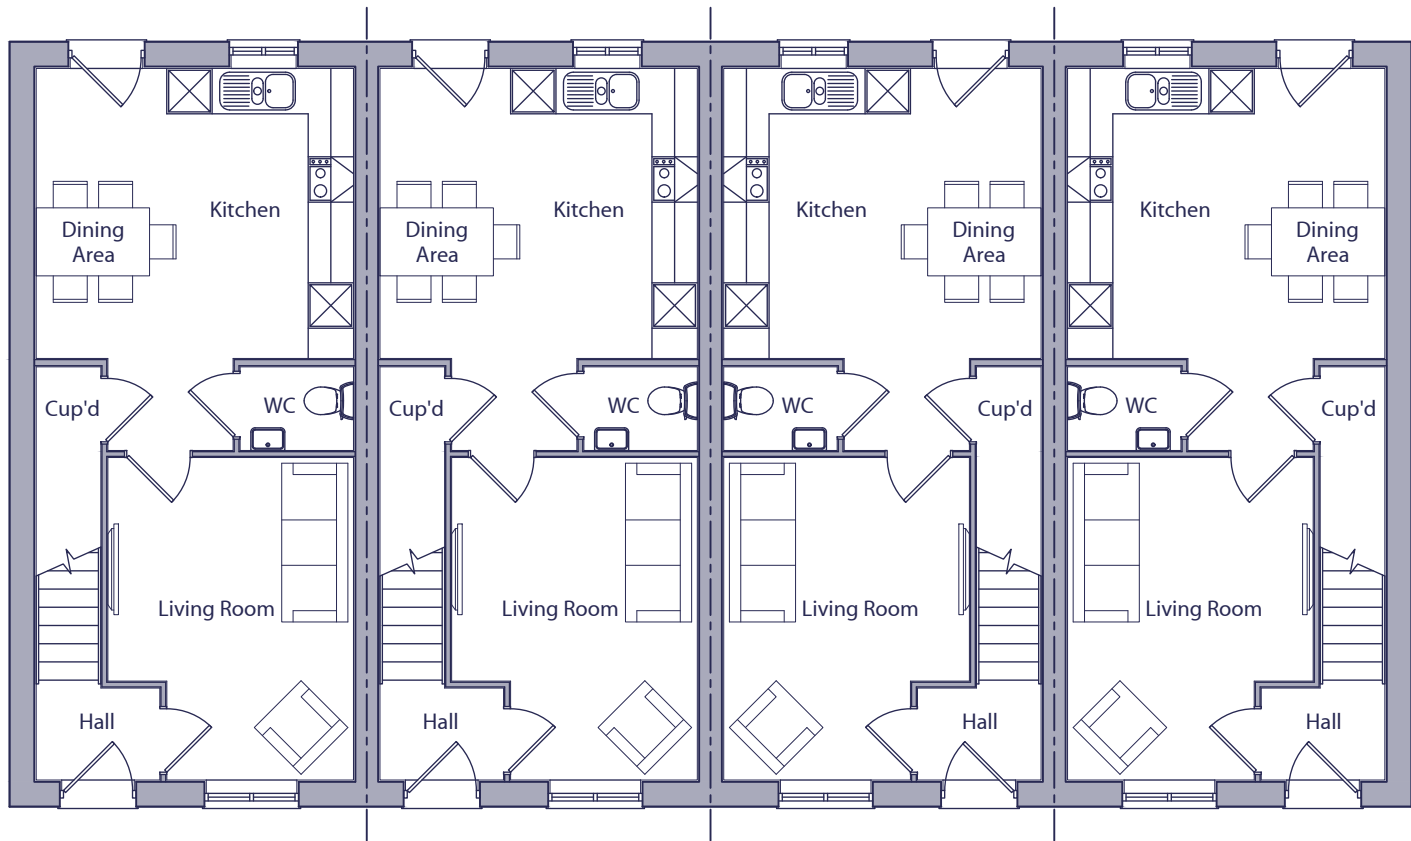

GROUND FLOOR PLAN

AL24 TYPE AL24A TYPE AL24A TYPE AL24 TYPE
PLOT 4075 PLOT 4074 PLOT 4073 PLOT 4072

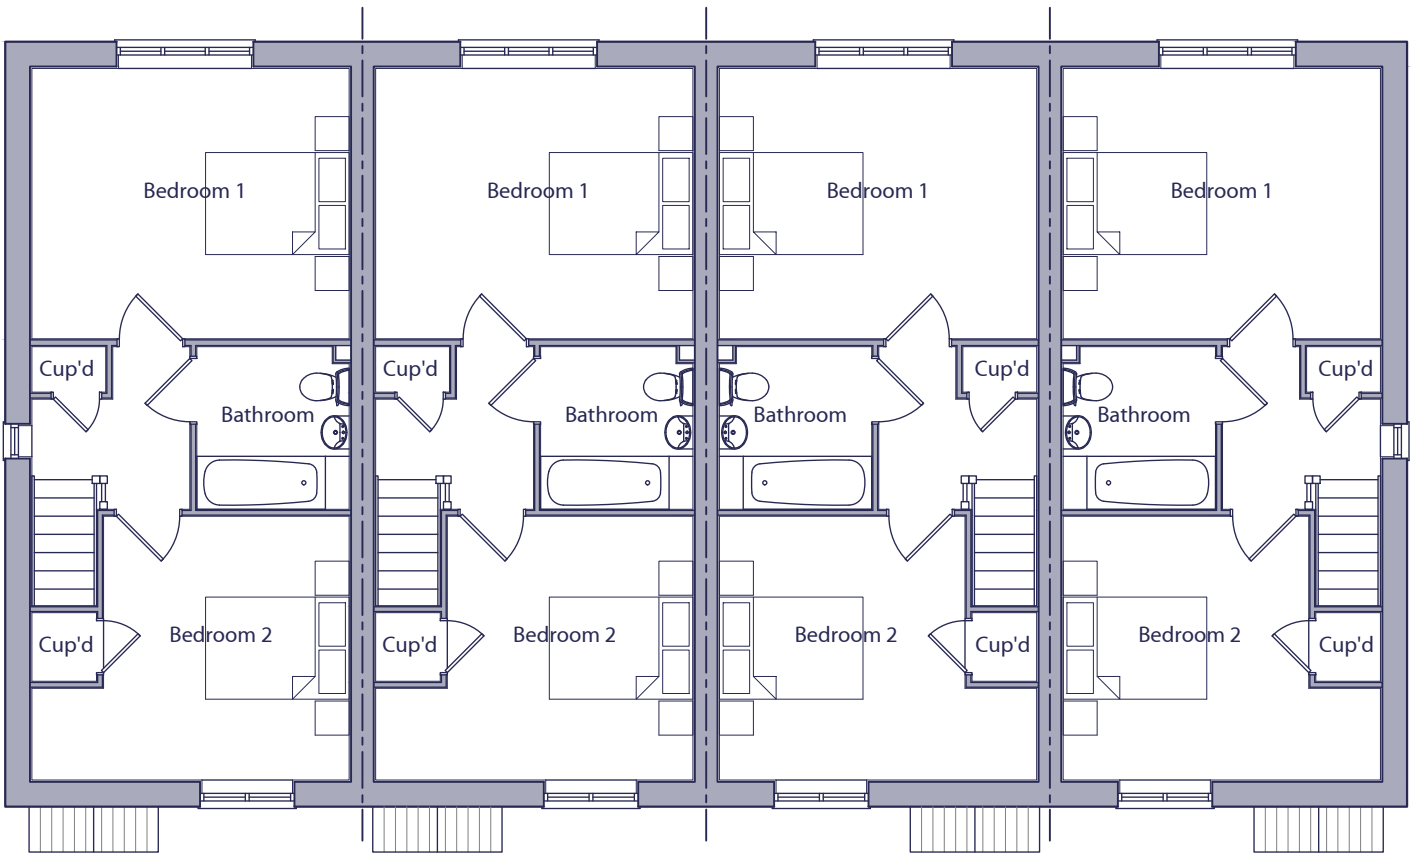


FIRST FLOOR PLAN

AL24 TYPE AL24A TYPE AL24A TYPE AL24 TYPE
PLOT 4075 PLOT 4074 PLOT 4073 PLOT 4072

HOUSE TYPE AL24 - 2 BED / 4 PERSON HOUSE		
SPACE STANDARDS	REQUIRED	ACTUAL
FLOOR AREA	79.00 m ²	79.00 m ²
STORAGE	2.00 m ²	2.66 m ²
BEDROOM 1	11.50 m ²	15.01 m ²
BEDROOM 2	11.50 m ²	12.48 m ²

HOUSE TYPE AL24A - 2 BED / 4 PERSON HOUSE		
SPACE STANDARDS	REQUIRED	ACTUAL
FLOOR AREA	79.00 m ²	79.00 m ²
STORAGE	2.00 m ²	2.66 m ²
BEDROOM 1	11.50 m ²	15.01 m ²
BEDROOM 2	11.50 m ²	12.48 m ²

 

A	14.04.26	Plot references amended.	ADS	AAP
Rev.	Date	Description	Drawn	Checked

Client		Scale	1:100 @ A3	Drawn	ADS	Checked	DGP
Project	South Wokingham, Phases R7 & R13.	Date	Nov 2025	File	P1905.AL24.01		
Drawing Title	AL24 & AL24A Types - Style 4 Floor Plans	Drg.No.	P1905.AL24.109	Rev.	A		
						Drawing Status	PLANNING

AAP Architecture Ltd
Unit A, Monument Business Centre, Monument Way East, Woking, Surrey GU21 5LG
T 01483 727345 E projects@aap-arc.co.uk W aap-arc.co.uk