



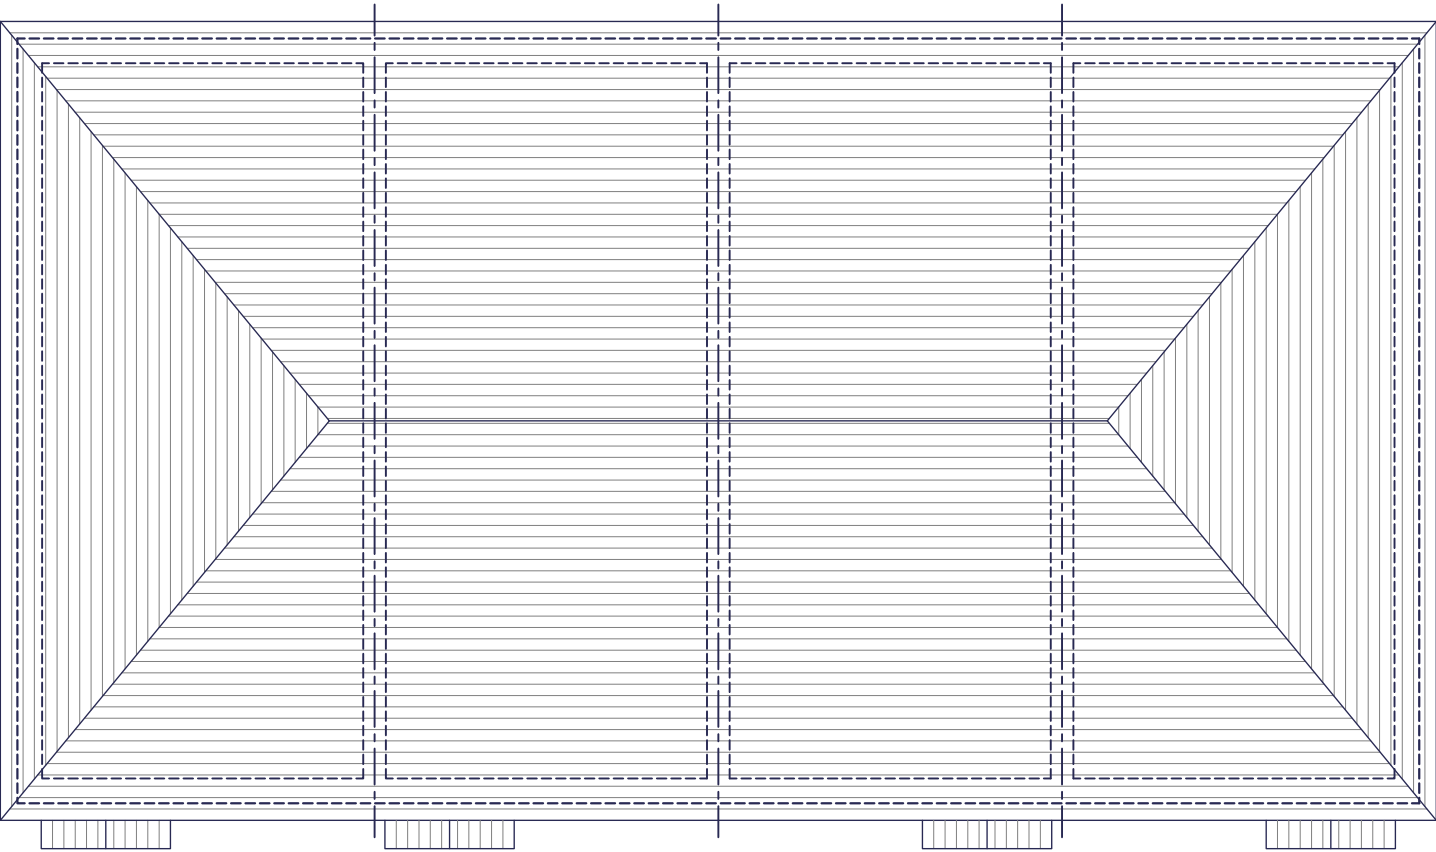

ROOF PLAN

AL24 TYPE	AL24A TYPE	AL24A TYPE	AL24 TYPE
PLOT 4075	PLOT 4074	PLOT 4073	PLOT 4072

 

A	14.04.26	Plot references amended.	ADS	AAP
Rev.	Date	Description	Drawn	Checked

Client		Scale	1:100 @ A3	Drawn	ADS	Checked	DGP
Project	South Wokingham, Phases R7 & R13.	Date	Nov 2025	File	P1905.AL24.01		
Drawing Title	AL24 & AL24A Types - Style 4 Roof Plan	Drg.No.	P1905.AL24.110	Rev.	A	Drawing Status	PLANNING



AAP Architecture Ltd
Unit A, Monument Business Centre, Monument Way East, Woking, Surrey GU21 5LG
T 01483 727345 E projects@aap-arc.co.uk W aap-arc.co.uk