


PLOTS 4017, 4018, 4019 & 4020

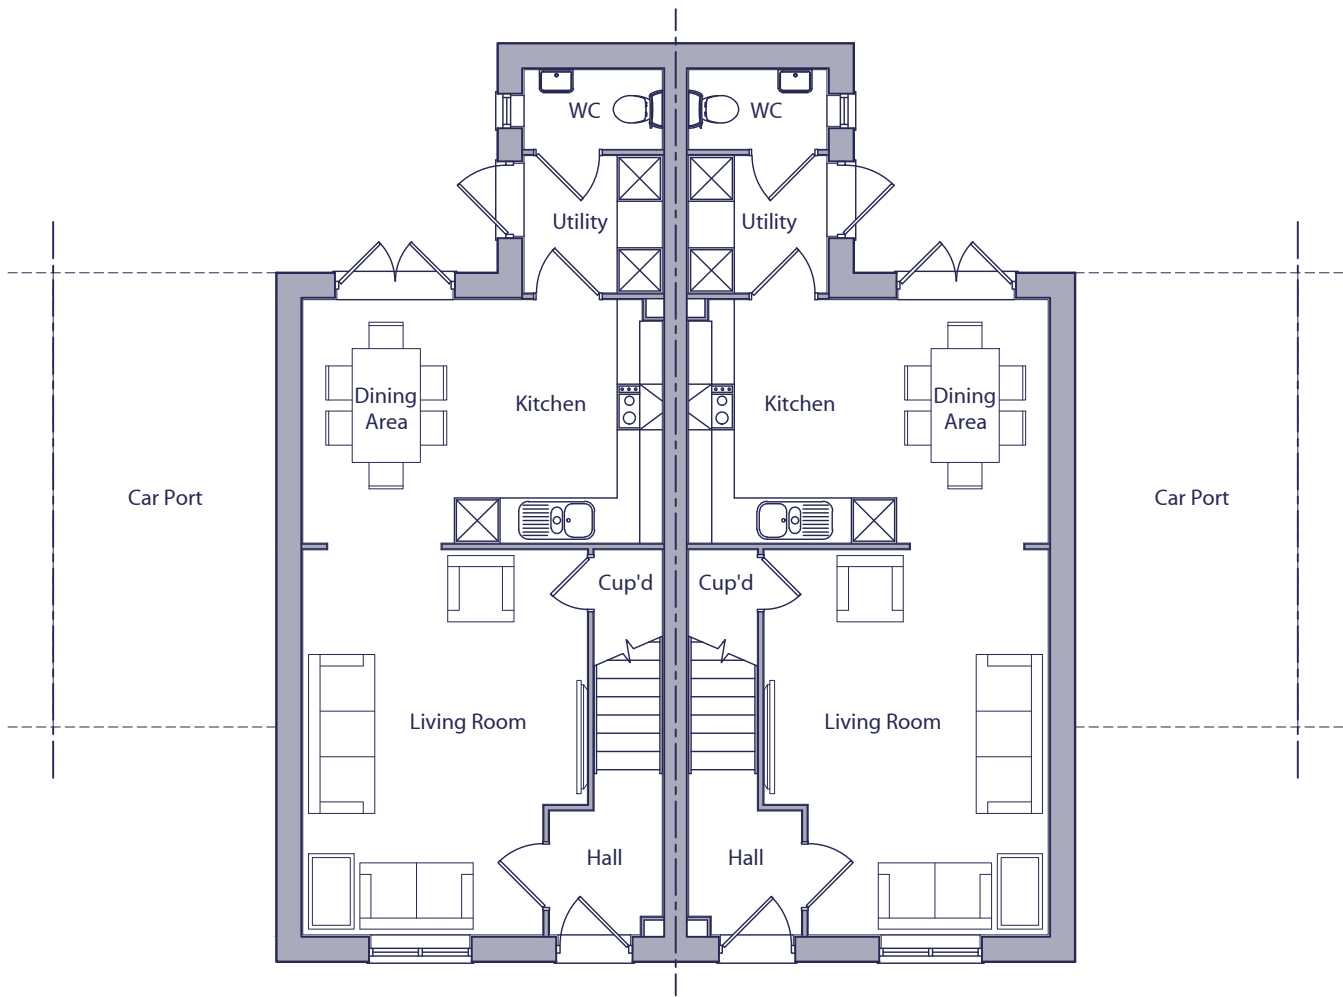


GROUND FLOOR PLAN

PLOT 4018

PLOT 4017

PLOT 4020

PLOT 4019

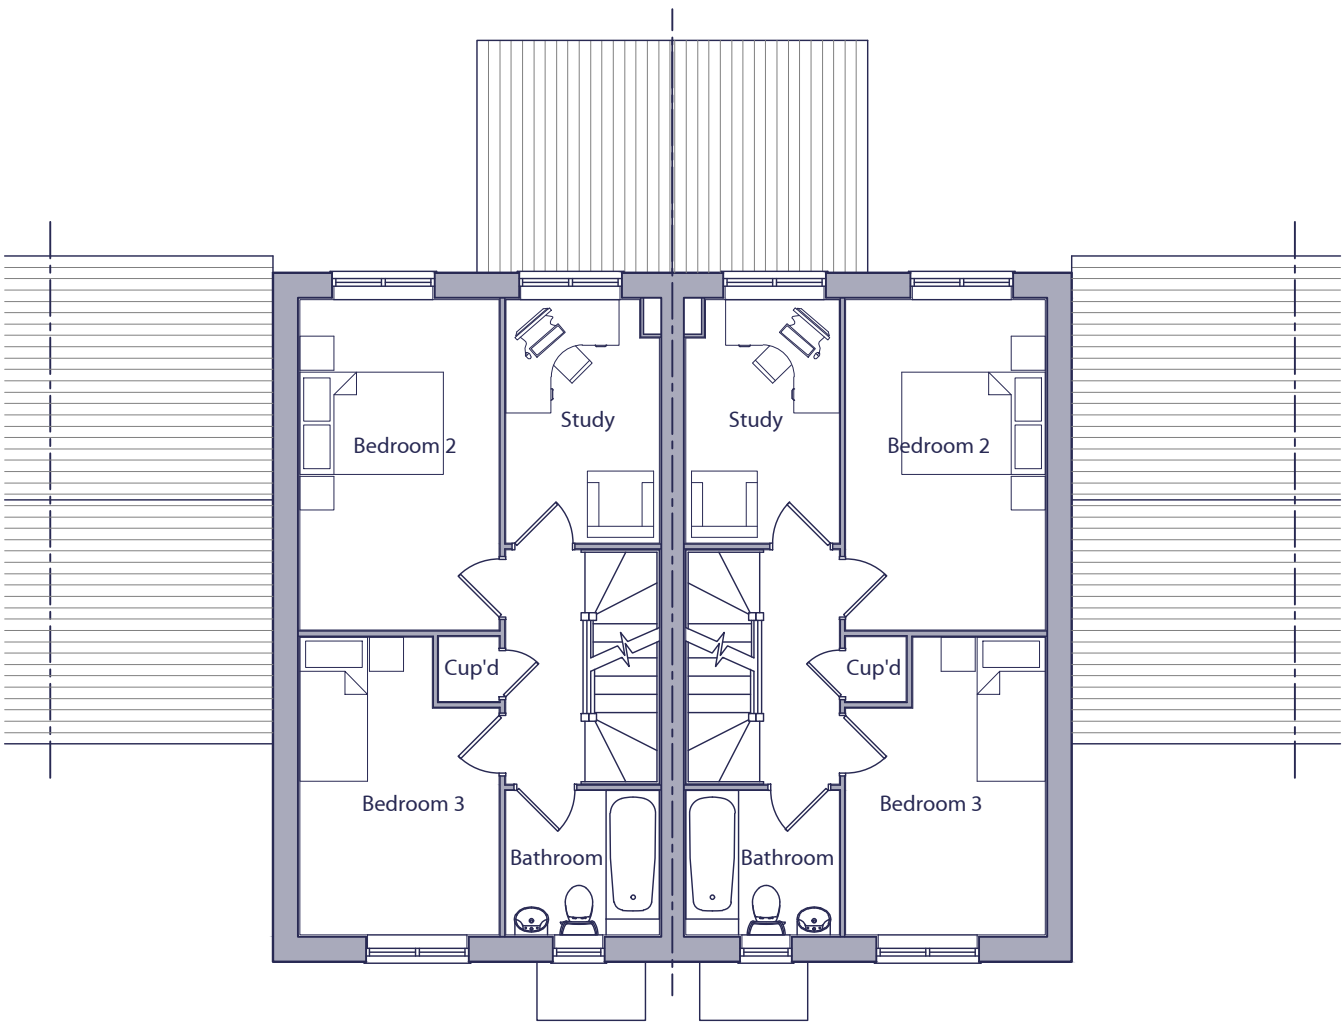


FIRST FLOOR PLAN

PLOT 4018

PLOT 4017

PLOT 4020

PLOT 4019

 

HOUSE TYPE H482 - 3 BED / 5 PERSON HOUSE		
SPACE STANDARDS	REQUIRED	ACTUAL
FLOOR AREA	99.00 m ²	114.12 m ²
STORAGE	2.50 m ²	2.65 m ²
BEDROOM 1	11.50 m ²	18.26 m ²
BEDROOM 2	11.50 m ²	11.51 m ²
BEDROOM 3	7.50 m ²	9.54 m ²

A Rev.	17.04.26 Date	Porch canopies amended. Description	ADS Drawn		AAP Checked	
Client 			Scale 1:100 @ A3	Drawn ADS	Checked DGP	
Project South Wokingham, Phases R7 & R13.			Date Nov 2025	File P1905 H482 Type		
Drawing Title H482 Type - Style 1 Ground & First Floor Plans			Drg.No. P1905.H482.109	Rev. A	Drawing Status PLANNING	

AAP Architecture Ltd
Unit A, Monument Business Centre, Monument Way East, Woking, Surrey GU21 5LG
T 01483 727345 E projects@aap-arc.co.uk W aap-arc.co.uk

Under the Intellectual Property Act 2014, this drawing is the copyright of AAP Architecture Ltd.