
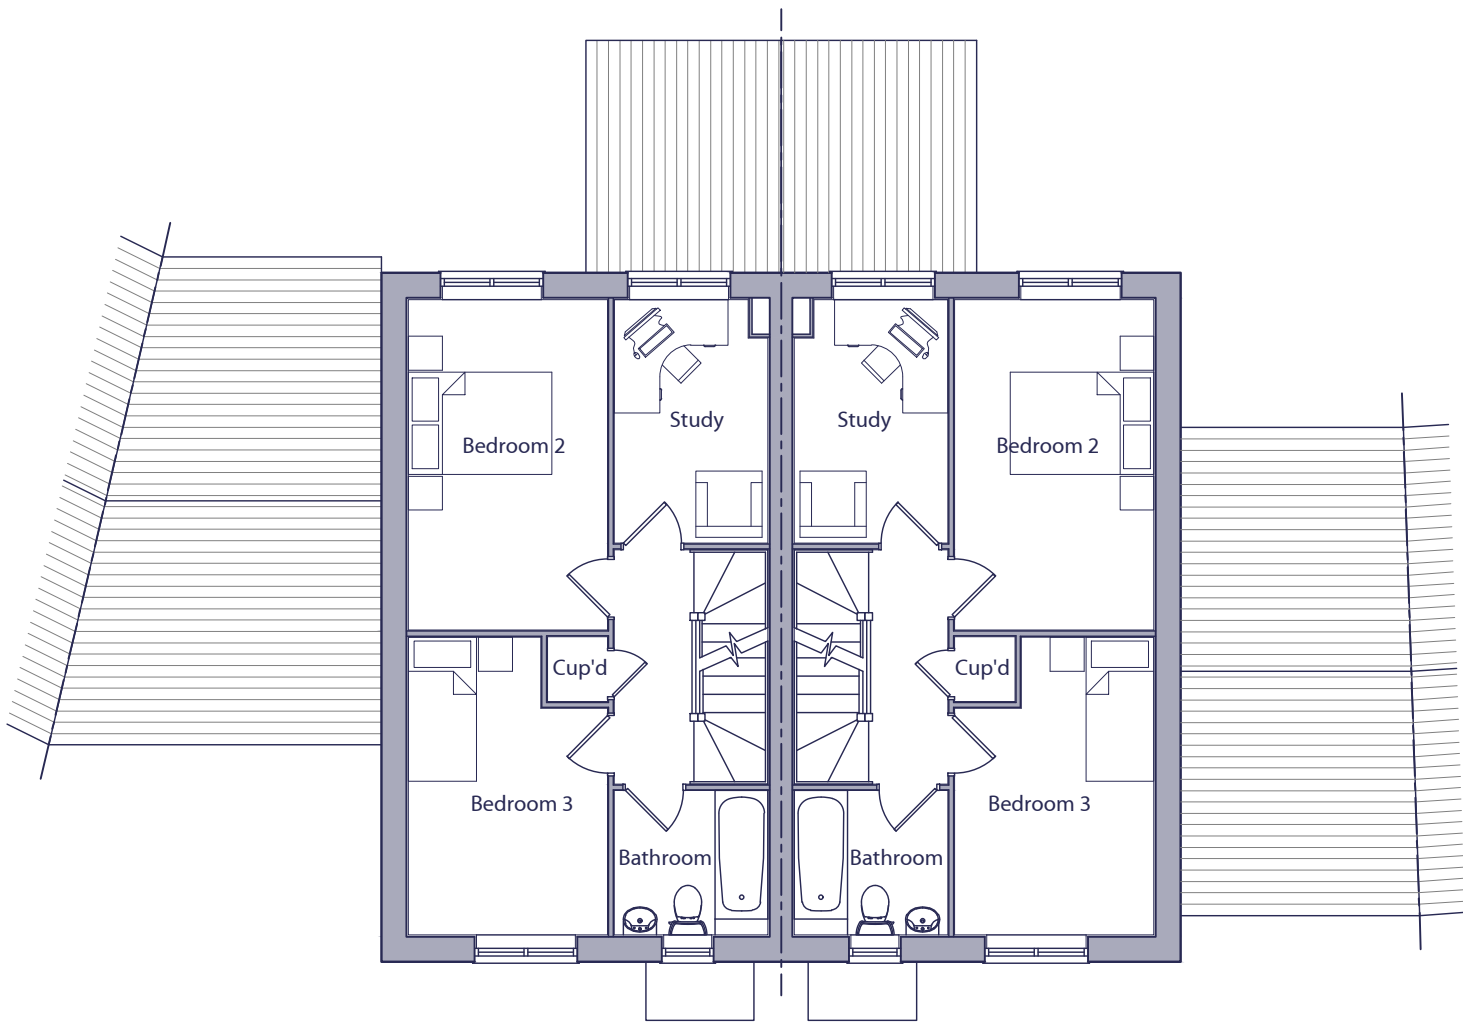


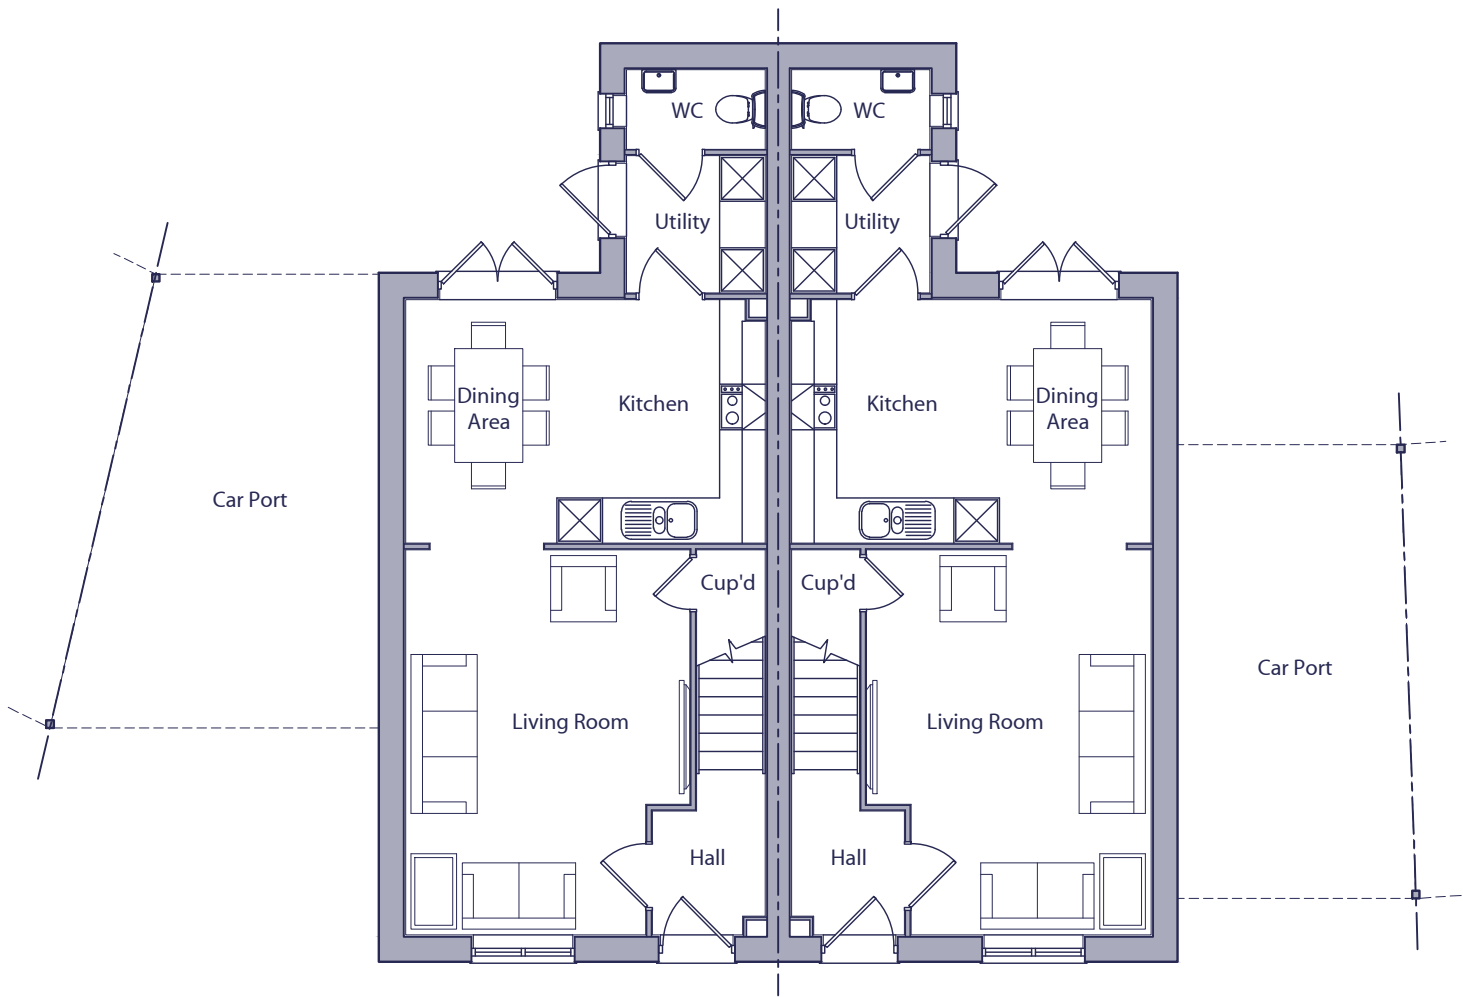

GROUND FLOOR PLAN


PLOT 4081

PLOT 4080

FIRST FLOOR PLAN

PLOT 4081

PLOT 4080

 

HOUSE TYPE H482 - 3 BED / 5 PERSON HOUSE		
SPACE STANDARDS	REQUIRED	ACTUAL
FLOOR AREA	99.00 m ²	114.12 m ²
STORAGE	2.50 m ²	2.65 m ²
BEDROOM 1	11.50 m ²	18.26 m ²
BEDROOM 2	11.50 m ²	11.51 m ²
BEDROOM 3	7.50 m ²	9.54 m ²

A Rev.	17.04.26 Date	Plot references and porch canopies amended. Description	ADS Drawn	AAP Checked
Client	Scale 1:100 @ A3		Drawn ADS	Checked DGP
Project	Date Nov 2025		File P1905 H482 Type	
Drawing Title	Drg.No. P1905.H482.121		Rev. A	Drawing Status
H482 Type - Style 1		PLANNING		
Ground & First Floor Plans				

AAP Architecture Ltd
Unit A, Monument Business Centre, Monument Way East, Woking, Surrey GU21 5LG
T 01483 727345 E projects@aap-arc.co.uk W aap-arc.co.uk