
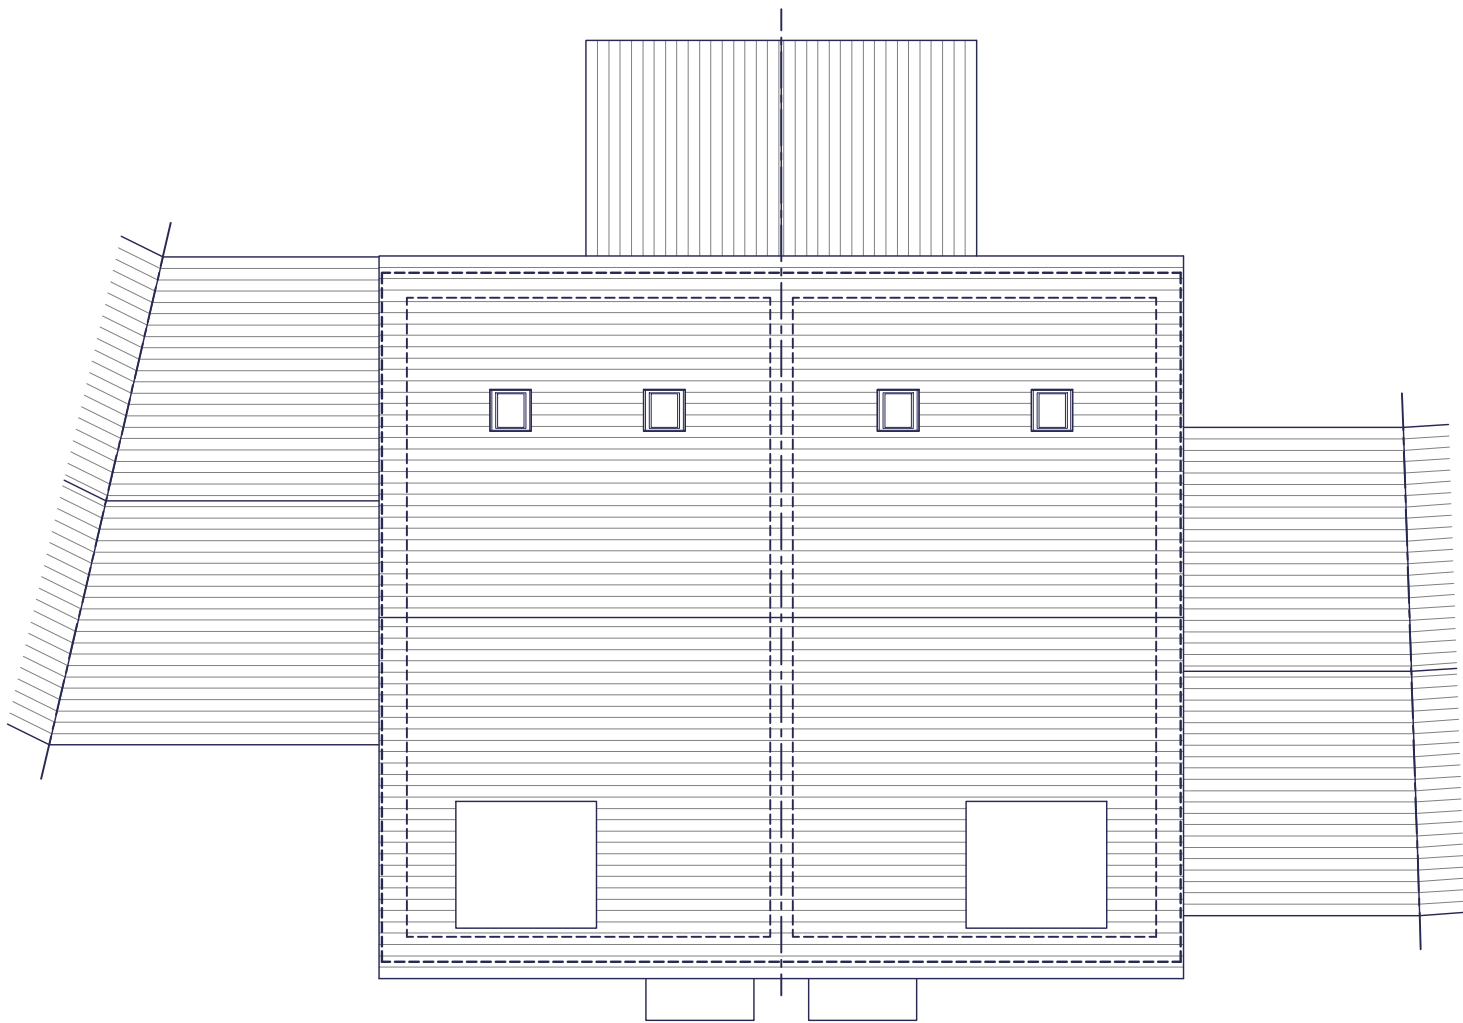


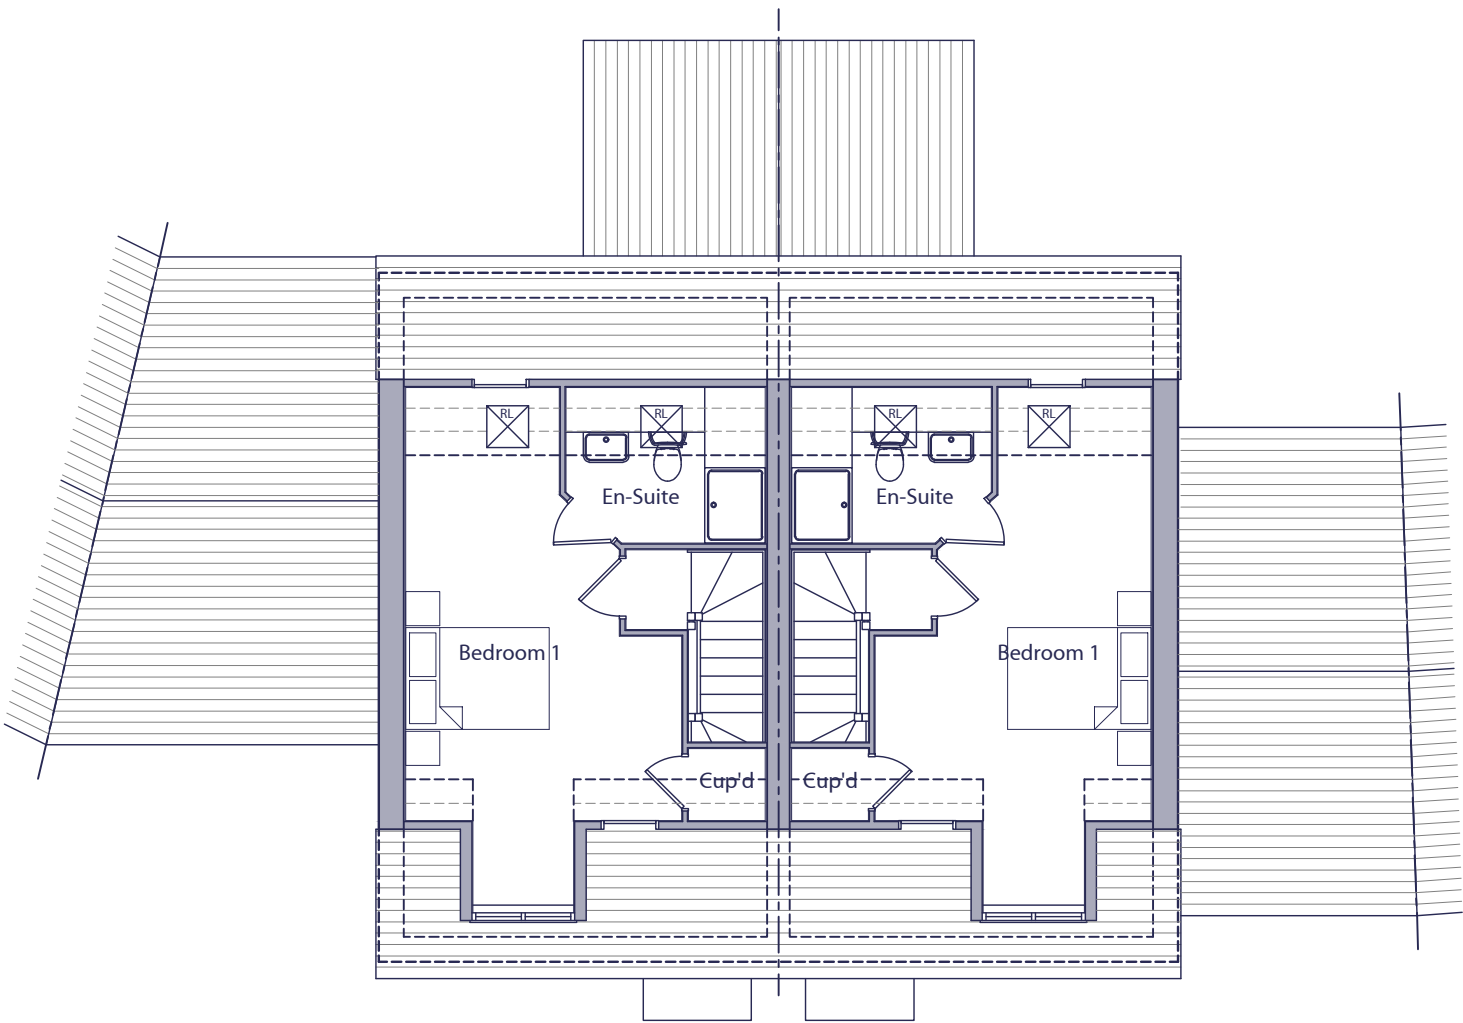

SECOND FLOOR PLAN


PLOT 4081

PLOT 4080

ROOF PLAN

PLOT 4081

PLOT 4080

 

HOUSE TYPE H482 - 3 BED / 5 PERSON HOUSE		
SPACE STANDARDS	REQUIRED	ACTUAL
FLOOR AREA	99.00 m ²	114.12 m ²
STORAGE	2.50 m ²	2.65 m ²
BEDROOM 1	11.50 m ²	18.26 m ²
BEDROOM 2	11.50 m ²	11.51 m ²
BEDROOM 3	7.50 m ²	9.54 m ²

A	17.04.26	Plot references and porch canopies amended.	ADS	AAP
Rev.	Date	Description	Drawn	Checked
Client		Scale	Drawn	Checked
Project		Date	ADS	DGP
Drawing Title		File	aap	
H482 Type - Style 1		Drg.No.	architecture	
Second Floor & Roof Plans		Rev.	PLANNING	