



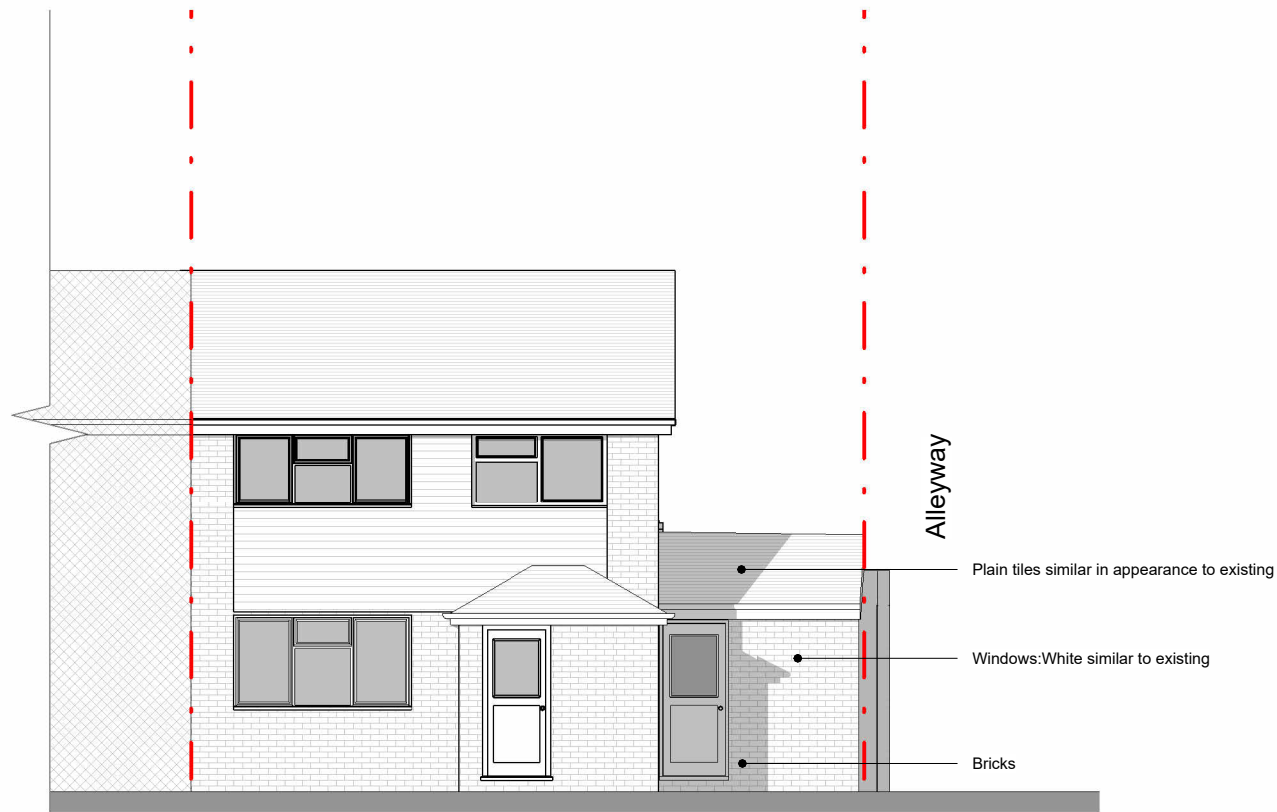


Front Elevation

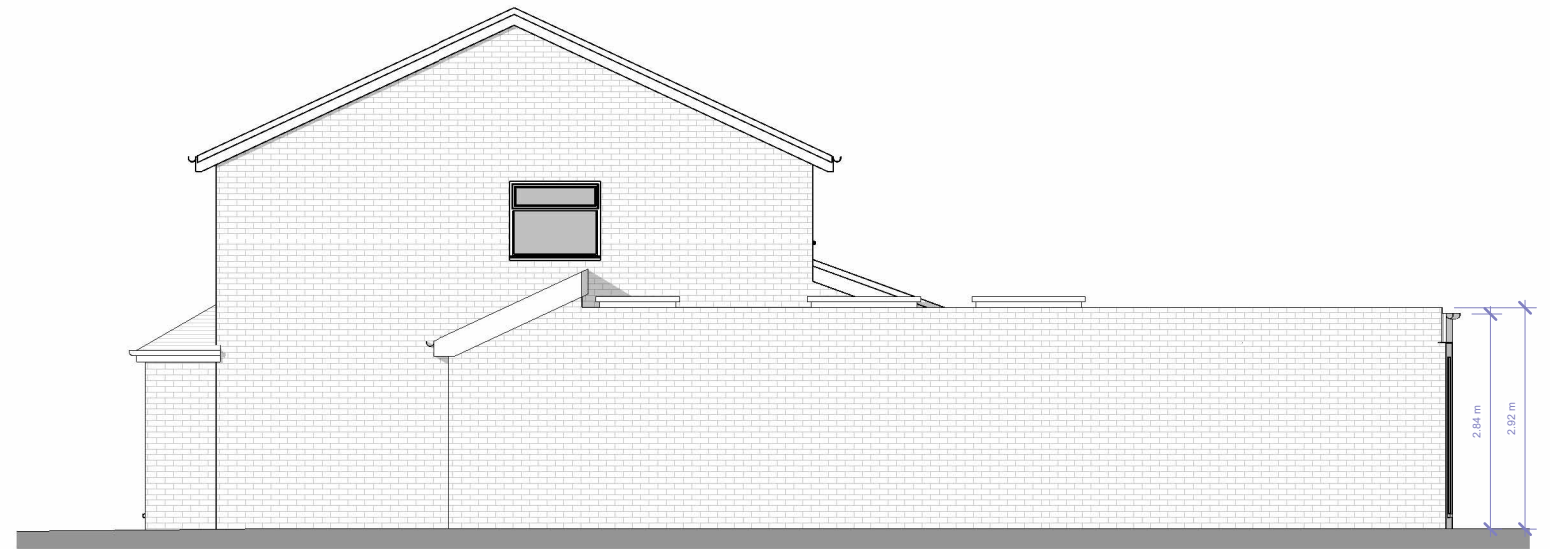

Side 1 Elevation



Rear Elevation

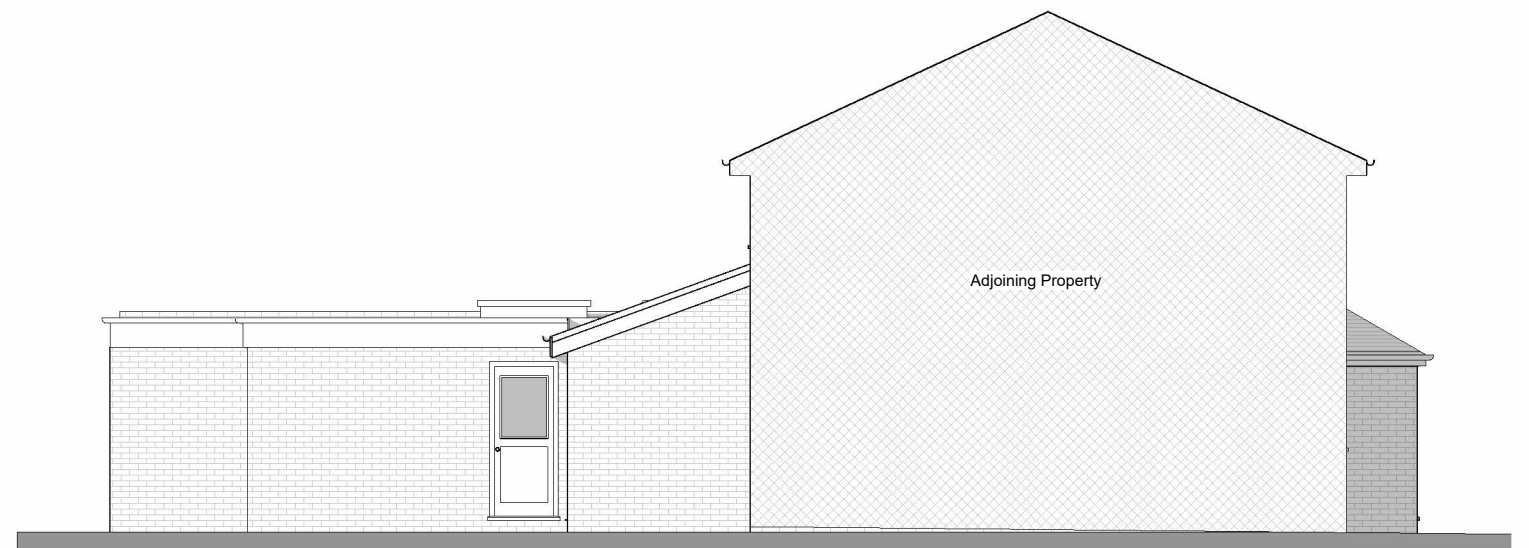

Side 2 Elevation



32 Goodings Green Wokingham

Proposed Elevations

Scale @ A3
As indicated

Date
09.06.2026

Drawn by
SZ


Drawing number
P.M.2.600

Project number
227

Rev
B

Key:

Existing Proposed SVP Boundary line
Existing drainage Proposed drainage Overhead

 

No.	Description	Date
0	First Draft	
A	Client's comments (1)	15.06.26
B	Client's comments (2)	22.06.26