
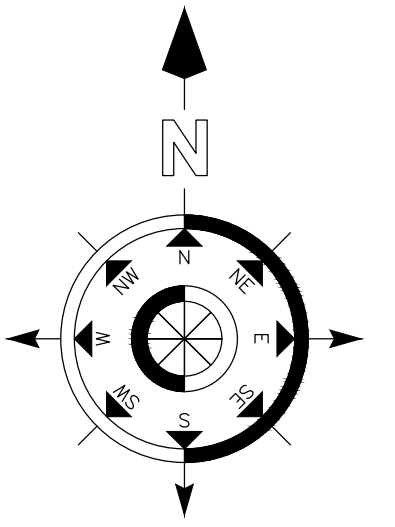


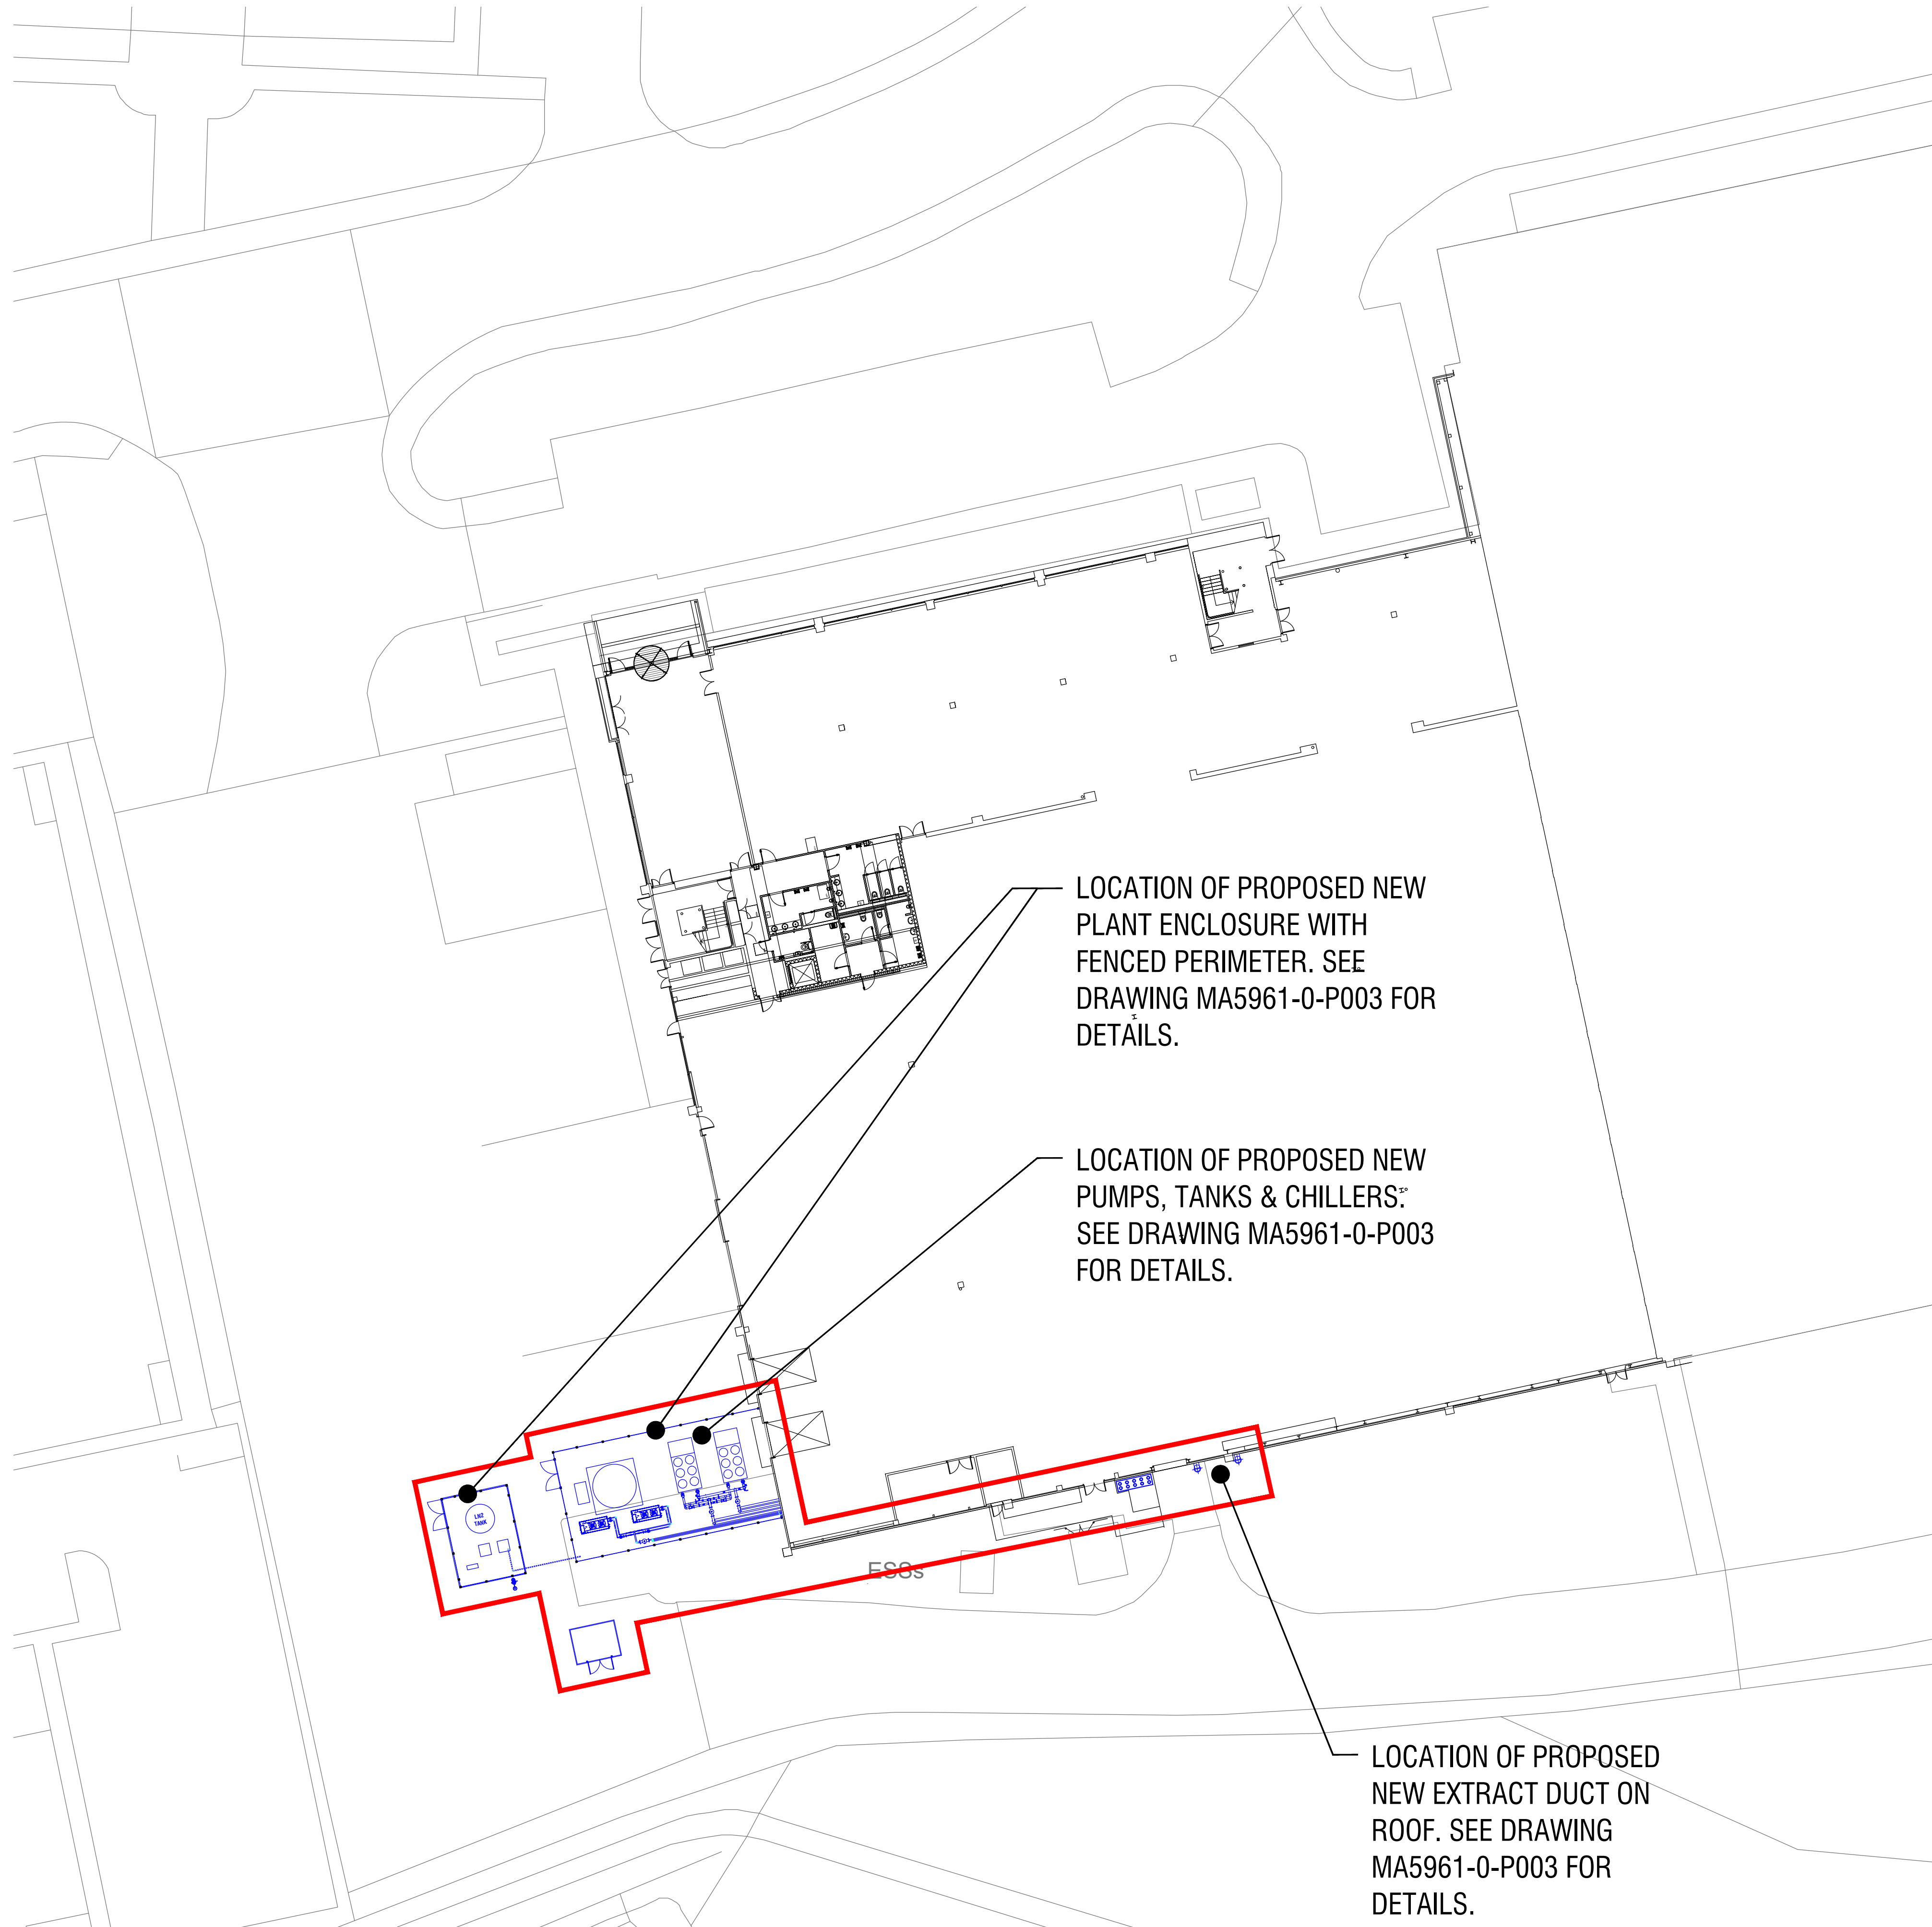

1:250 @ A1 Original Size

P L A N N I N G

Morgan Lovell

MAXIS 1 Western Road Bracknell Berkshire RG12 1RT
T: 01344 335 3800 E: contact@morganlovello.com
W: http://www.morganlovello.com

Client

OXFORD QUANTUM CIRCUITS

Project

310 WHARFEDALE AVENUE
WINNERSH
WOKINGHAM
RG41 5TP

Title

**GROUND FLOOR
SITE PLAN**

Scale 1:250@A1	Date 17/07/2024	Designer/Drawn By PC/CM	Checked By / Date
-------------------	--------------------	----------------------------	-------------------

Drawing Number			
Project No.	Floor	Drawing No.	Rev
MA5961	0	P002	A