



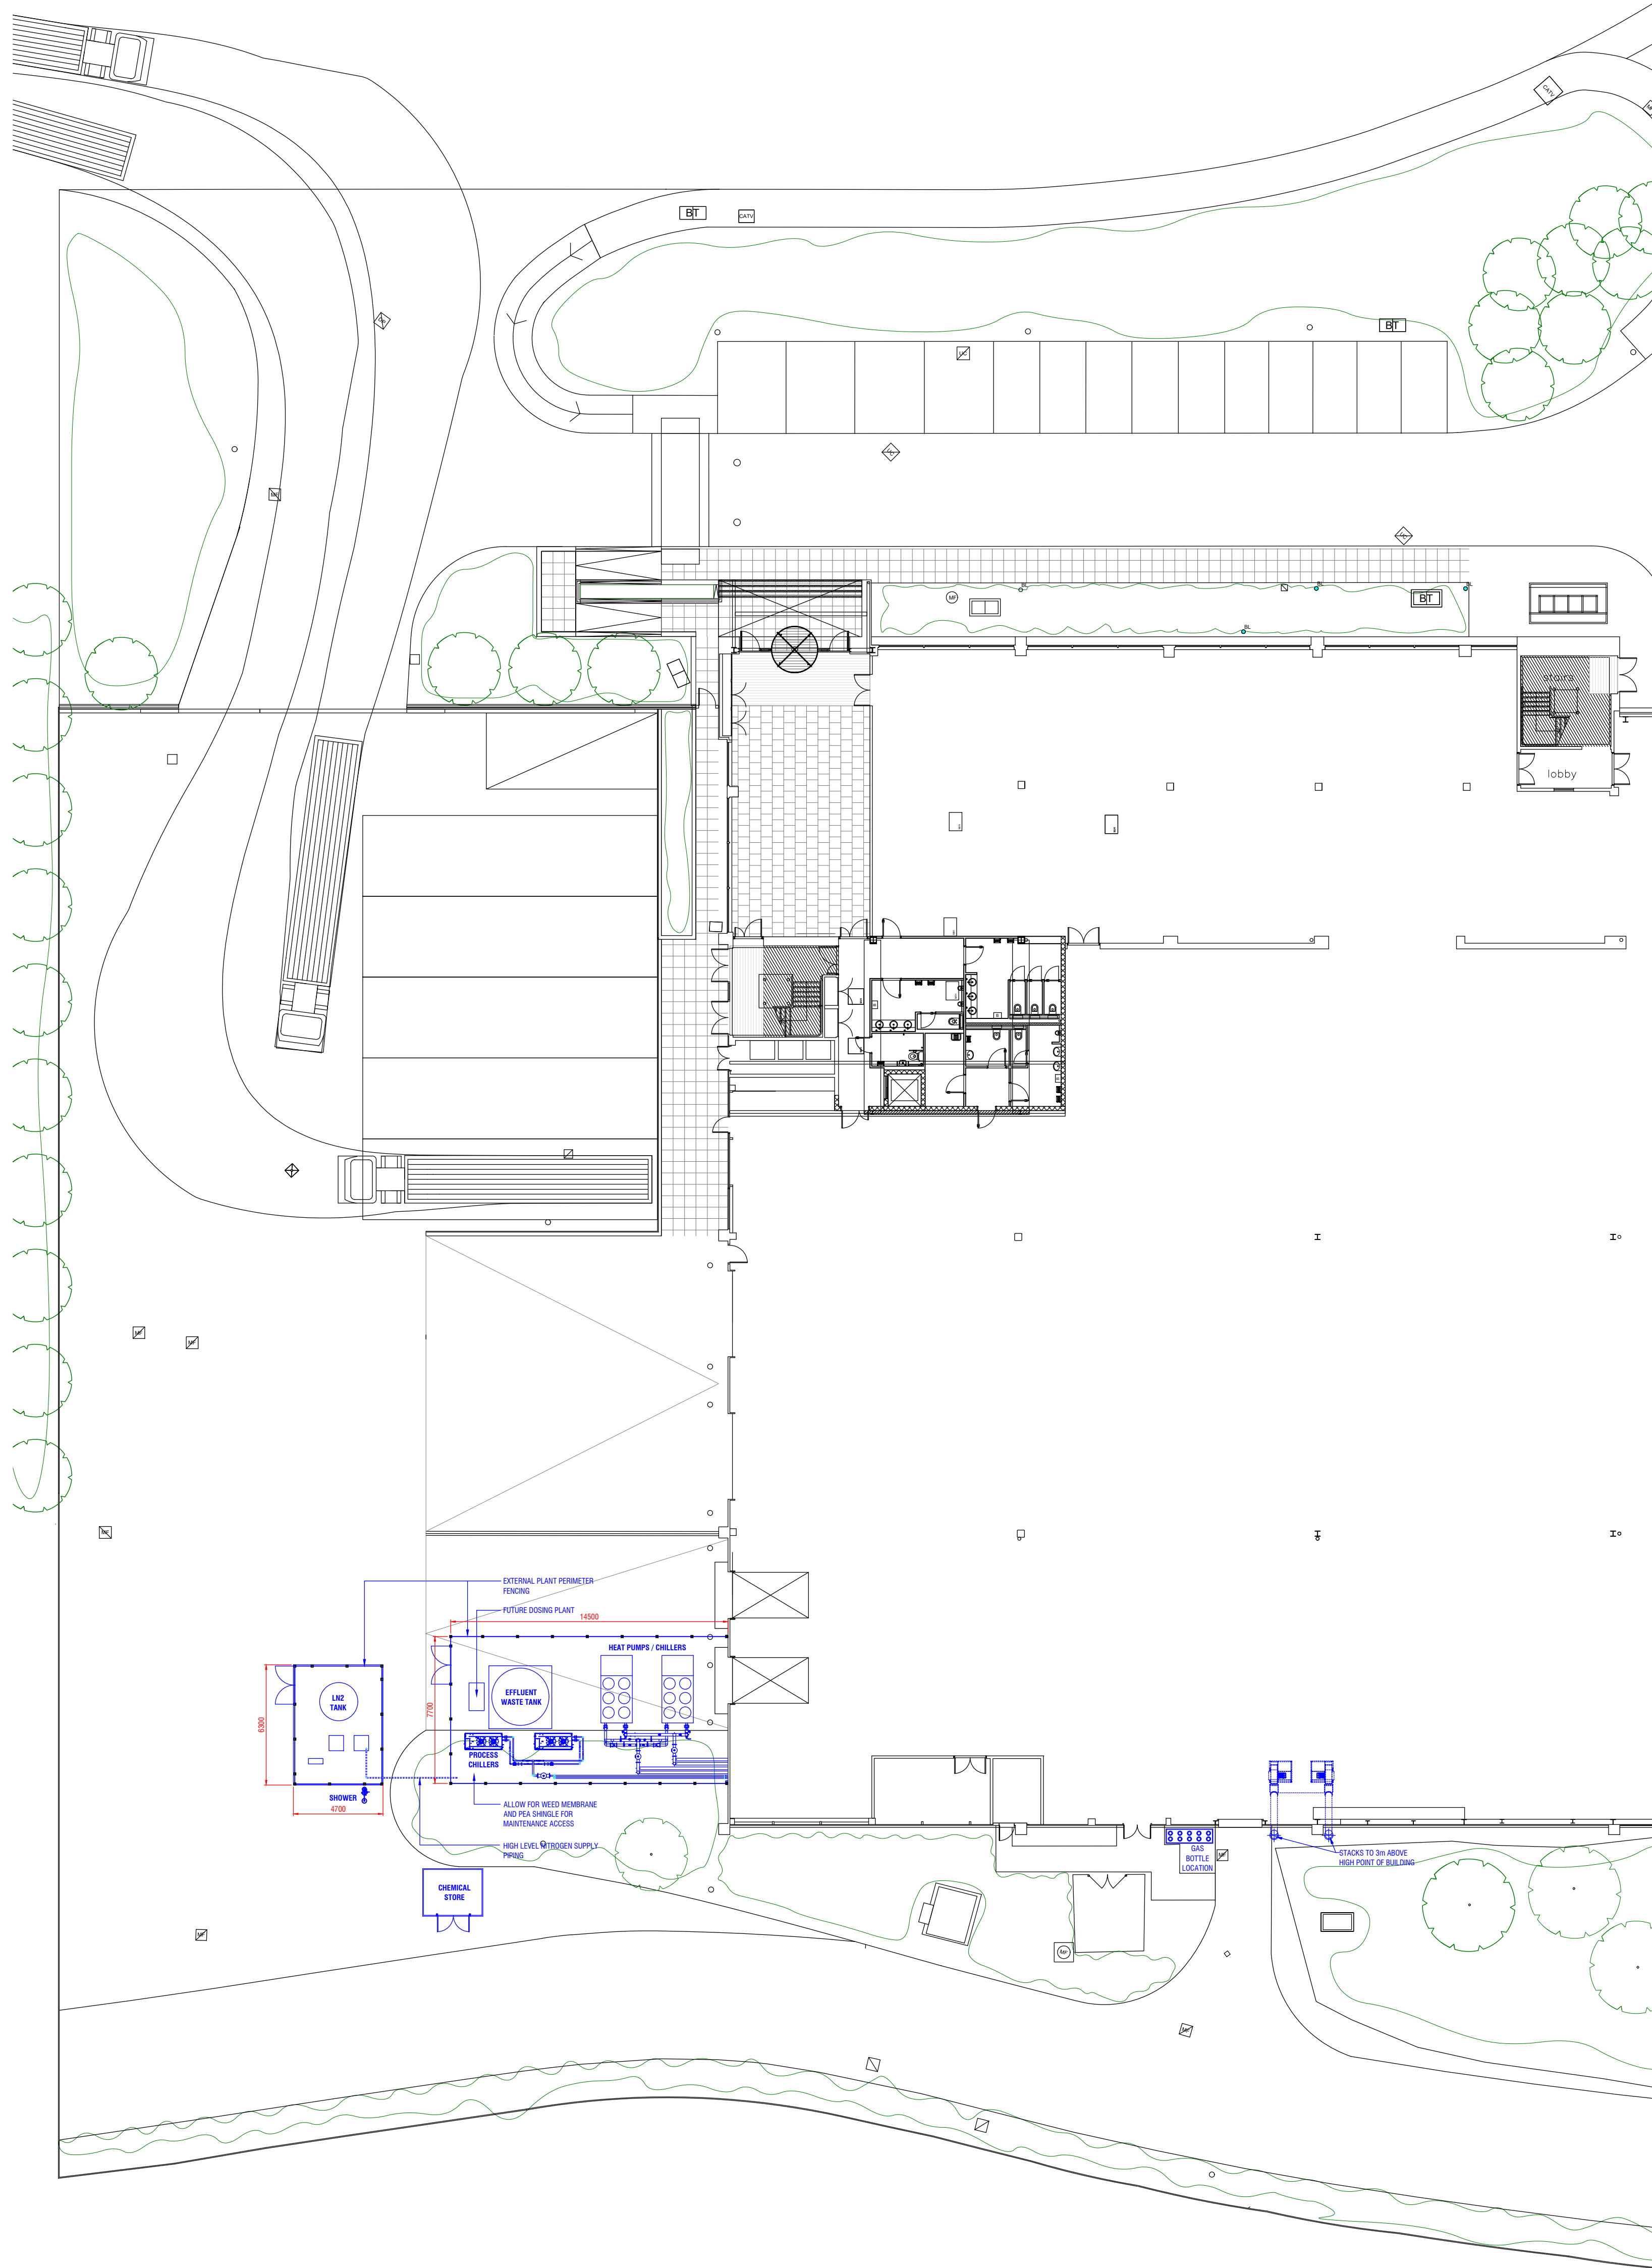

PLAN VIEW
SCALE 1:200


EXISTING NORTH ELEVATION
SCALE 1:150

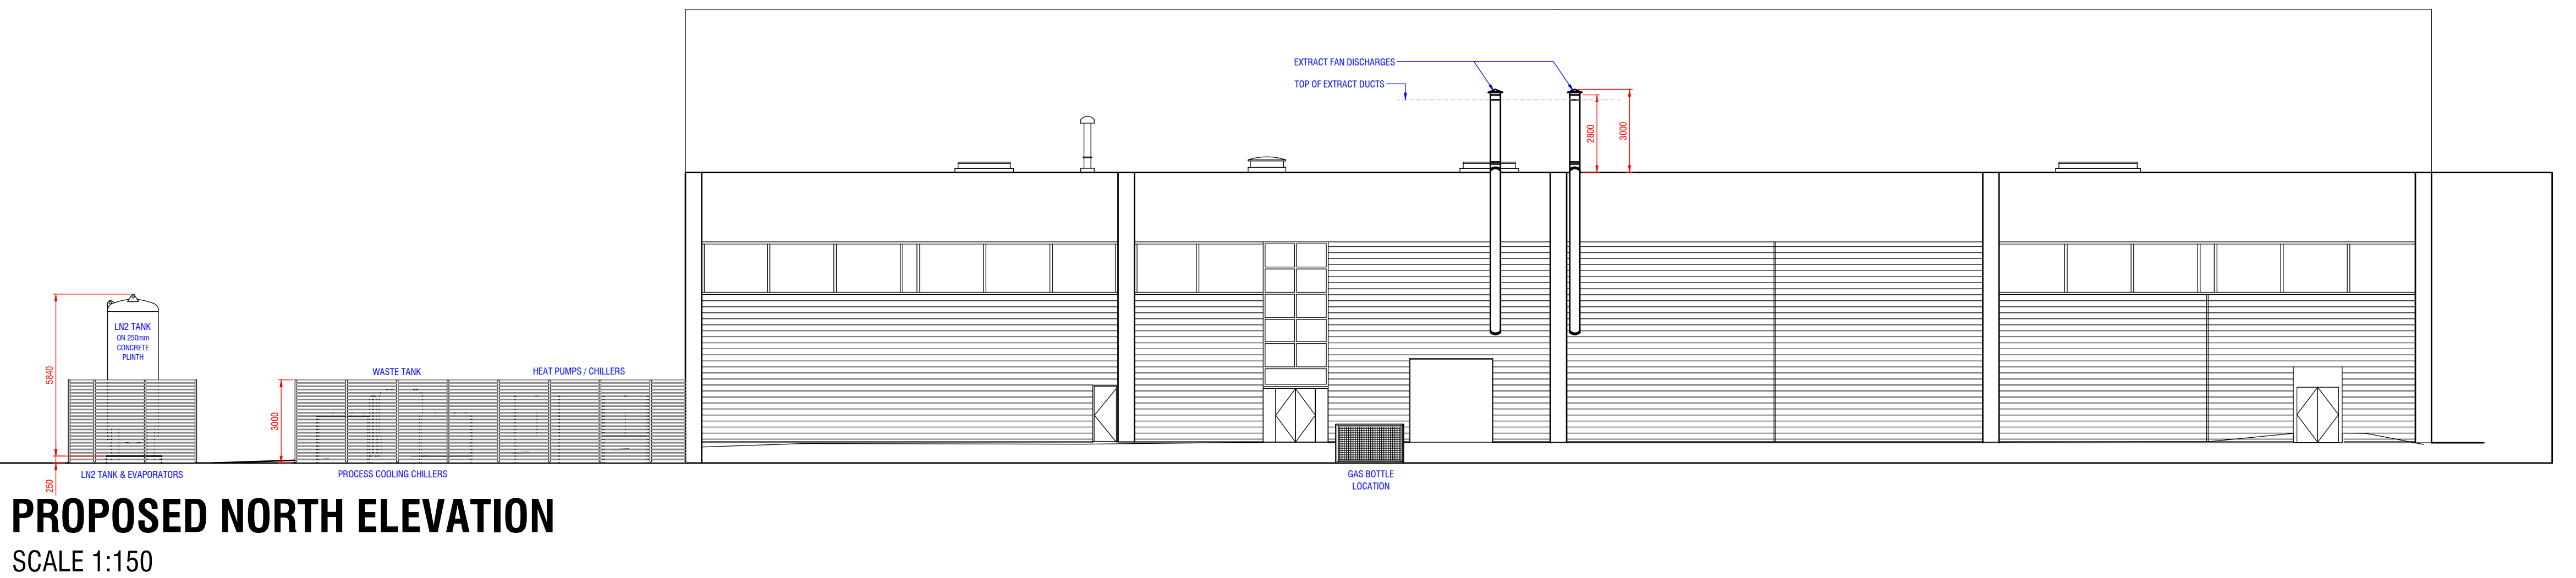

PROPOSED NORTH ELEVATION
SCALE 1:150



PROPOSED PLANT EQUIPMENT LOCATION

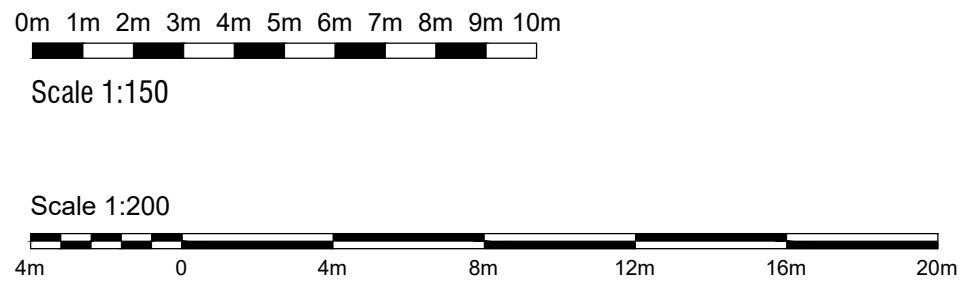

1:150 & 1:200 @ A0 Original Size

P L A N N I N G

Morgan Lovell

MA305 1 Western Road, Bracknell, Berkshire RG12 1RT
T: 01344 335 3800 E: contact@morganlovell.com
W: http://www.morganlovell.com

Client
OXFORD QUANTUM CIRCUITS

Project
310 WHARFEDALE AVENUE
WINNERSH
WOKINGHAM
RG41 5TP

Title
GROUND FLOOR
PLAN & ELEVATIONS

Scale AS SHOWN @ A0 Date 17/07/2024 Designer/Drawn By PC/CM Checked By / Date

Drawing Number			
Project No.	Floor	Drawing No.	Rev
MA5961	0	P003	A