



1. All boundaries, dimensions and levels are to be checked on site before construction and any discrepancies are to be reported to the Architect.
2. Do not scale from this drawing other than for planning purposes.
3. Drawings not supplied in paper format by Design Work Studios Ltd may not be to the scale indicated in the size box.
4. This drawing is copyright and may not be reproduced or used for any purpose other than that intended without prior written agreement from Design Work Studios Ltd
5. Any parts of the drawing based on ordnance survey maps are executed with the sanction of the controller of
H.M. Stationery Office - Crown Copyright Reserved.

 


AREA SCHEDULE		
Level	Name	Area
01 PROPOSED GROUND FLOOR PLAN	new	8.2 m²
01 PROPOSED GROUND FLOOR PLAN	new	24.5 m²
01 PROPOSED GROUND FLOOR PLAN	existing	292.6 m²
01 PROPOSED GROUND FLOOR PLAN	to be demolished	79.9 m²
02 PROPOSED LOFT PLAN	new	182.1 m²
01 PROPOSED GROUND FLOOR PLAN	to be demolished	7.0 m²


1 A-A SECTION
1:50

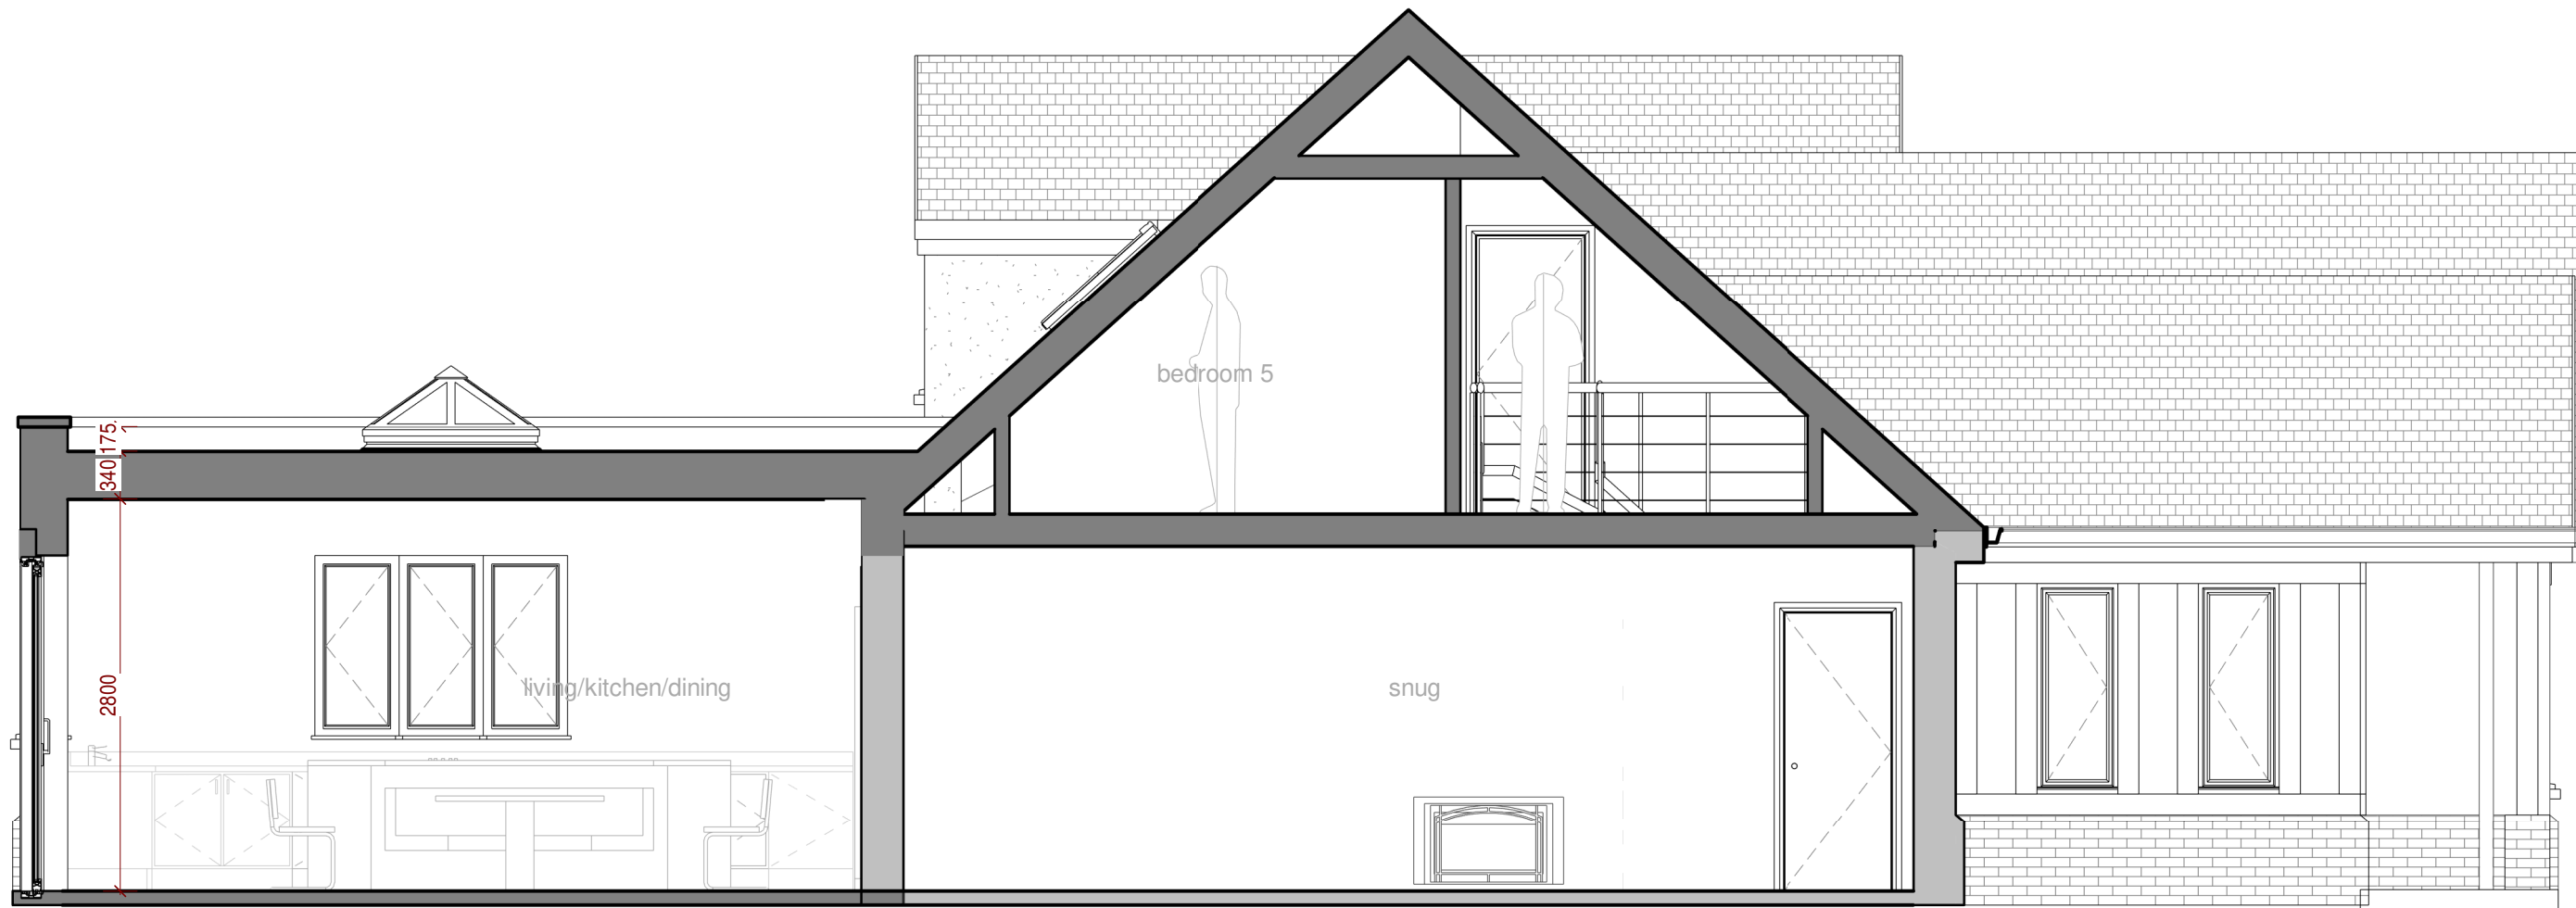


2 B-B SECTION
1:50

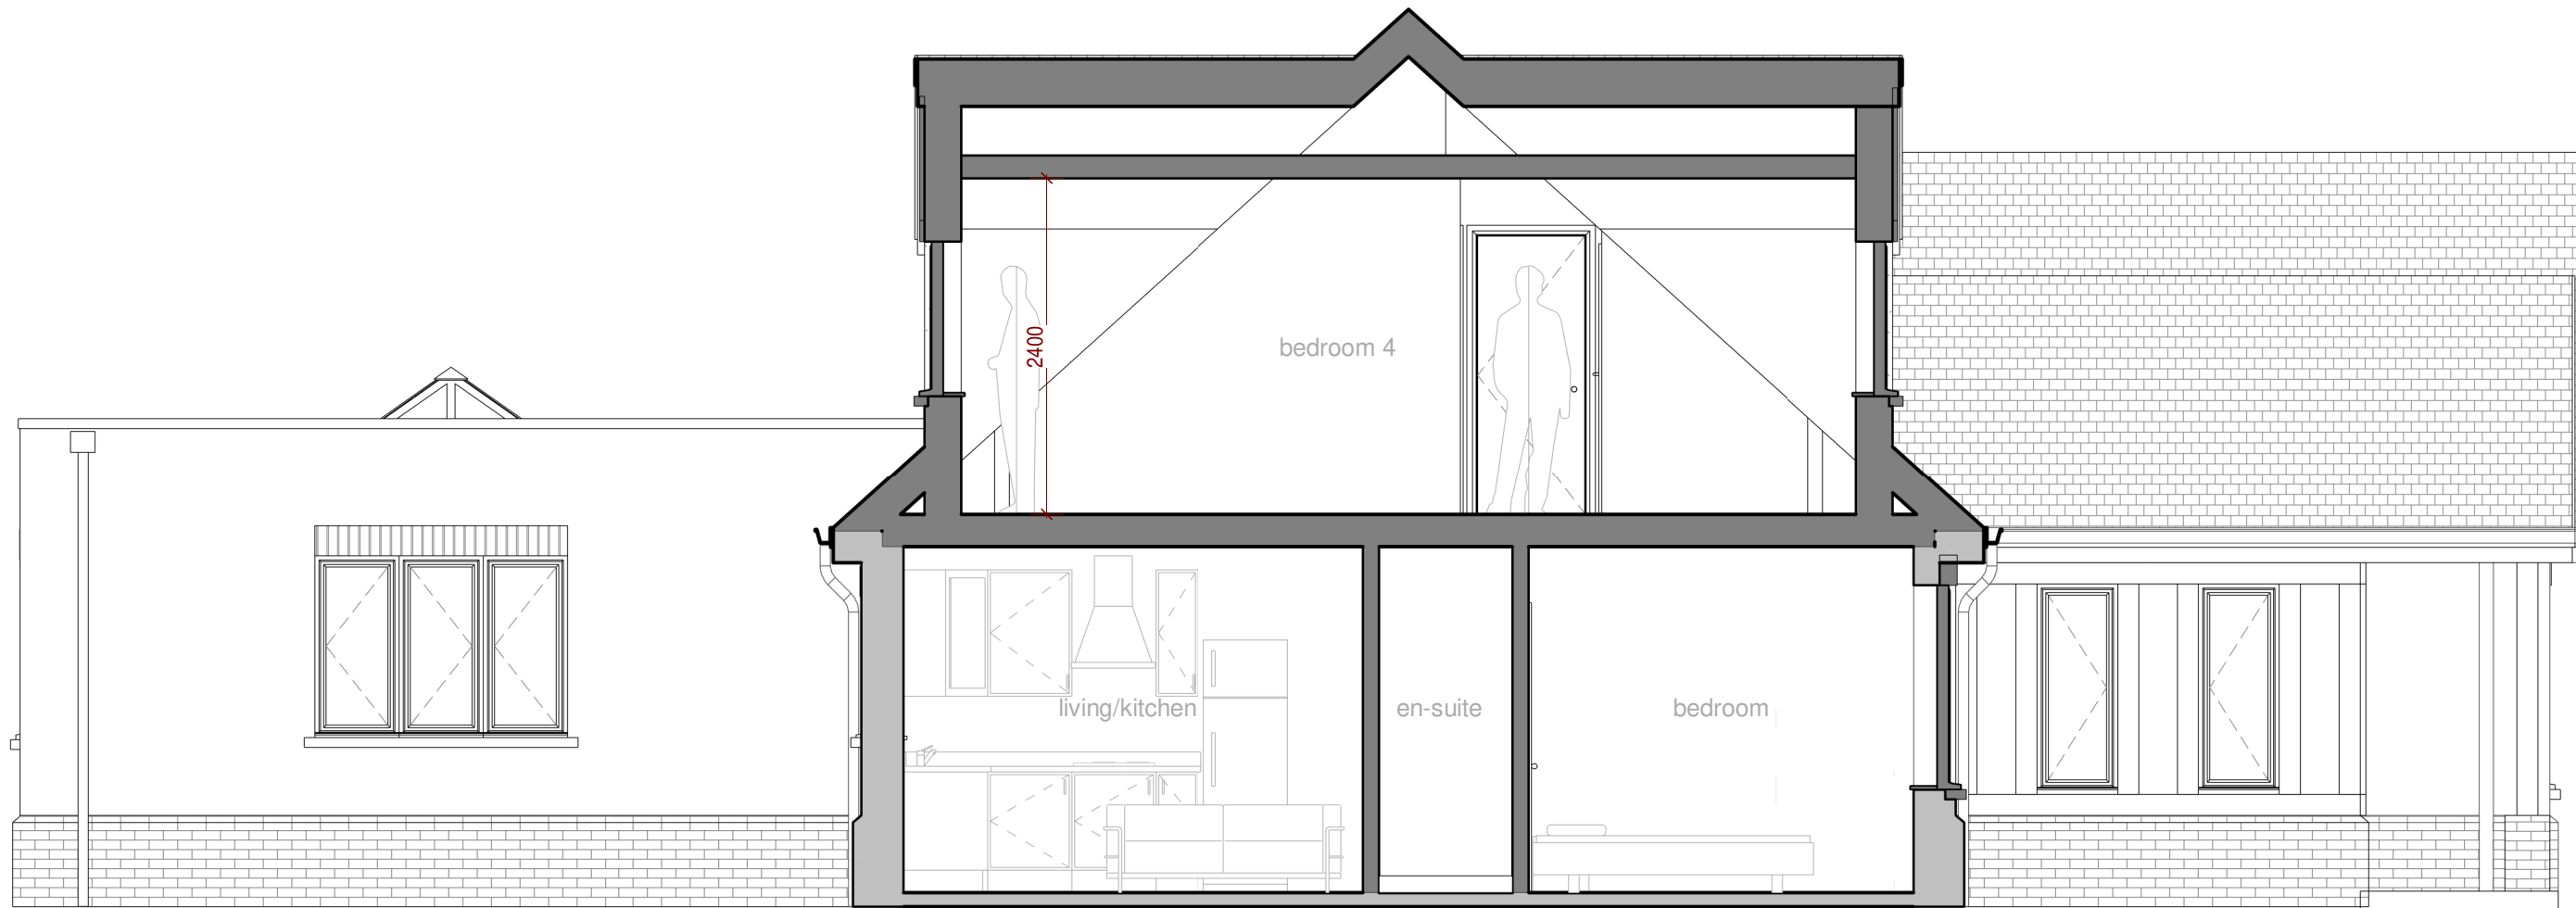


3 C-C SECTION
1:50

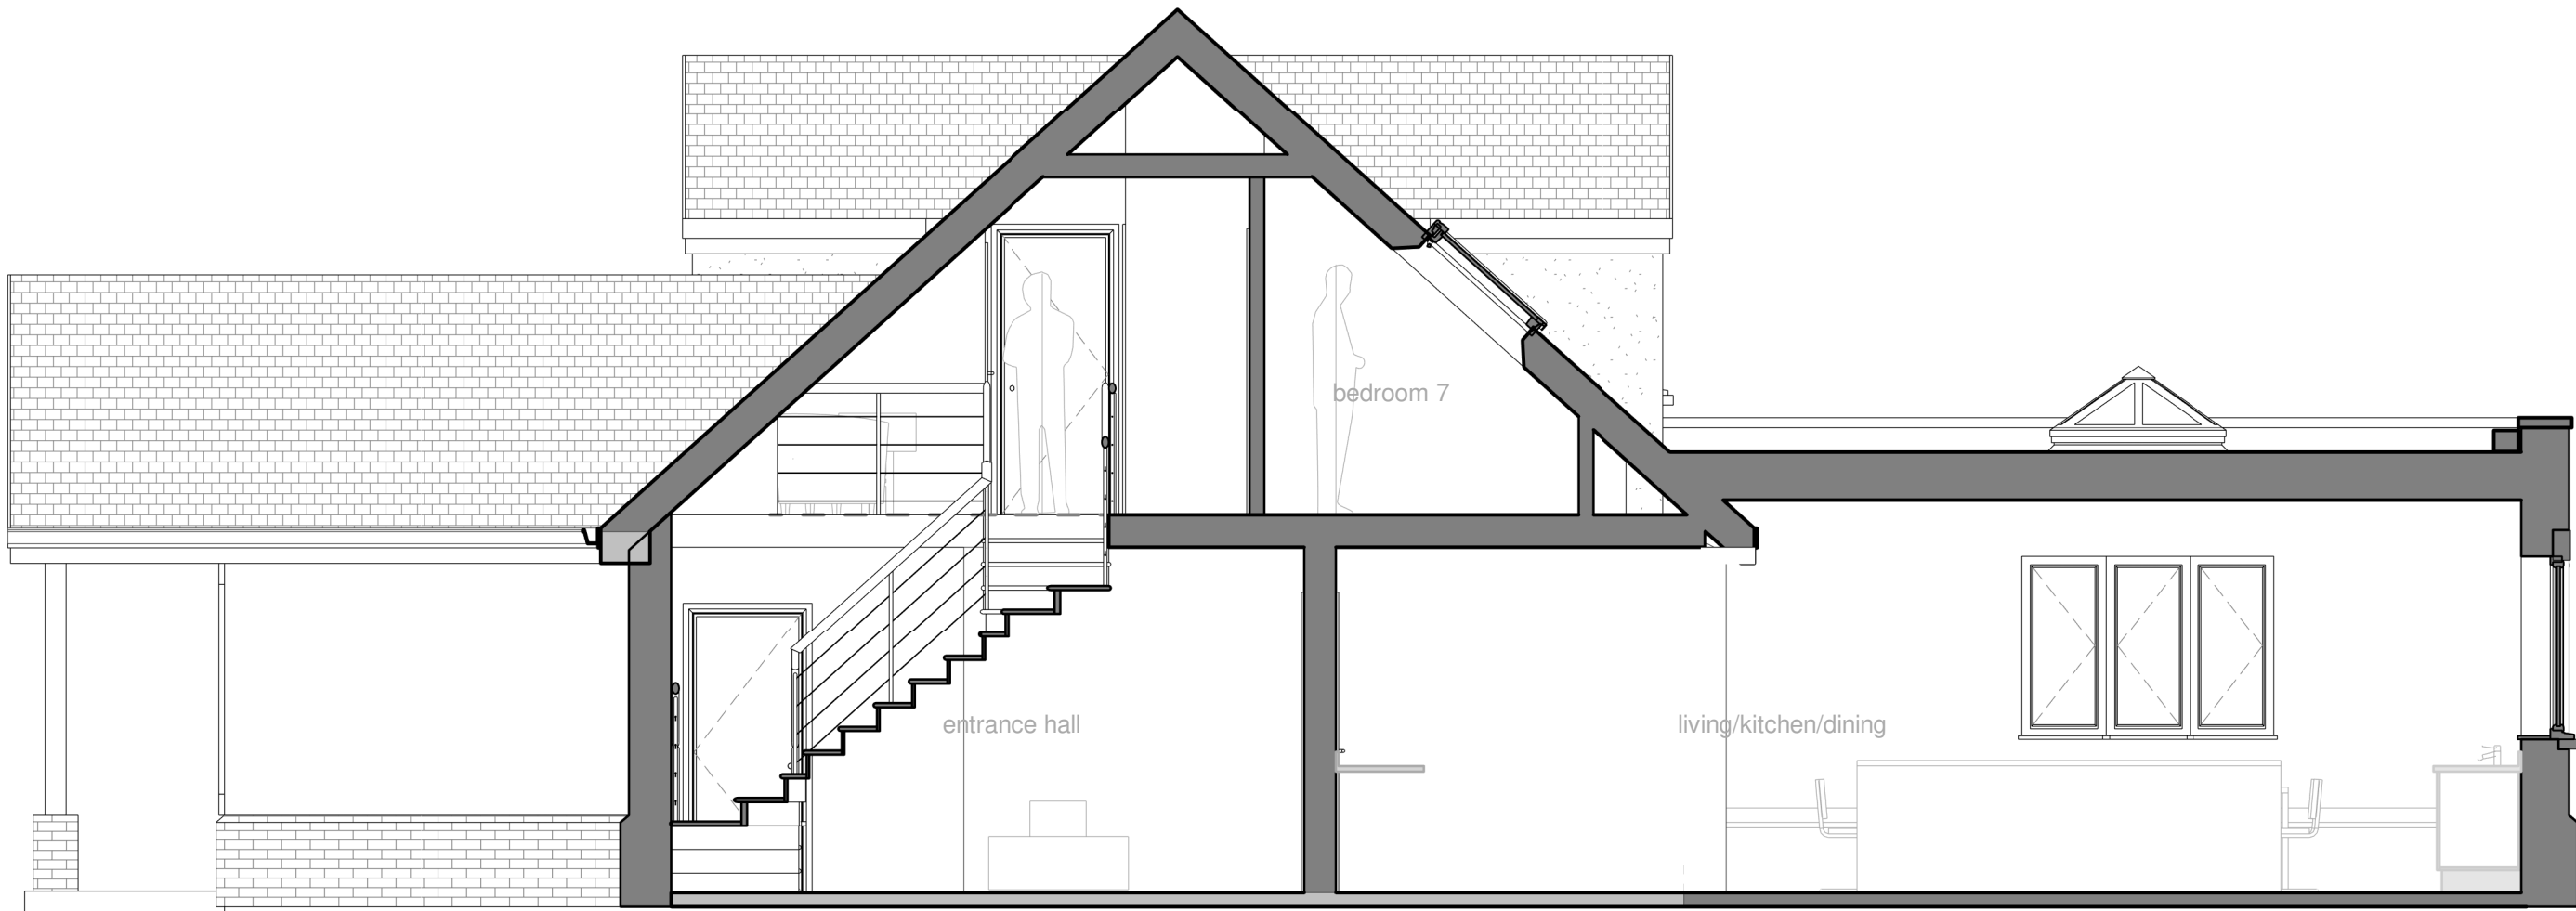

4 GROUND FLOOR PLAN
1:200

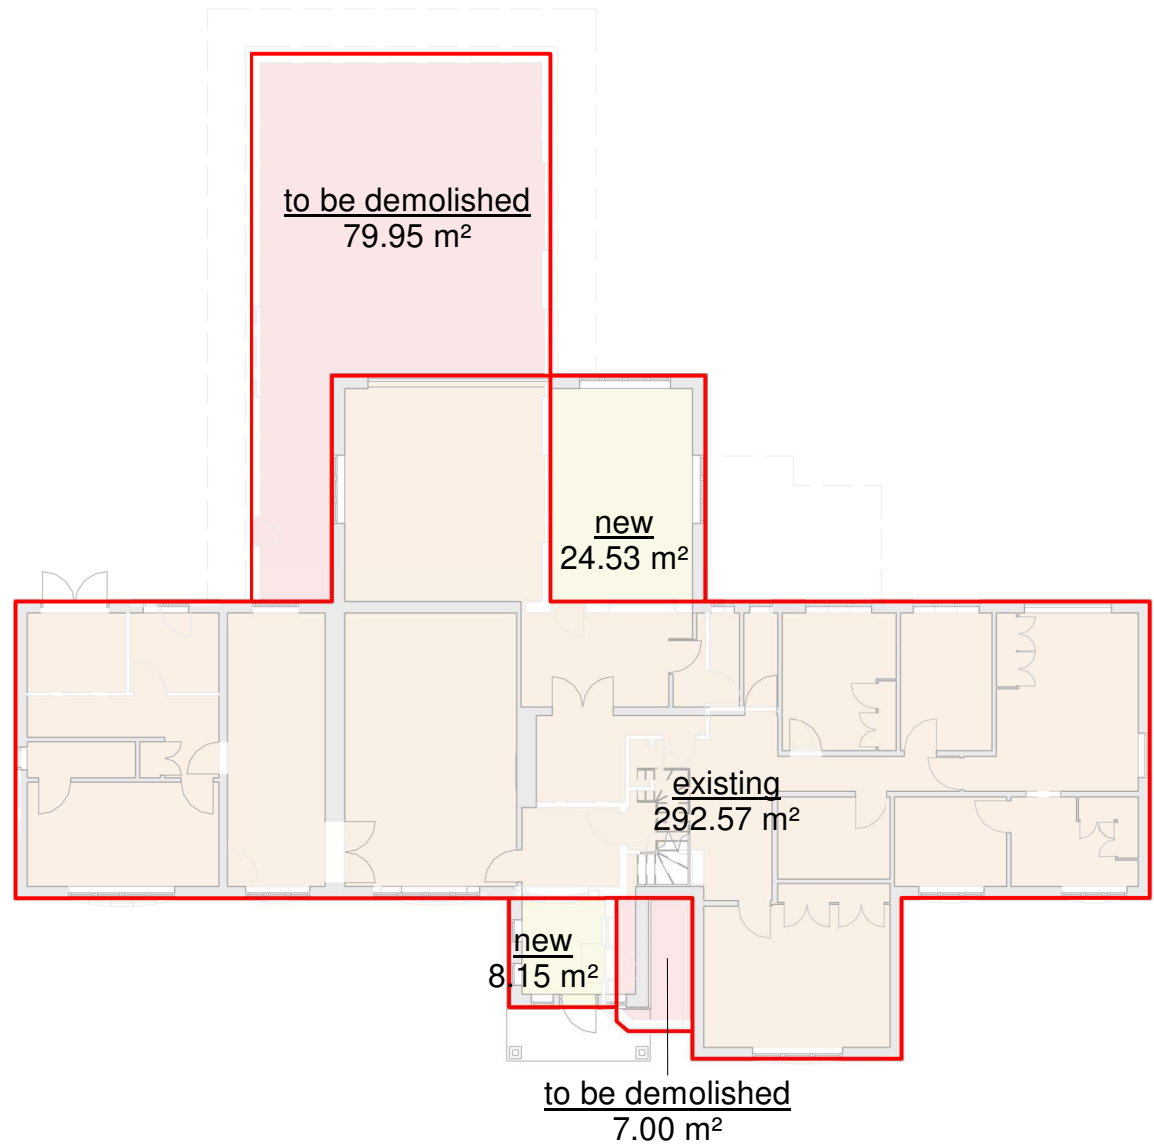

5 LOFT PLAN
1:200

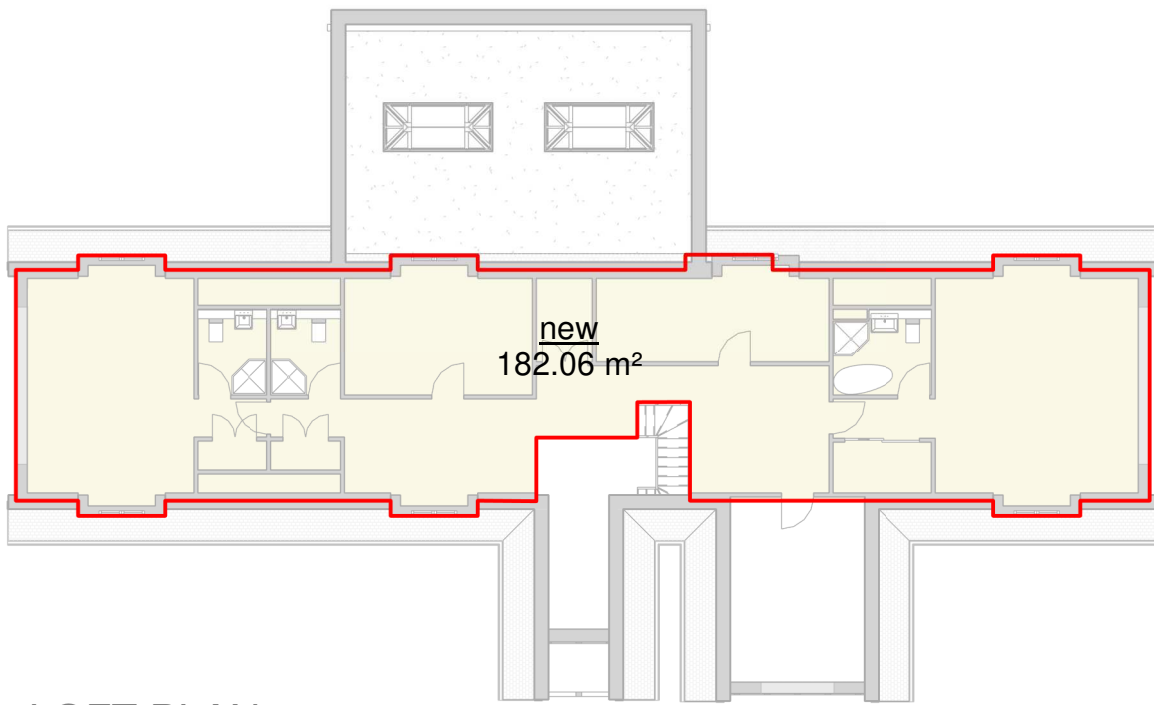

Rev	Date	Description	By	Chk
-----	------	-------------	----	-----

PLANNING



DESIGN WORK STUDIOS
Scammell House, 9 High Street, Ascot, SL5 7JF
info@designworkstudios.co.uk 01344 955 815

Client:

Project:
SANTOLINA
9A Nine Mile Ride, Finchampstead, Wokingham
RG40 4QB
Drawing title:
SECTIONS AND AREA

Scale(s):	Size:	Issue date:	DRW:	CHK:
As indicated	A1	2025Feb26	DDA	DS

Job no:	Drawing no:	Rev:
2503	410	