




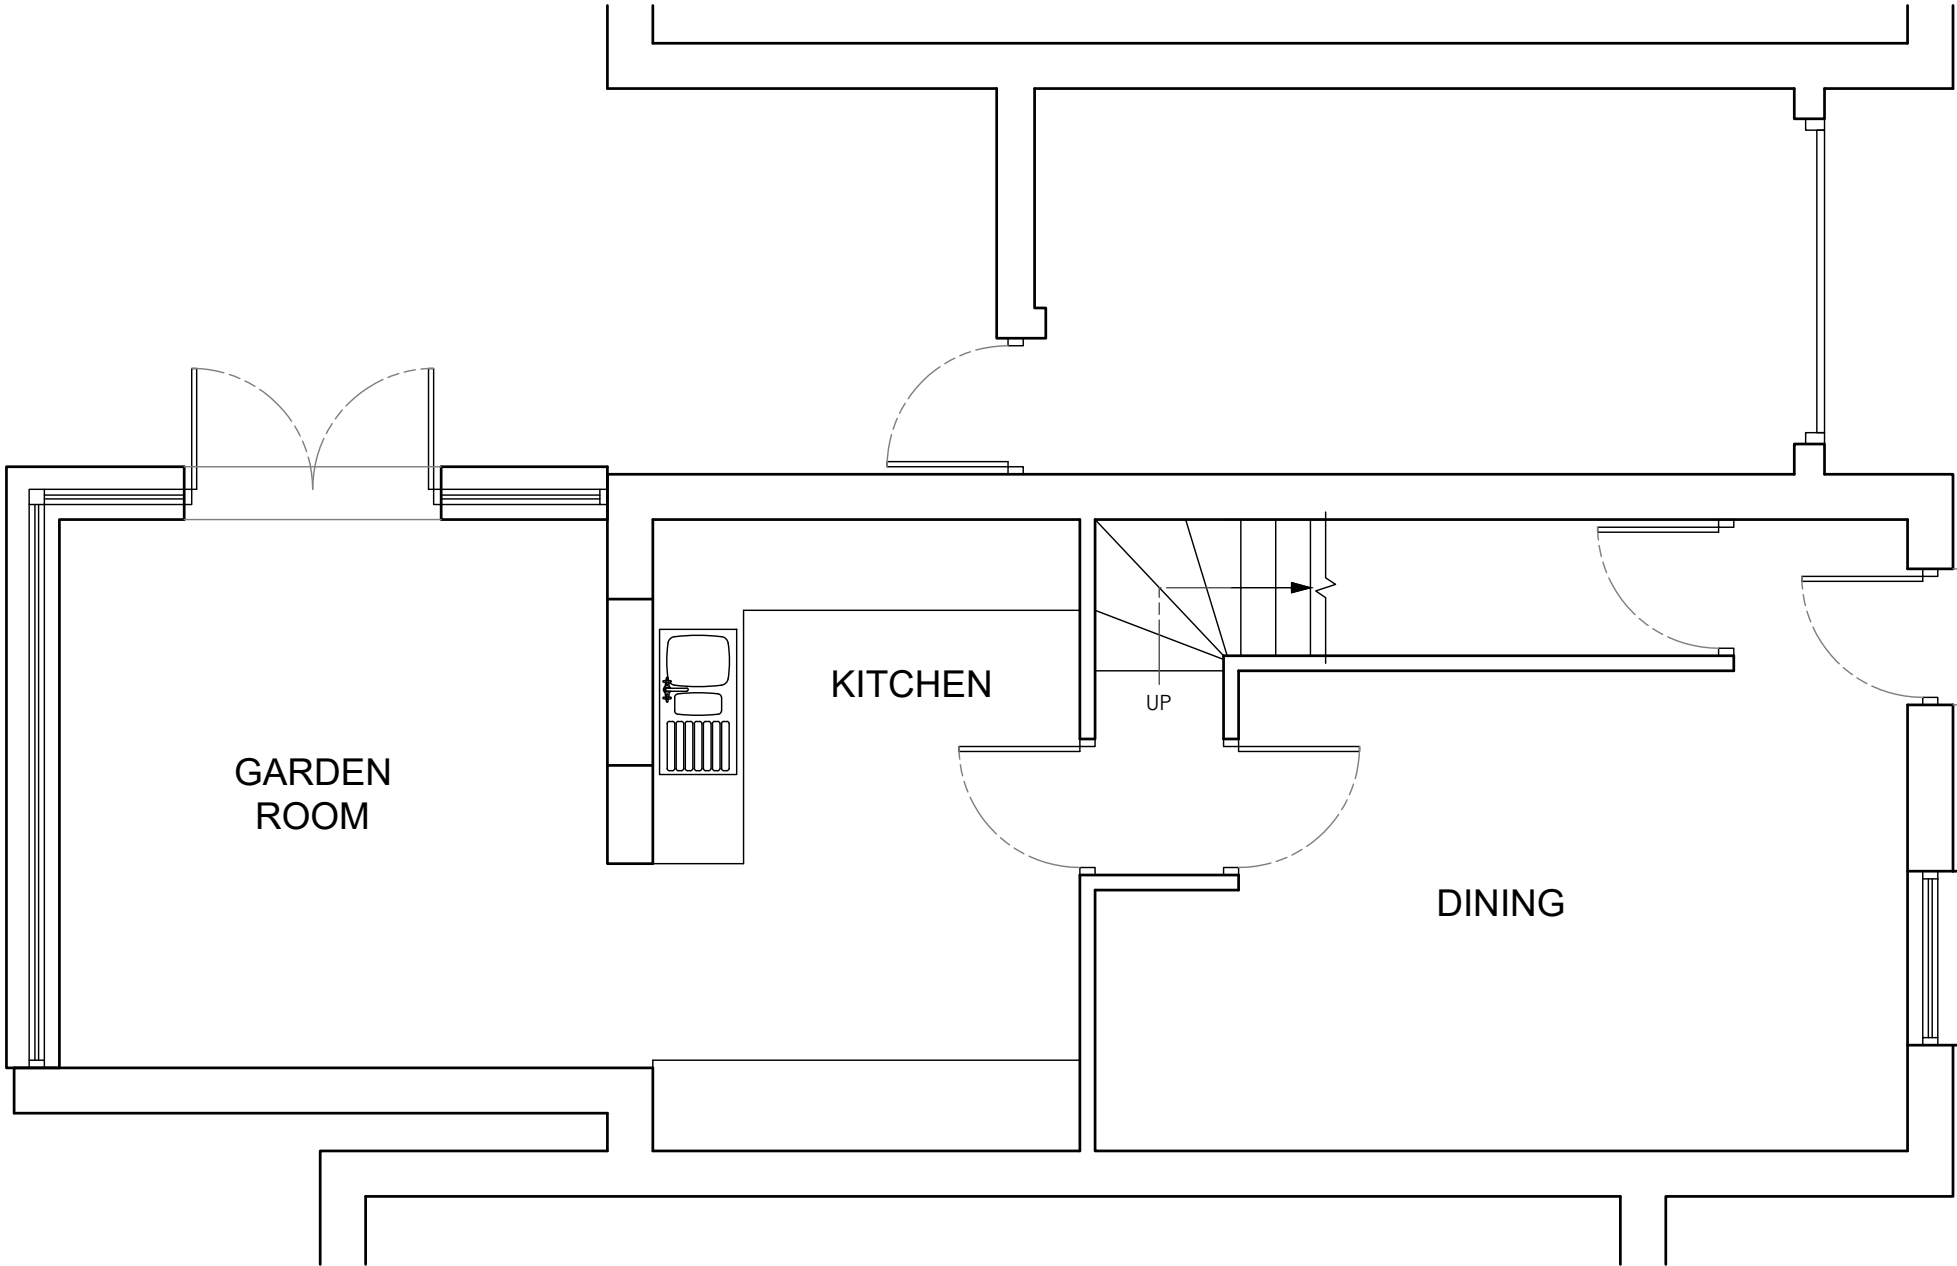


A	M Harrison	16.12.2024	First Issue			
ISSUE	BY	DATE	DESCRIPTION		APPROVED	DATE
Scale	1:50	Dimensions mm	Tolerance	Mass	Projection 3rd Angle	
Drawing Owner			Title			
 T : 01189 770404			11 Moorhen Drive, Lower Earley, Wokingham, Berkshire RG6 4NZ, Existing Ground Floor Plan			
Drawn by			Drawing Number		Sheet	Issue
			24/MDW/011		1/1	A

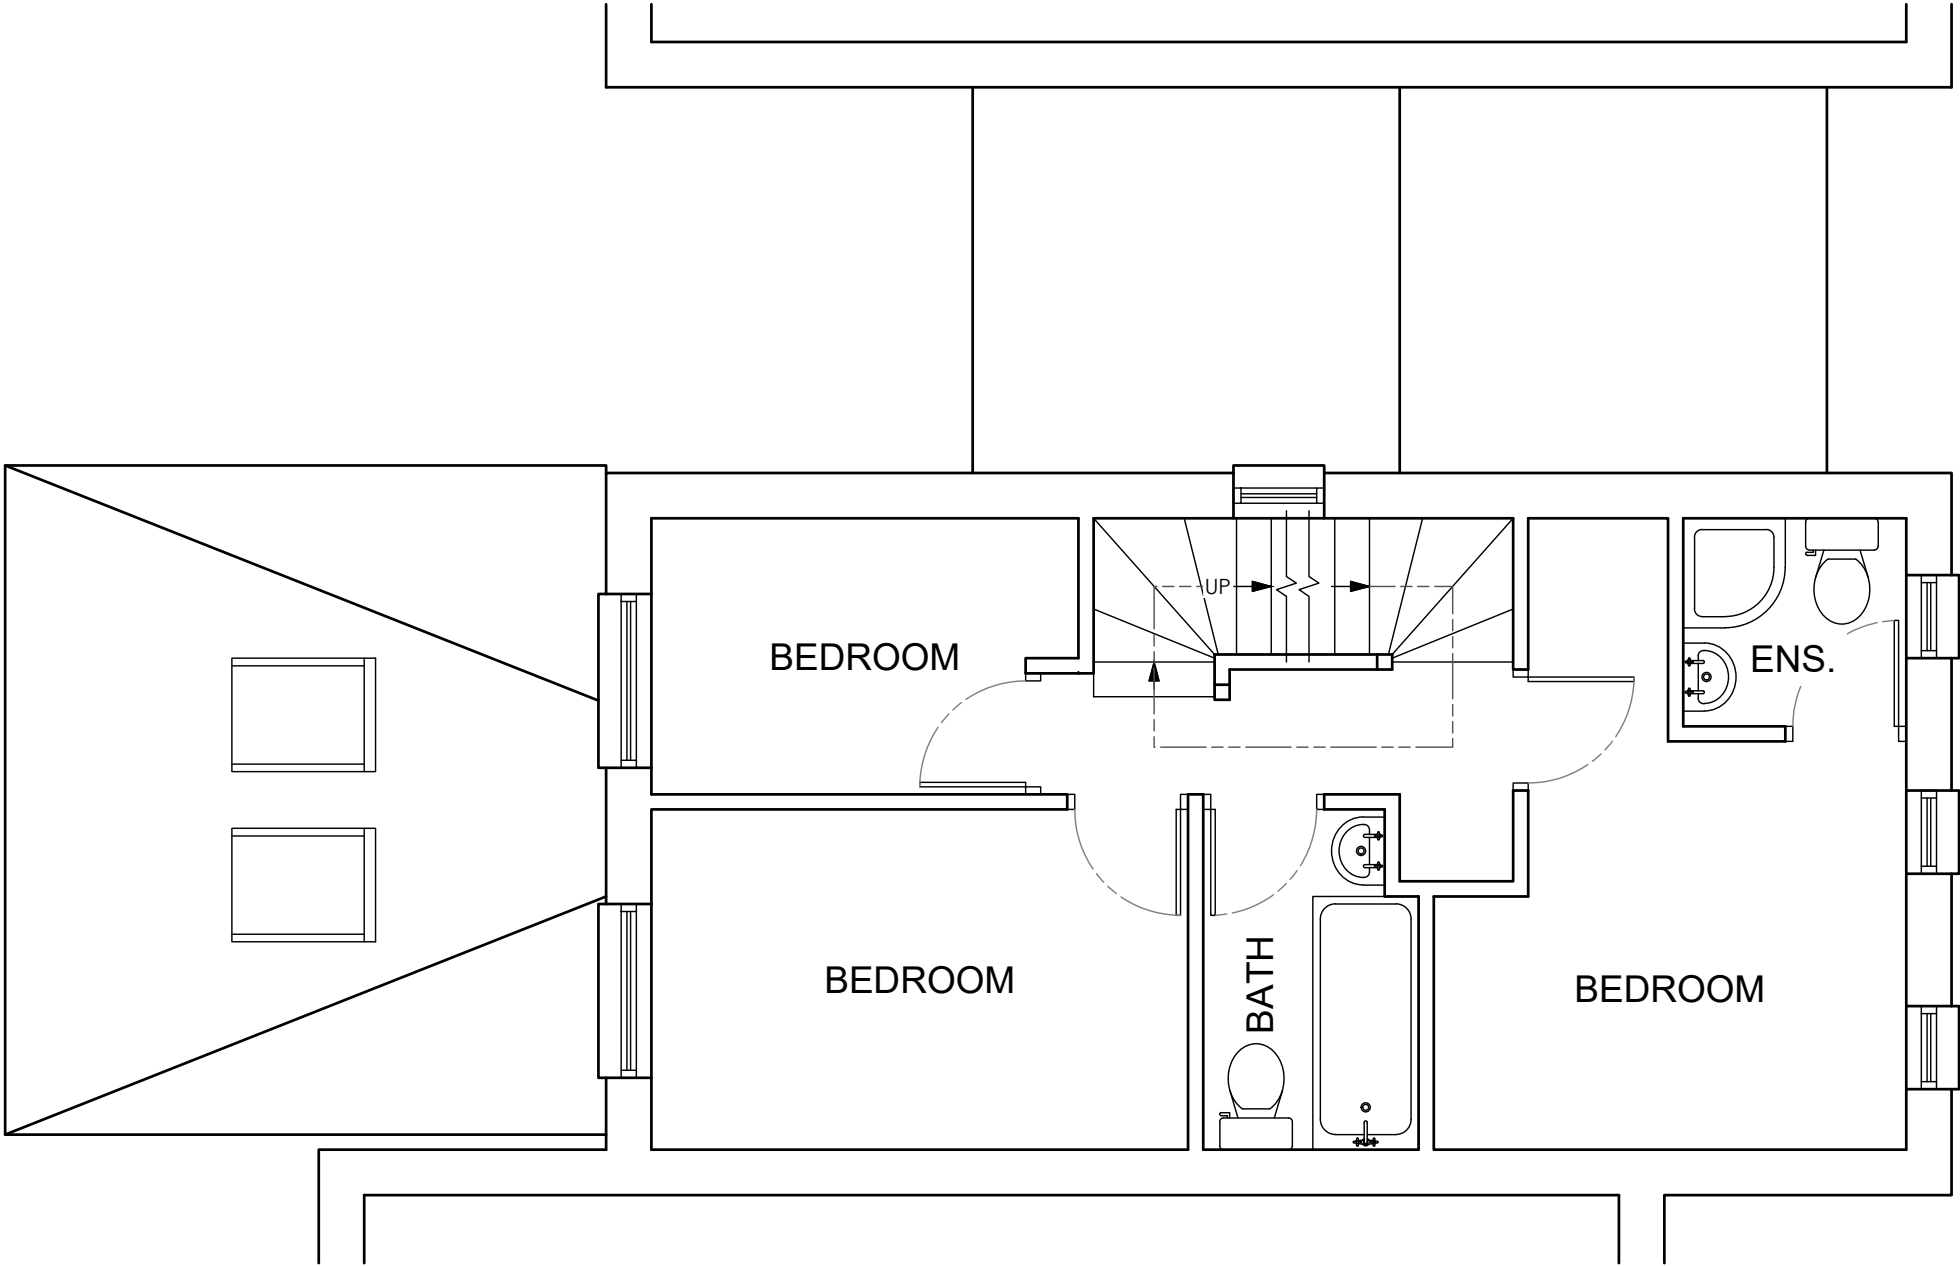


A	M Harrison	16.12.2024	First Issue		APPROVED	DATE
ISSUE	BY	DATE	DESCRIPTION		APPROVED	DATE
Scale	1:50	Dimensions mm	Tolerance	Mass	Projection 3rd Angle	
Drawing Owner		Title				
 T : 01189 770404		11 Moorhen Drive, Lower Earley, Wokingham, Berkshire RG6 4NZ, Existing First Floor Plan				
Drawn by				Drawing Number		Sheet
				24/MDW/012		1/1
				Issue		A

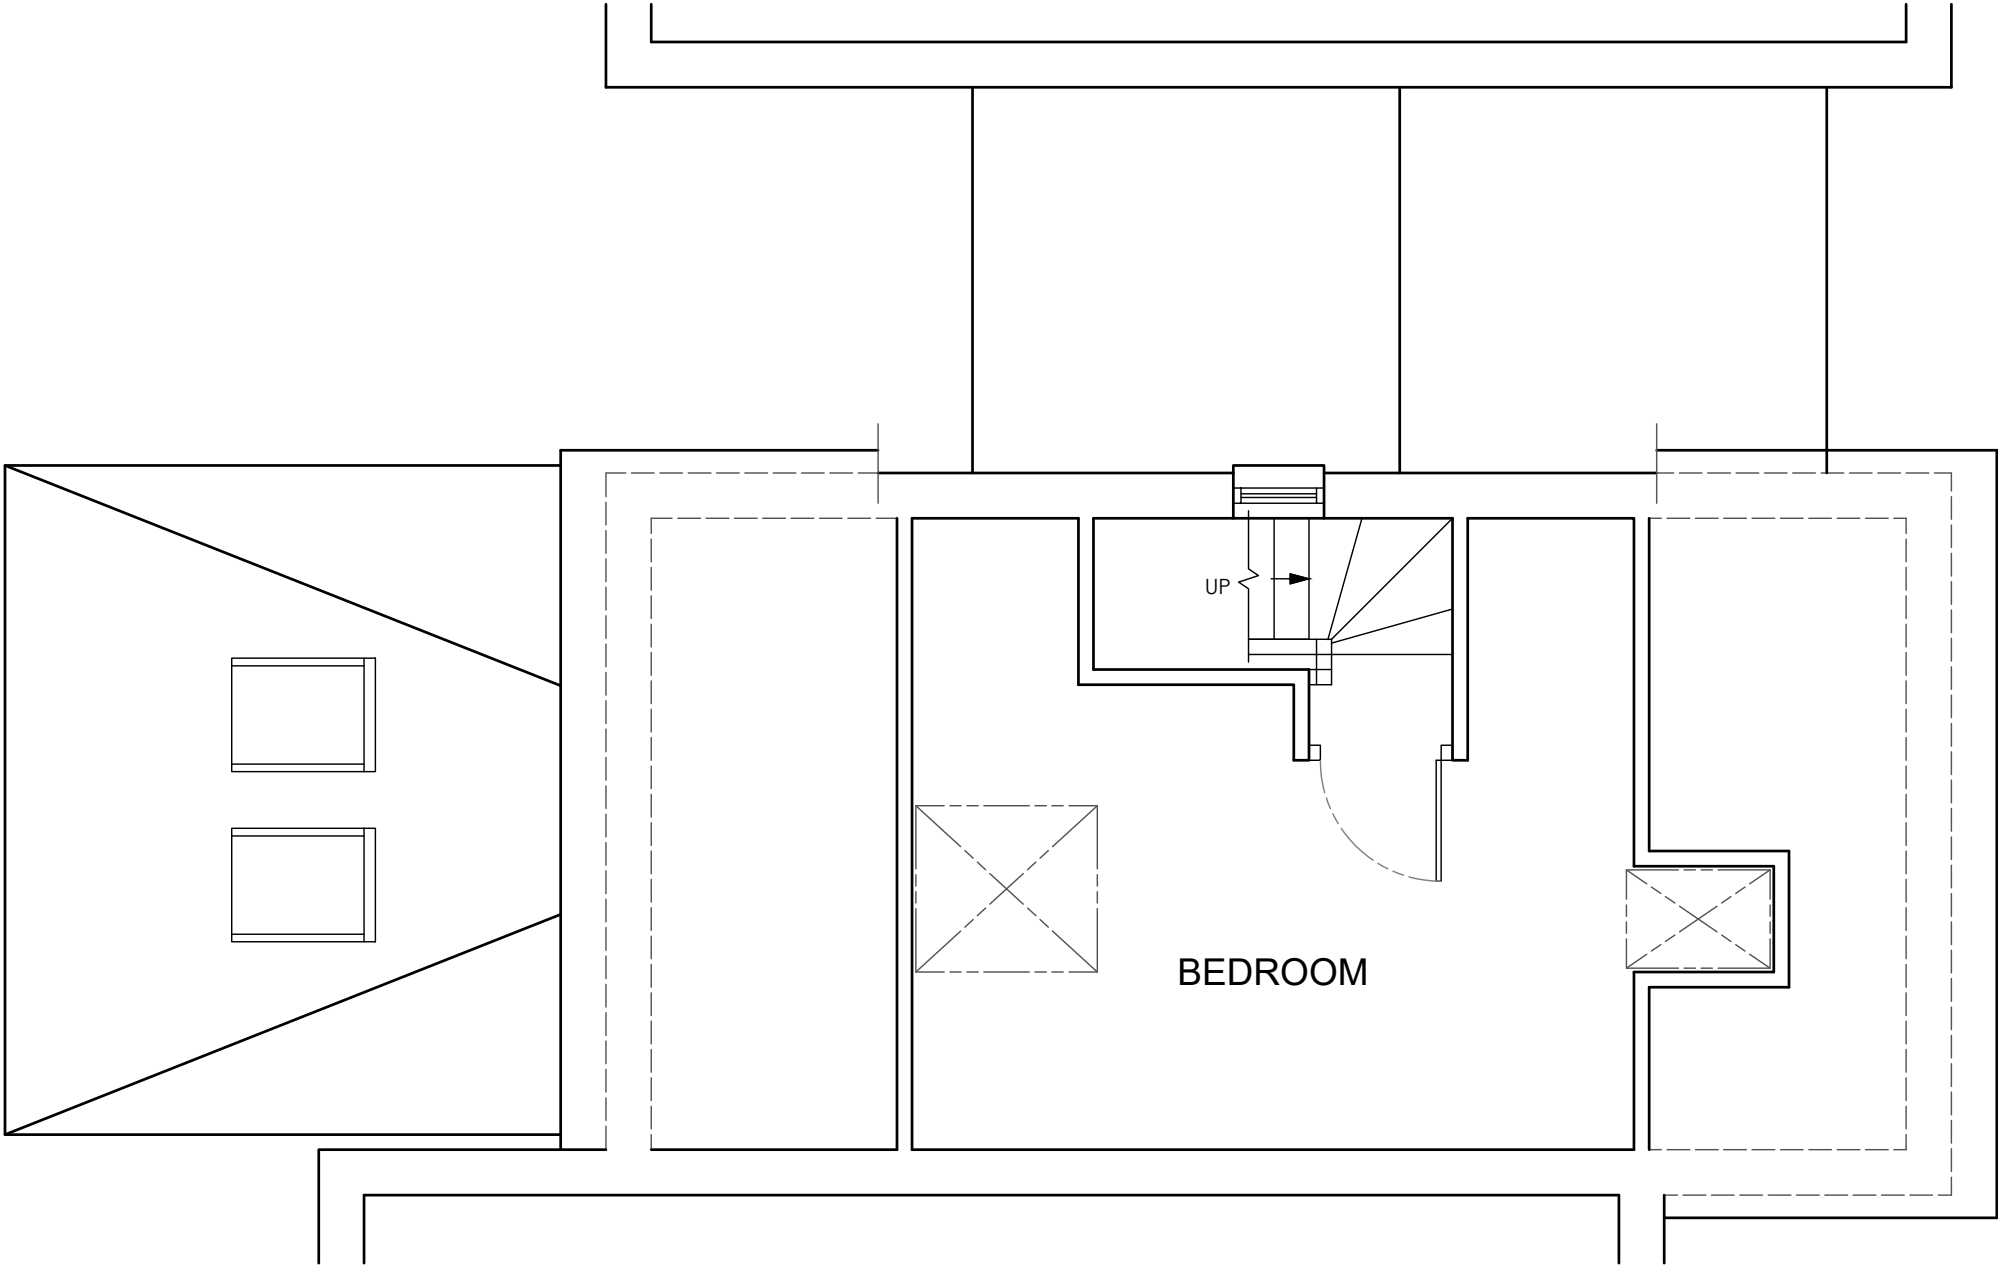

A	M Harrison	16.12.2024	First Issue			
ISSUE	BY	DATE	DESCRIPTION		APPROVED	DATE
Scale	1:50	Dimensions	mm	Tolerance	Mass	Projection
				3rd Angle		
Drawing Owner			Title			
 T : 01189 770404			11 Moorhen Drive, Lower Earley, Wokingham, Berkshire RG6 4NZ, Existing Second Floor Plan			
Drawn by			Drawing Number		Sheet	Issue
			24/MDW/021		1/1	A

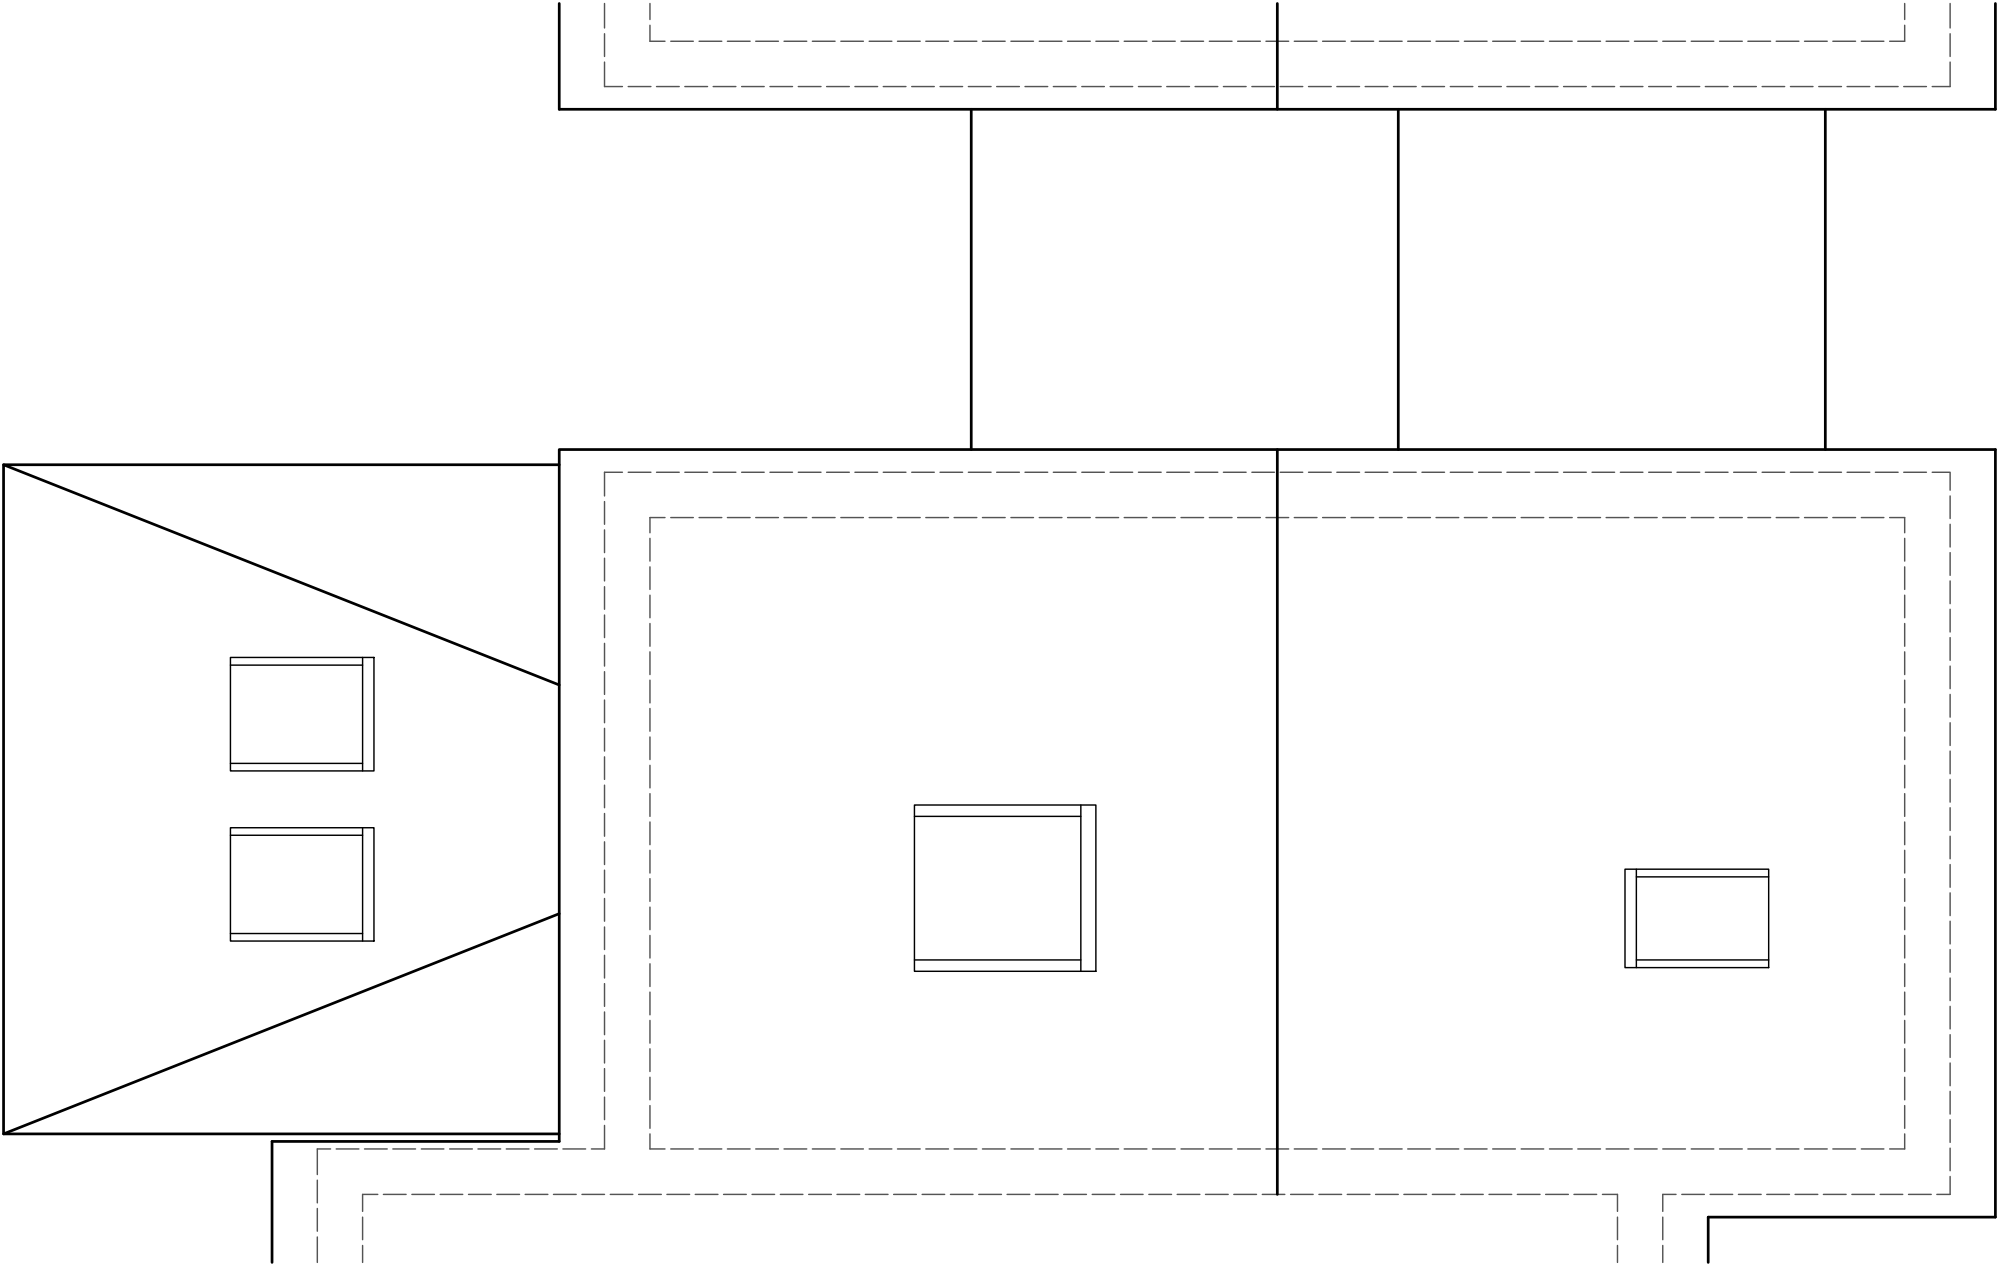

 A	M Harrison	16.12.2024	First Issue			
ISSUE	BY	DATE	DESCRIPTION		APPROVED	DATE
Scale	1:50	Dimensions	mm	Tolerance	Mass	Projection 3rd Angle
Drawing Owner		Title				
 T : 01189 770404		11 Moorhen Drive, Lower Earley, Wokingham, Berkshire RG6 4NZ, Existing Roof Plan				
Drawn by				Drawing Number		Sheet
				24/MDW/022		1/1
				Issue		A





A	M Harrison	16.12.2024	First Issue		APPROVED	DATE
ISSUE	BY	DATE	DESCRIPTION		APPROVED	DATE
Scale	1:50	Dimensions mm	Tolerance	Mass	Projection 3rd Angle	
Drawing Owner		Title 11 Moorhen Drive, Lower Earley, Wokingham, Berkshire RG6 4NZ, Existing South West Elevation				
Drawing by		Drawing Number 24/MDW/031		Sheet 1/1	Issue A	




A	M Harrison	16.12.2024	First Issue			
ISSUE	BY	DATE	DESCRIPTION		APPROVED	DATE
Scale	1:50	Dimensions mm	Tolerance	Mass	Projection 3rd Angle	
Drawing Owner		Title				
 T : 01189 770404		11 Moorhen Drive, Lower Earley, Wokingham, Berkshire RG6 4NZ, Existing South East Elevation				
Drawn by				Drawing Number		Sheet
				24/MDW/032		1/1
						Issue
						A

 



A	M Harrison	16.12.2024	First Issue			
ISSUE	BY	DATE	DESCRIPTION		APPROVED	DATE
Scale	1:50	Dimensions mm	Tolerance	Mass	Projection 3rd Angle	
Drawing Owner			Title 11 Moorhen Drive, Lower Earley, Wokingham, Berkshire RG6 4NZ, Existing North East Elevation			
 T : 01189 770404						
Drawing by			Drawing Number		Sheet	Issue
			24/MDW/041		1/1	A

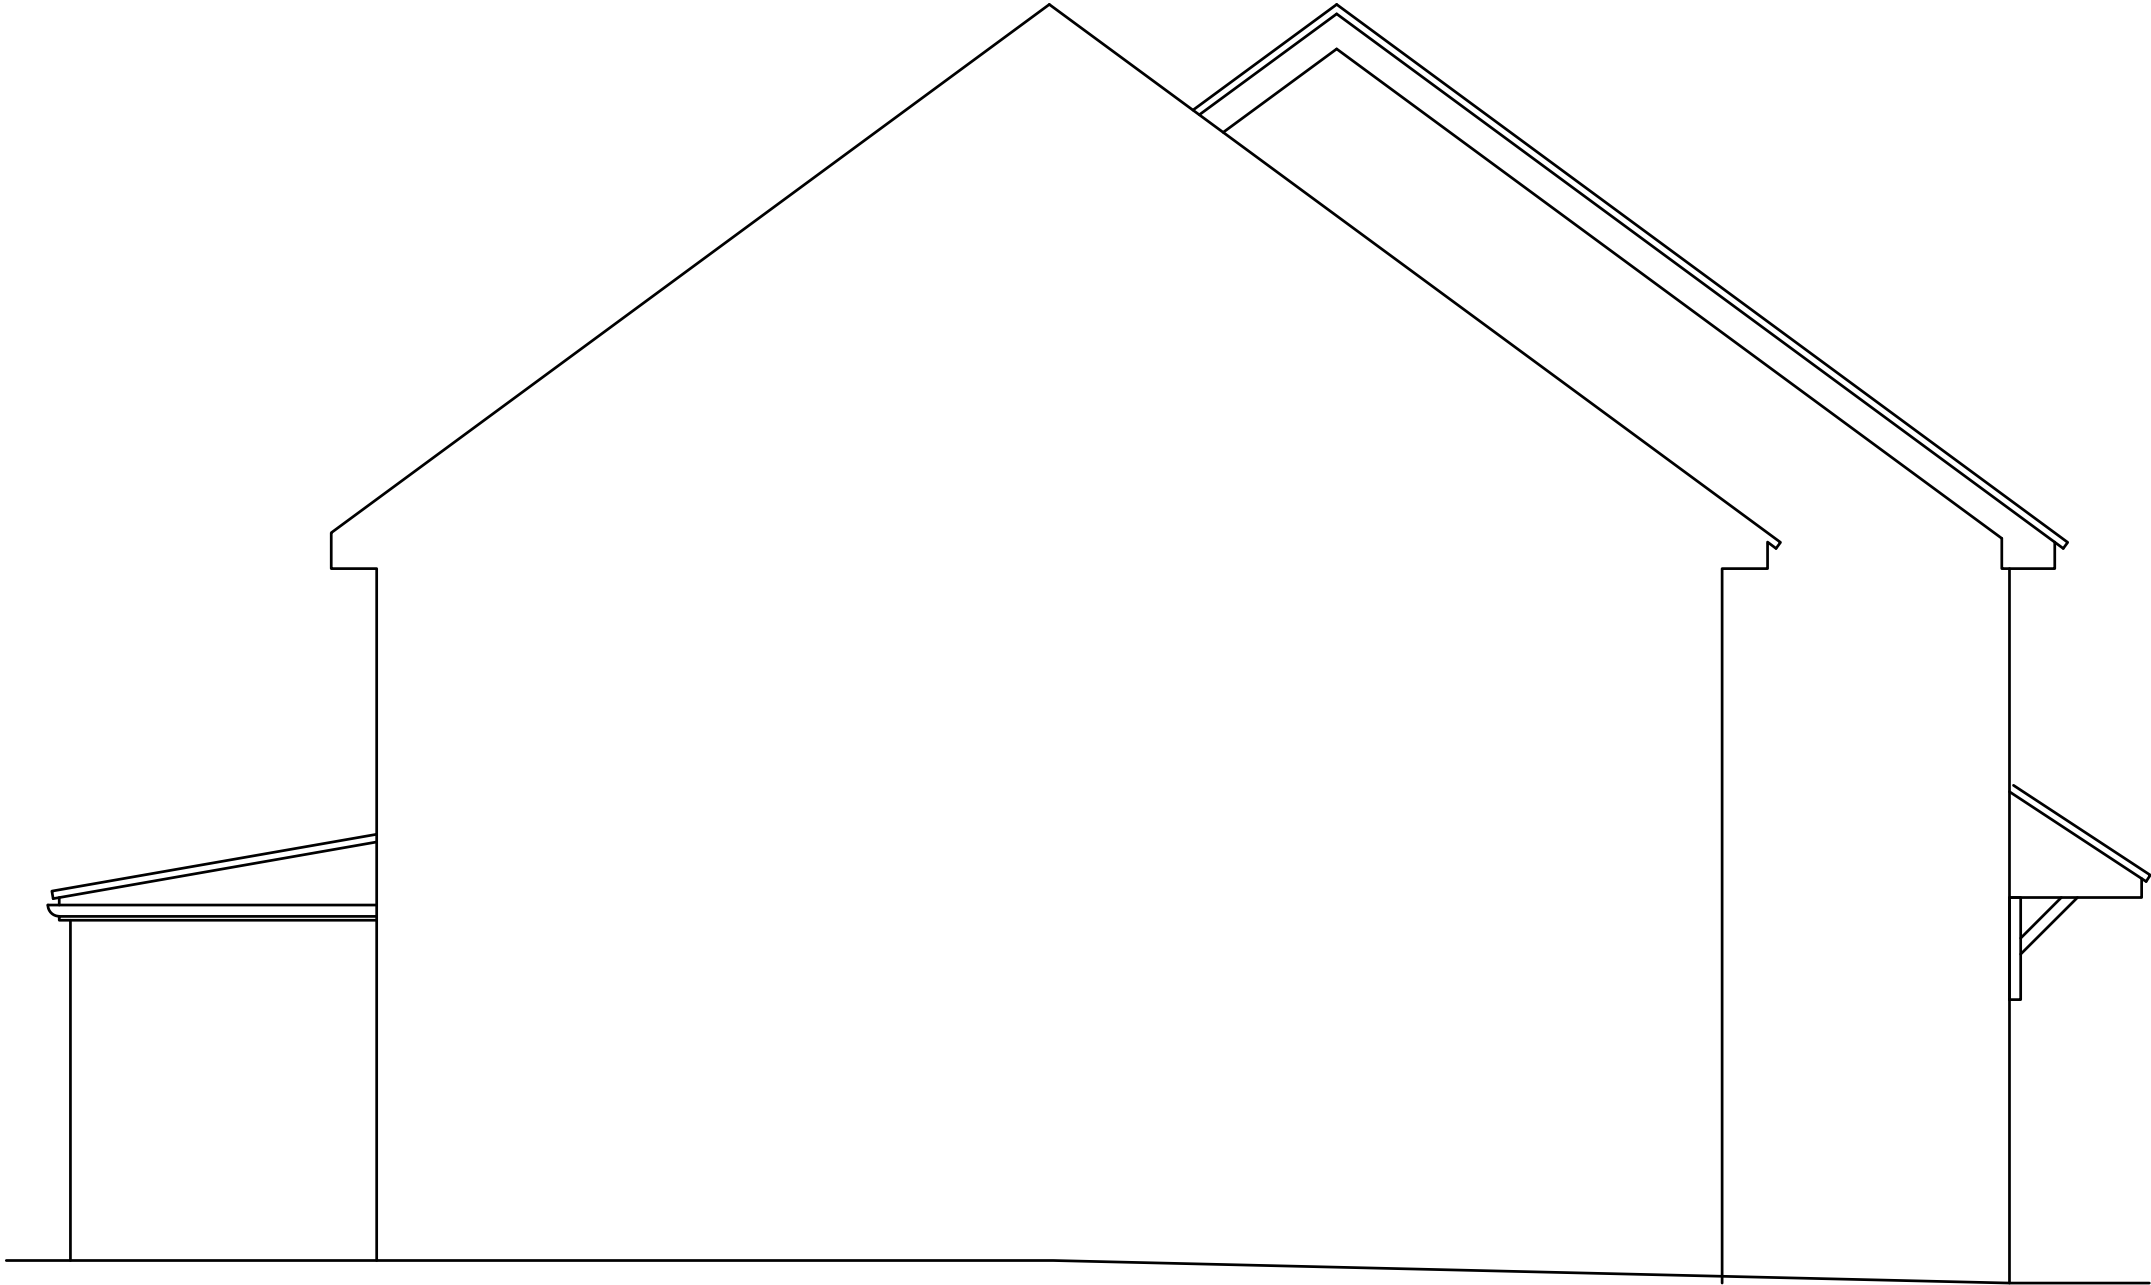


A	M Harrison	16.12.2024	First Issue			
ISSUE	BY	DATE	DESCRIPTION		APPROVED	DATE
Scale	1:50	Dimensions	mm	Tolerance	Mass	Projection
				3rd Angle		
Drawing Owner			Title			
 T : 01189 770404			11 Moorhen Drive, Lower Earley, Wokingham, Berkshire RG6 4NZ, Existing North West Elevation			
Drawn by			Drawing Number		Sheet	Issue
			24/MDW/042		1/1	A

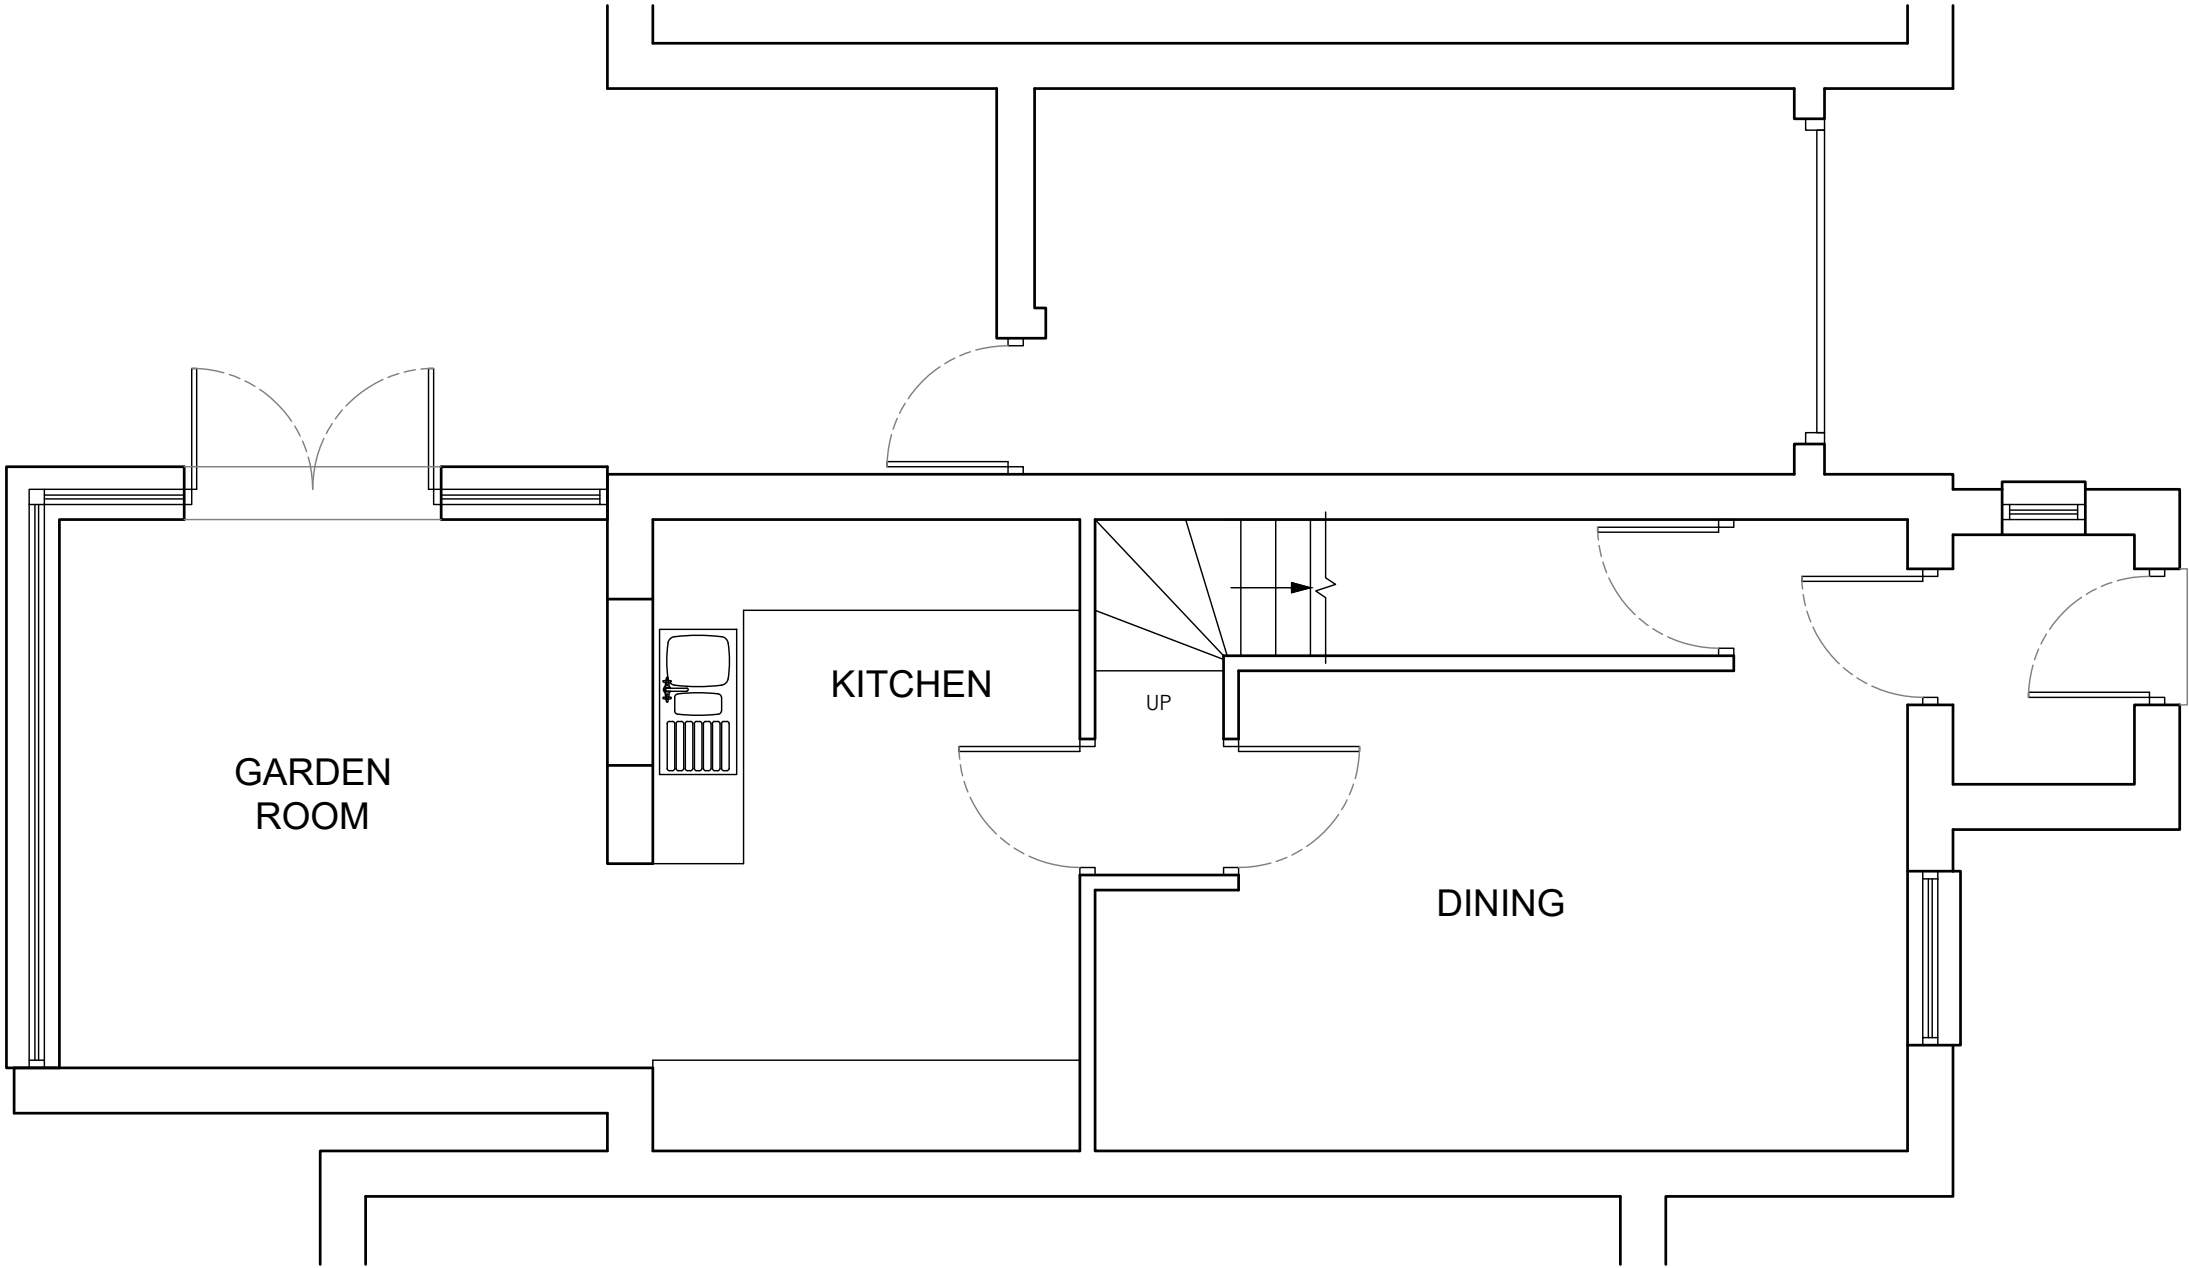

 
A		M Harrison		16.12.2024		First Issue					
ISSUE		BY		DATE		DESCRIPTION		APPROVED		DATE	
Scale		1:50		Dimensions		mm		Tolerance		Mass	
								Projection		3rd Angle	
											
Drawing Owner				Title							
 T : 01189 770404				11 Moorhen Drive, Lower Earley, Wokingham, Berkshire RG6 4NZ, Proposed Ground Floor Plan							
Drawn by											
				Drawing Number				Sheet		Issue	
				24/MDW/051				1/1		A	

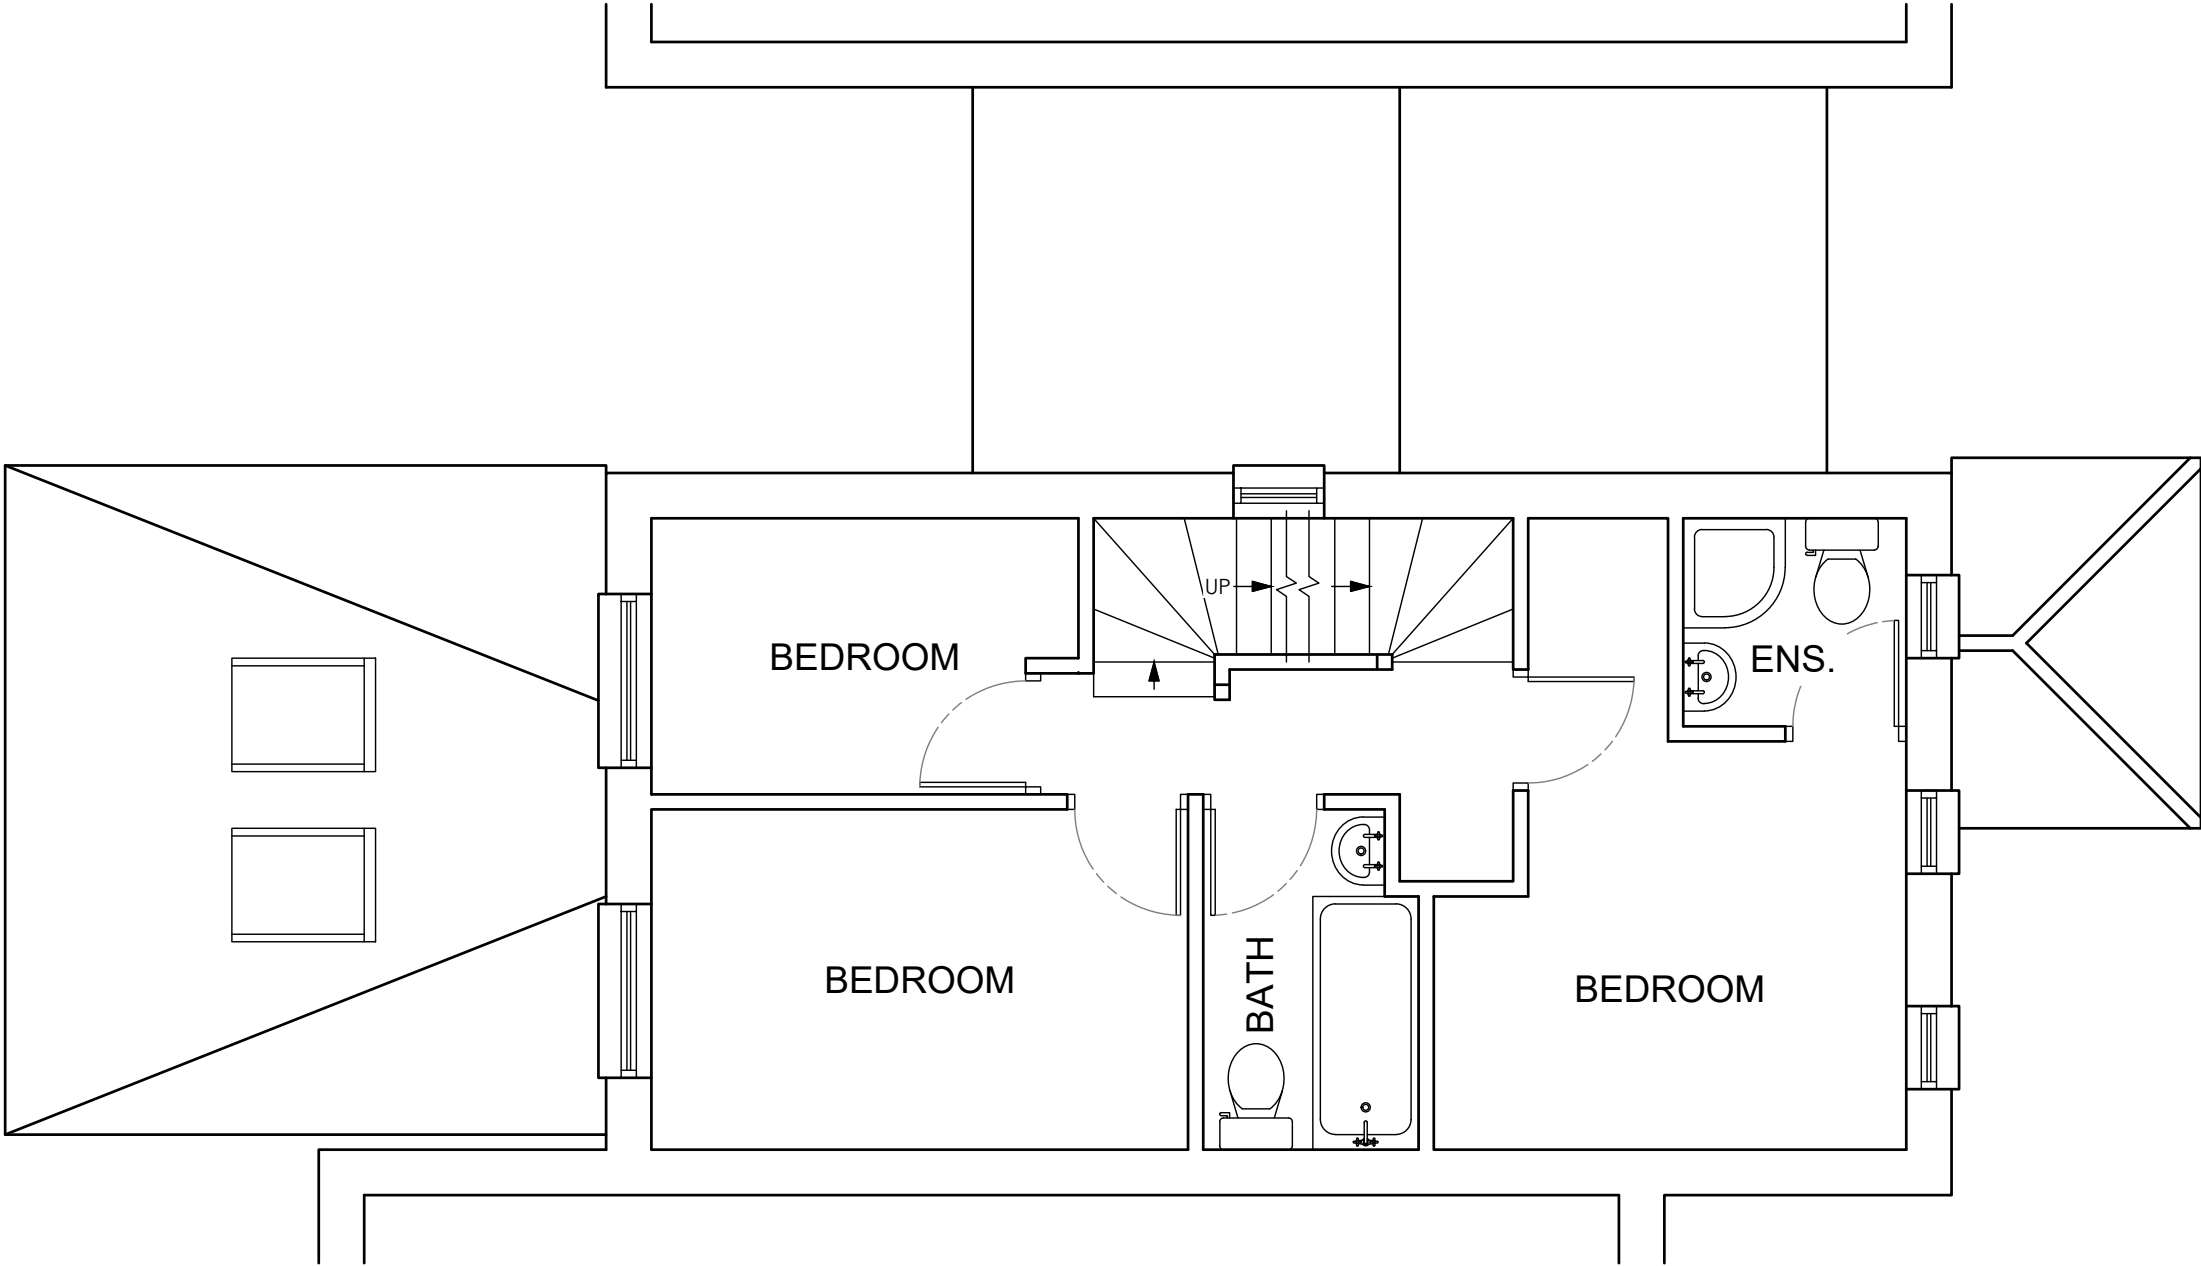


A	M Harrison	16.12.2024	First Issue		
ISSUE	BY	DATE	DESCRIPTION	APPROVED	DATE
Scale	1:50	Dimensions mm	Tolerance	Mass	Projection 3rd Angle
Drawing Owner	Title 11 Moorhen Drive, Lower Earley, Wokingham, Berkshire RG6 4NZ, Proposed First Floor Plan				
Drawn by	Drawing Number 24/MDW/052		Sheet 1/1	Issue A	

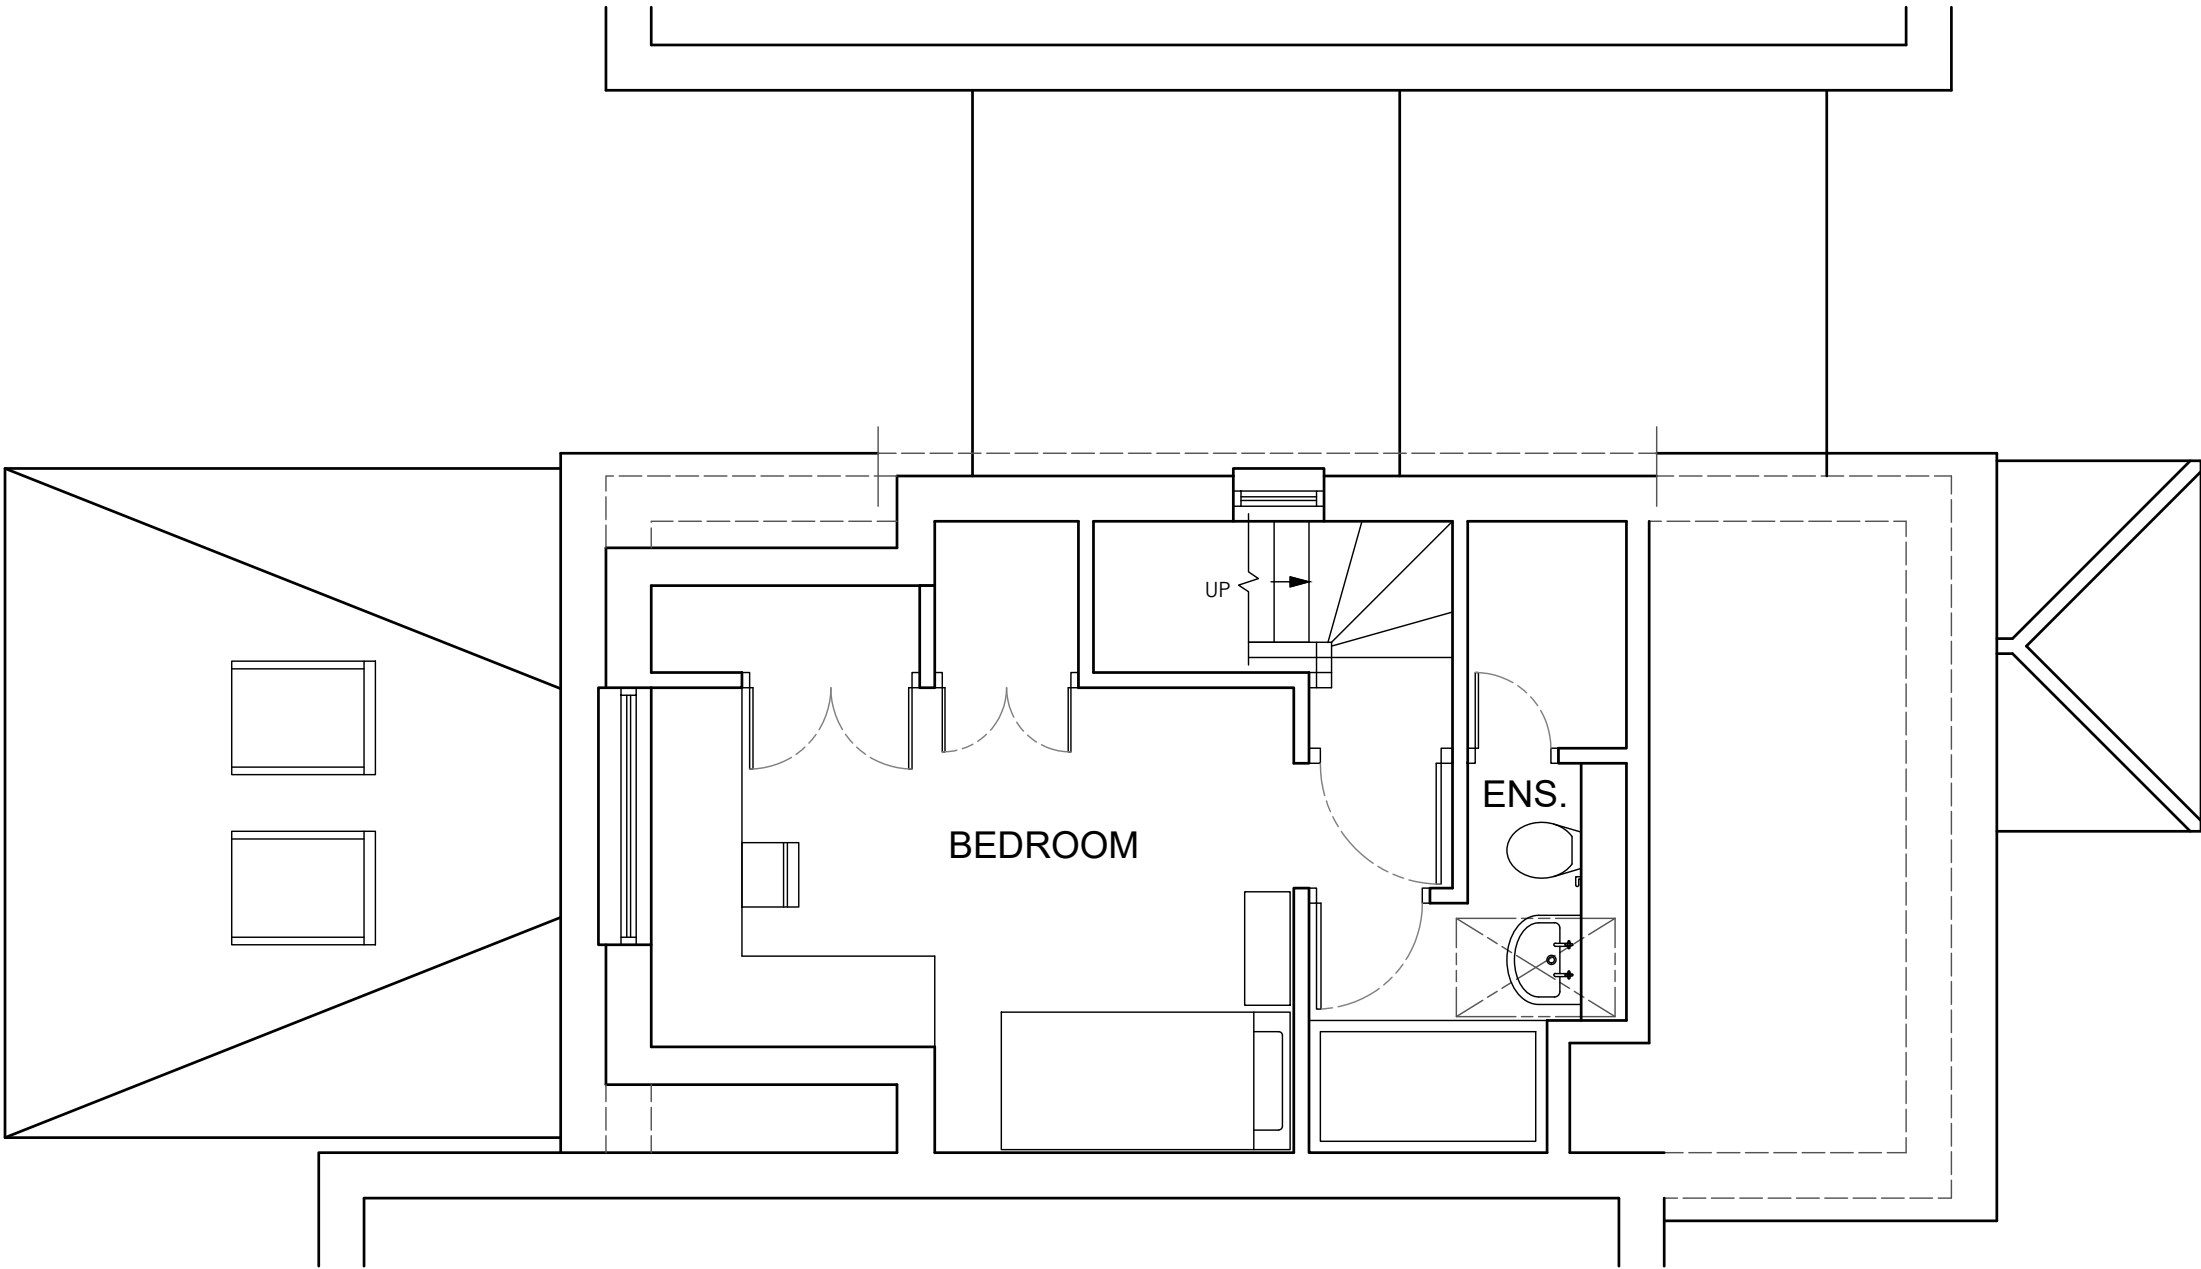


A	M Harrison	16.12.2024	First Issue			
ISSUE	BY	DATE	DESCRIPTION		APPROVED	DATE
Scale	1:50	Dimensions mm	Tolerance	Mass	Projection 3rd Angle	
Drawing Owner			Title			
 T : 01189 770404			11 Moorhen Drive, Lower Earley, Wokingham, Berkshire RG6 4NZ, Proposed Second Floor Plan			
Drawn by			Drawing Number		Sheet	Issue
			24/MDW/061		1/1	A

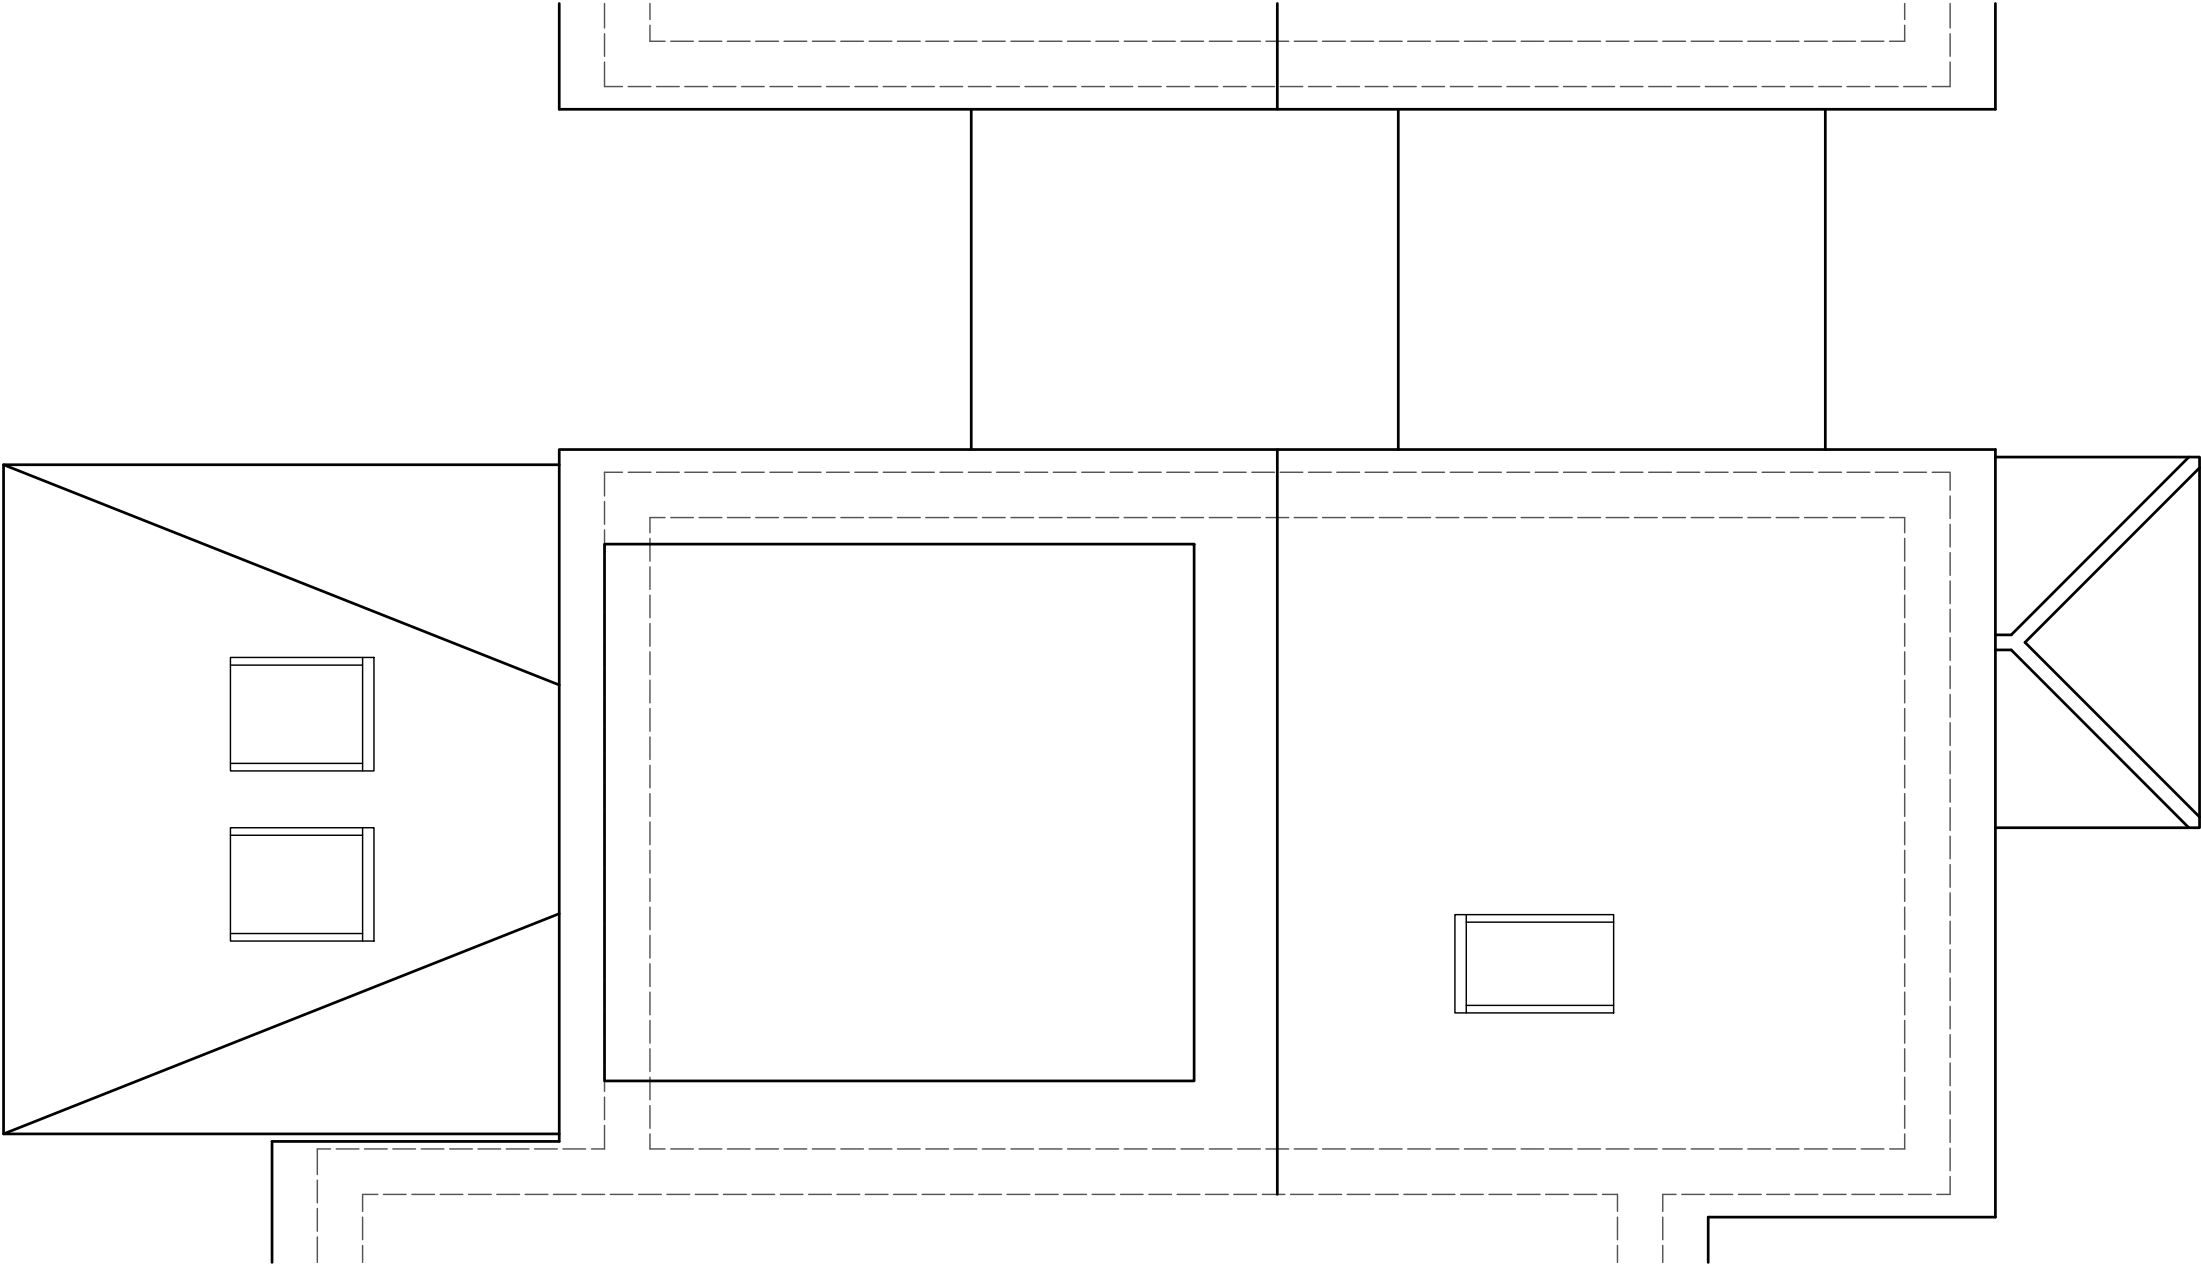

 A	M Harrison	16.12.2024	First Issue		APPROVED	DATE
ISSUE	BY	DATE	DESCRIPTION		APPROVED	DATE
Scale	1:50	Dimensions	mm	Tolerance	Mass	Projection 3rd Angle
Drawing Owner		Title				
 T : 01189 770404		11 Moorhen Drive, Lower Earley, Wokingham, Berkshire RG6 4NZ, Proposed Roof Plan				
Drawn by			Drawing Number		Sheet	Issue
			24/MDW/062		1/1	A




A	M Harrison	16.12.2024	First Issue			
ISSUE	BY	DATE	DESCRIPTION		APPROVED	DATE
Scale	1:50	Dimensions mm	Tolerance	Mass	Projection 3rd Angle	
Drawing Owner		Title				
 T : 01189 770404		11 Moorhen Drive, Lower Earley, Wokingham, Berkshire RG6 4NZ, Proposed South West Elevation				
Drawn by					Drawing Number	Issue
					24/MDW/071	A
					Sheet	1/1

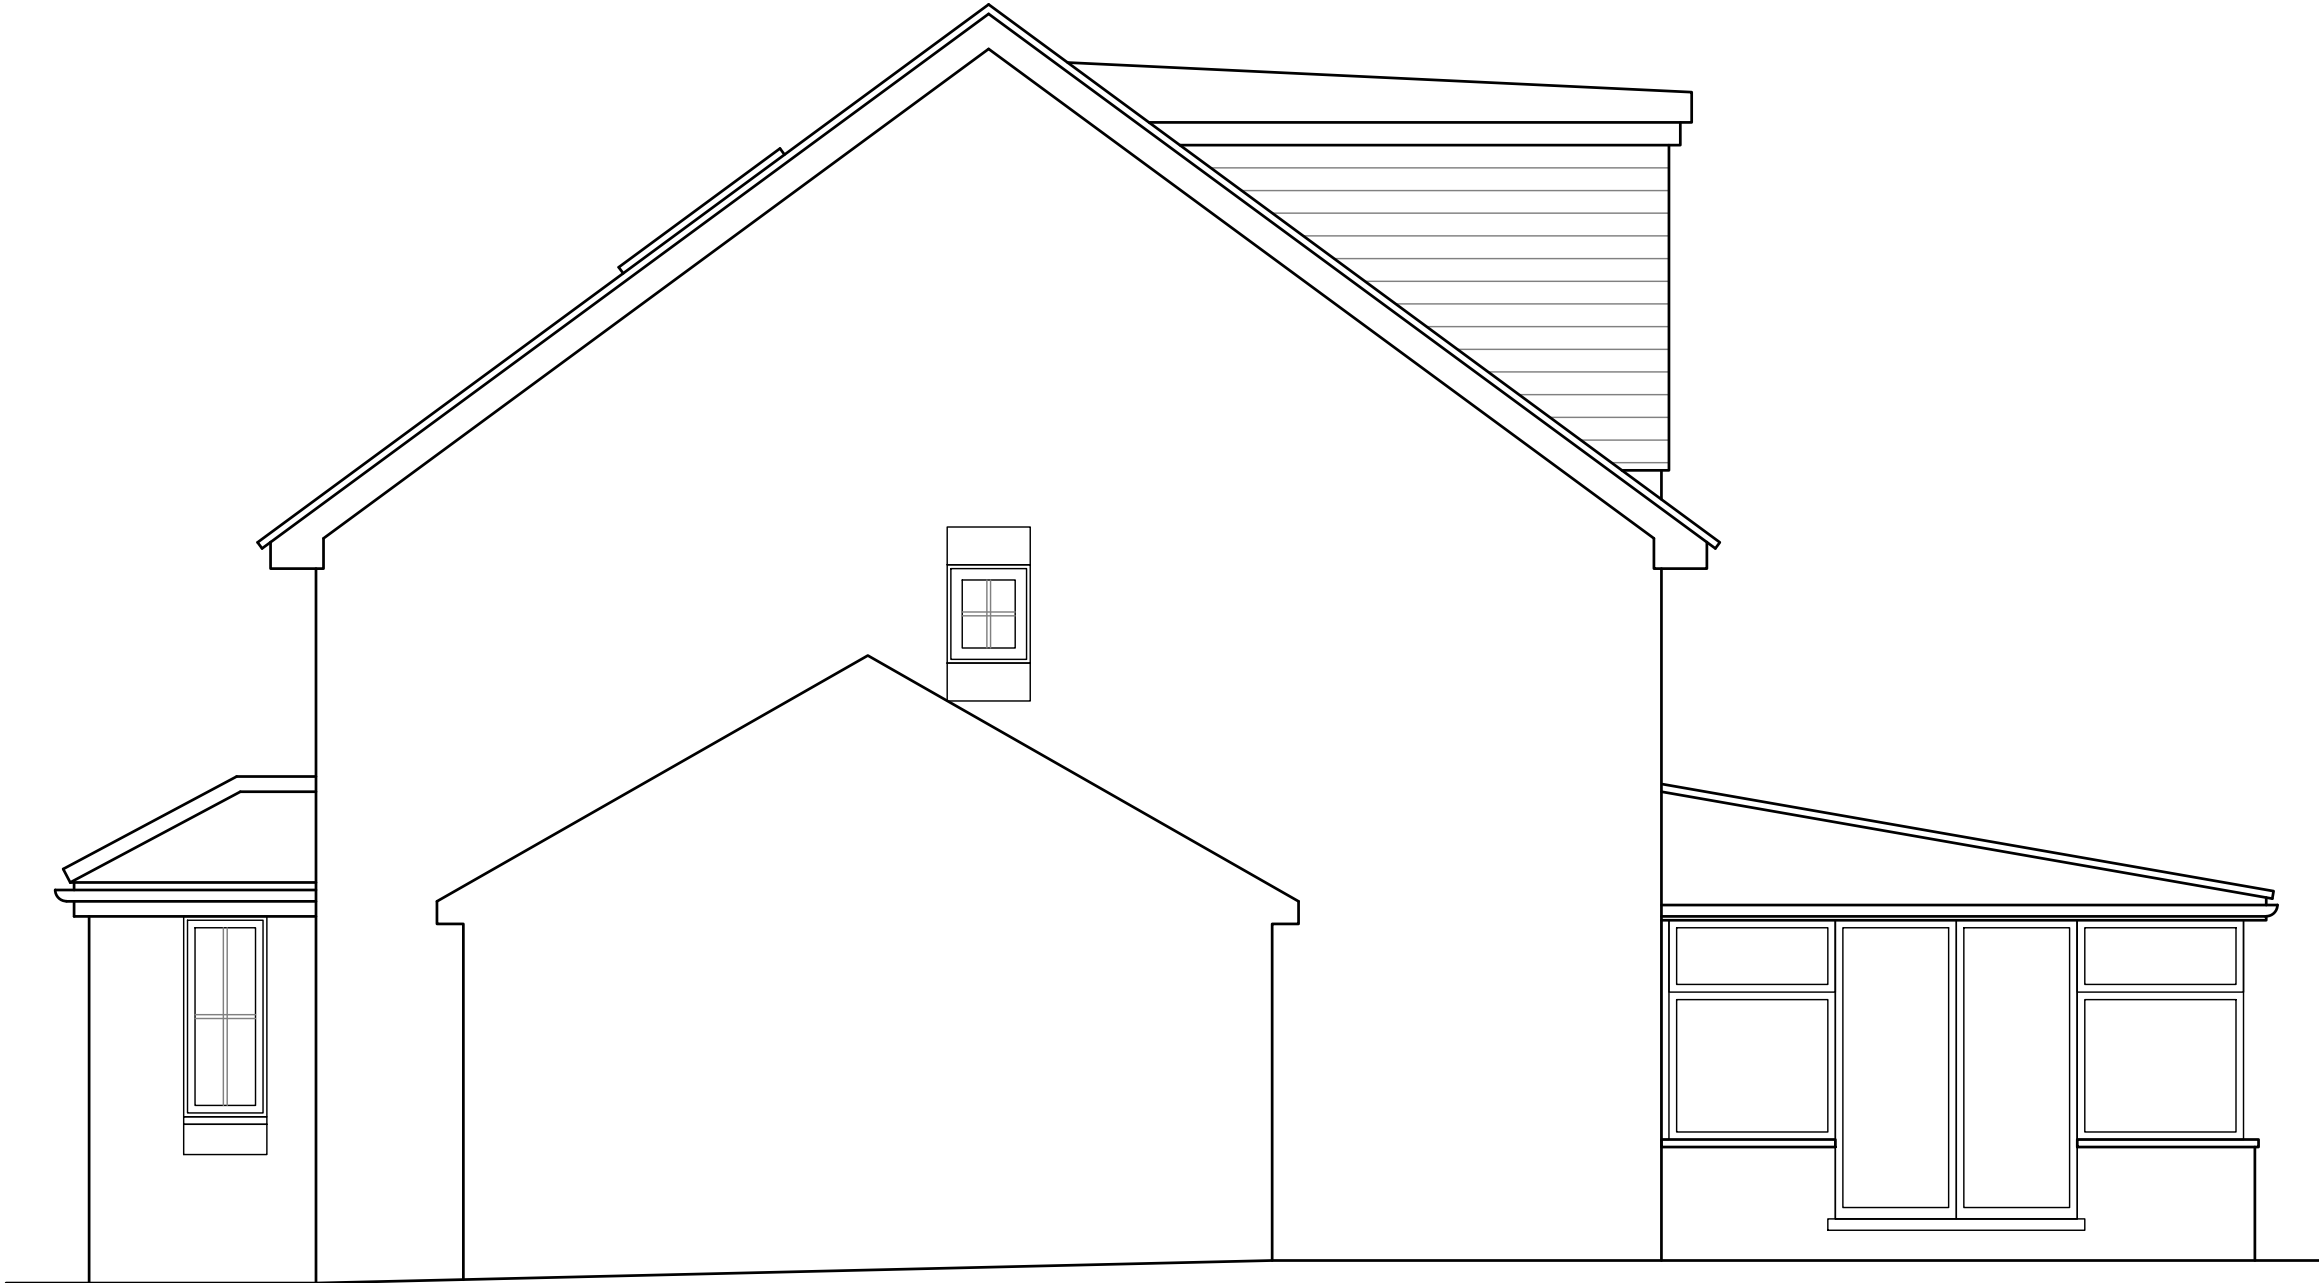



A	M Harrison	16.12.2024	First Issue		APPROVED	DATE
ISSUE	BY	DATE	DESCRIPTION		APPROVED	DATE
Scale	1:50	Dimensions mm	Tolerance	Mass	Projection 3rd Angle	
Drawing Owner		Title				
 T : 01189 770404		11 Moorhen Drive, Lower Earley, Wokingham, Berkshire RG6 4NZ, Proposed South East Elevation				
Drawn by			Drawing Number		Sheet	Issue
			24/MDW/072		1/1	A




A	M Harrison	16.12.2024	First Issue		APPROVED	DATE
ISSUE	BY	DATE	DESCRIPTION		APPROVED	DATE
Scale	1:50	Dimensions mm	Tolerance	Mass	Projection 3rd Angle	
Drawing Owner		Title				
 T : 01189 770404		11 Moorhen Drive, Lower Earley, Wokingham, Berkshire RG6 4NZ, Proposed North East Elevation				
Drawn by			Drawing Number		Sheet	Issue
			24/MDW/081		1/1	A

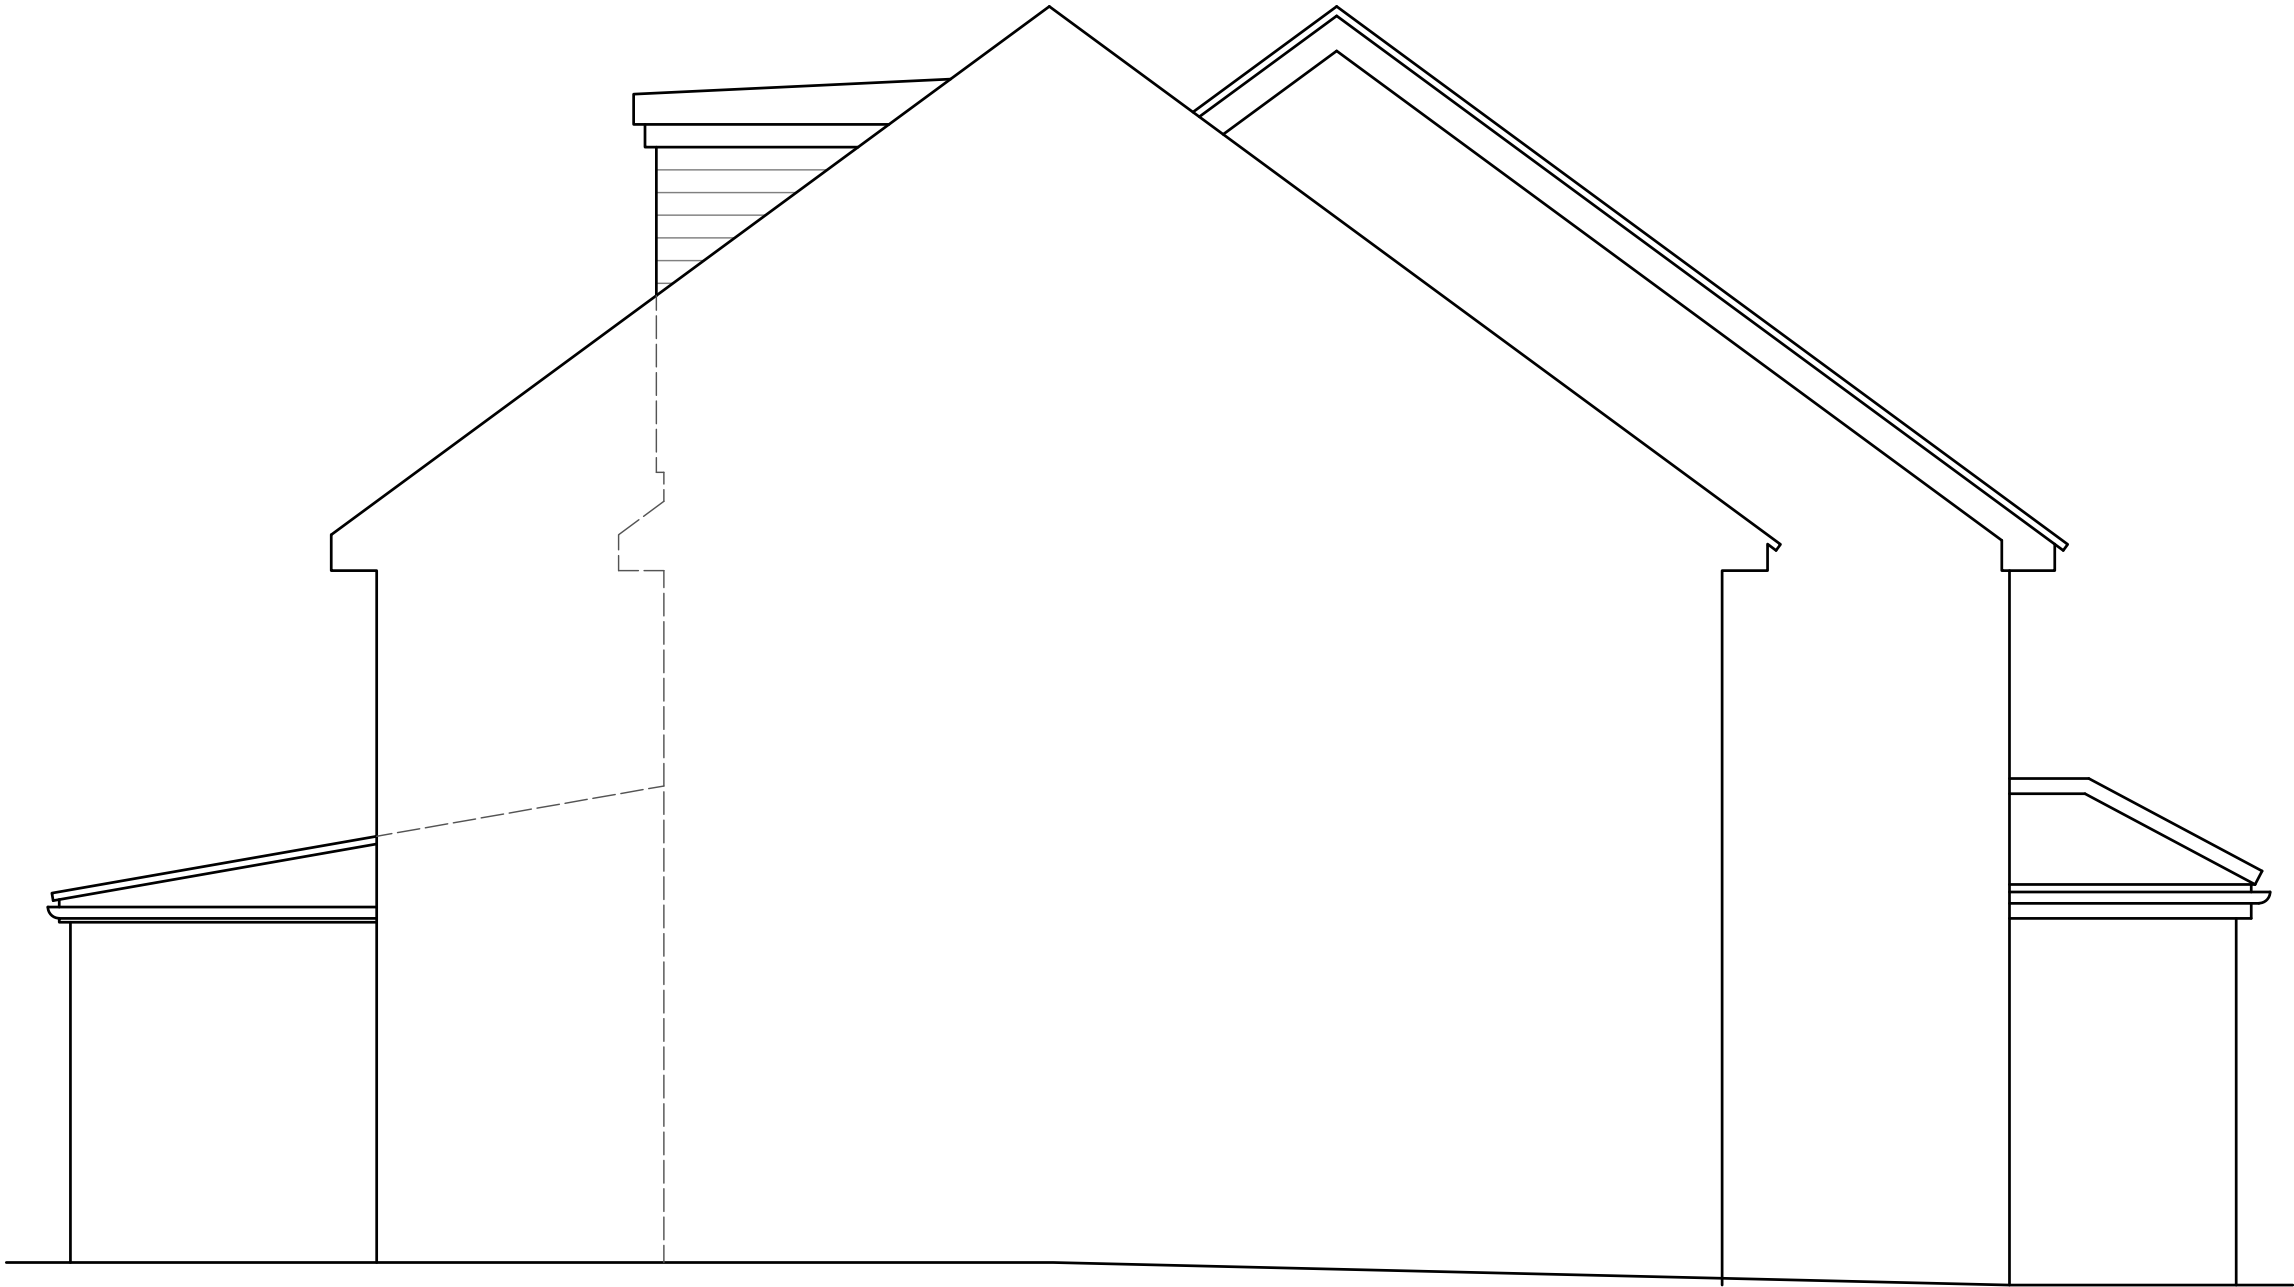


A	M Harrison	16.12.2024	First Issue		
ISSUE	BY	DATE	DESCRIPTION	APPROVED	DATE
Scale	1:50	Dimensions mm	Tolerance	Mass	Projection 3rd Angle
Drawing Owner			Title		
 T : 01189 770404			11 Moorhen Drive, Lower Earley, Wokingham, Berkshire RG6 4NZ, Proposed North West Elevation		
Drawn by			Drawing Number		
			24/MDW/082		
			Sheet		Issue
			1/1		A

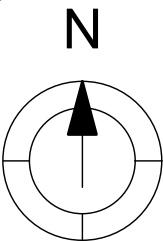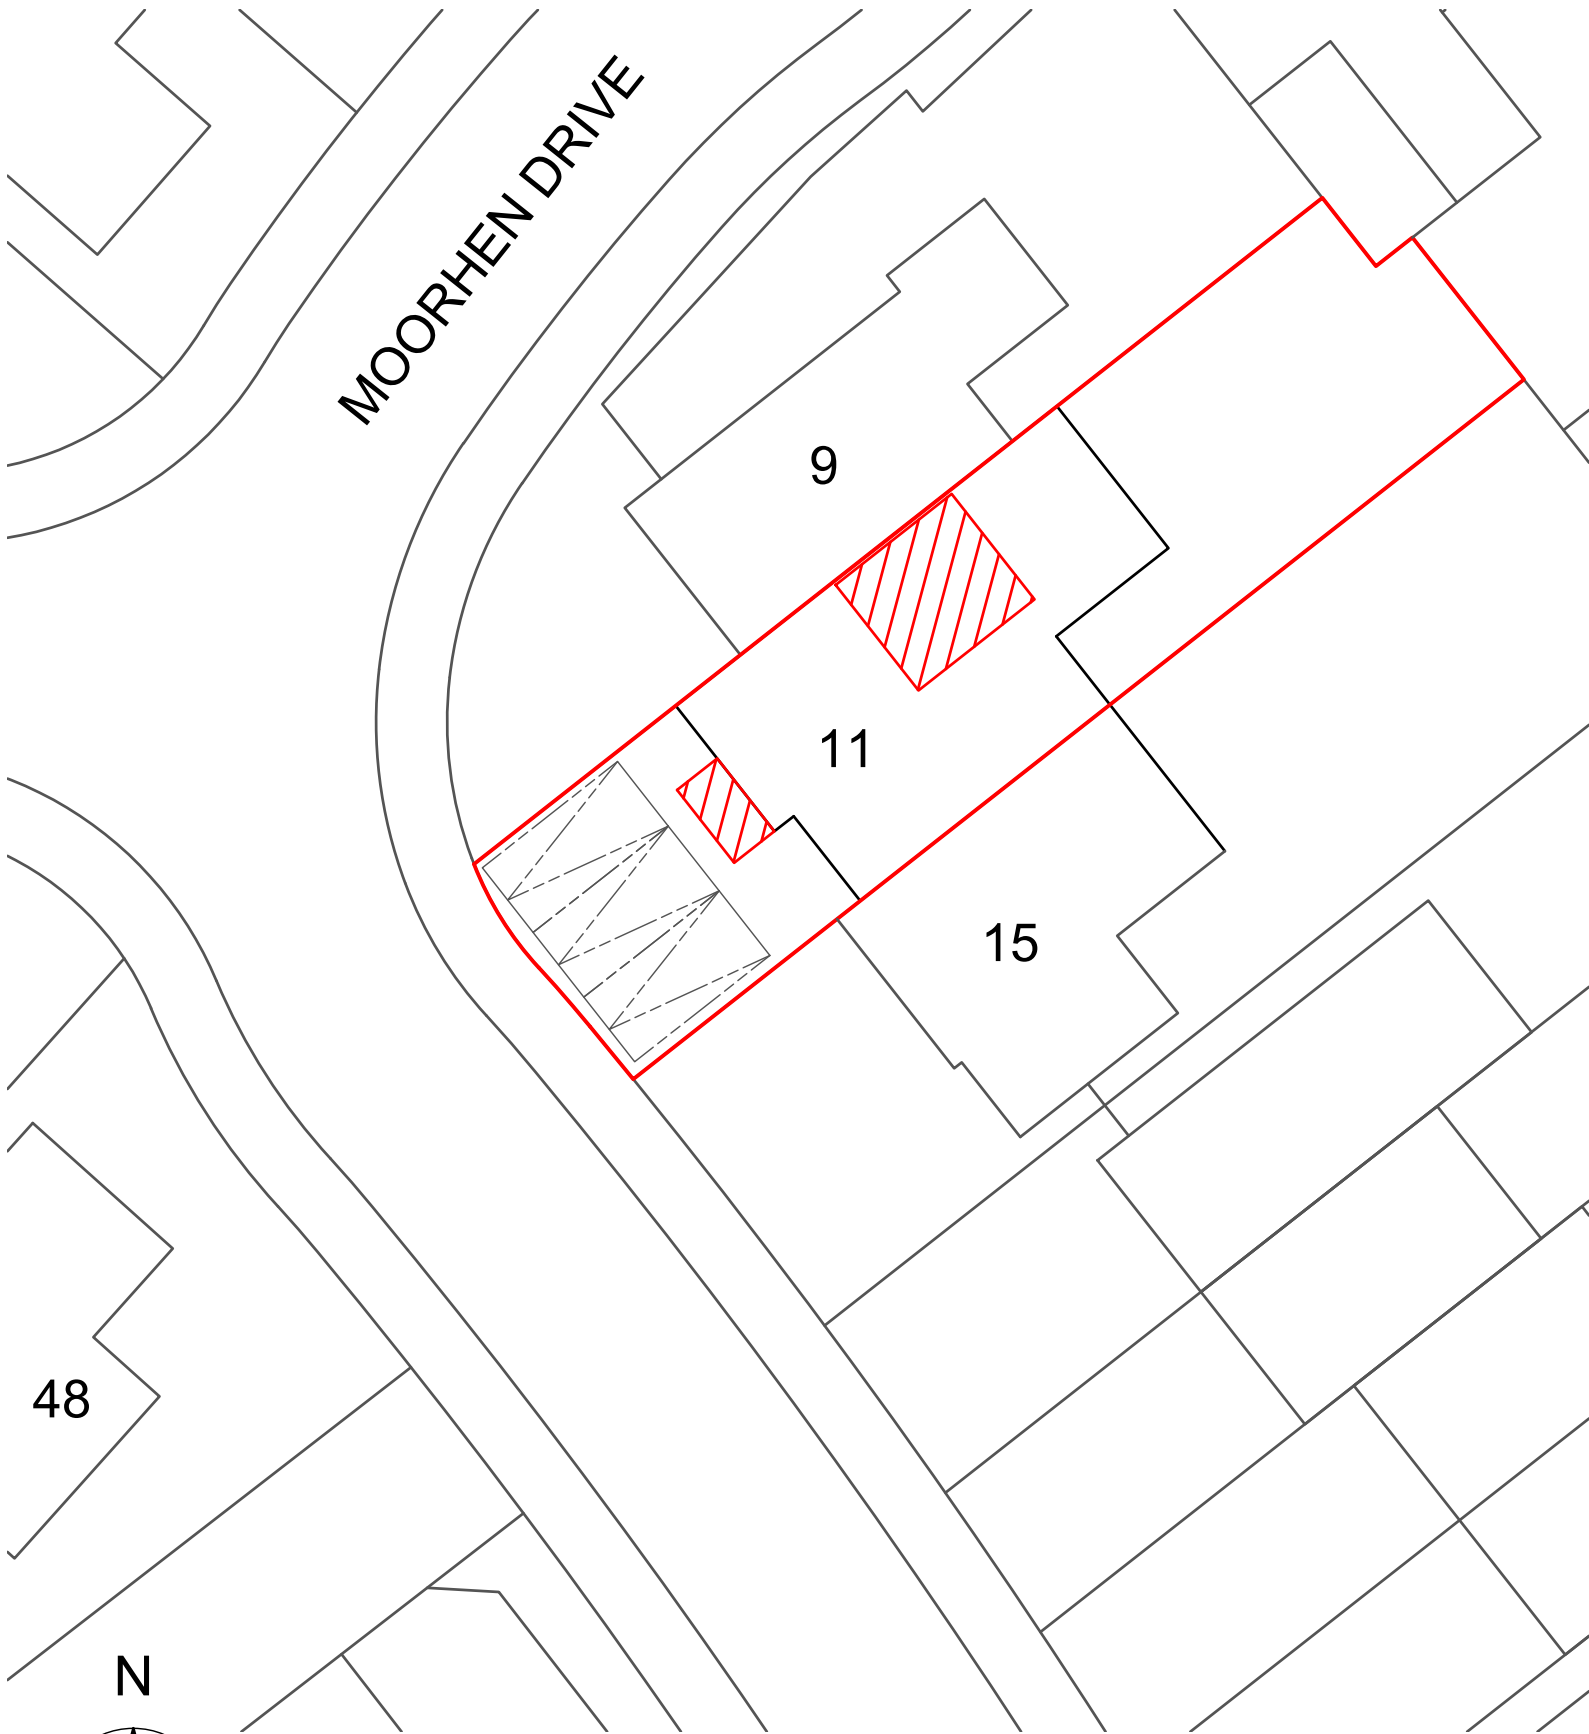

SITE PLAN
SCALE 1:200

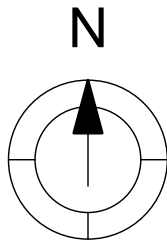

LOCATION PLAN
SCALE 1:1250

 

A	M Harrison	16.12.2024	First Issue		
ISSUE	BY	DATE	DESCRIPTION	APPROVED	DATE
Scale	Dimensions	Tolerance	Mass	Projection	
As stated	mm			3rd Angle	
Drawing Owner		Title			
 T : 01189 770404		11 Moorhen Drive, Lower Earley, Wokingham, Berkshire RG6 4NZ, Site & Location Plan			
Drawn by		Drawing Number		Sheet	Issue
		24/MDW/09		1/1	A