


2392/SK.3 - Site plan for Houndsford Lodge, Station Road, Wargrave

LANDSCAPING SCHEME

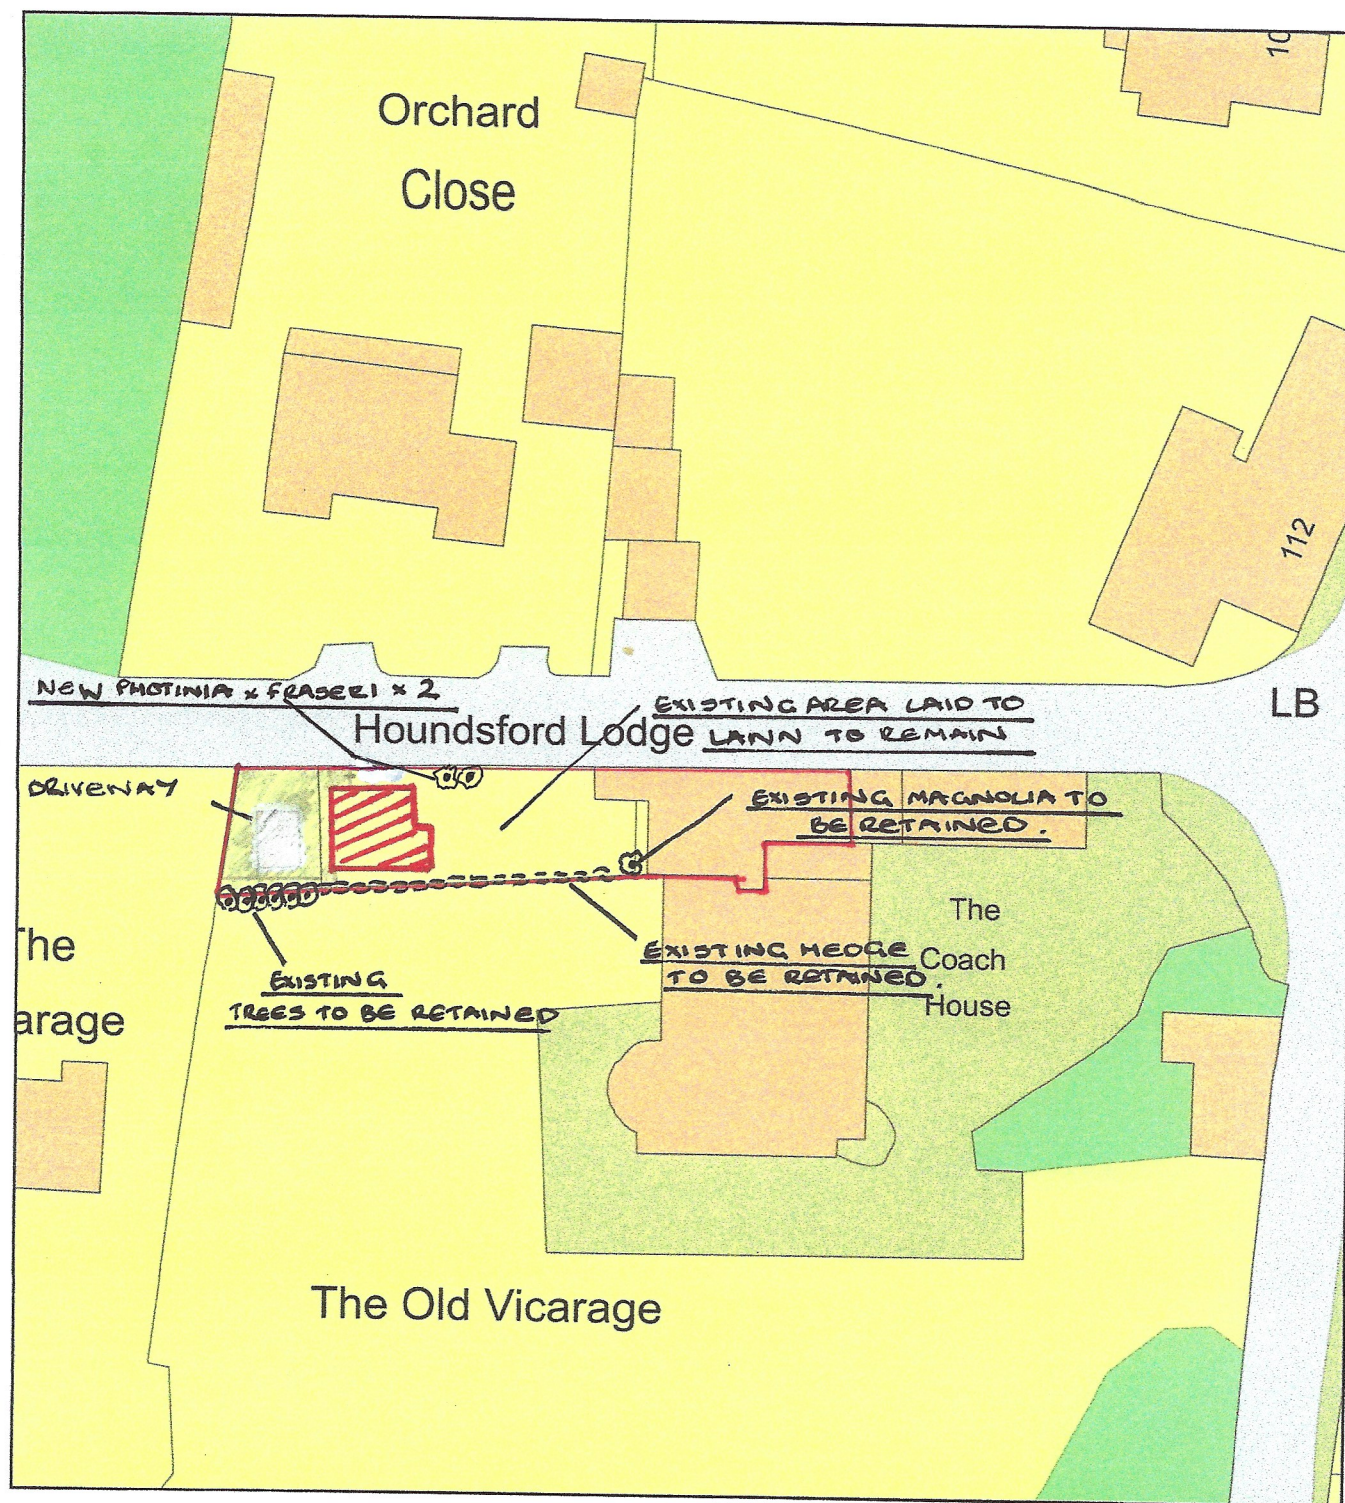

Plan Produced for: Wallace Bacon Consultants

Date Produced: 22 Dec 2023

Plan Reference Number / Project ID: TQRQM23356120043811 / 2392

Scale: 1:500 @ A4

