

CENTRE COORDINATES: 480144 , 168403



LOCATION PLAN  
SCALE 1:1250@A3



BLOCK PLAN  
SCALE 1:500@A3

|                                                                                    |                                       |                             |           |             |                         |       |                                                                 |
|------------------------------------------------------------------------------------|---------------------------------------|-----------------------------|-----------|-------------|-------------------------|-------|-----------------------------------------------------------------|
|  | PROJECT:                              | 52 Meadow Road<br>Wokingham | DRAWN BY: | P.S.        | DRAWING TITLE:          |       | <div>ArchDezine Limited</div> <div>archdeziner7@gmail.com</div> |
|                                                                                    | PROPOSED SINGLE STOREY SIDE EXTENSION |                             | DATE:     | 25/04/2025  | LOCATION AND BLOCK PLAN |       |                                                                 |
|                                                                                    |                                       |                             | SCALE:    | AS SHOWN@A3 | DRAWING NUMBER:         | MR-01 |                                                                 |
|                                                                                    |                                       |                             | FILENAME: | 24037       |                         |       |                                                                 |




EXISTING FRONT ELEVATION




EXISTING SIDE-1 ELEVATION



EXISTING REAR ELEVATION

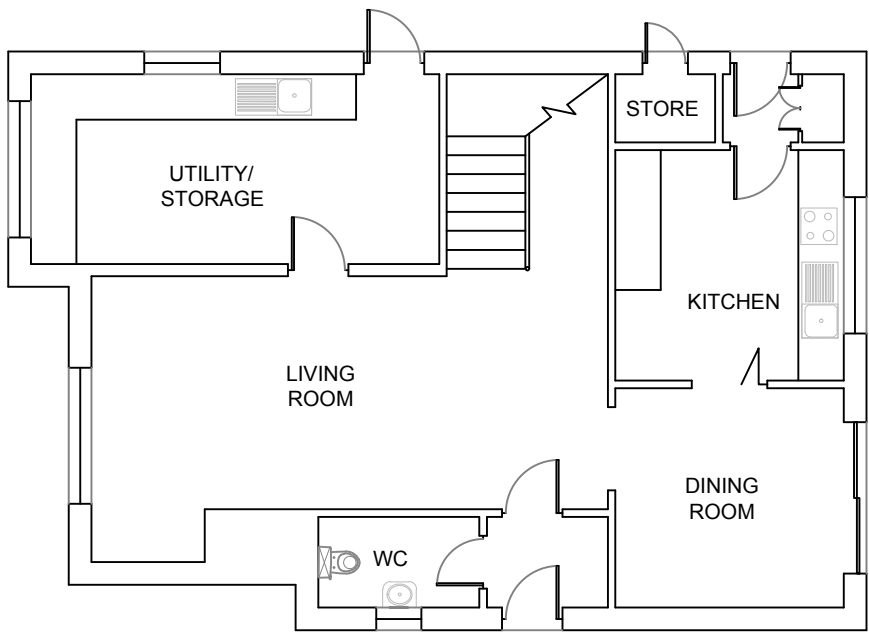


EXISTING GROUND FLOOR PLAN

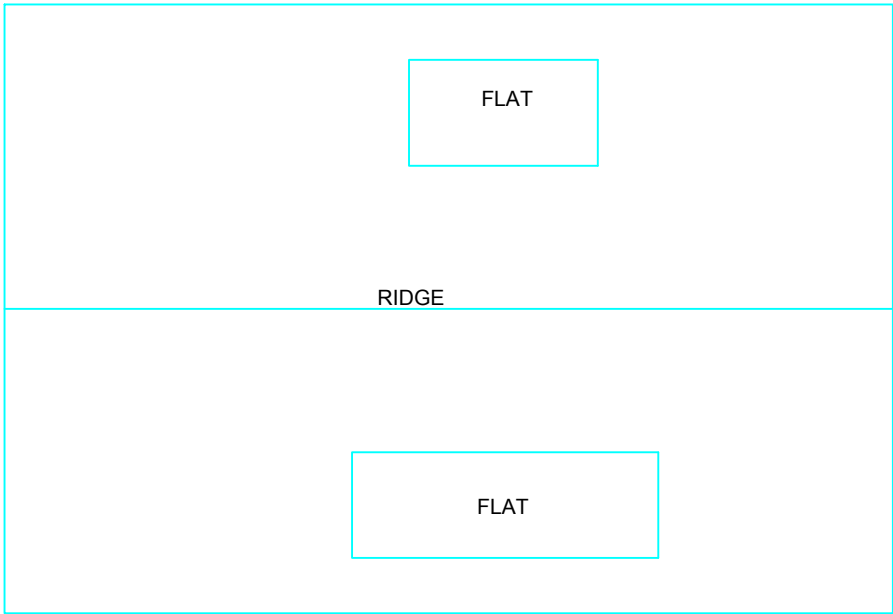




EXISTING ROOF PLAN







EXISTING SIDE-2 ELEVATION

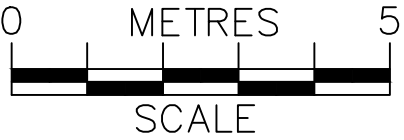


|                                                                                    |                                       |                             |           |            |                                  |       |   |
|------------------------------------------------------------------------------------|---------------------------------------|-----------------------------|-----------|------------|----------------------------------|-------|---|
|  | PROJECT:                              | 52 Meadow Road<br>Wokingham | DRAWN BY: | P.S.       | DRAWING TITLE:                   |       | <br>ArchDezine Limited<br>archdeziner7@gmail.com |
|                                                                                    | PROPOSED SINGLE STOREY SIDE EXTENSION |                             | DATE:     | 25/04/2025 | EXISTING FLOOR PLAN & ELEVATIONS |       |   |
|                                                                                    |                                       |                             | SCALE:    | 1:100@A3   | DRAWING NUMBER:                  | MR-02 |   |
|                                                                                    |                                       |                             | FILENAME: | 24037      |                                  |       |   |

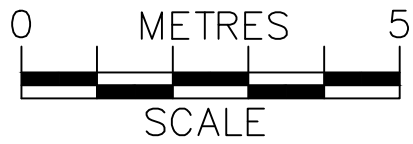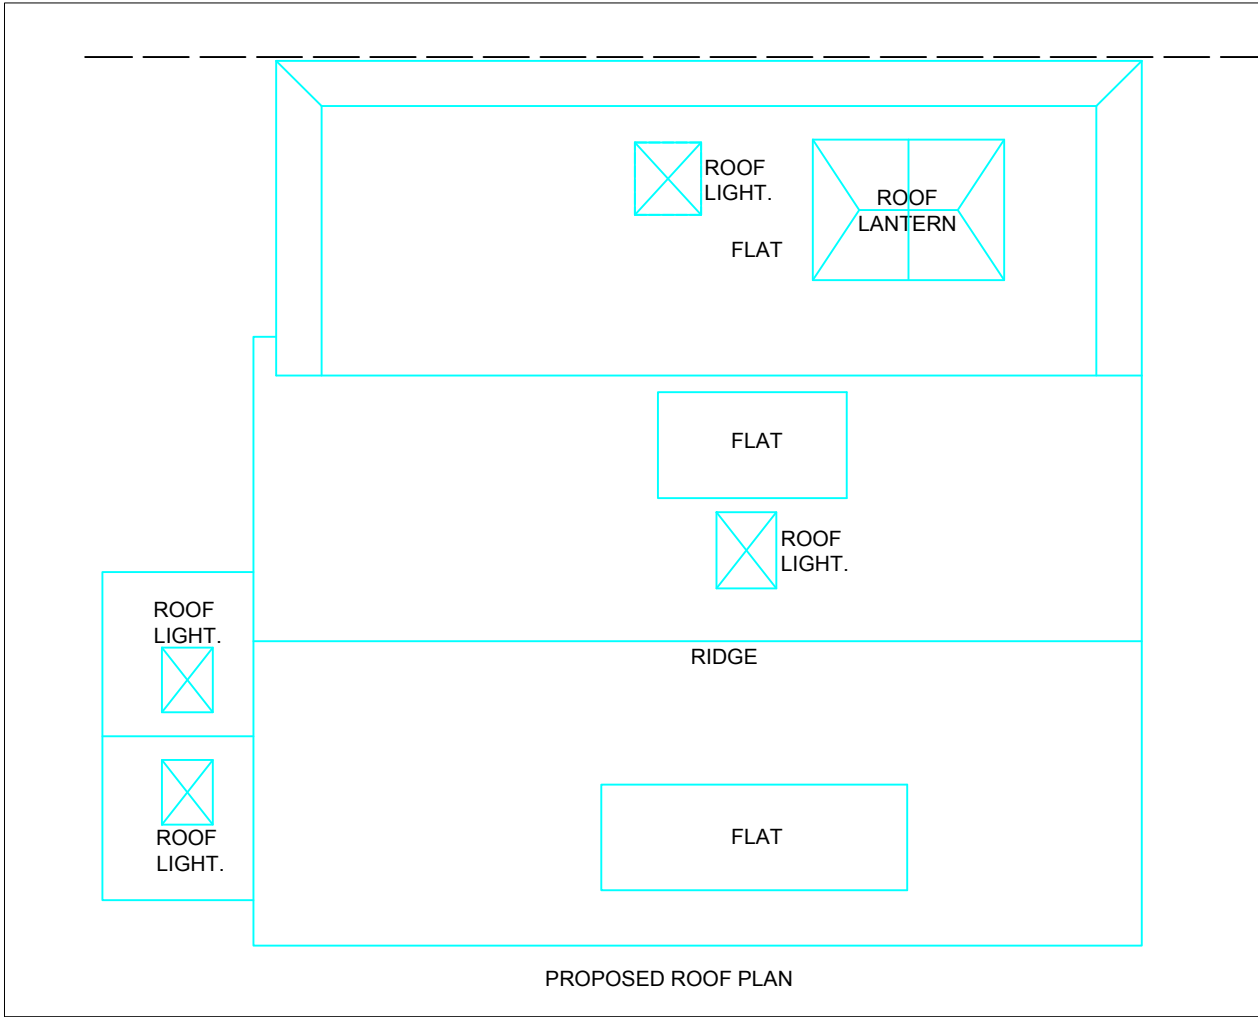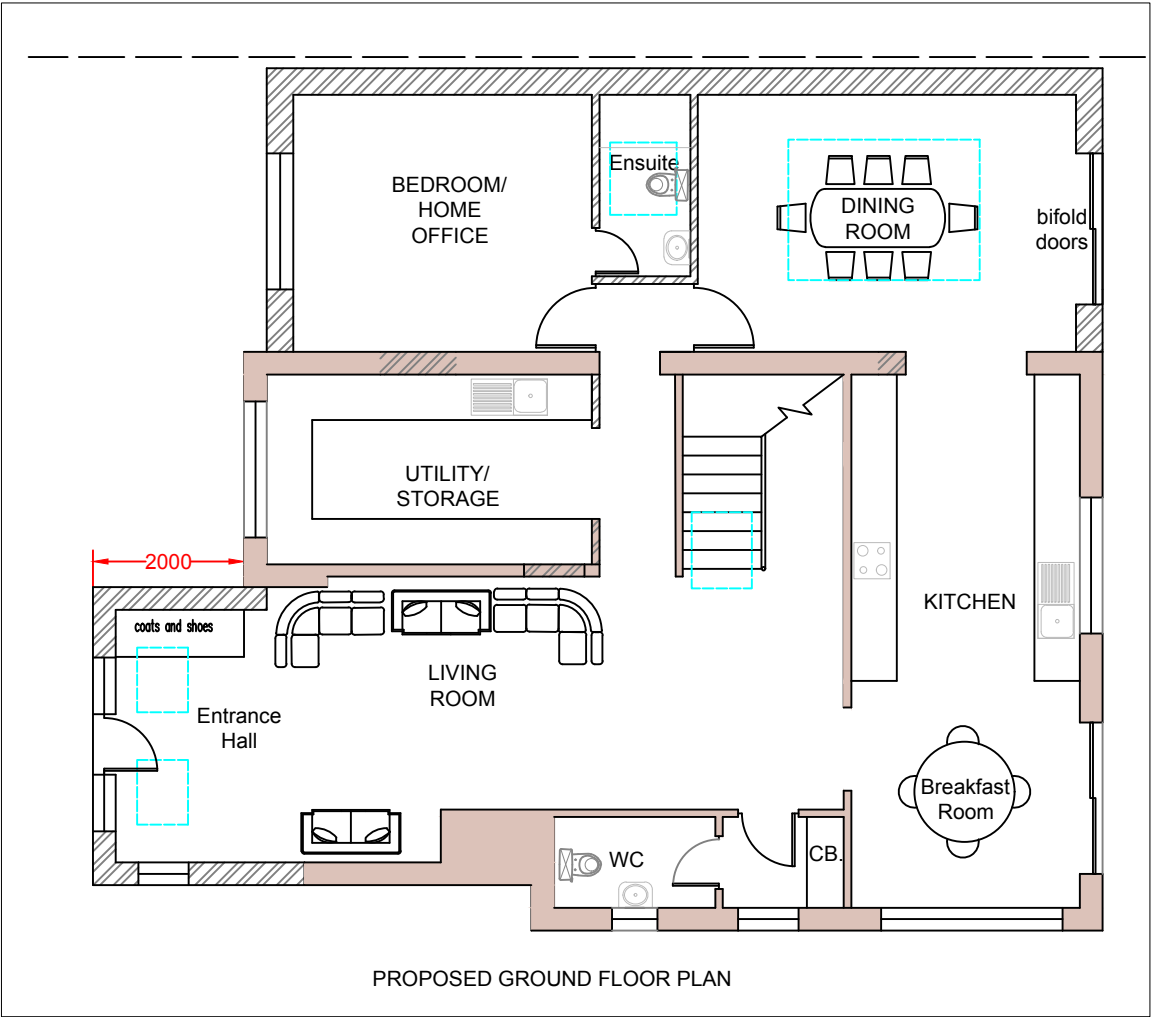

|                                                                                    |                                       |                             |           |            |                                  |       |                                              |
|------------------------------------------------------------------------------------|---------------------------------------|-----------------------------|-----------|------------|----------------------------------|-------|----------------------------------------------|
|  | PROJECT:                              | 52 Meadow Road<br>Wokingham | DRAWN BY: | P.S.       | DRAWING TITLE:<br>PROPOSED PLANS |       | ArchDezine Limited<br>archdeziner7@gmail.com |
|                                                                                    |                                       |                             |           |            |                                  |       |                                              |
|                                                                                    | PROPOSED SINGLE STOREY SIDE EXTENSION |                             | DATE:     | 25/04/2025 |                                  |       |                                              |
|                                                                                    |                                       |                             | SCALE:    | 1:100@A3   |                                  |       |                                              |
|                                                                                    |                                       |                             | FILENAME: | 24037      | DRAWING NUMBER:                  | MR-03 |                                              |

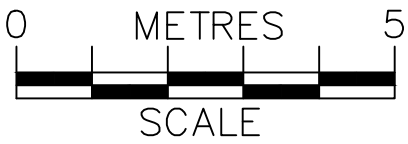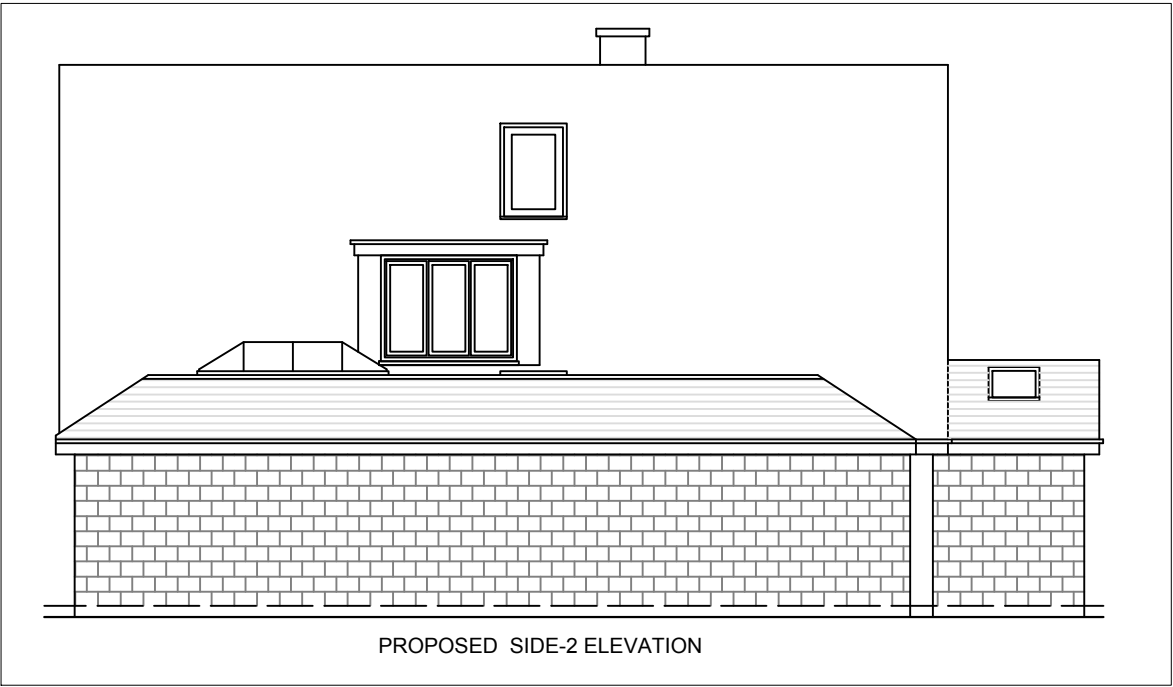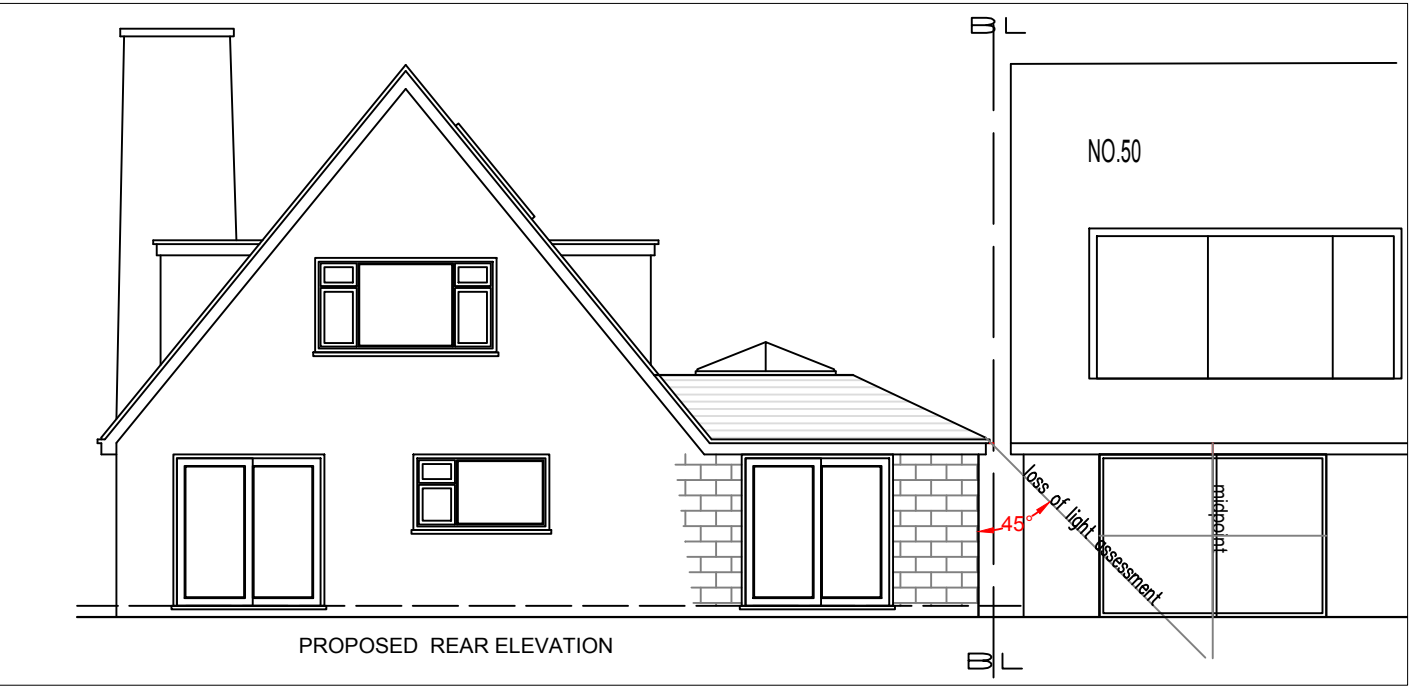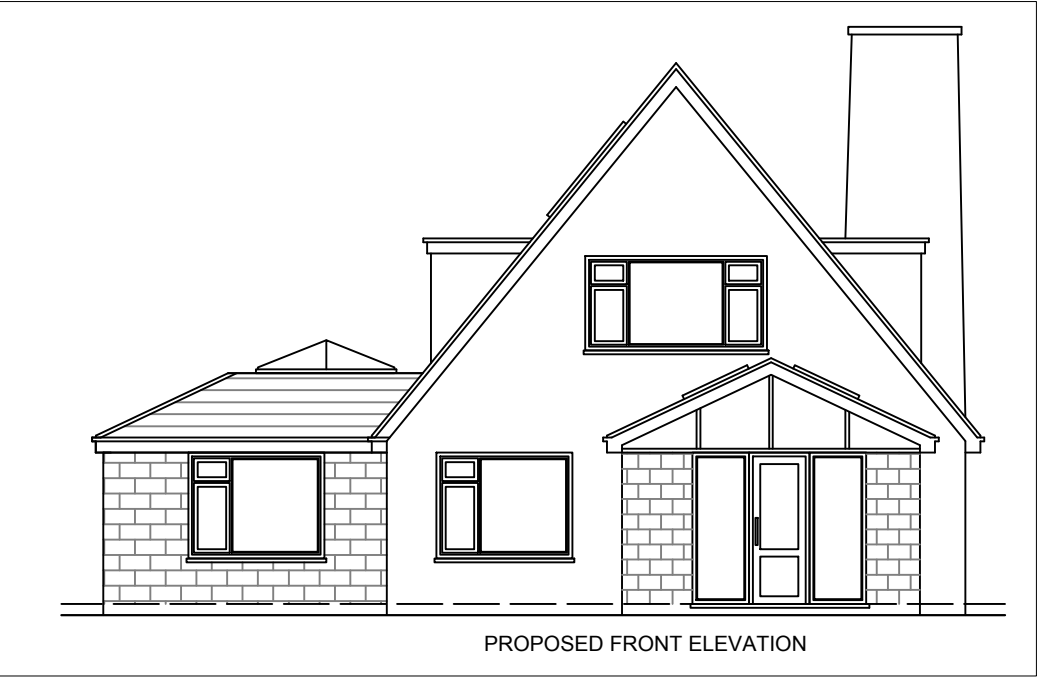
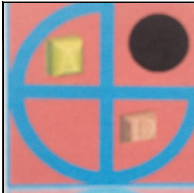
|                                                                                    |                                       |                             |           |            |                     |       |   |
|------------------------------------------------------------------------------------|---------------------------------------|-----------------------------|-----------|------------|---------------------|-------|---|
|  | PROJECT:                              | 52 Meadow Road<br>Wokingham | DRAWN BY: | P.S.       | DRAWING TITLE:      |       | <br>archdeziner7@gmail.com |
|                                                                                    | PROPOSED SINGLE STOREY SIDE EXTENSION |                             | DATE:     | 25/04/2025 | PROPOSED ELEVATIONS |       |   |
|                                                                                    |                                       |                             | SCALE:    | 1:100@A3   | DRAWING NUMBER:     | MR-04 |   |
|                                                                                    |                                       |                             | FILENAME: | 24037      |                     |       |   |