
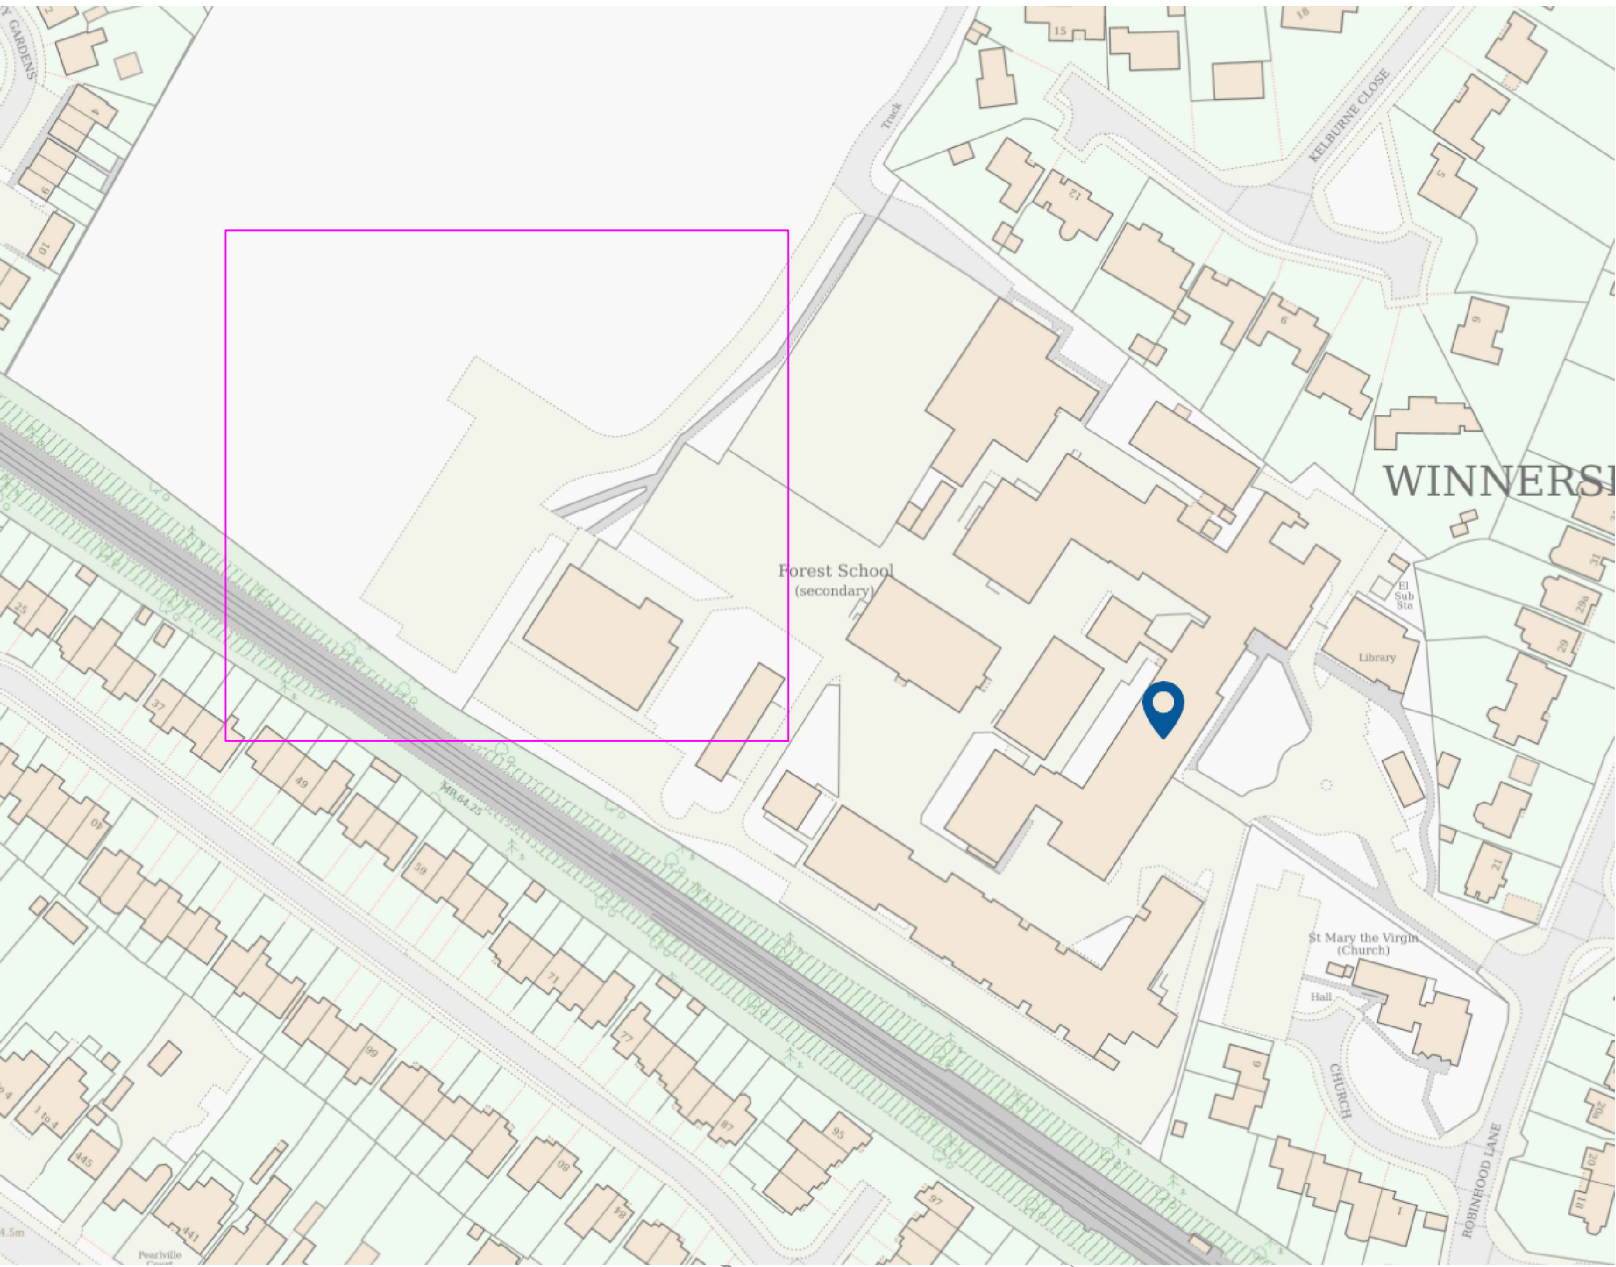


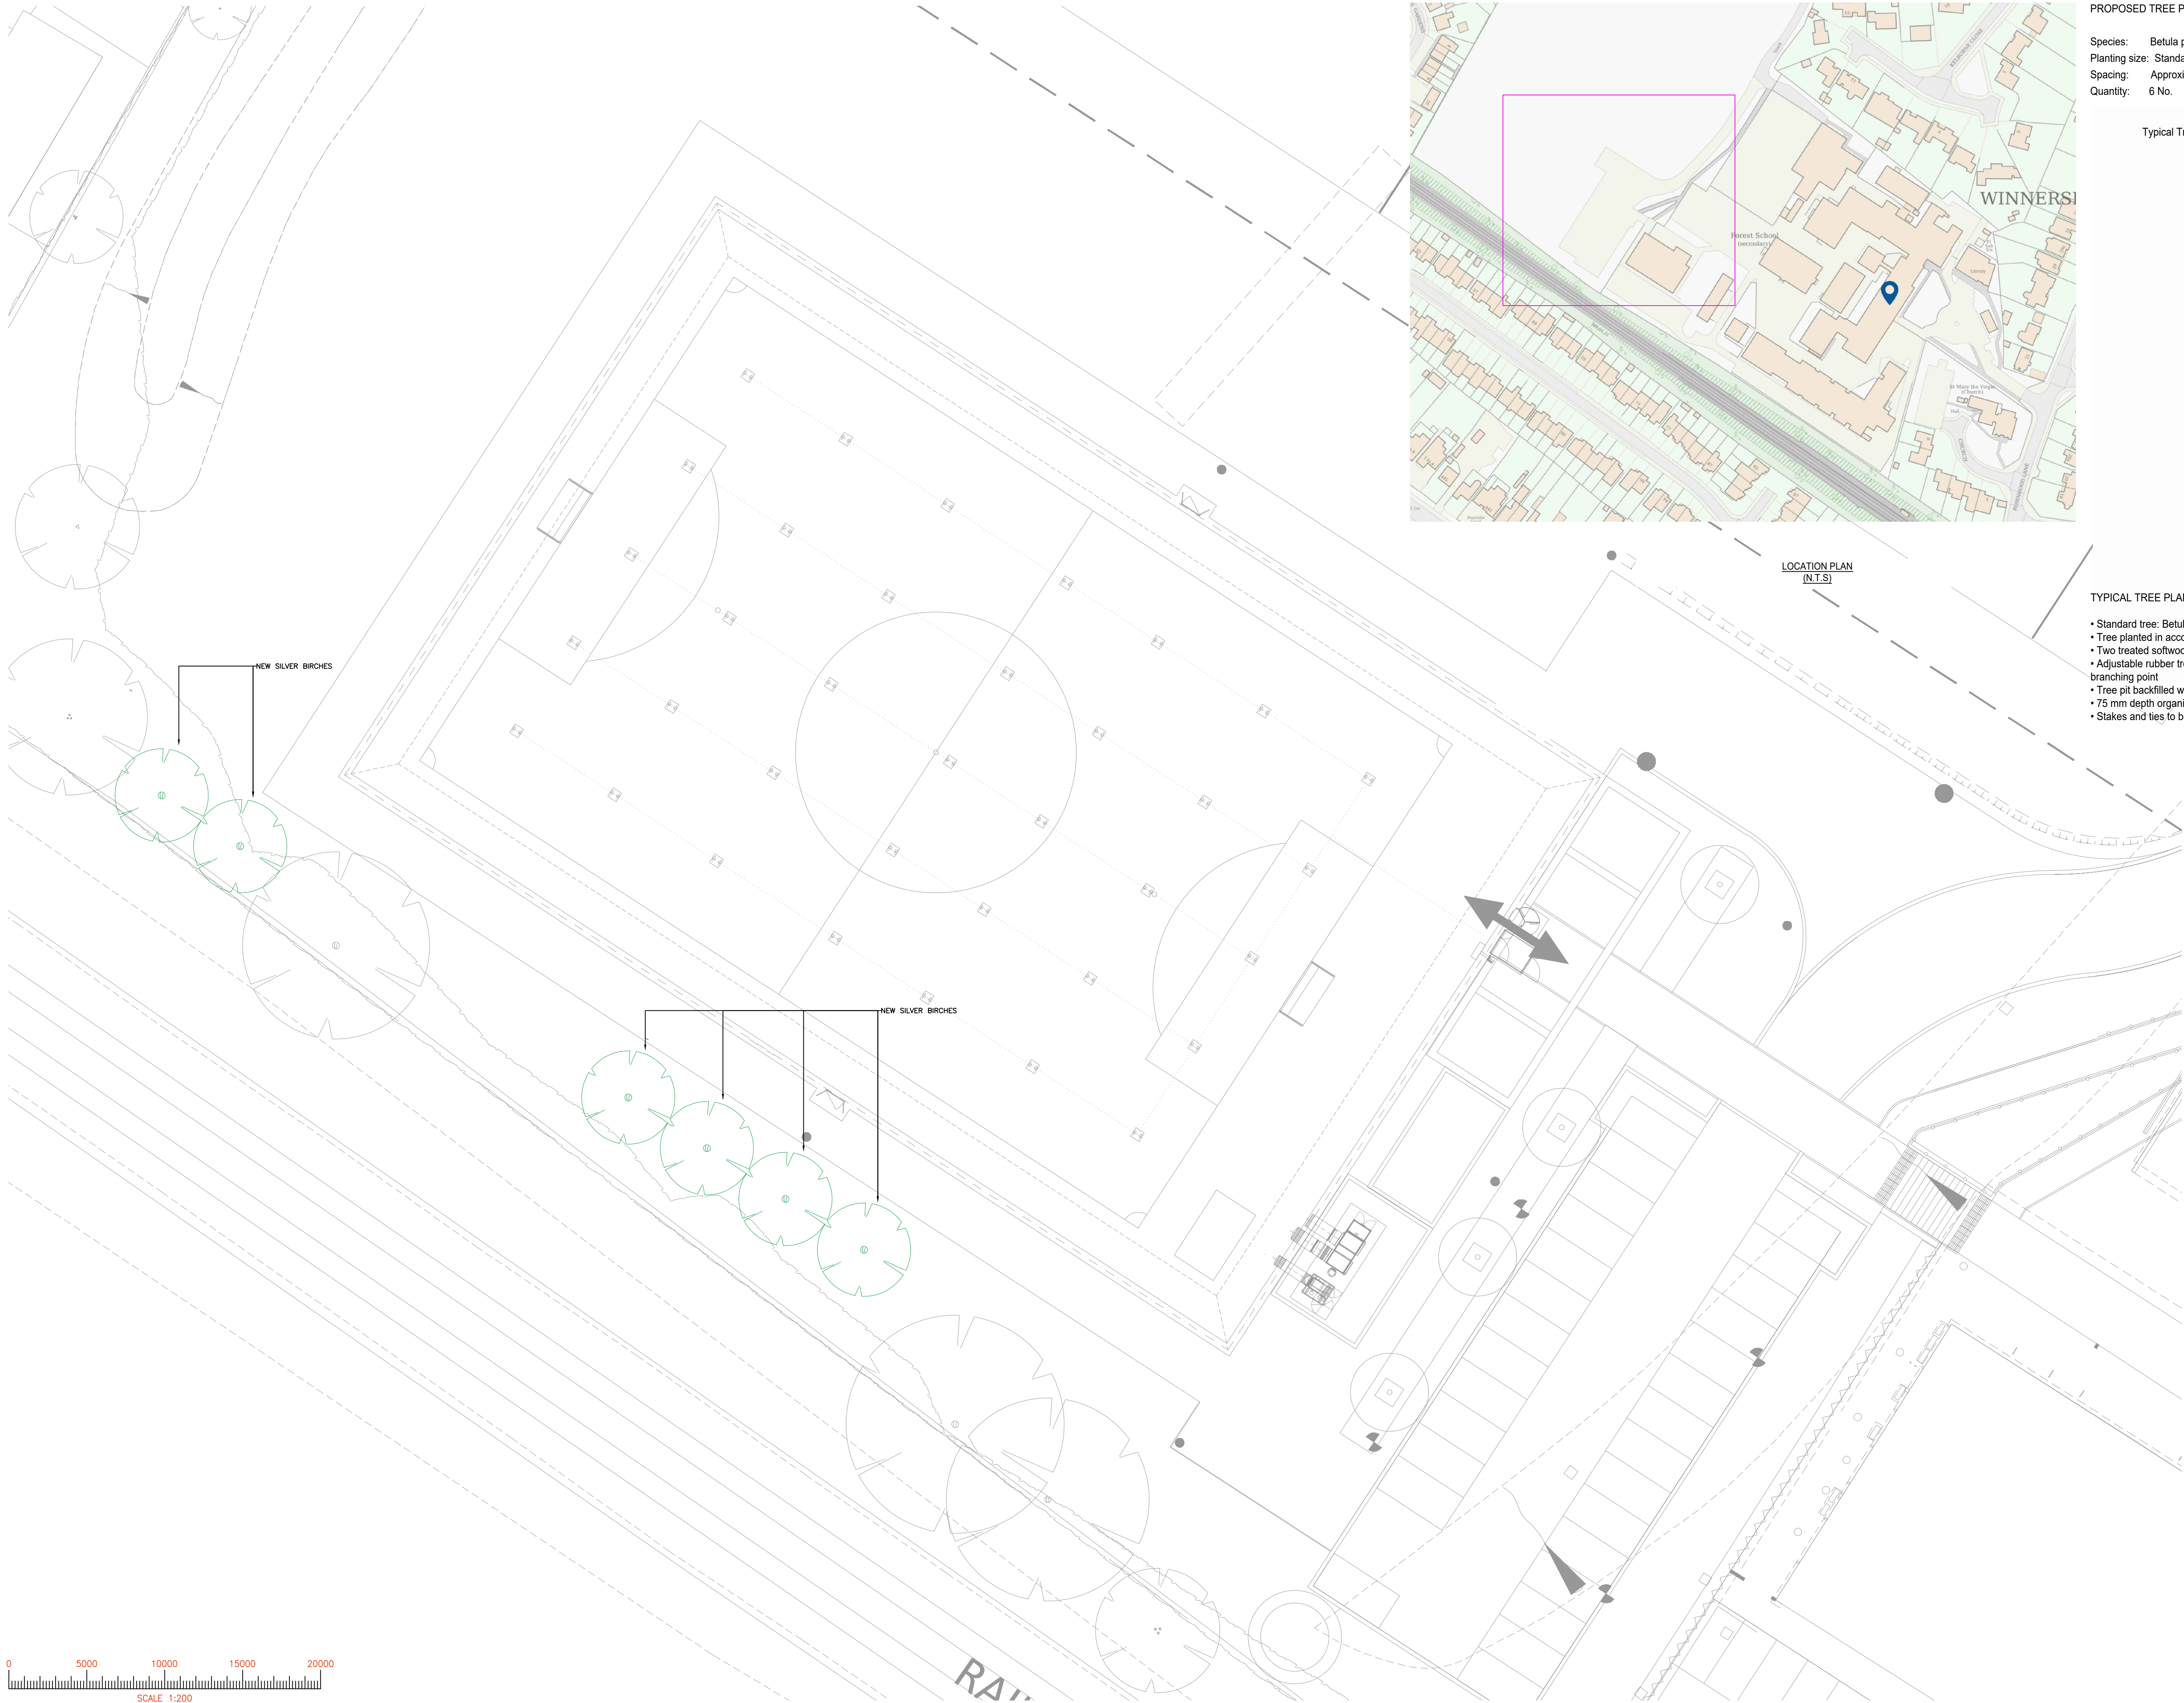


LOCATION PLAN
(N.T.S.)

PROPOSED TREE PLANTING SCHEDULE

Species: Betula pendula (Silver Birch)
Planting size: Standard, 10–12 cm girth
Spacing: Approximately 6.0 m
Quantity: 6 No.

Typical Tree Planting and Staking Detail (Not to Scale)

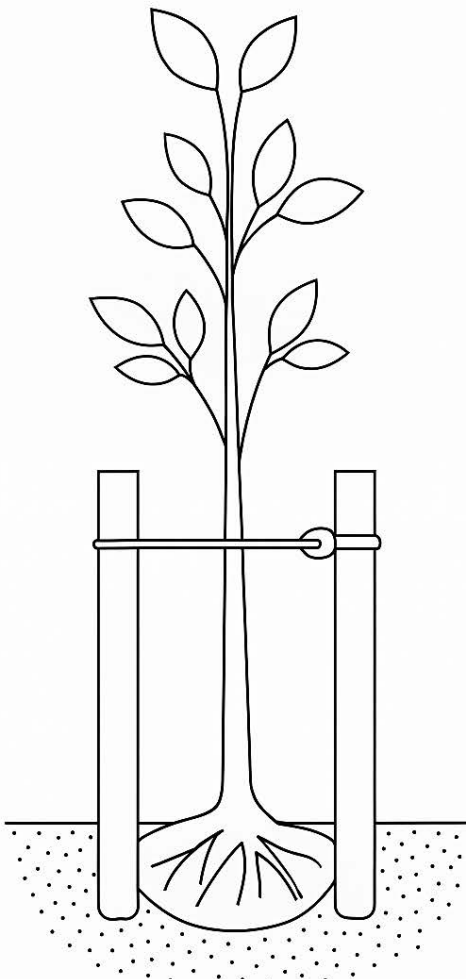

TYPICAL TREE PLANTING AND STAKING DETAIL

- Standard tree: Betula pendula (Silver Birch), 10–12 cm girth
- Tree planted in accordance with BS 8545 (Trees: from nursery to independence)
- Two treated softwood stakes (75 mm diameter) driven either side of the rootball
- Adjustable rubber tree tie with spacer, fixed between stakes and tree stem below first branching point
- Tree pit backfilled with excavated topsoil and lightly firmed
- 75 mm depth organic bark mulch to planting area
- Stakes and ties to be retained for one growing season and removed thereafter



PL2	EH	05/05/26	ADDED SCHEDULE
PL1	EH	27/04/26	PLANNING ISSUE
REV	CHECKED	DATE	DESCRIPTION

REVISION SCHEDULE			
CLIENT			
ESOS ENERGY LTD			
BLOK			
5TH FLOOR			
1 CASTLE PARK			
BS2 0JA			

PROJECT TITLE			
THE FOREST SCHOOL SALIX PSDS 4			
HEATING REPLACEMENT			

DRAWING TITLE			
ARBORICULTURE SITE PLAN			

Sheet Size:	A1L	Scale:	1:200	Date:	27/04/2026
Project No:	2110	PLANNING ISSUE		Rev:	PL2
Drawing No: 2110-HDE-00-DR-ME-00006					



HEATON
DESIGN&ENGINEERING

4 Meadow Court, 41/43 High Street,
Witney, Oxfordshire, OX28 6ER
Tel: +44(0) 1993 357337 www.heatonde.co.uk