



BASEMENT

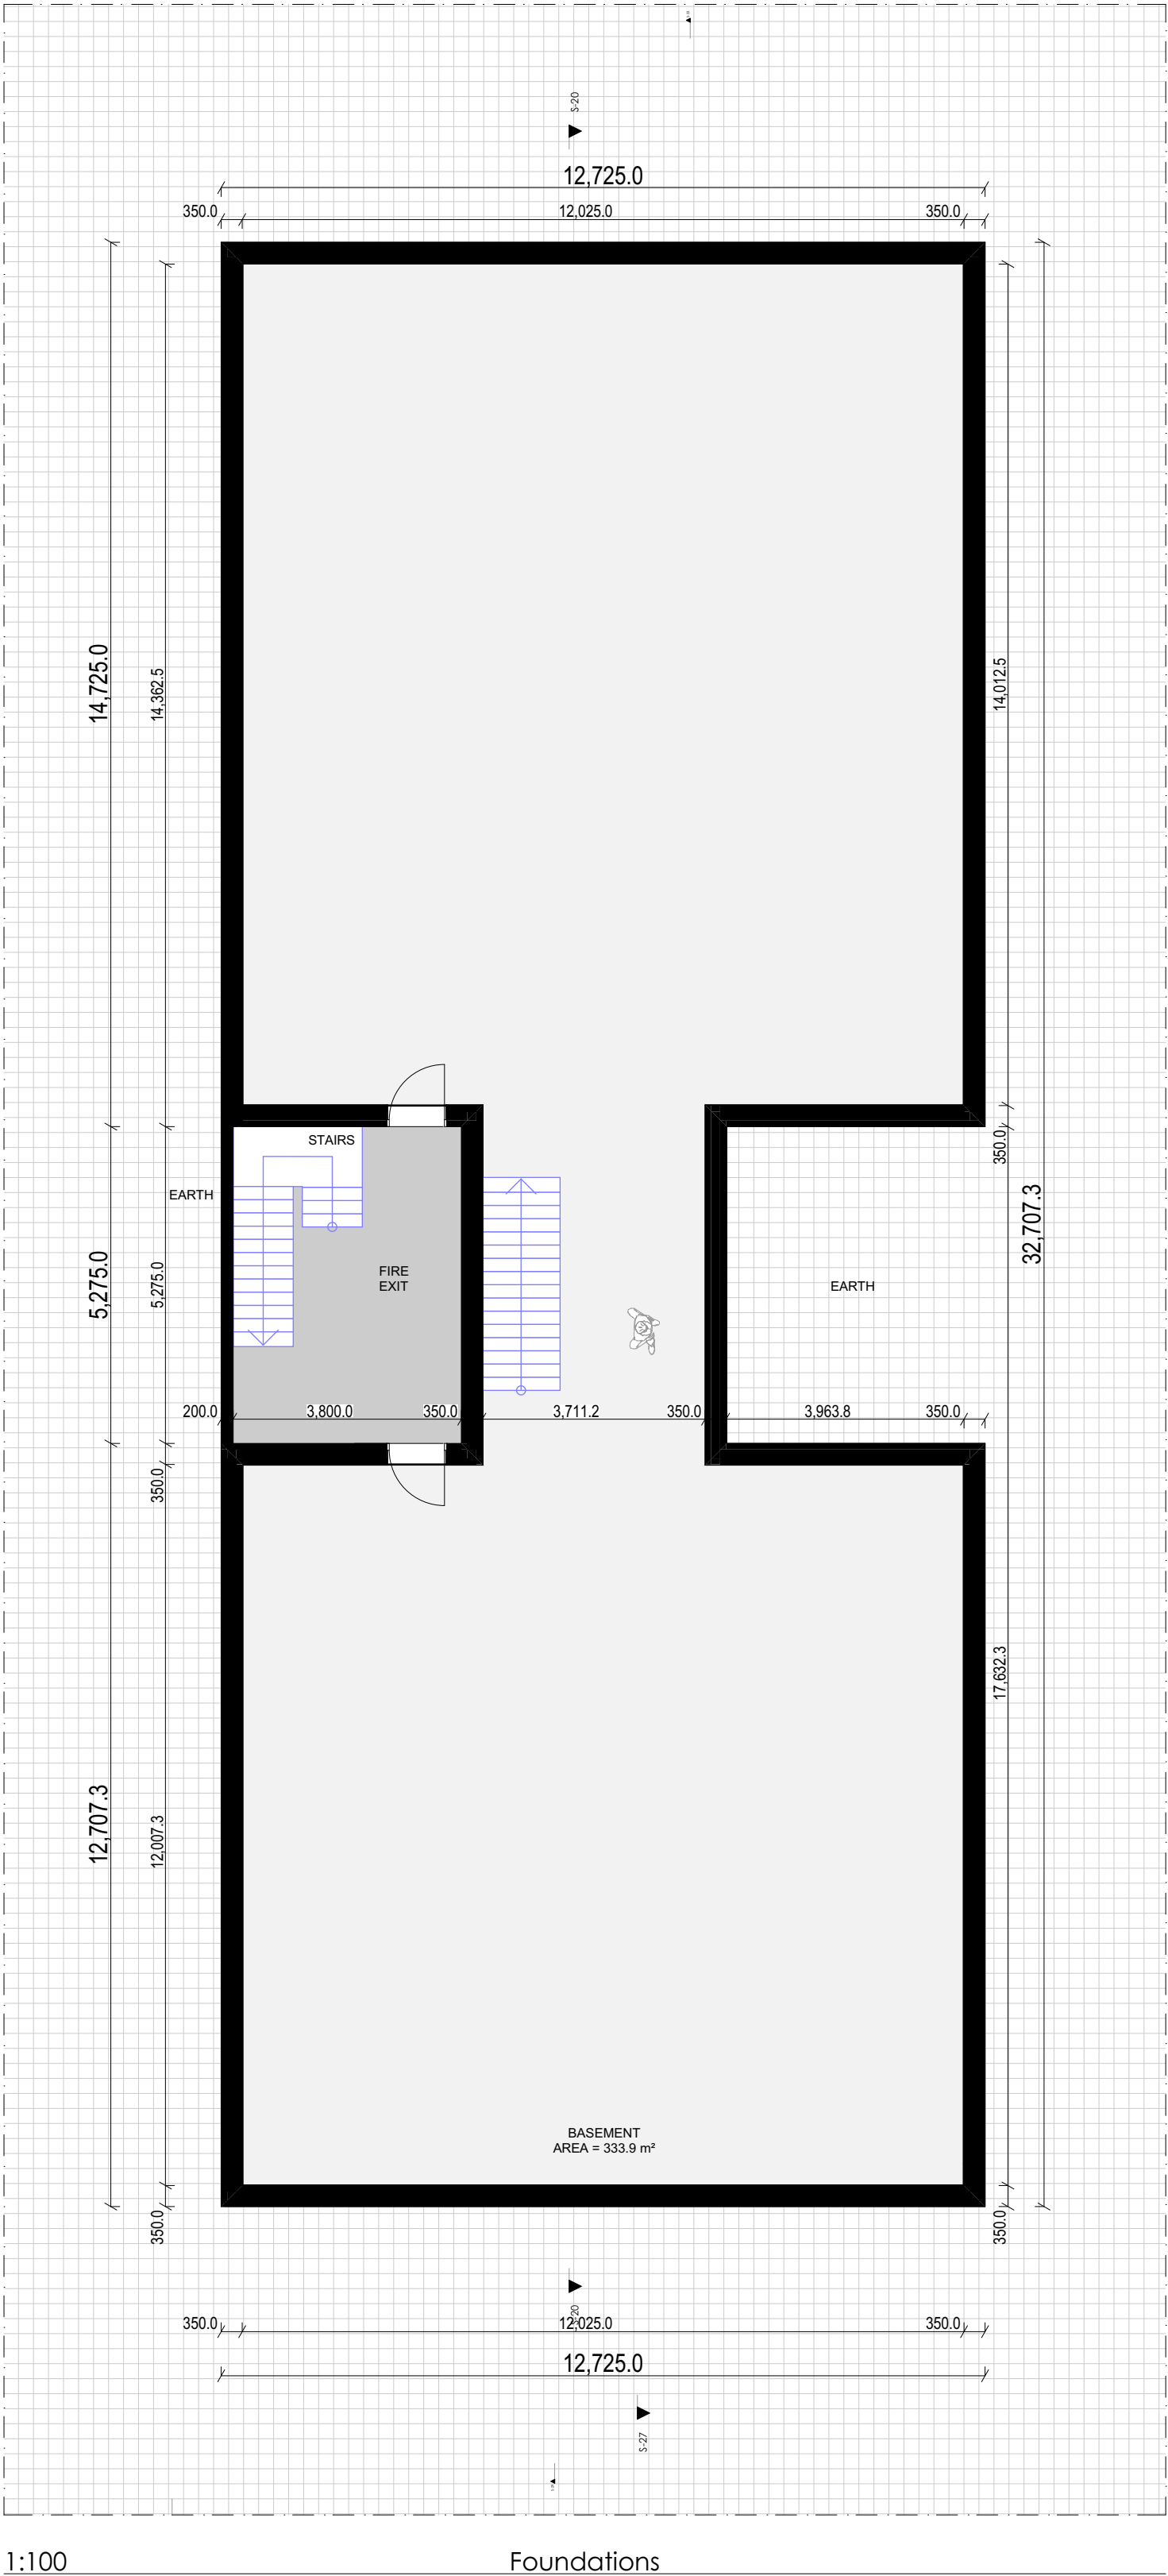

GF

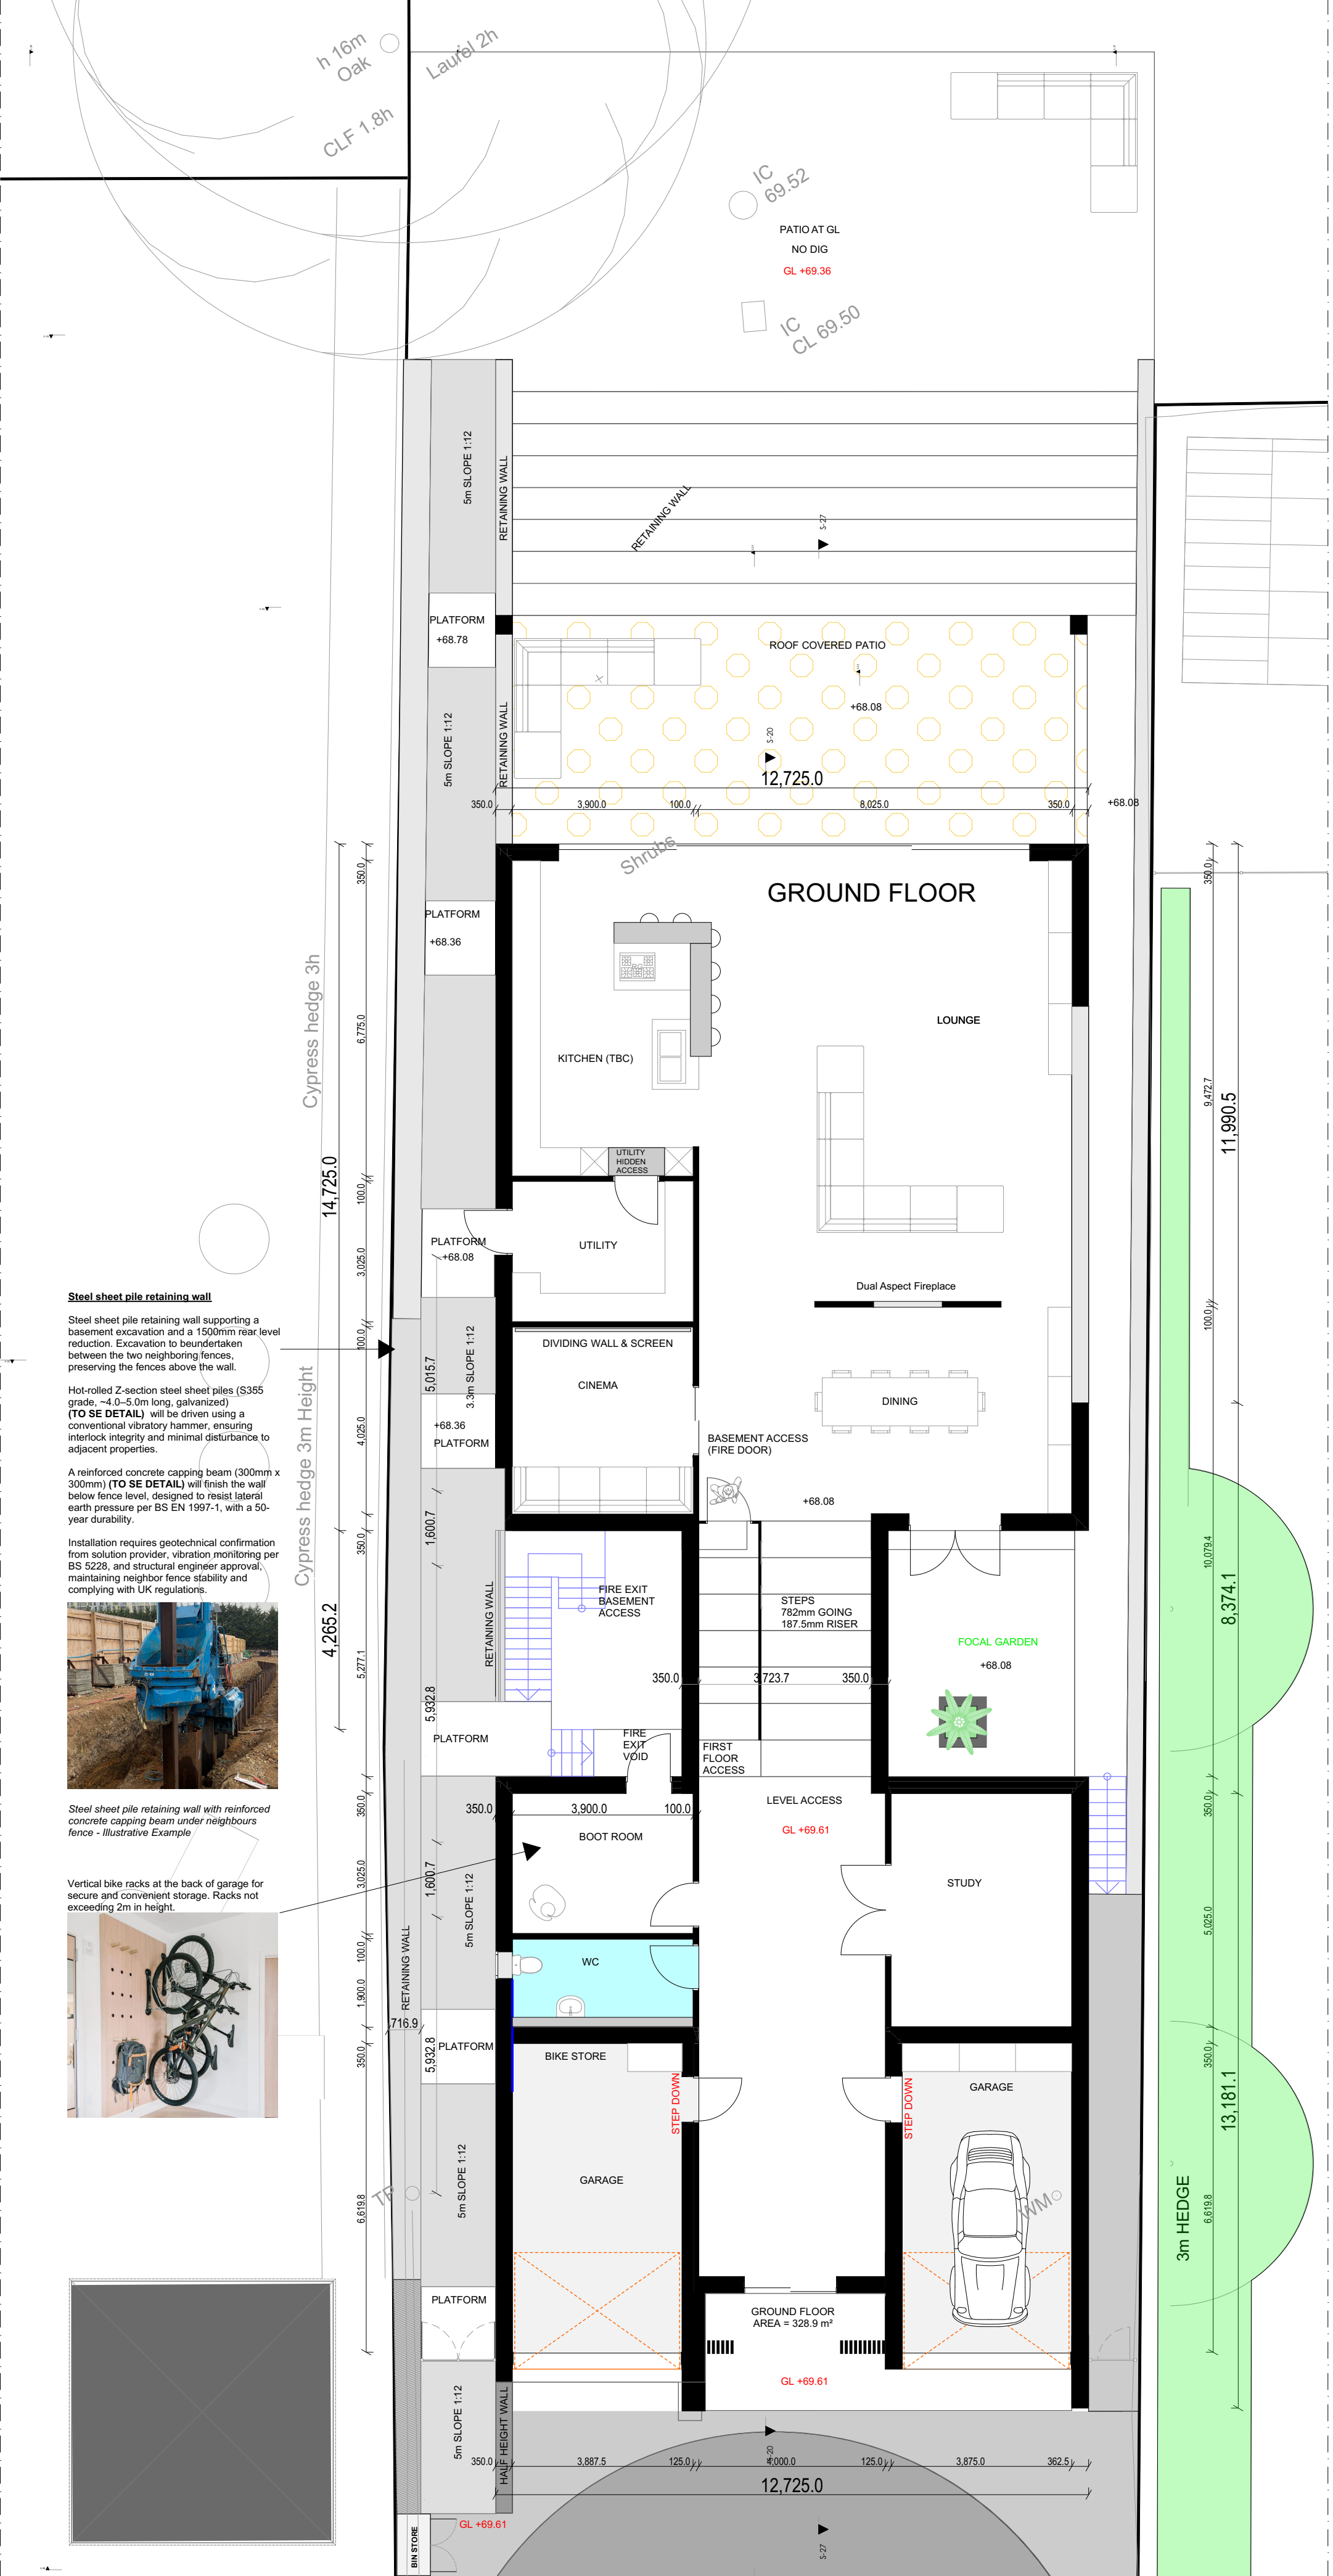

Notes:

BASEMENT - 333.9 m²
GROUND FLOOR - 328.9 m²
FIRST FLOOR - 213.6 m²

PROPOSED HOUSE
GIA: 876.4m²

The total volume Above GL is 1039.50m³
The total volume Below GL is 1,484.73 m³

THE KEEN PARTNERSHIP
The Courtyard
Edinburgh Road
Reading RG30 2UA
Tel: 0118 9510 855
Fax: 0118 9510 866
chris@keenpartnership.co.uk
www.keenpartnership.co.uk

Client: Jinder Singh Rahi

Job Title: Silver Birches, Heath Ride, Sindlesham, Wokingham, RG40 3QJ

Drawing Title: House Basement & Ground Floor Plans

Issue Date: 21/07/2025
Status: Planning Drawings
Drawn By: M.W
Scale: 1:100, 1:20@A1

Job No: This ONE
Drawing No: 9377-107
Rev: 6