


CAR PORT

CAR PORT - REAR ELEVATION

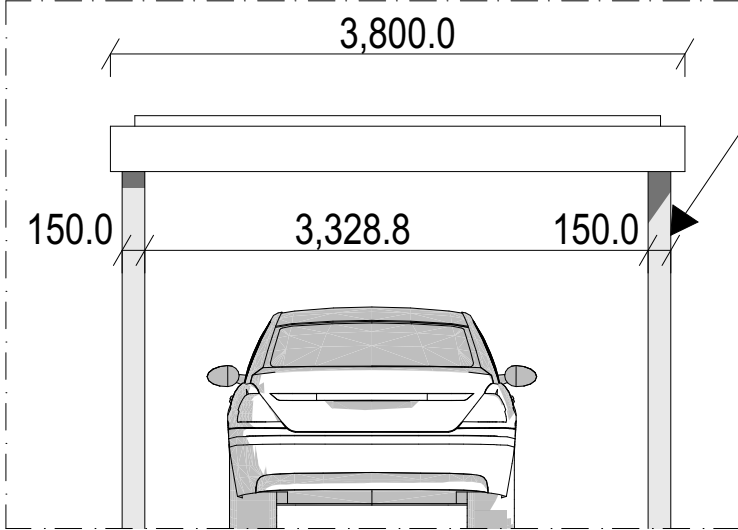


OAK POST


GREEN ROOF



CAR PORT - FRONT ELEVATION


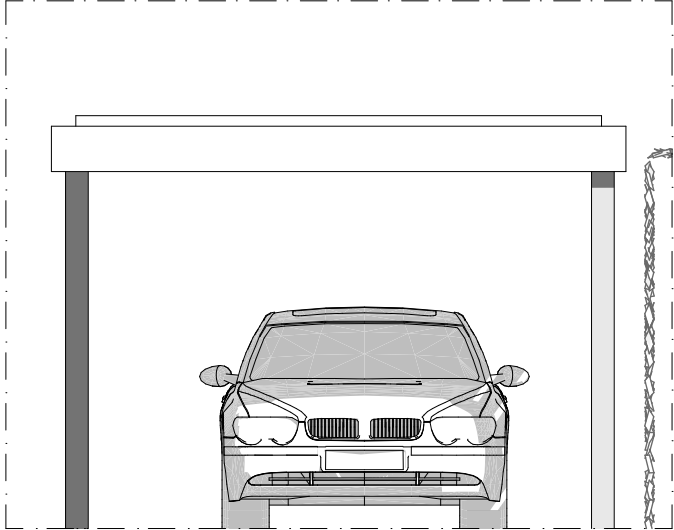


CAR PORT - SIDE ELEVATION

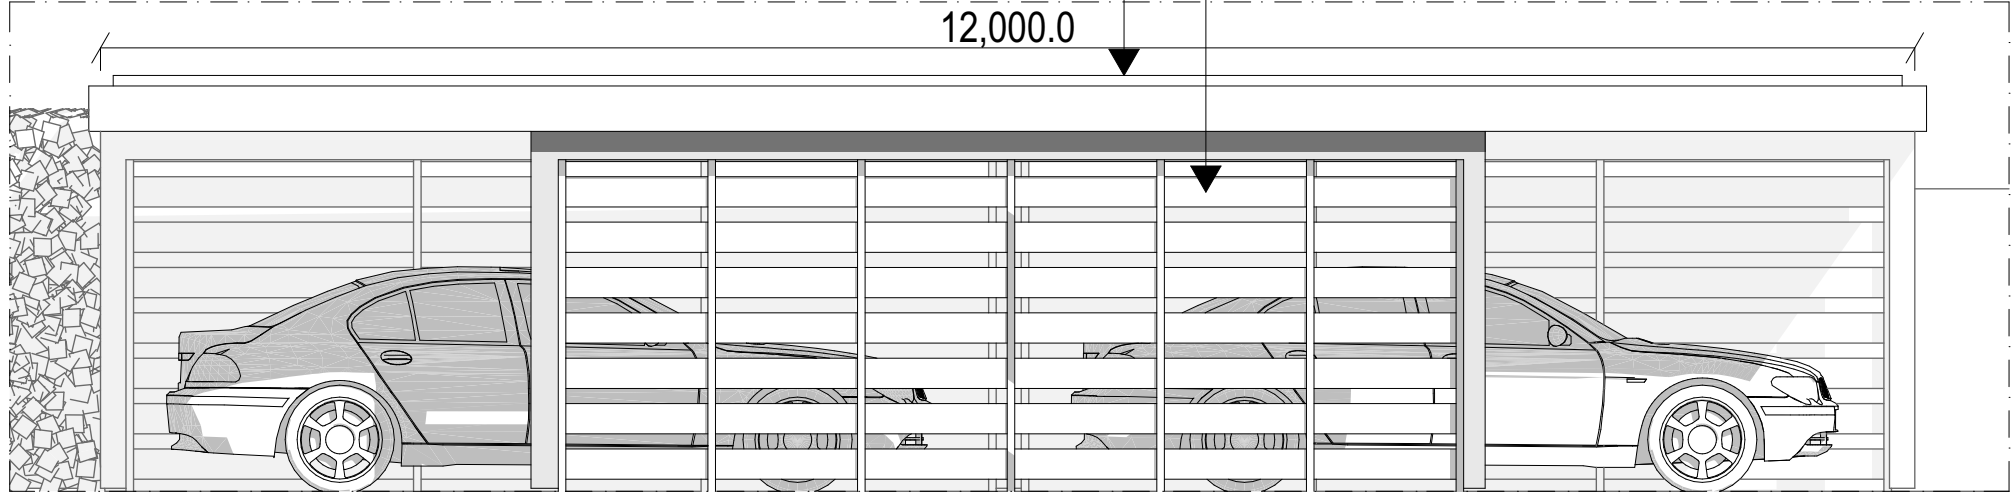


TIMBER BATTEN SCREEN


CAR PORT - SIDE ELEVATION

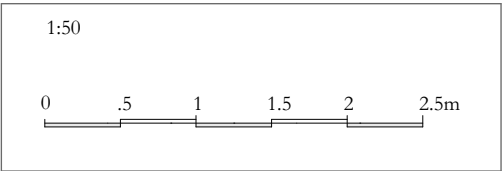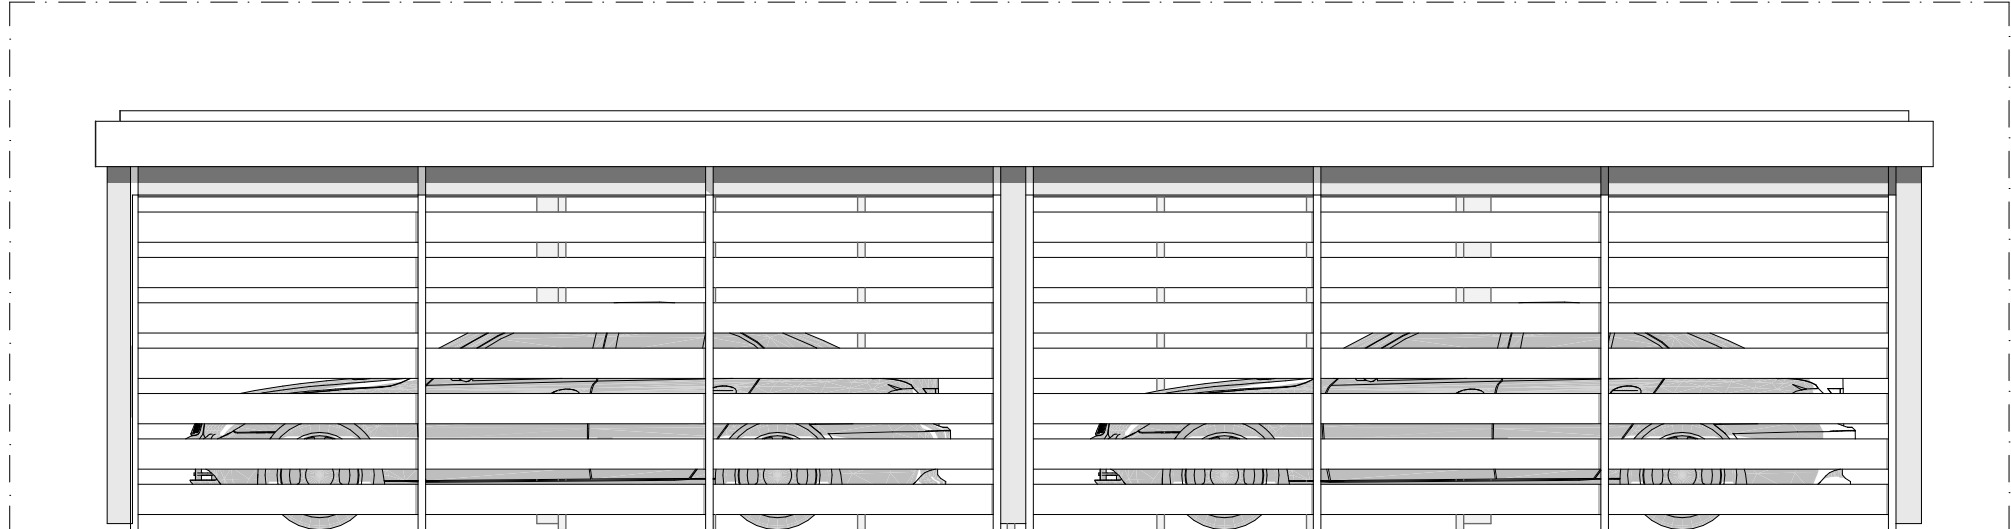

CAR PORT MASSING - FRONT VIEW

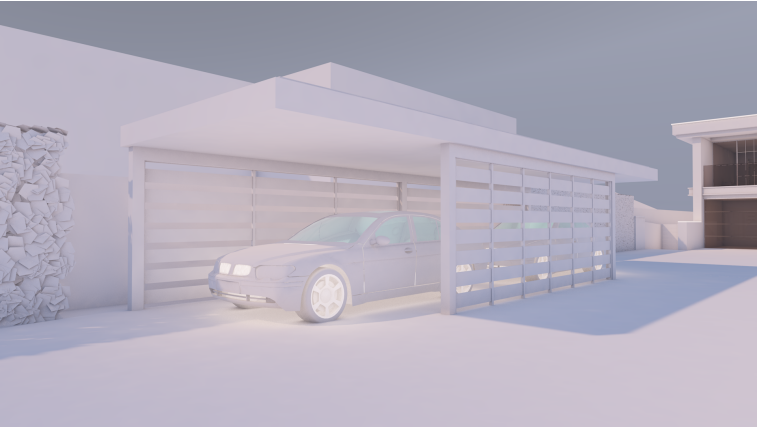

CAR PORT MASSING - SIDE VIEW

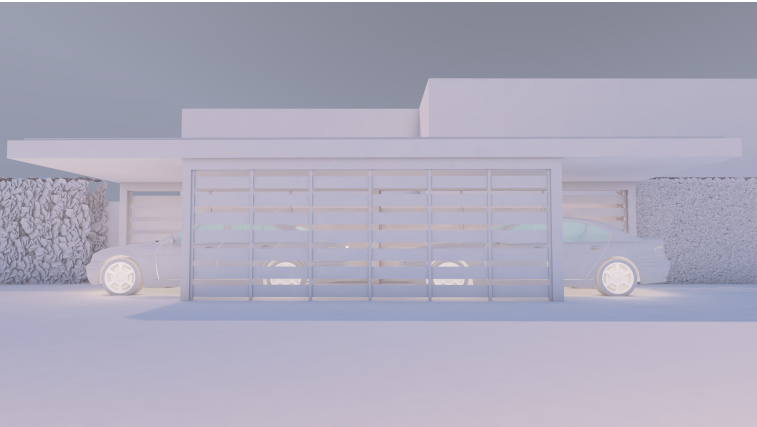

THE KEEN PARTNERSHIP The Courtyard Edinburgh Road Reading RG30 2UA Tel: 0118 9510 855 Fax: 0118 9510 866 chris@keenpartnership.co.uk www.keenpartnership.co.uk	cabe chartered association of building engineers RICS
Client: Jinder Singh Rahi	
Job Title: Silver Birches, Heath Ride, Sindlesham, Wokingham, RG40 3QJ	
Drawing Title: Proposed Carport Elevations	
Issue Date: 21/07/2025	Status: Planning Drawings
Drawn By: M.W	Scale: 1:20, 1:50@A3
Drawing No: 9377-112	Rev: 6