

DRG. REMAINS COPYRIGHT OF THE ARCHITECT.
DIMENSIONAL DISCREPANCIES TO BE REFERRED
TO THE ARCHITECT
DO NOT SCALE

DRAWING STATUS ☒ PRELIMINARY ☐ FOR APPROVAL ☐ CONSTRUCTION

DATE - -

REVISION3 Drawing


Scale 1:100

0m

10m




FRONT ELEVATION
1:100

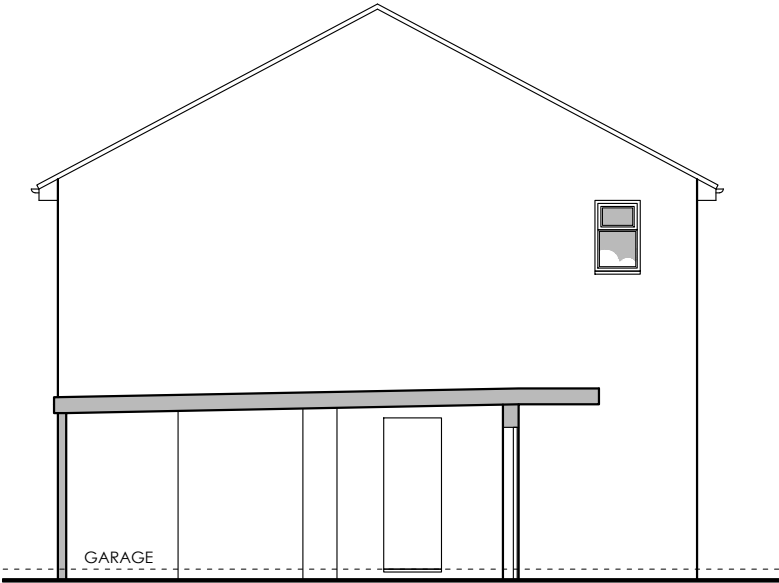

SIDE ELEVATION
1:100



REAR ELEVATION
1:100

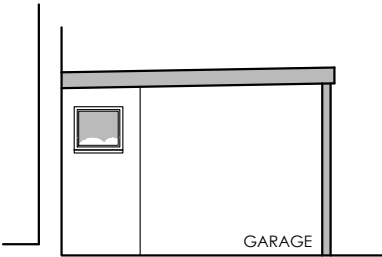

GARAGE REAR SECTION
1:100

CLIENT
Mr & Mrs Wilson

DRG TITLE
Existing Elevations

JOB TITLE
Proposed Extension
132 Foxcote
Finchampstead

JOB No.
2529

DWG No.
03

DATE
July 25

SCALE
1:100

REV.
-

 anne owen
architects

Anne Owen Architects Ltd
24 Springfield Park, Twyford, Reading RG10 9JH
+44(0)118 932 0846 / 07788 262602
anne@annehearchitect.co.uk
www.annehearchitect.co.uk

Director: Anne Owen BA (Hons) BAch RIBA
Company Registered in England & Wales No. 8861202